


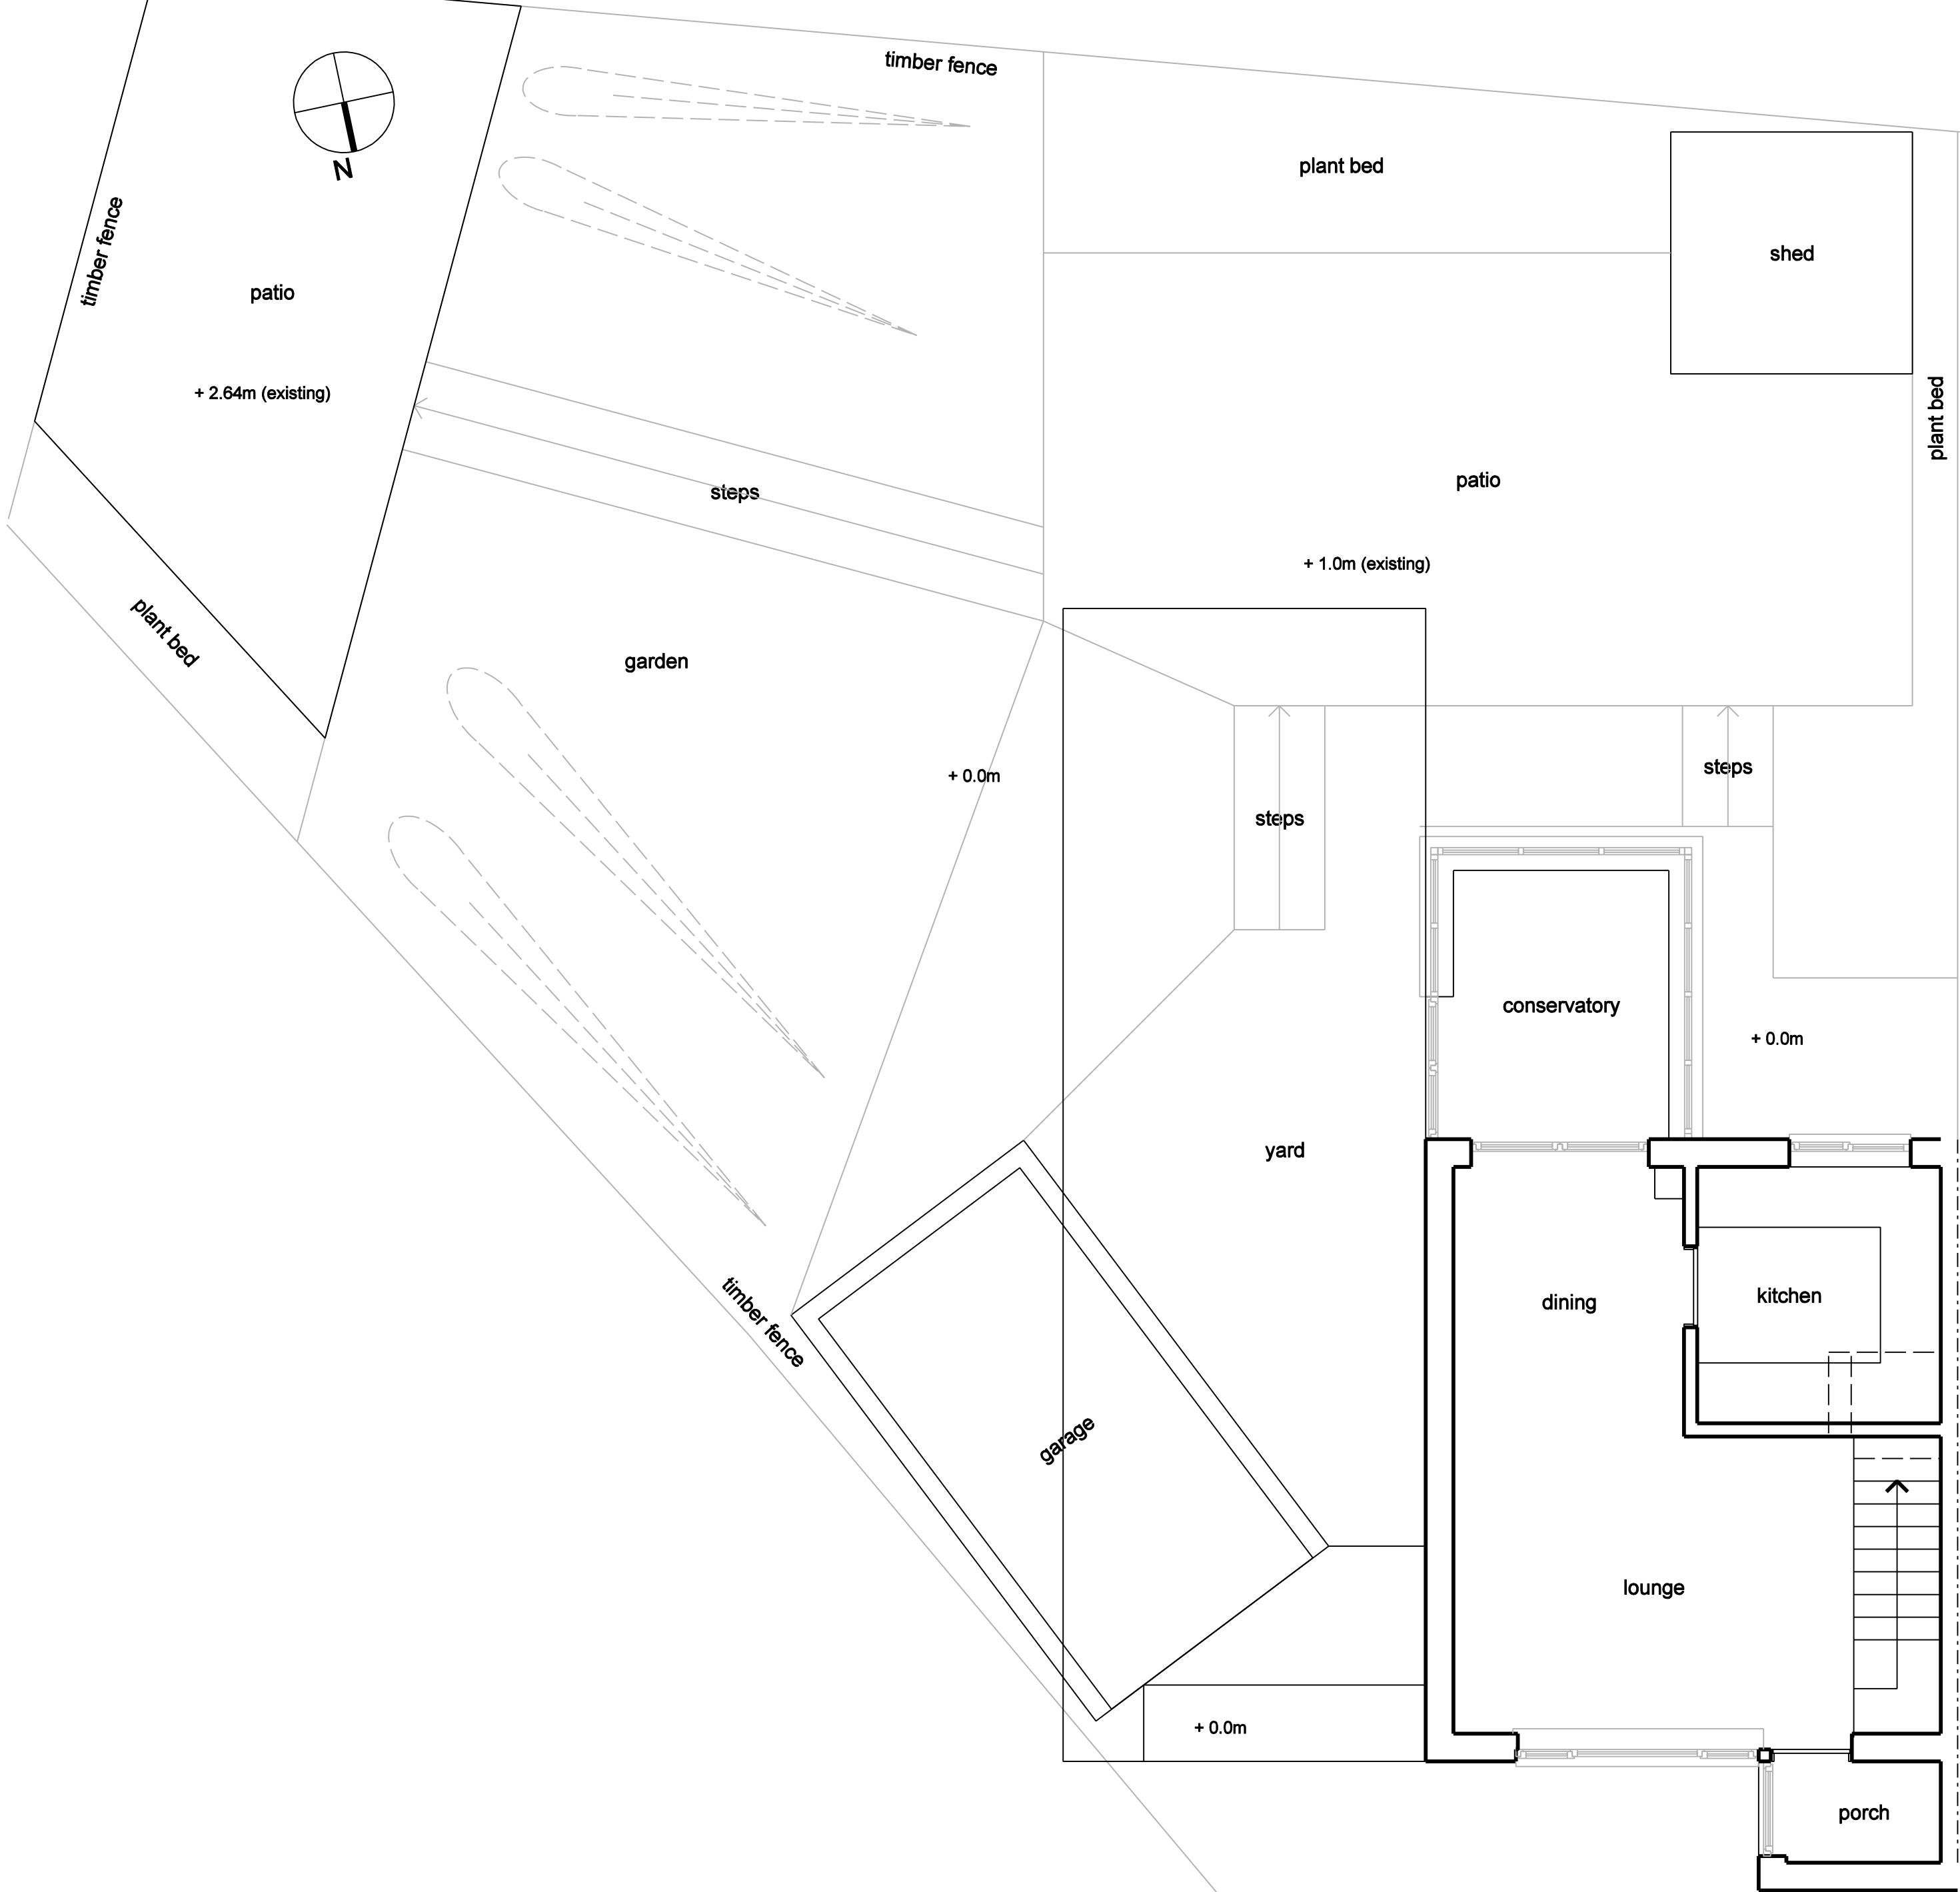


 


Ground Floor Plan
as Existing

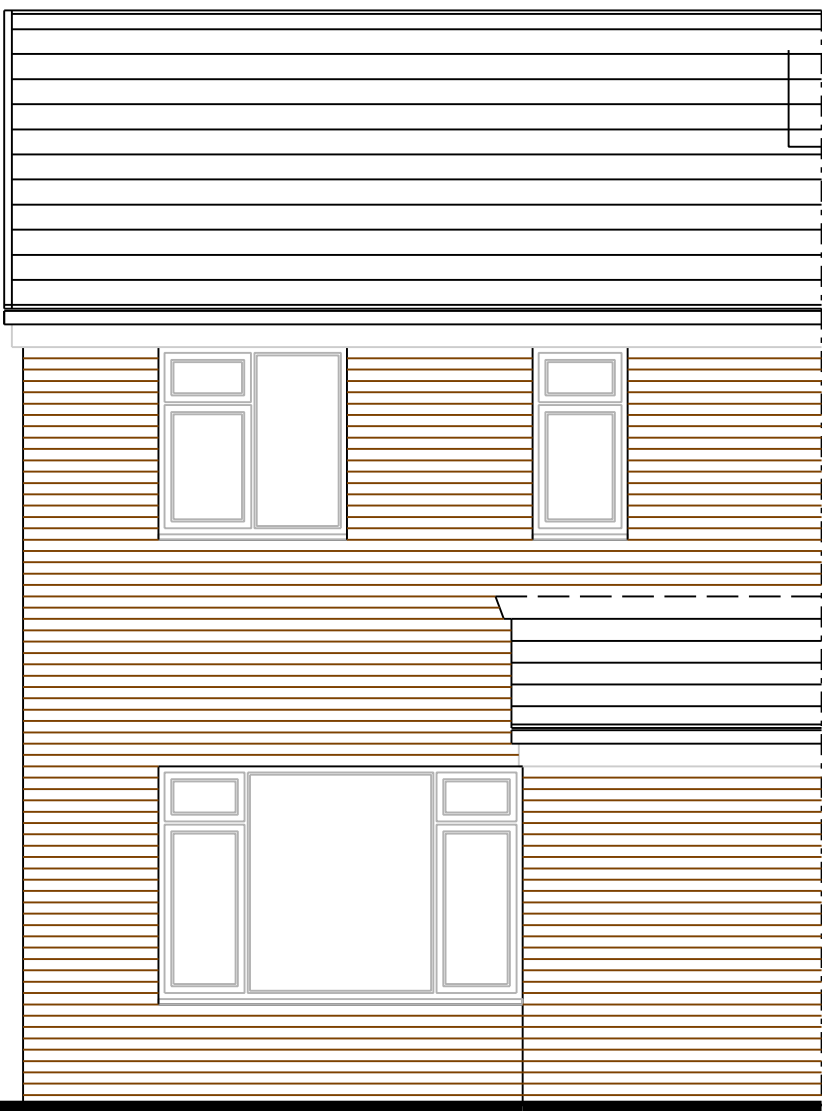

Front Elevation (North Facing)
as Existing

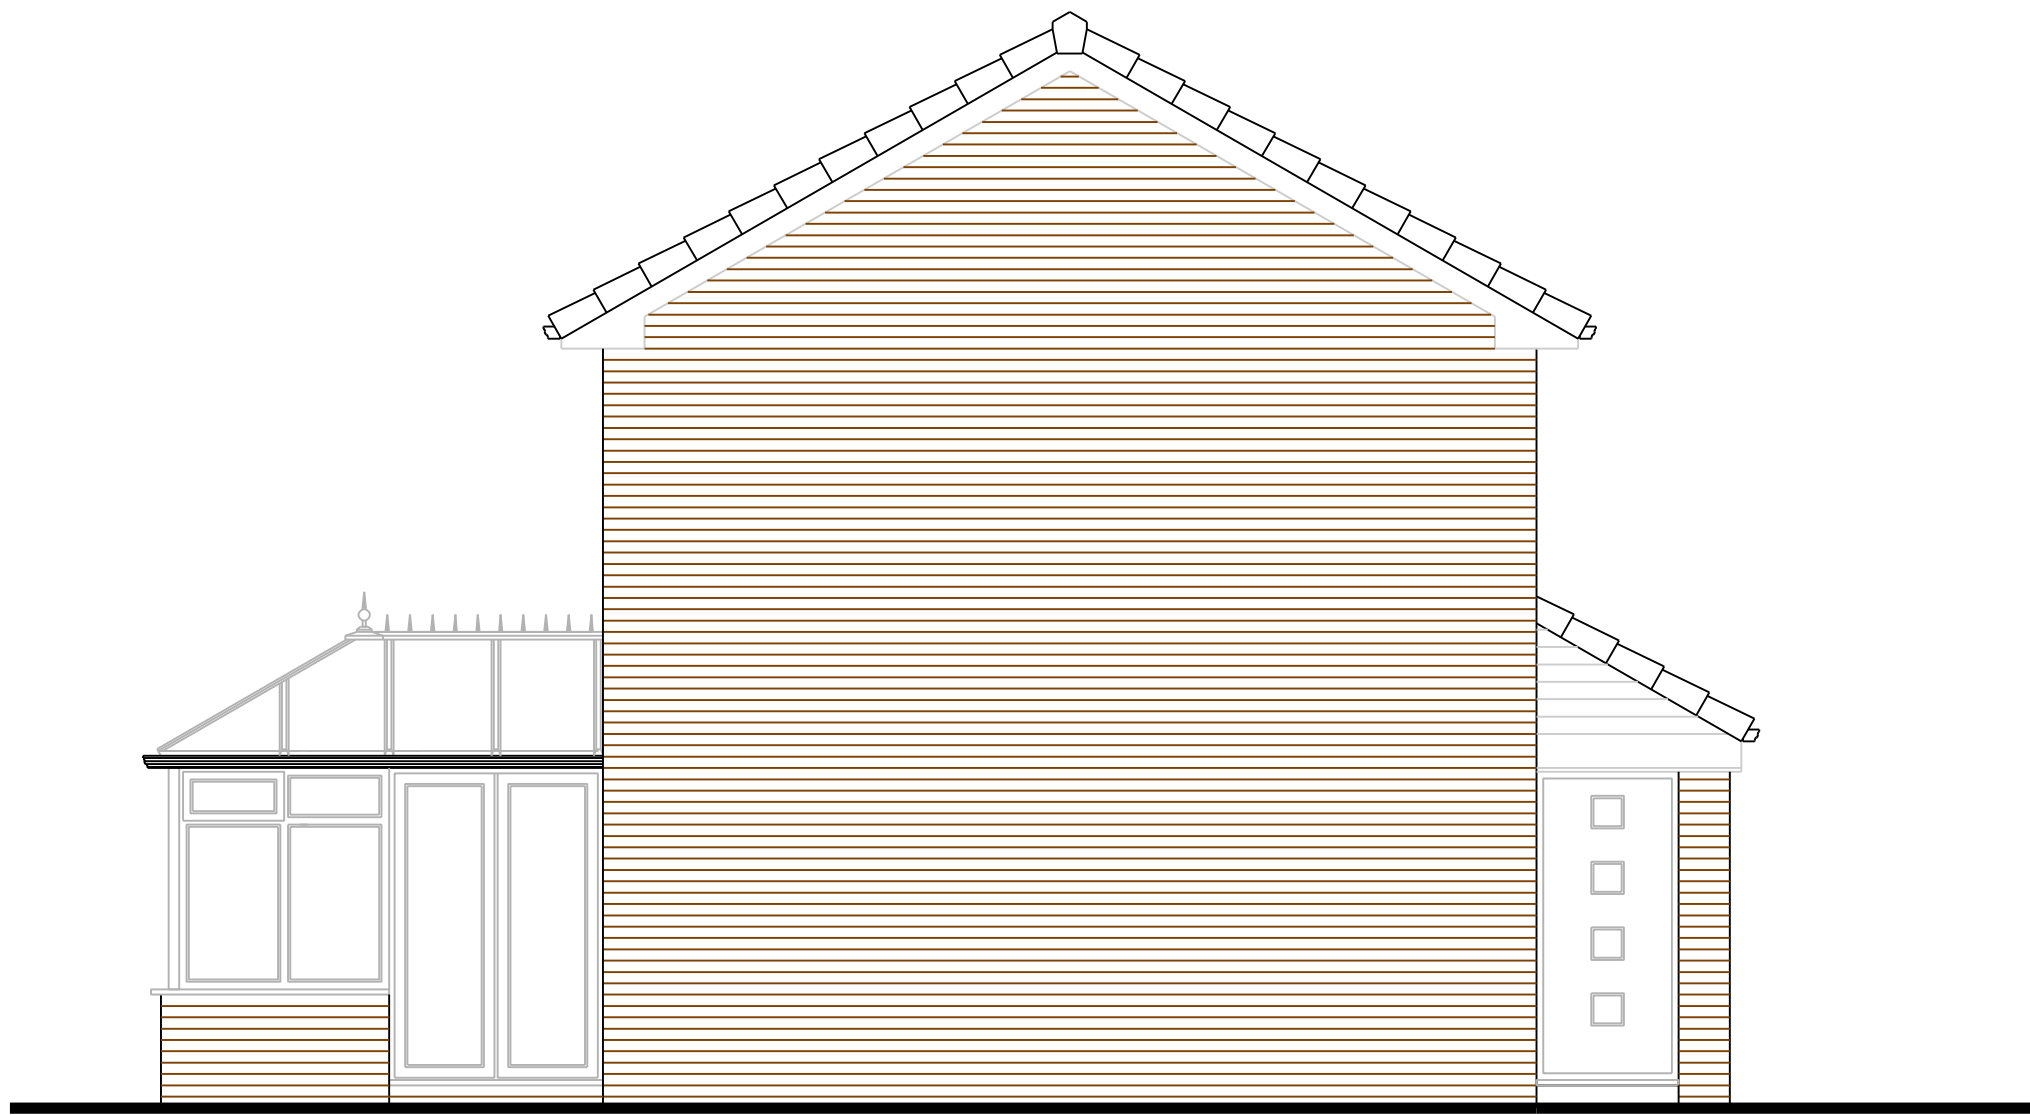

Side Elevation (East Facing)
as Existing

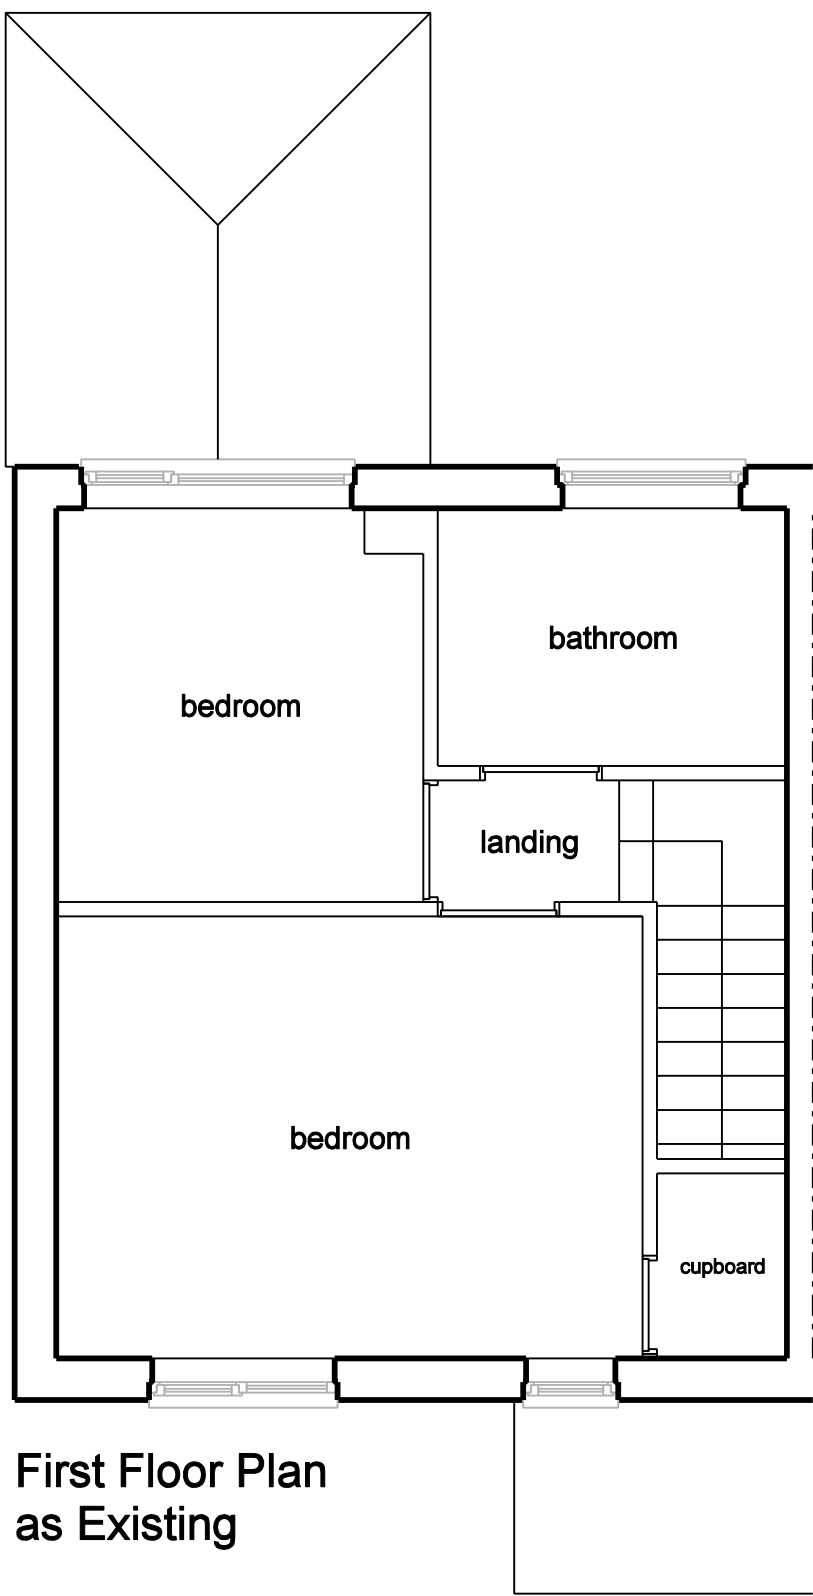

First Floor Plan
as Existing



Rear Elevation (South Facing)
as Existing

Rev.	-	Description	By	Date
Project:				
2-Storey Side & Rear Extensions with associated External Works				
51 Willow Avenue Middleton				
for Mr C Bowe				
Title:				
GA Plans and Elevations as Existing				
Drawn:	fmd	Date:	March 2025	
Scale:	1:50 @ A1 (1:100 @ A3)	Project No:	0706	
Drawing No:	706-P-01-01b	Revision:	B	

All dimensions to be as noted. Do not scale from this drawing. Report any discrepancies to the Architect / CA immediately.
This drawing is to be read in conjunction with all the drawings, specifications, reports, etc. prepared by AKIA3.
This drawing is the copyright and property of AKIA3 and must not be copied in any way without prior written permission.

AKIA3
ARCHITECTS
109 South Quay
Wapping Quay
Liverpool L3 4BW
Tel: 07951 725074
email: info@akia3.co.uk