

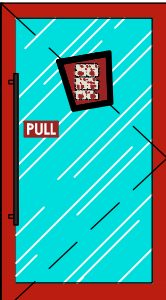
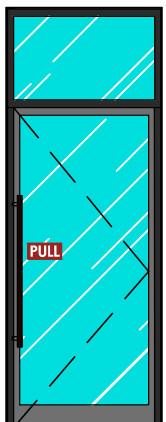


PROPOSED EXTERNAL SIGNAGE SCHEDULE	
signage image (left)	description
	SG14 - SITE MEASURED ALUMINIUM ENTRANCE DOOR POWDER COATED RED RAL 3000 WITH LETTER PLATE TO BOTTOM PANEL & FITTED WITH PUSH/PULL 1m LONG BLACK RAL 9004 NYLON COATED DOOR HANDLES. NEW SDA ACTION BUTTON TO BE INSTALLED ON THE SHOPFRONT FRAME.
	SG15 - SITE MEASURED ALUMINIUM FRAME AND DOOR. NEW ALUMINIUM FRAME AND DOOR DOOR TO BE KAYNEER OR SIMILAR. ALUMINIUM FRAME ETCHED CHROMATE CONVERSION COAT TREATED AND FINISHED IN POLYESTER POWDER COATING SPOVED AT 200°C. FRAME FINISH - POWDER COATED BLACK RAL 9004. DOOR FINISH - POWDER COATED CONCRETE GREY RAL 7022. 1m LONG PUSH/PULL HANDLES TO BE NYLON COATED AND POWDER COATED IN RAL 9004 (DOORS TO BE MANUFACTURED TO INCLUDE "ANTI FINGER TRAP DOOR" STYLE). BRONZING/REY FROM LARAW SOLUTION LTD. OR SIMILAR APPROVED GLAZING TO BE 24mm DOUBLE GLAZED UNITS CONSISTING OF 4mm LAMINATED GLASS WITH 16mm SILVER SPACER AND 4mm TOUGHENED GLASS.
	DURASID SIDING V-GROOVE 250mm - DIGITALLY PRINTED VERTICAL PLANKS (EX24) - SHORTLIST TO SUPPLY AND INSTALL NEW DURASID SIDING V-GROOVE 250mm - DIGITALLY PRINTED VERTICAL PLANKS. COLOUR: 527250 - 005 BARNWOOD GREY

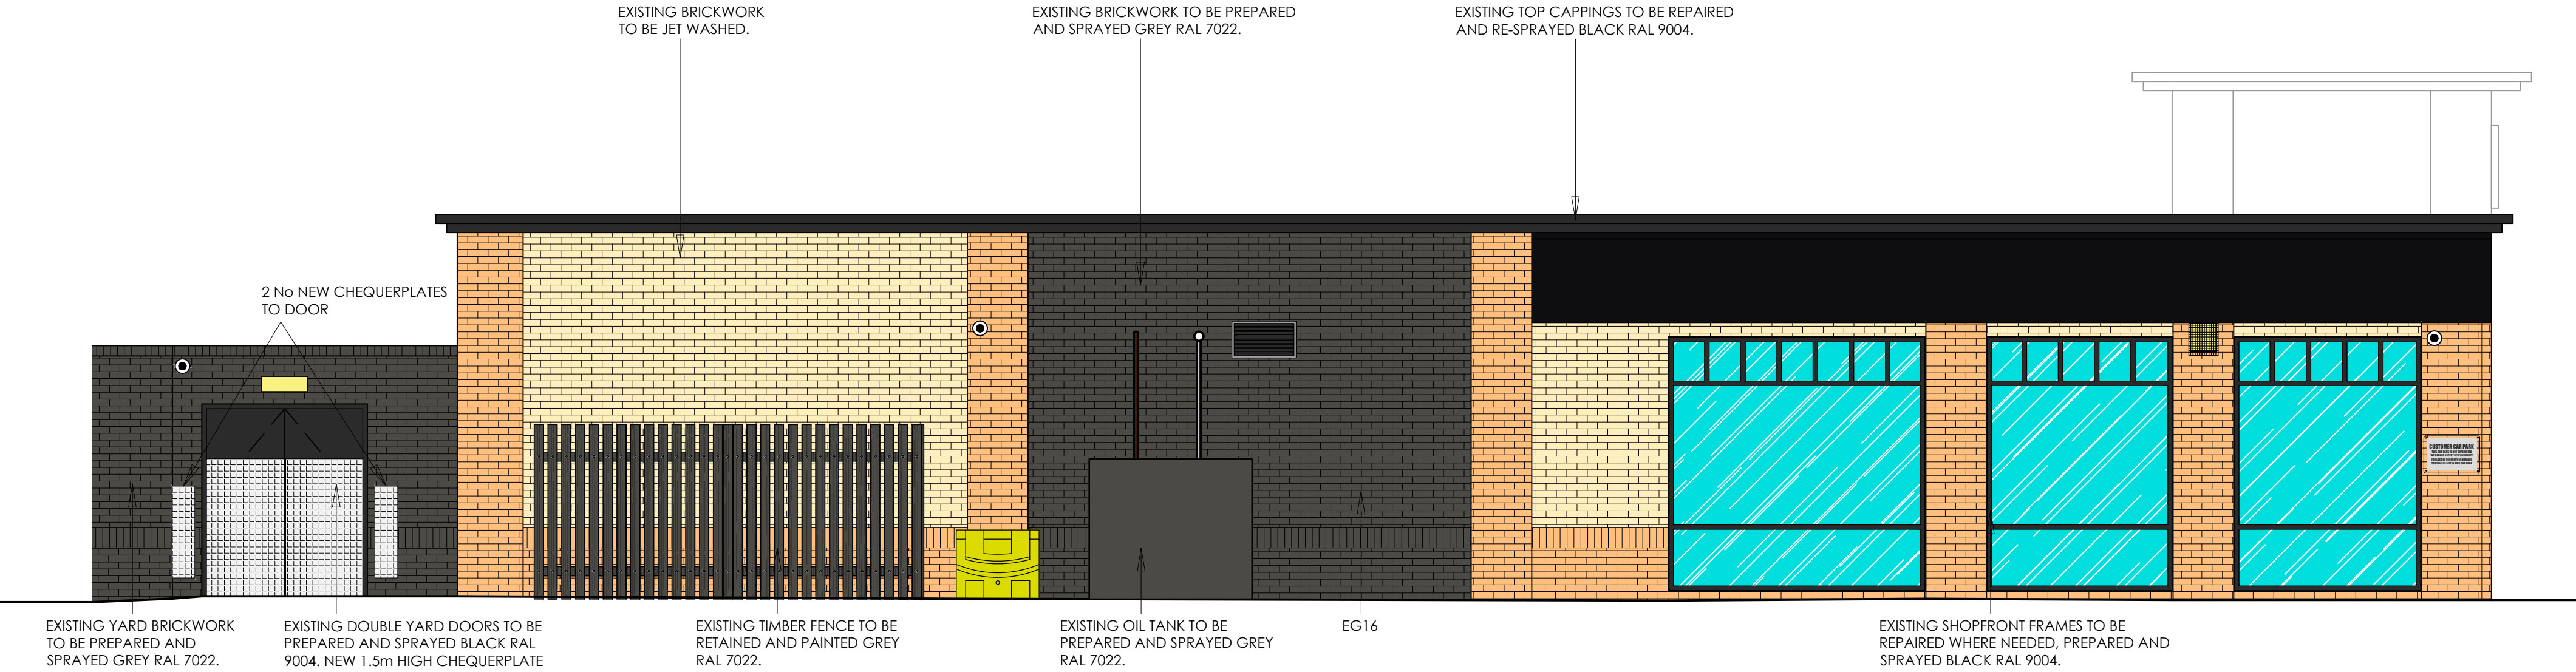

Proposed side elevation
scale - 1:50 @ A1 / 1:100 @ A3

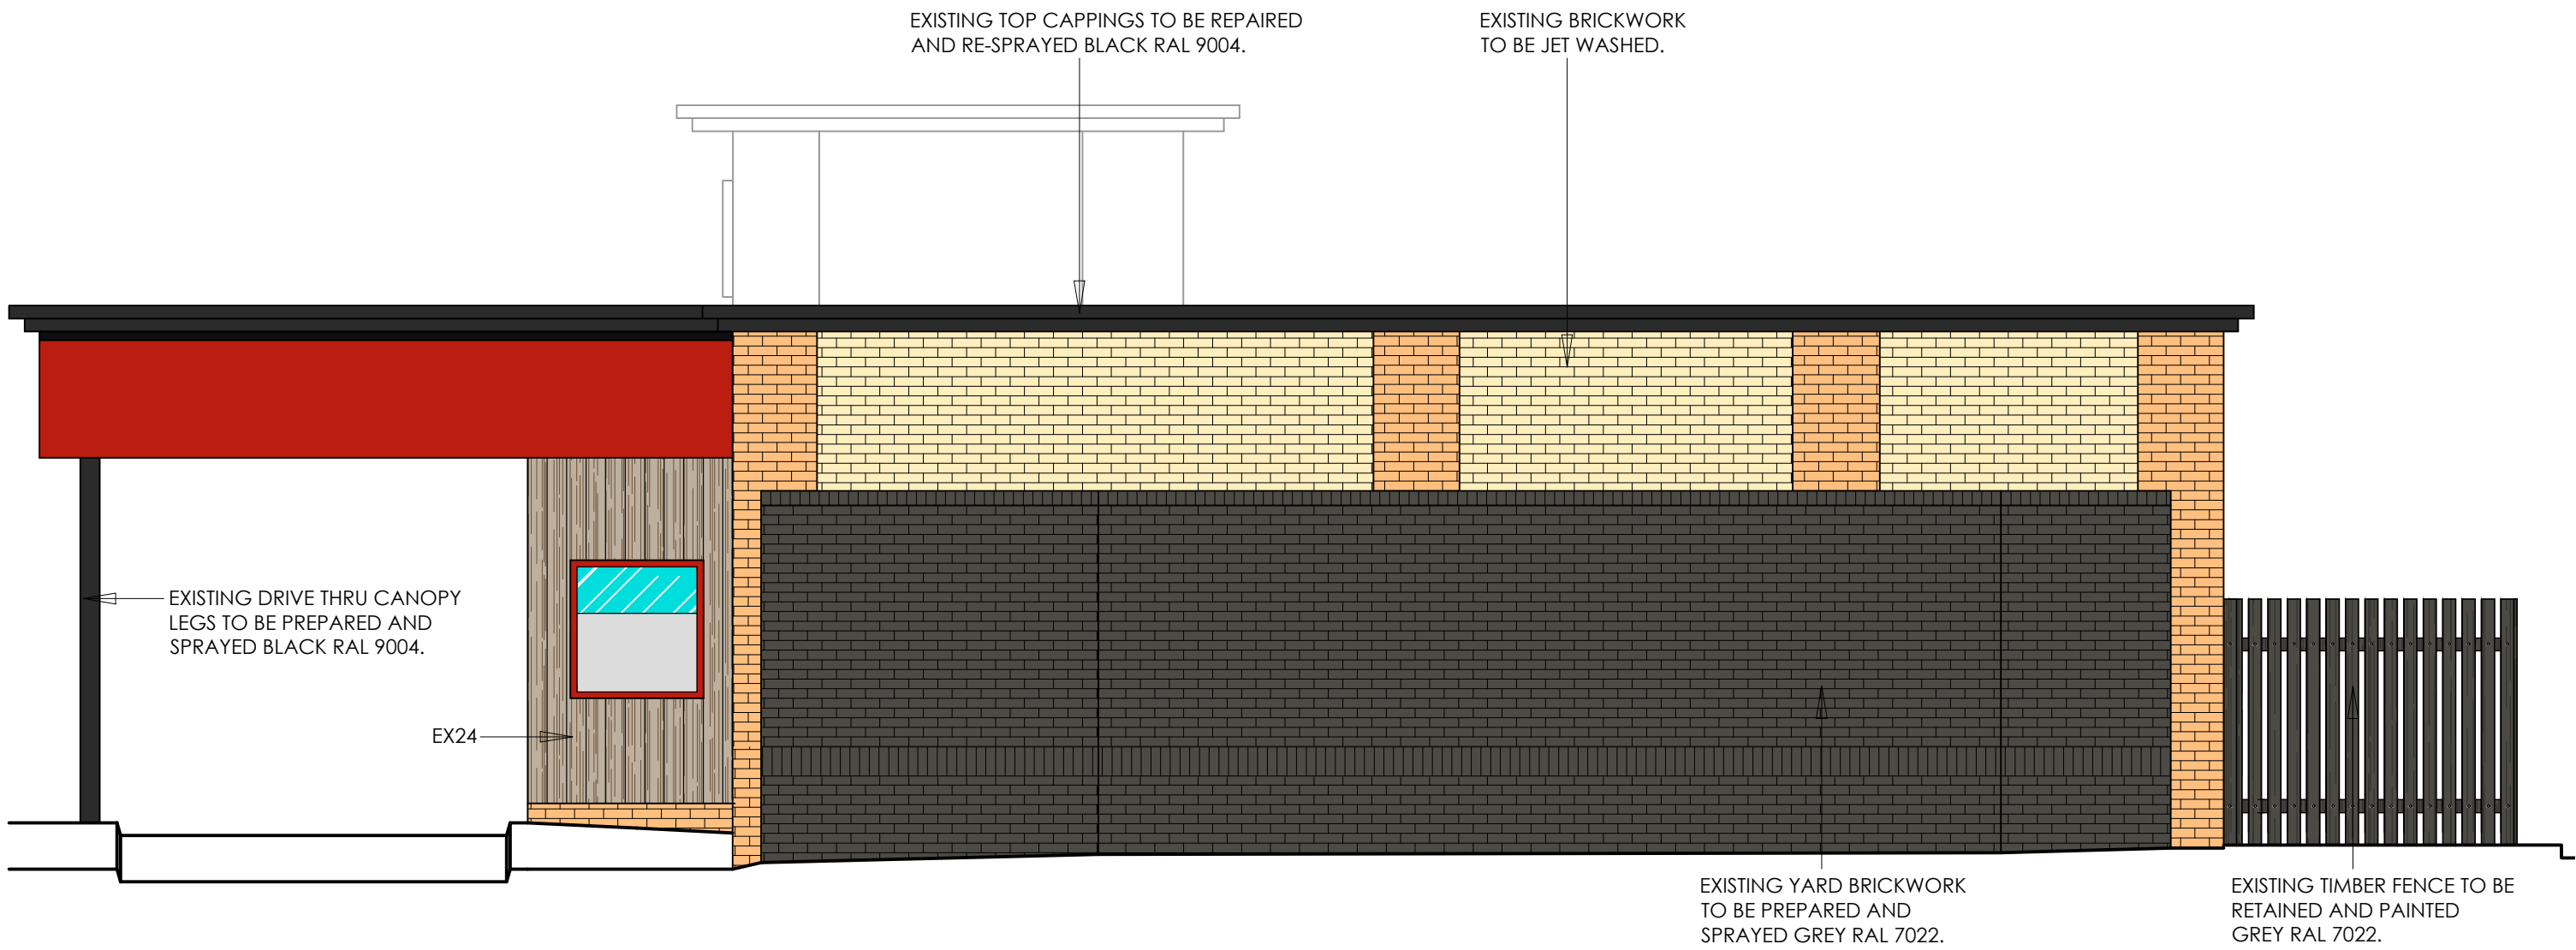


Proposed rear elevation
scale - 1:50 @ A1 / 1:100 @ A3

© copyright 2022
This drawing and the copyrights and patents therein are the designer's property and may not be used or reproduced - only under contract.

ALL DIMENSIONS TO BE CHECKED ON SITE.
DO NOT SCALE FROM THIS DRAWING EXCEPT FOR THE PURPOSES OF LOCAL AUTHORITY PLANNING

B	05/12/22	Drawing amended following comments from planners; all signs removed for purposes of full planning permission.
	27/10/22	Updated as per KFC markup
A	27/10/22	Updated as per KFC markup
rev	date	description

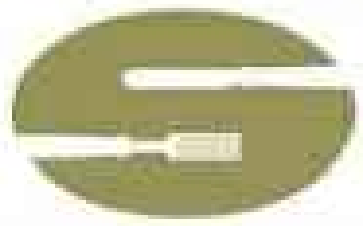

Soul Foods Group

Frank Belshaw
Building Surveyors Limited

wheatley springs barn, wheatley lane road,
barrowford, nelson, lancashire. BB9 6QS.
tel no. (01282) 697668. fax no. (01282) 602447.



IMAGE ENHANCEMENT

store address
KFC ROCHDALE
Kingsway Retail Park,
Kingsway,
Rochdale,
OL16 5AF
CLIENT: SASA

drawing title
PROPOSED
EXTERNAL ELEVATIONS - SHEET 2

drawn by	checked	date
RCH	----	12/10/22
store no.	scale	
026/16	1:50 @ A1	

KFC drawing no.	FB ref.	revision
2616/2022/P212	2022/93	B