




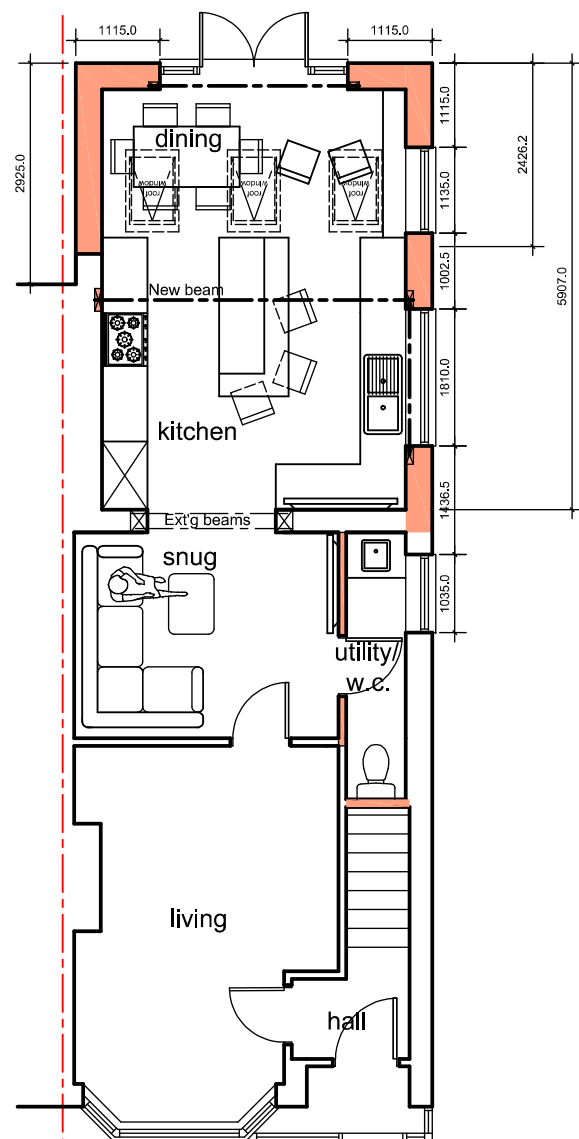


ground floor plan

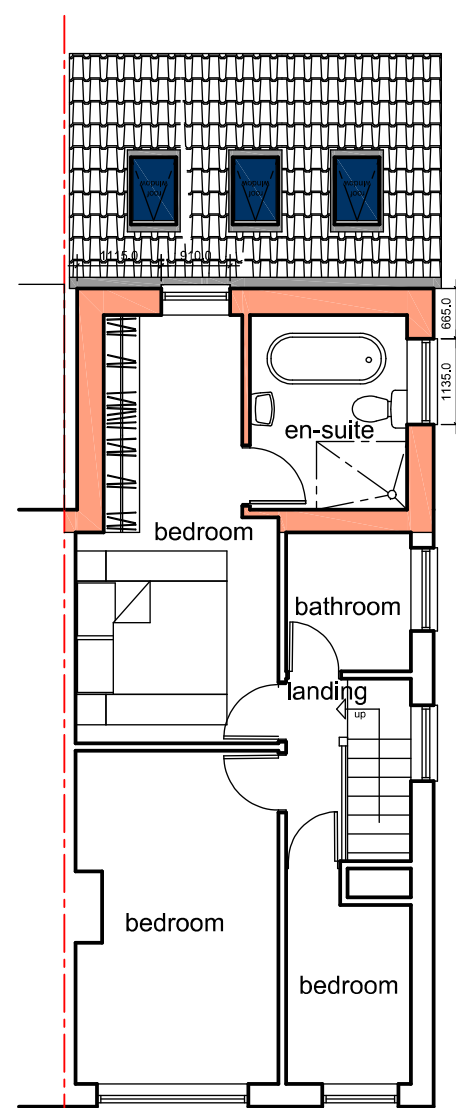

first floor plan

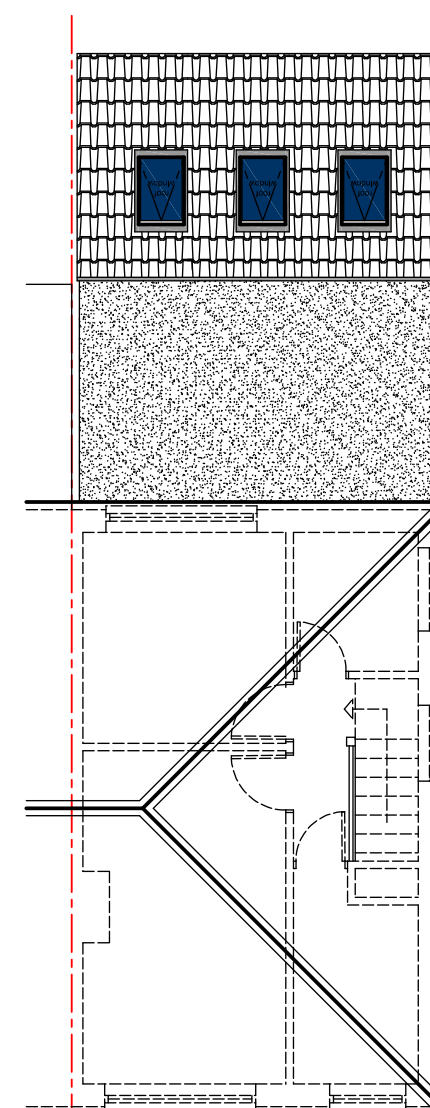

roof plan

 

scale 1:100

| Revision | Date | Details |
|----------|------|---------|
|          |      |         |
|          |      |         |
|          |      |         |
|          |      |         |
|          |      |         |

Only Planning Officers may scale from this drawing.  
All dimensions must be checked and verified before preparing production drawings or commencing works.  
This drawing and its design is copyright and may not be reproduced in any form whatsoever without prior express written consent.

**clear** Architectural Services

Mark Herring, Clear Architectural Services, 50 Rectory Street, Middleton, Manchester. M24 5TY.  
T. 0161 653 7128 M. 07968 748606 E. mark@clear-architecture.co.uk W. www.clear-architecture.co.uk



Date Dec 2022.

Drawn MLH.

Client Carolyn Walsh.

Drawing title Proposed Plans.  
PLANNING.

Scale 1:100 at A3.

Checked MLH.

Proposed Extension and Alterations.  
95 Kirkway, Middleton,  
Manchester M24 1EP

Drawing No. CM323 PL 01c.