


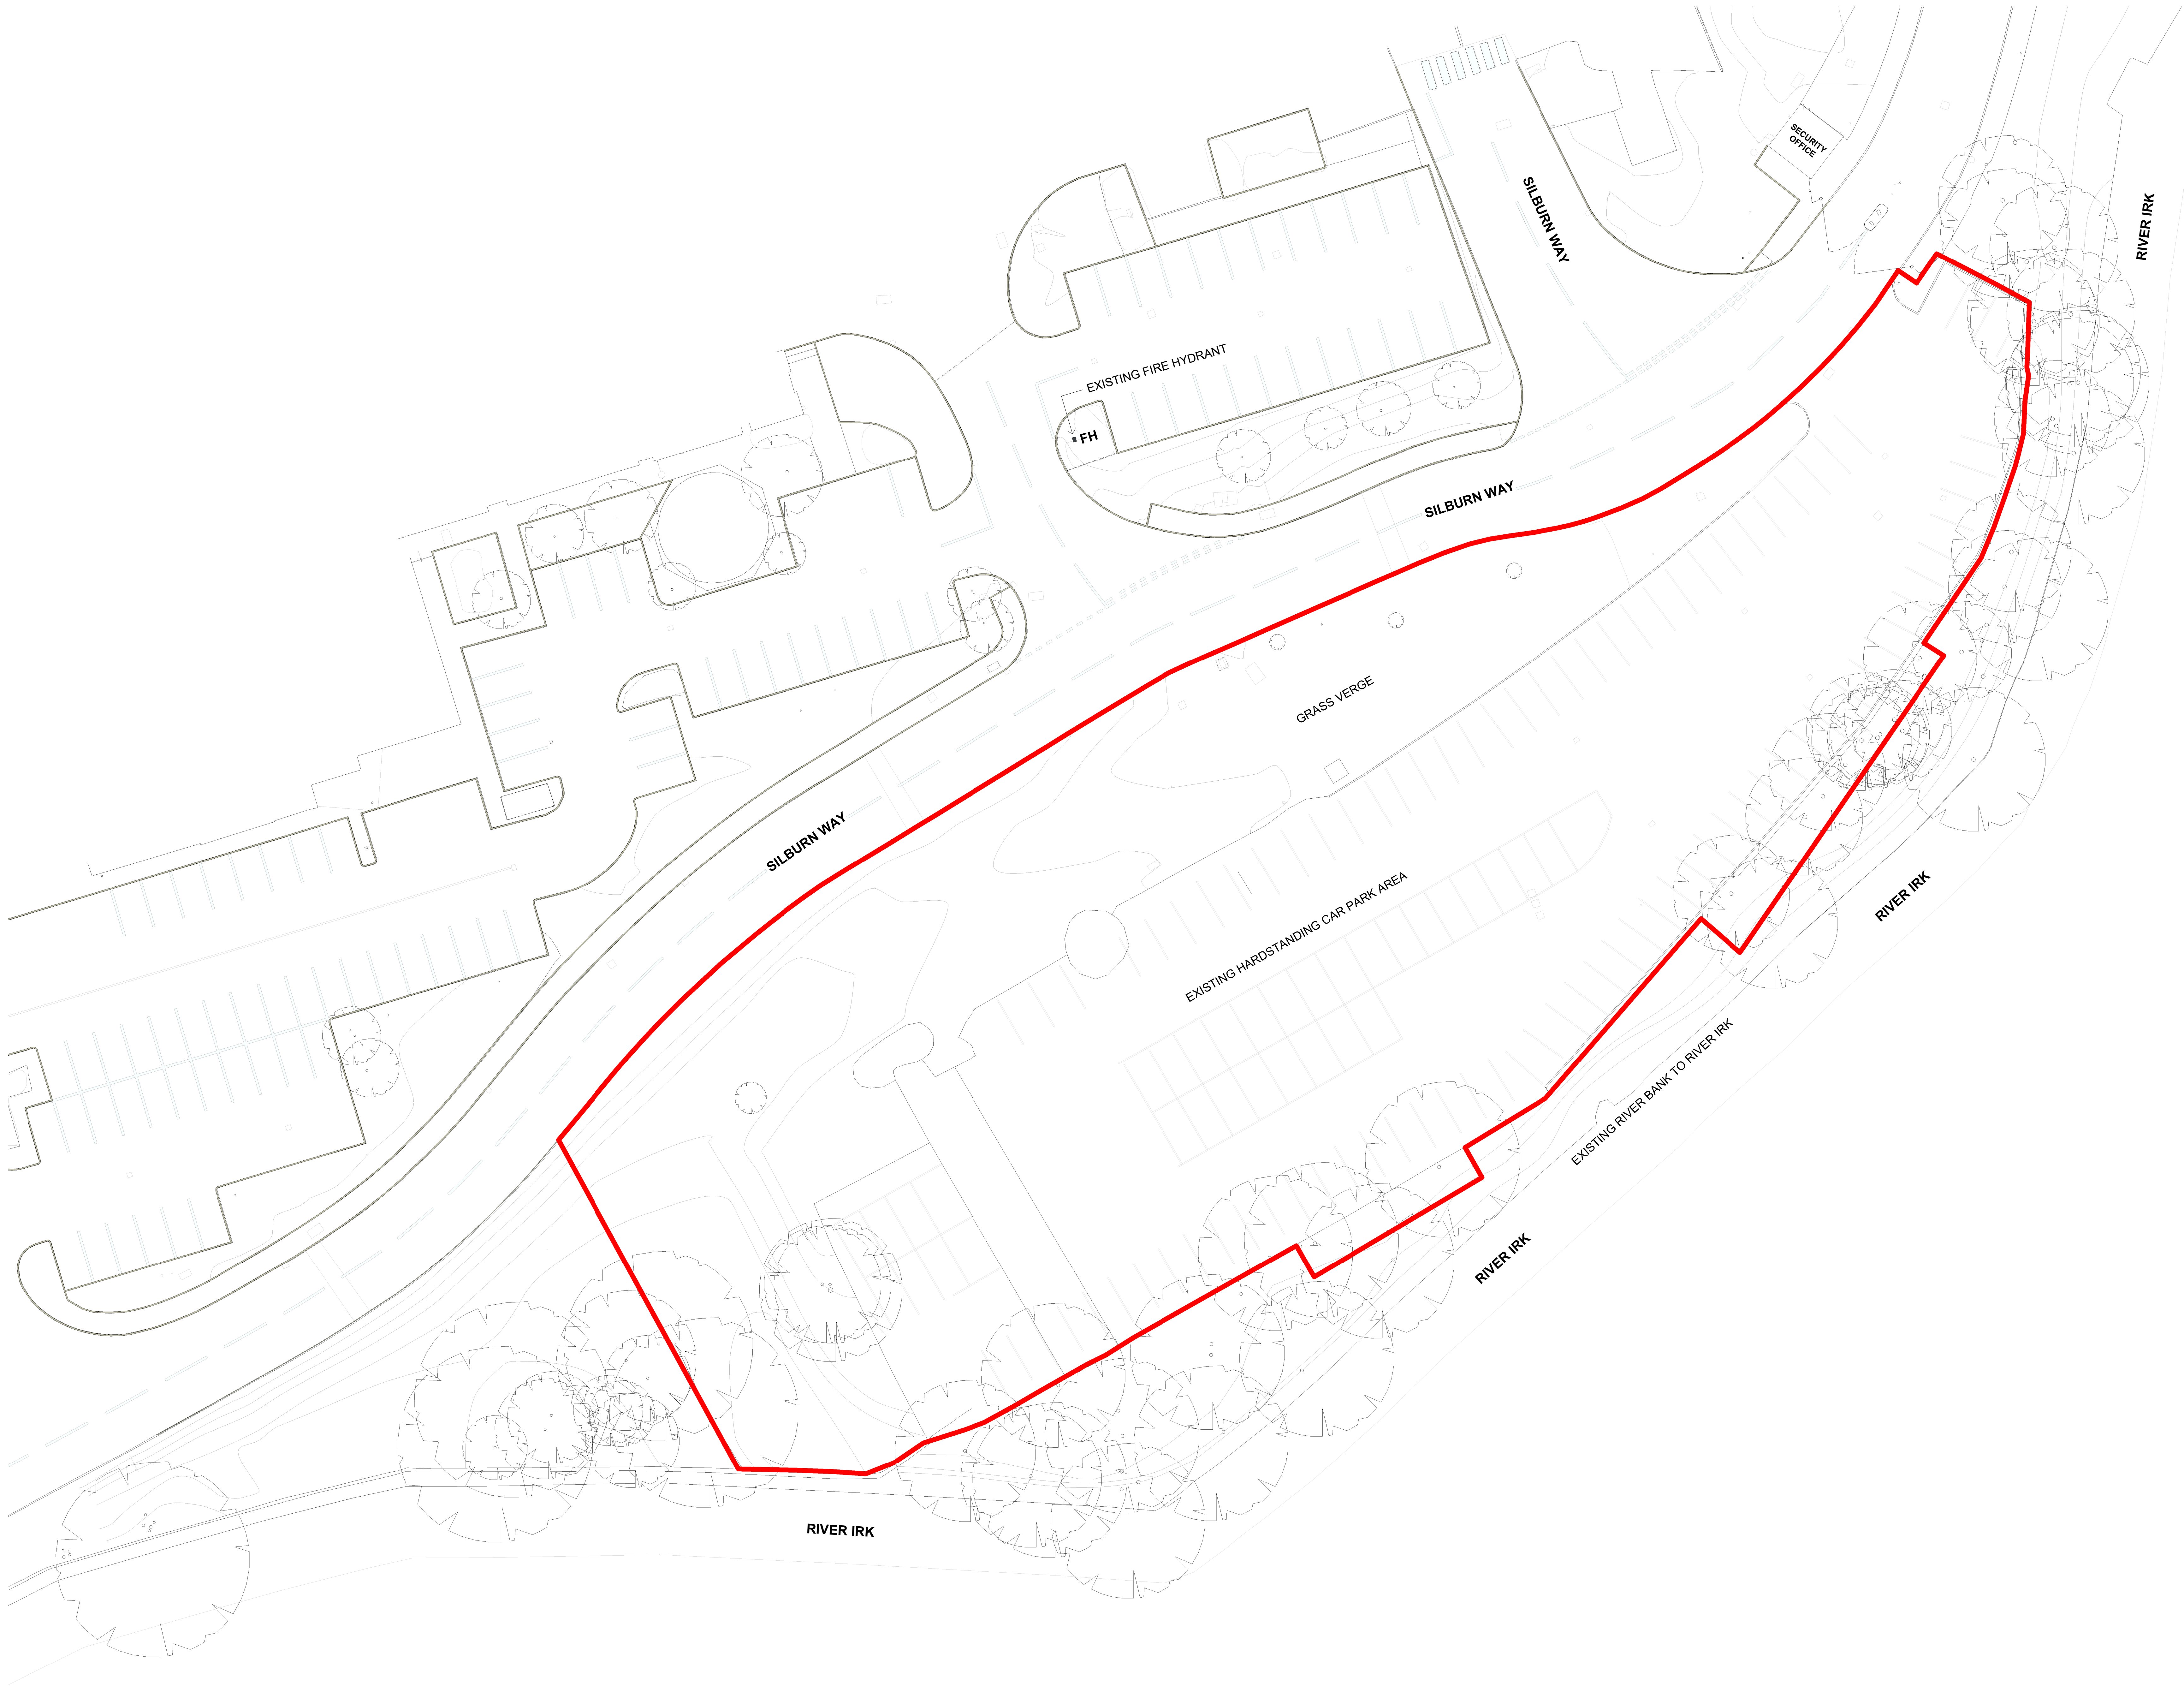

Site Application Boundary
Area : 1.32 Acres / 0.534 Acres

Existing Site Plan
1 : 200

PG2: Updated red line boundary Planning Issue. 17.10.23 DM

PG1: First issue and for comment. 27.09.23 DM

Rev.	Date/Checked
The Old Rectory Rectory Lane Milton Malsor NORTHAMPTON NN7 3AQ t: +44 (0)1604 858916 f: +44 (0)1604 859123 www.peter-haddon.com	pHp architects

Oxenwood Real Estate
Rhodes Business Park
Middletown, Manchester

OXENWOOD
REAL ESTATE

Existing Site Plan

Status **PLANNING**

Drawn Author Checked Checker

Date

Project Number: 4694

Project Code Originator Zone Level Info Type Role Dp No Revision

RBP- pHp-XX-00- DR-A- 102- P02

Scale@ AU 0m As indicated 10m SCALE 1:200

Copyright reserved. Dimensions to be checked on site.
Discrepancies to be reported before proceeding.