



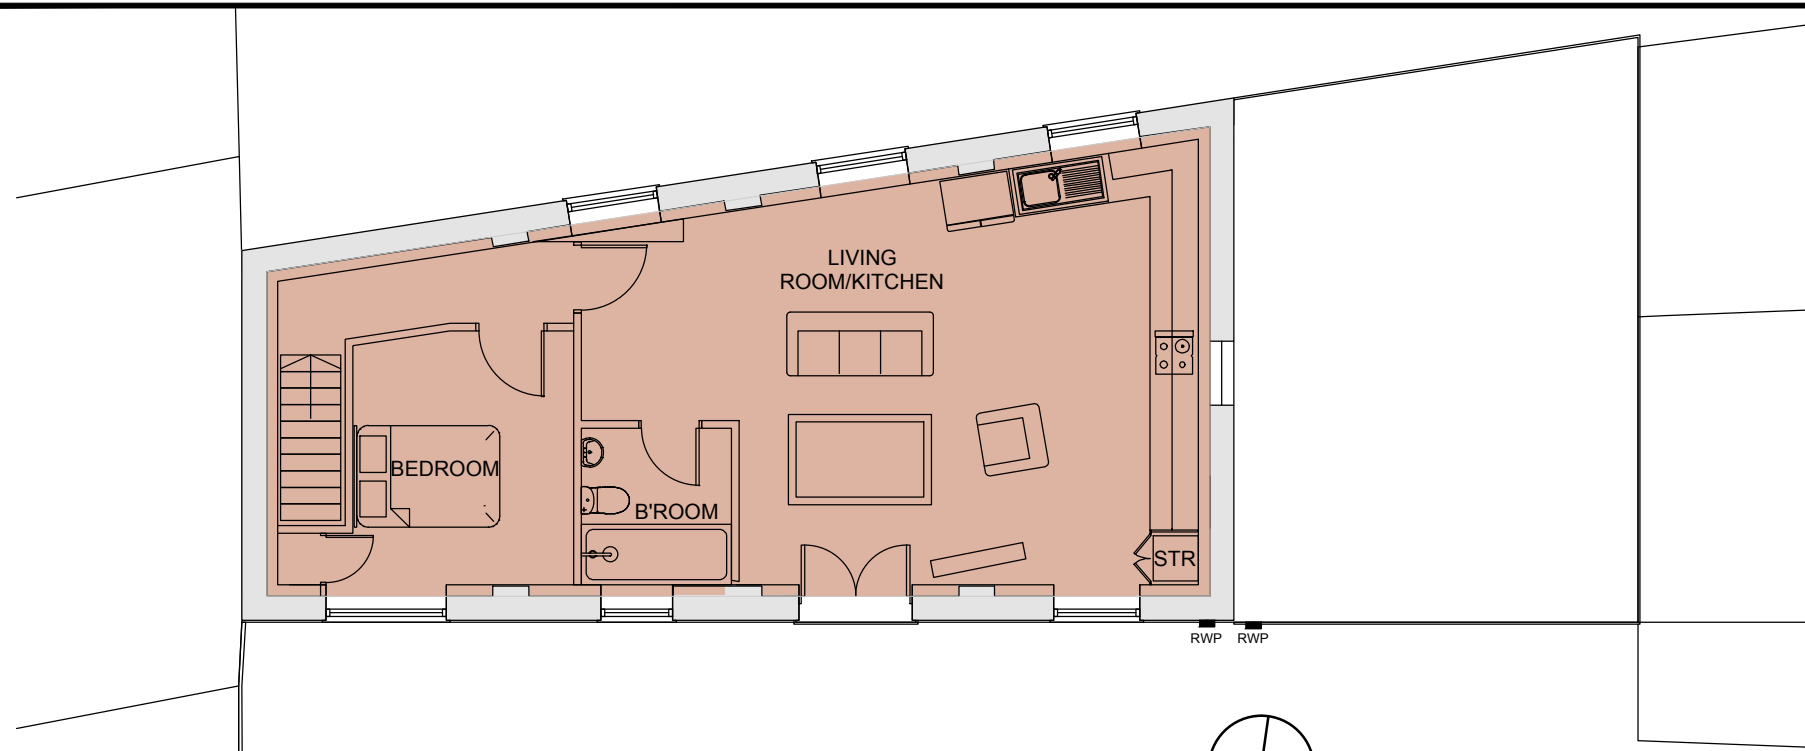

FIRST FLOOR PLAN - FLAT 2
Proposed GIA: 61 sqm

SCALE 1:100
0m 1 2 3 4 5

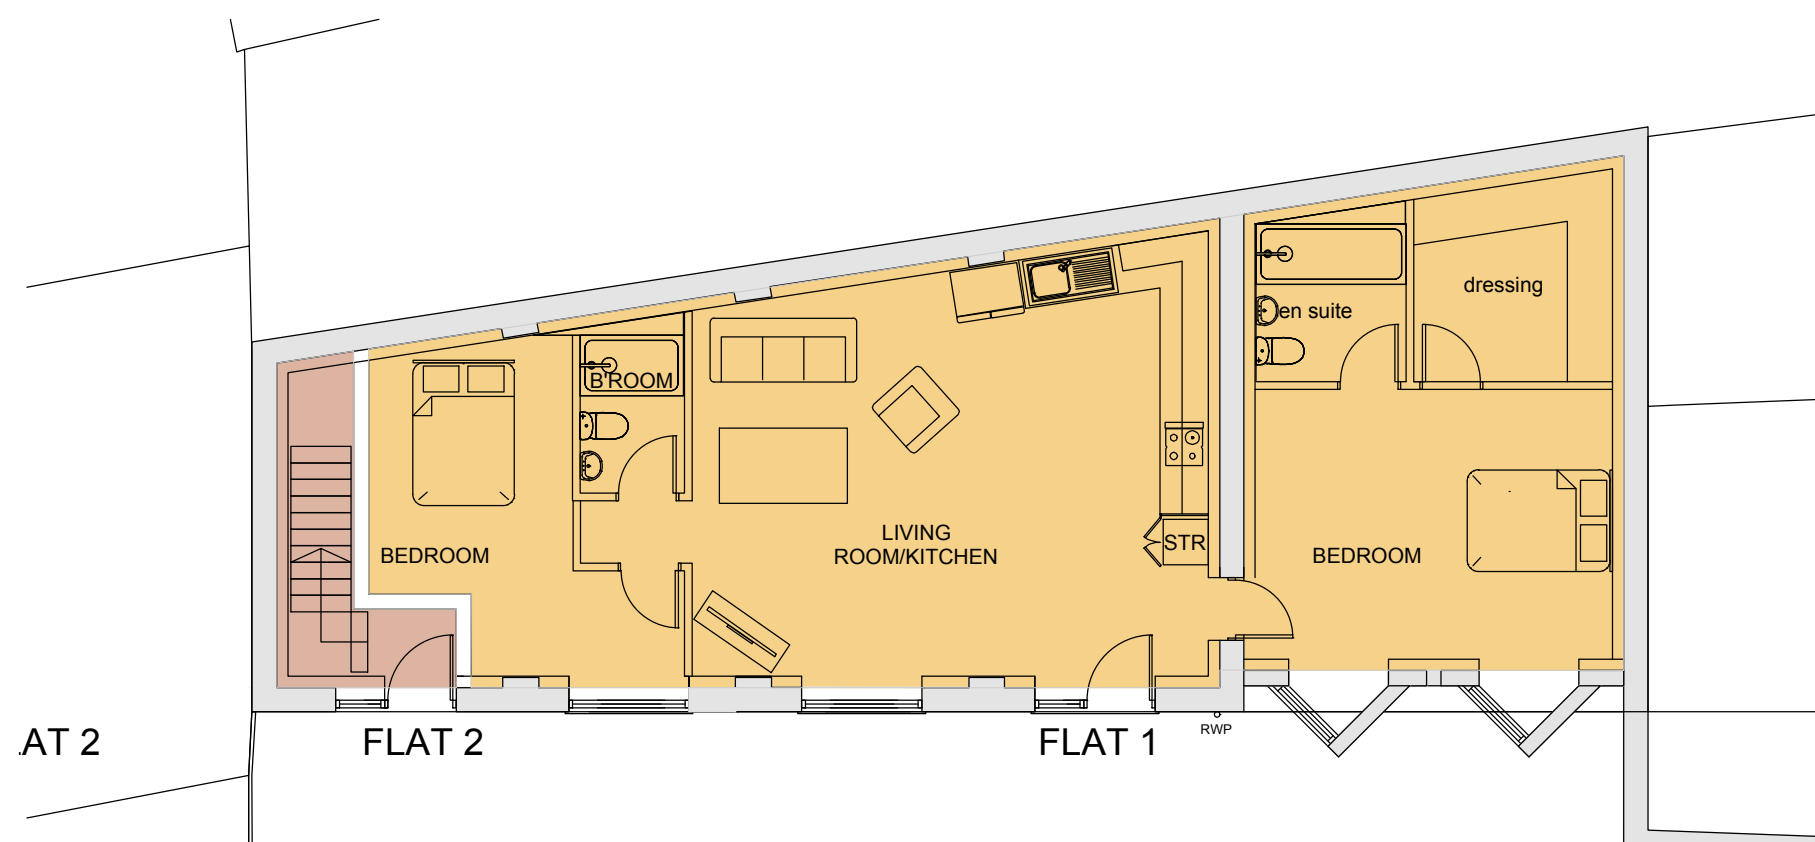

GROUND FLOOR PLAN - FLAT 1
Proposed GIA: 89 sqm

PROPOSED CHANGE OF USE. 28, CHURCH STILE, ROCHDALE
PROPOSED PLANS: REAR STORAGE UNIT

1:100 @ A3



72A Water Lane,
Wilmslow, Cheshire. SK9 5BB
01625 251644
office@fob-design.com www.fob-design.com

REV	DATE	DRAWN BY
Copyright of fob design, all rights reserved.		
CHANGE OF USE. 28, CHURCH STILE, ROCHDALE		
Drawn	NP	Status PL
Checked	IM	Original A4
Date	JAN 24	Scale 1:100@ A3
PL 02		