


DO NOT SCALE

LOCATION PLAN  
SCALE : 1:30000

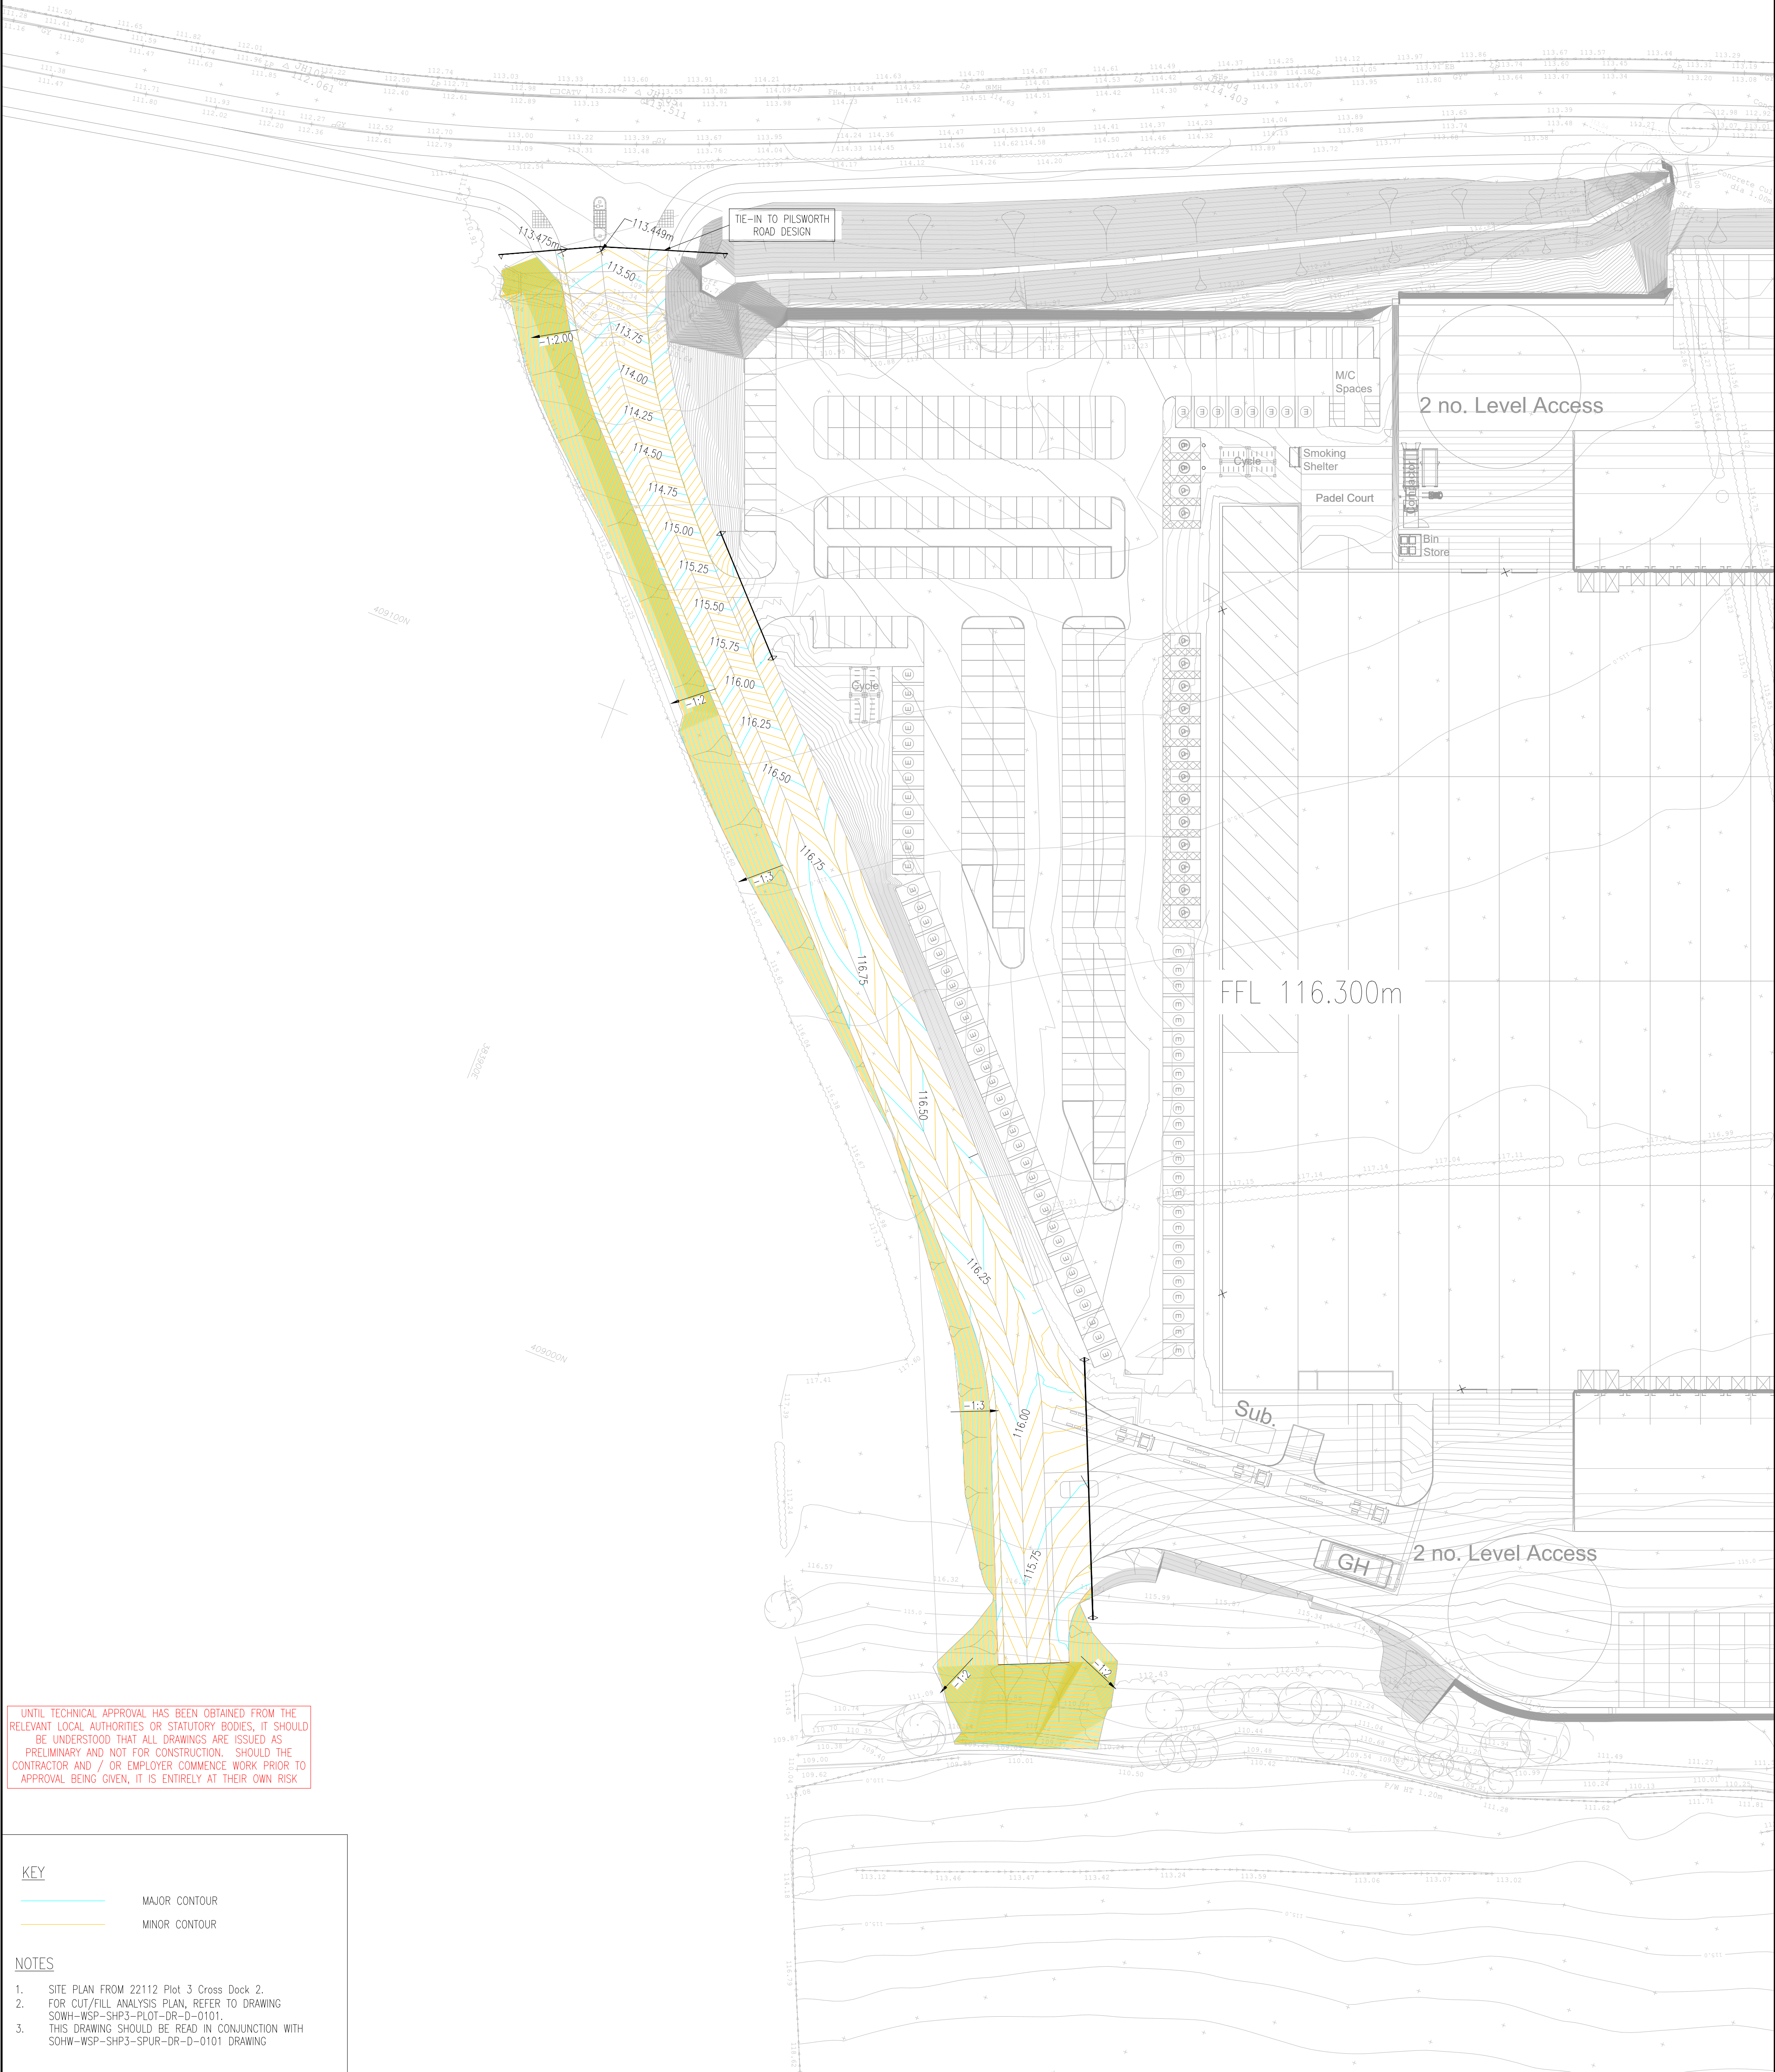

UNTIL TECHNICAL APPROVAL HAS BEEN OBTAINED FROM THE RELEVANT LOCAL AUTHORITIES OR STATUTORY BODIES, IT SHOULD BE UNDERSTOOD THAT ALL DRAWINGS ARE ISSUED AS PRELIMINARY AND NOT FOR CONSTRUCTION. SHOULD THE CONTRACTOR AND / OR EMPLOYER COMMENCE WORK PRIOR TO APPROVAL BEING GIVEN, IT IS ENTIRELY AT THEIR OWN RISK

- KEY
- MAJOR CONTOUR
  - MINOR CONTOUR

- NOTES
- SITE PLAN FROM 22112 Plot 3 Cross Dock 2.
  - FOR CUT/FILL ANALYSIS PLAN, REFER TO DRAWING SOHW-WSP-SHP3-SPUR-DR-D-0101.
  - THIS DRAWING SHOULD BE READ IN CONJUNCTION WITH SOHW-WSP-SHP3-SPUR-DR-D-0101 DRAWING

| REV                             | DATE       | BY  | DESCRIPTION        | CHK | APP |
|---------------------------------|------------|-----|--------------------|-----|-----|
| P04                             | 28/11/2024 | JEM | MASTERPLAN UPDATED | DW  | DW  |
| P03                             | 30-03-2023 | DS  | MASTERPLAN UPDATED | DW  | DW  |
| P02                             | 10-03-2023 | DS  | MASTERPLAN UPDATED | DW  | SG  |
| P01                             | 22/12/2022 | JXB | FIRST ISSUE        | DW  | DW  |
| REV                             | DATE       | BY  | DESCRIPTION        | CHK | APP |
| DRAWING STATUS: S3 - FOR REVIEW |            |     |                    |     |     |



8 First Street  
Manchester  
M15 4GU, UK

T+ 44 (0) 161 200 5000  
wsp.com

CLIENT: RUSSELLS SOUTH HEYWOOD COMMERCIAL LTD

ARCHITECT: AEW ARCHITECTS

PROJECT: SOUTH HEYWOOD PLOT 3

TITLE: SPUR ROAD PROPOSED CONTOUR PLAN

SCALE @ A1: 1:500

PROJECT No: 70089657

DRAWING No: SOHW-WSP-SHP3-SPUR-DR-D-0101

CHECKED: DW

DESIGNED: SG

DRAWN: SG

DATE: March 23

APPROVED: SG

REV: P04

© WSP UK Ltd

File name: C:\Users\KEM\OneDrive\Work\Projects\2024\South Heywood - WORK IN PROGRESS\2024\DRAWINGS\SPUR-DR-D-0101.DWG, created on 28 November 2024, 14:59:36, by Mjmg, .dwg