




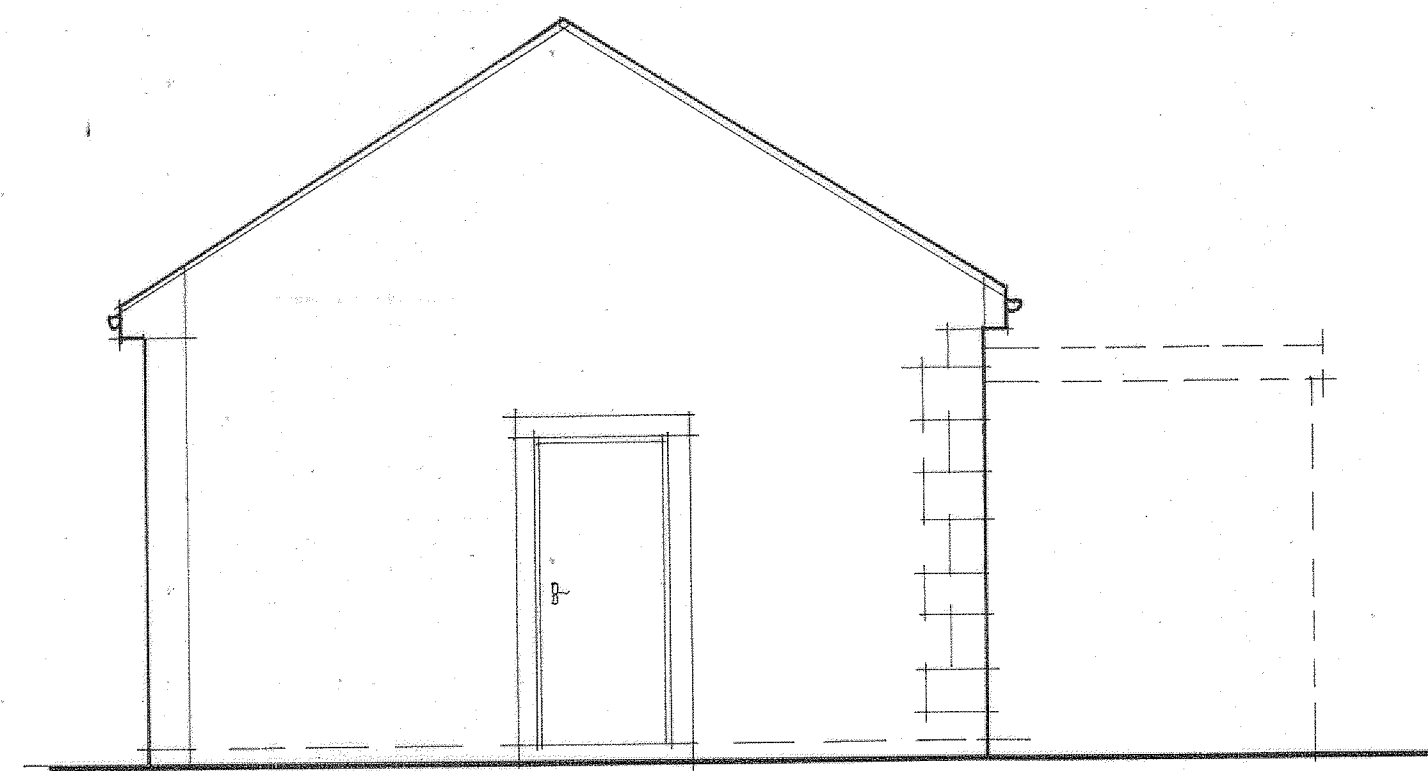


SIDE ELEVATION

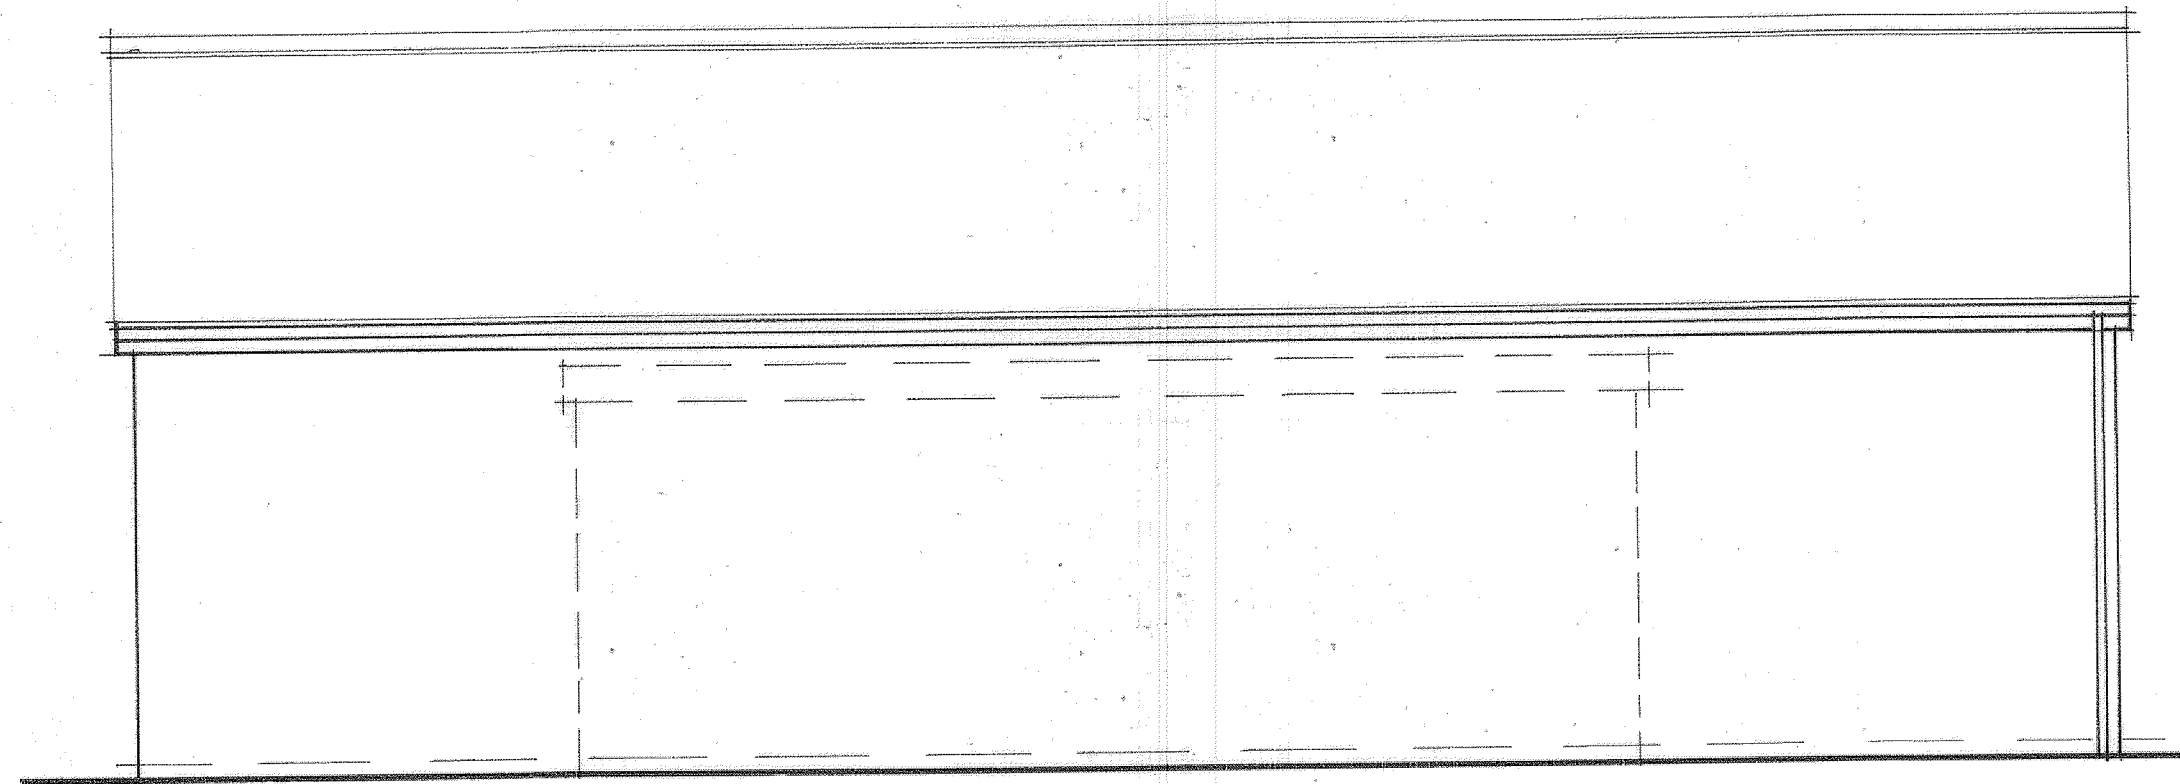


REAR ELEVATION

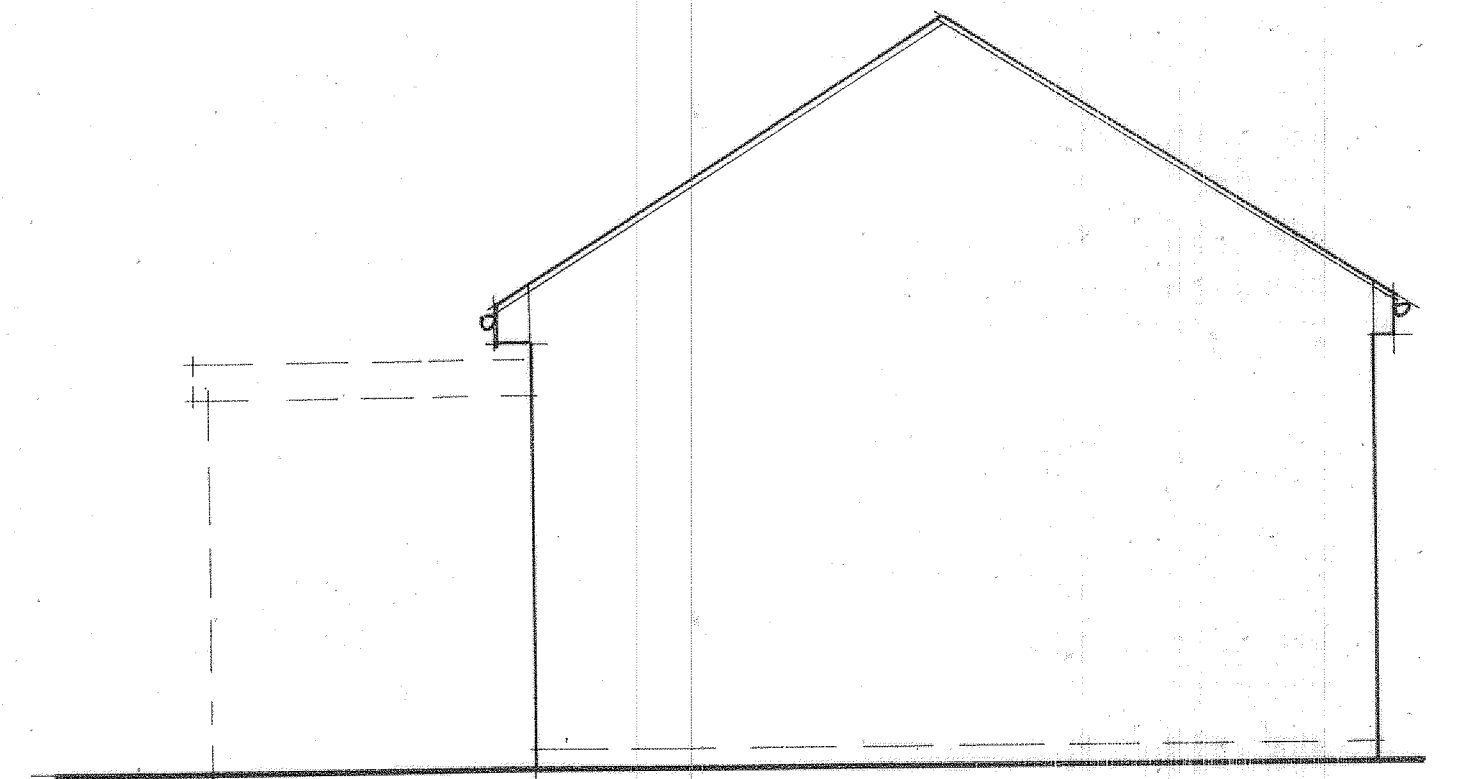

RETURN ELEVATION

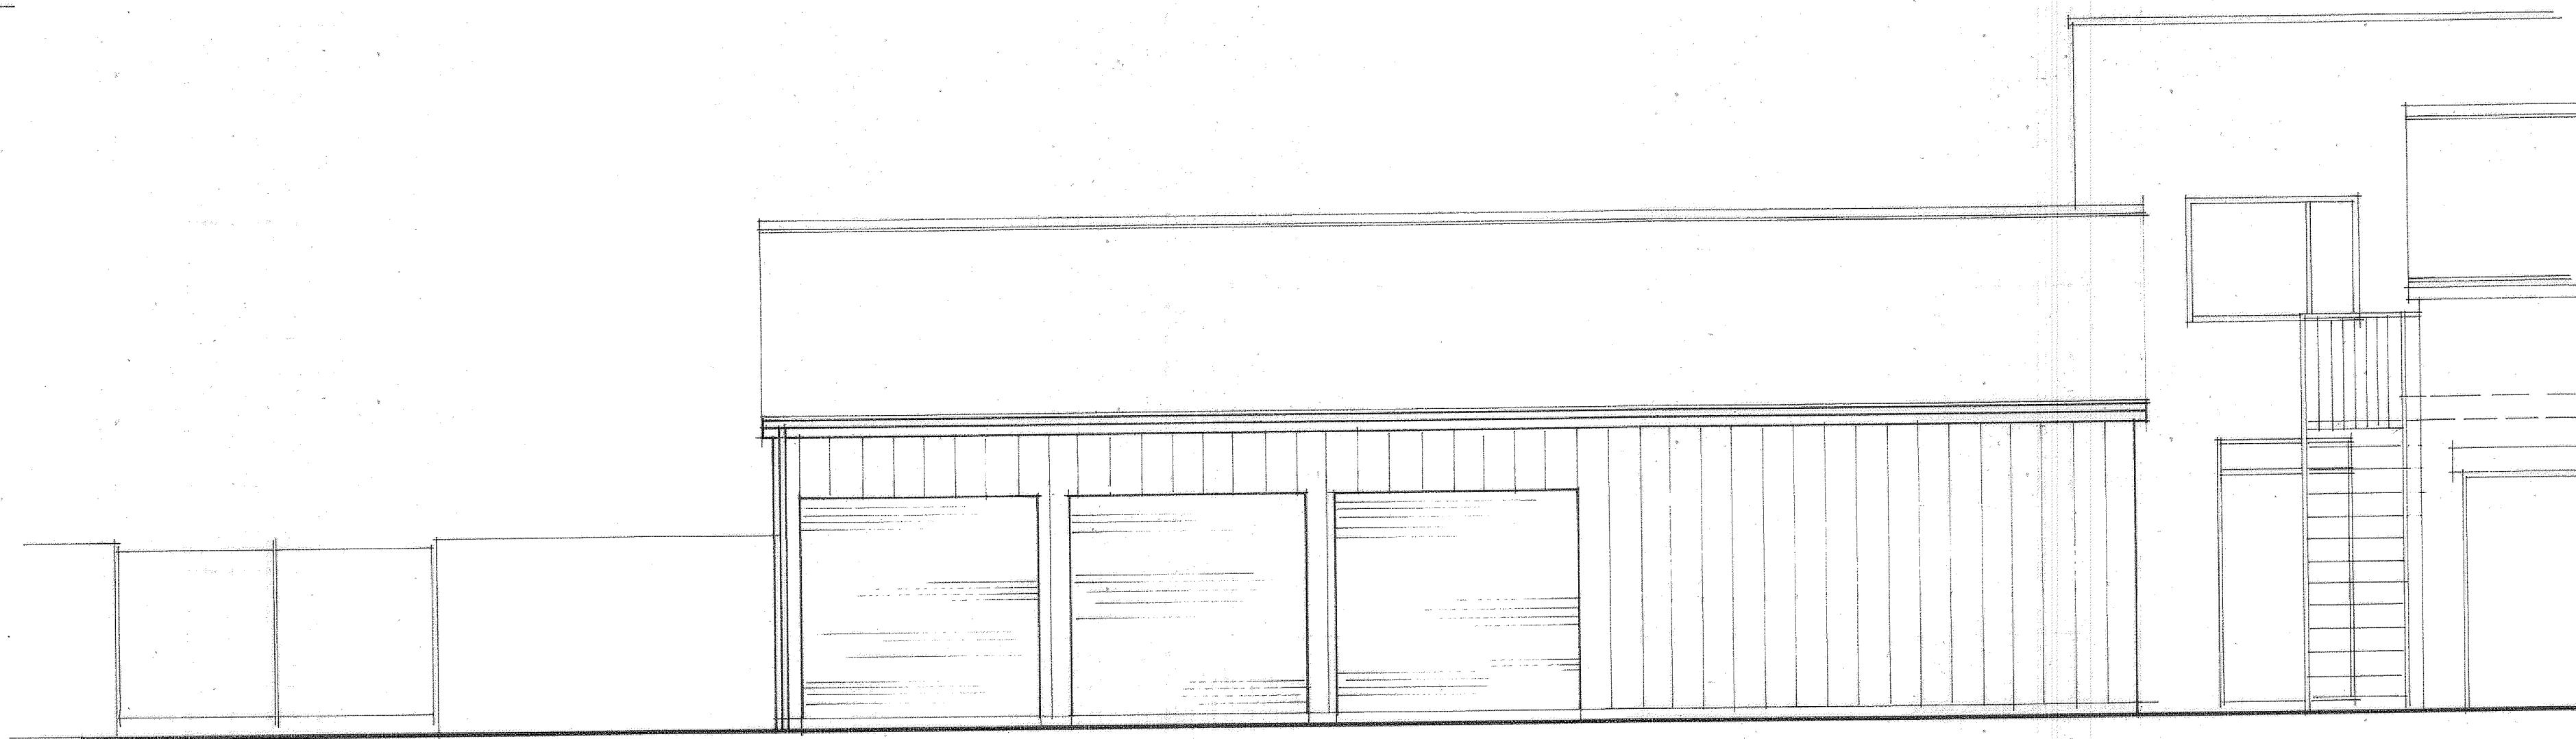

FRONT ELEVATION

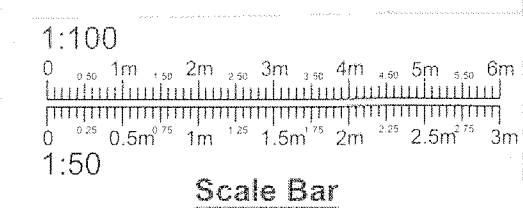

PROJECT
PROPOSED REPLACEMENT
GARAGE INCLUDING
ADDITIONAL STORAGE ABOVE.
DRAWING TITLE
EXISTING ELEVATIONS.
CLIENT
MR. K. WILSON.
ADDRESS
GARAGES REAR OF,
110, DALE STREET,
MILNROW, ROCHDALE.
(BACK DALE STREET).
OL16 4HX..
SCALE
1:50
DATE
APR 2023.
DRAWING No
FO 03235833/2.