



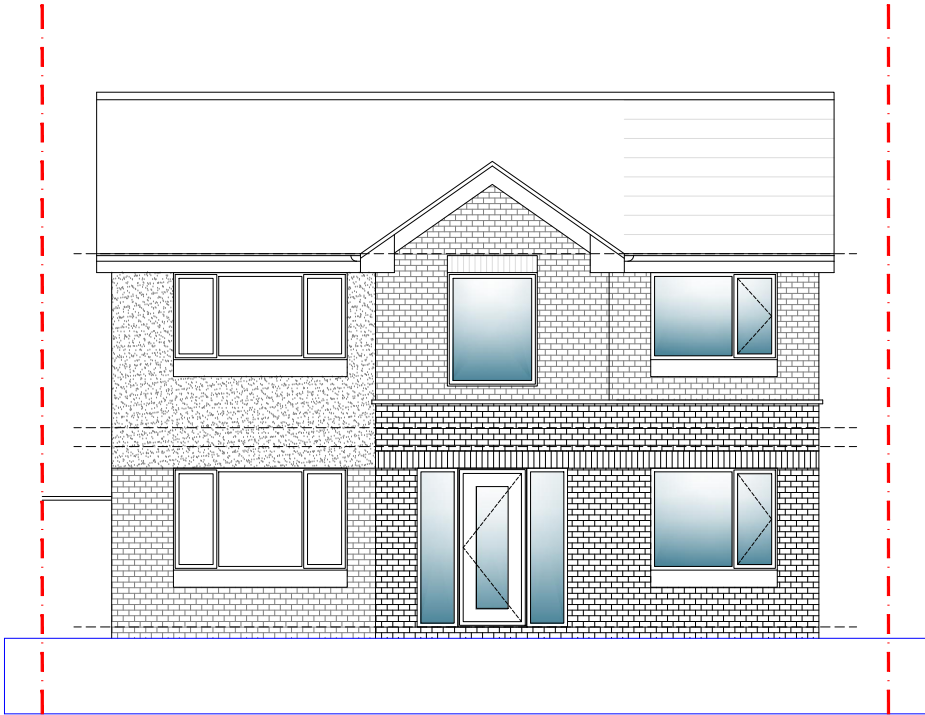

PROPOSED FRONT ELEVATION

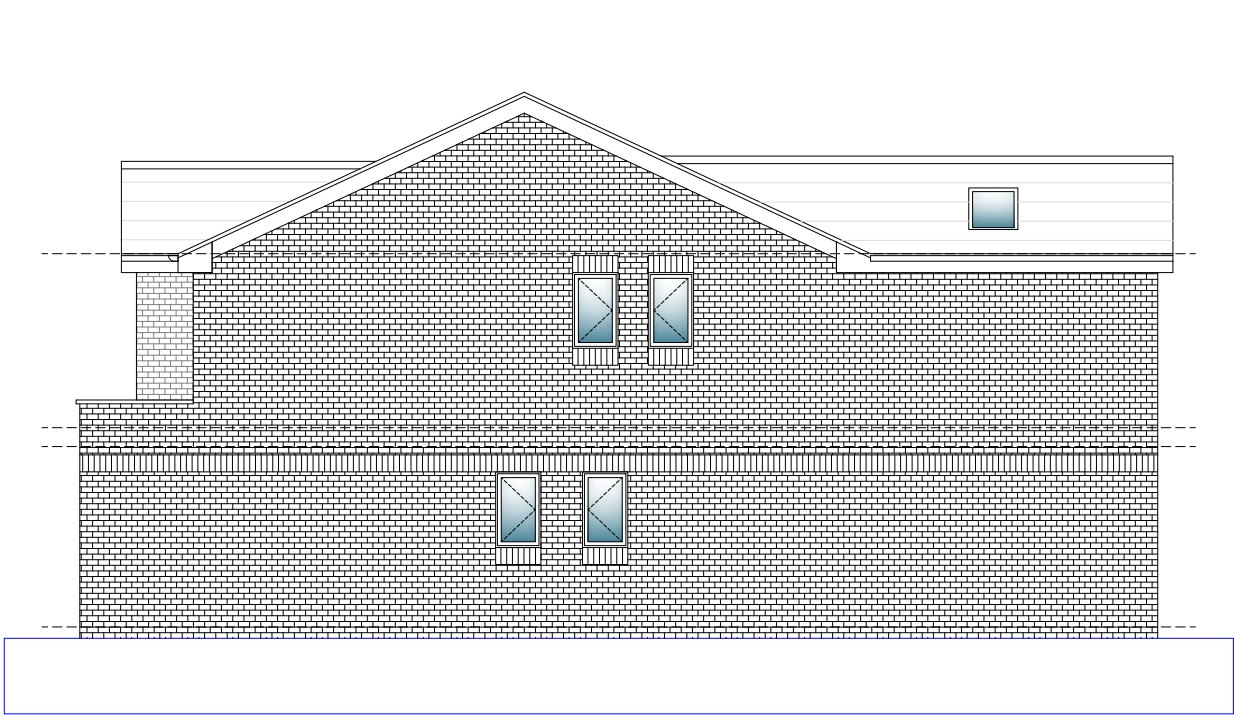

PROPOSED SIDE ELEVATION


MATERIALS KEY

RED BRICK

OFF WHITE RENDER



PROPOSED REAR ELEVATION

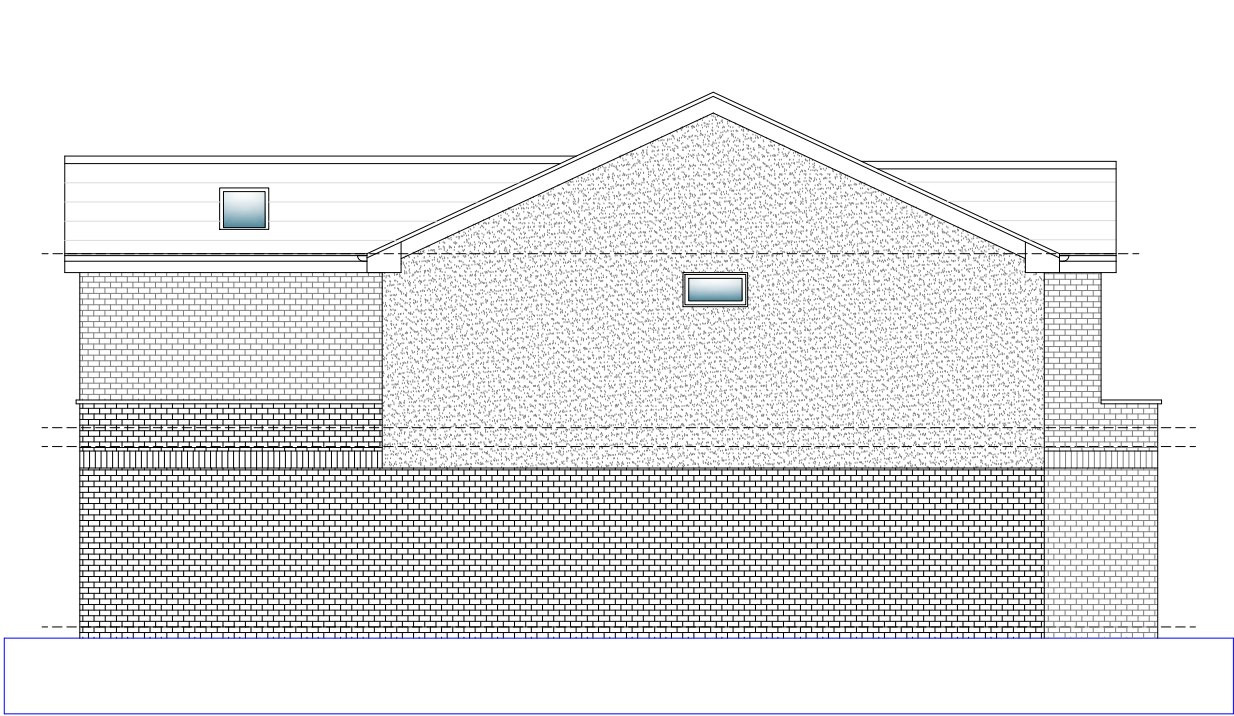

PROPOSED SIDE ELEVATION

B	12-06-23	Materials updated.		
A	06-06-23	Updated to suit planning officers comments, first floor side extension set back. Materials key added.		
Rev	Date	Description	Rev By	Chk'd By
Drawing Title PROPOSED ELEVATIONS				
Job-Dwg No 044ROC-105B				
Project Title EXTENSIONS WITH INTERNAL REMODEL AND OUTBUILDING 56 GLOUCESTER AVENUE HEYWOOD ROCHDALE OL10 2PY				
Client MR. HANNON				
Status PLANNING				
Scale 1:100		Drawing Size A3		
Date 04/23				