

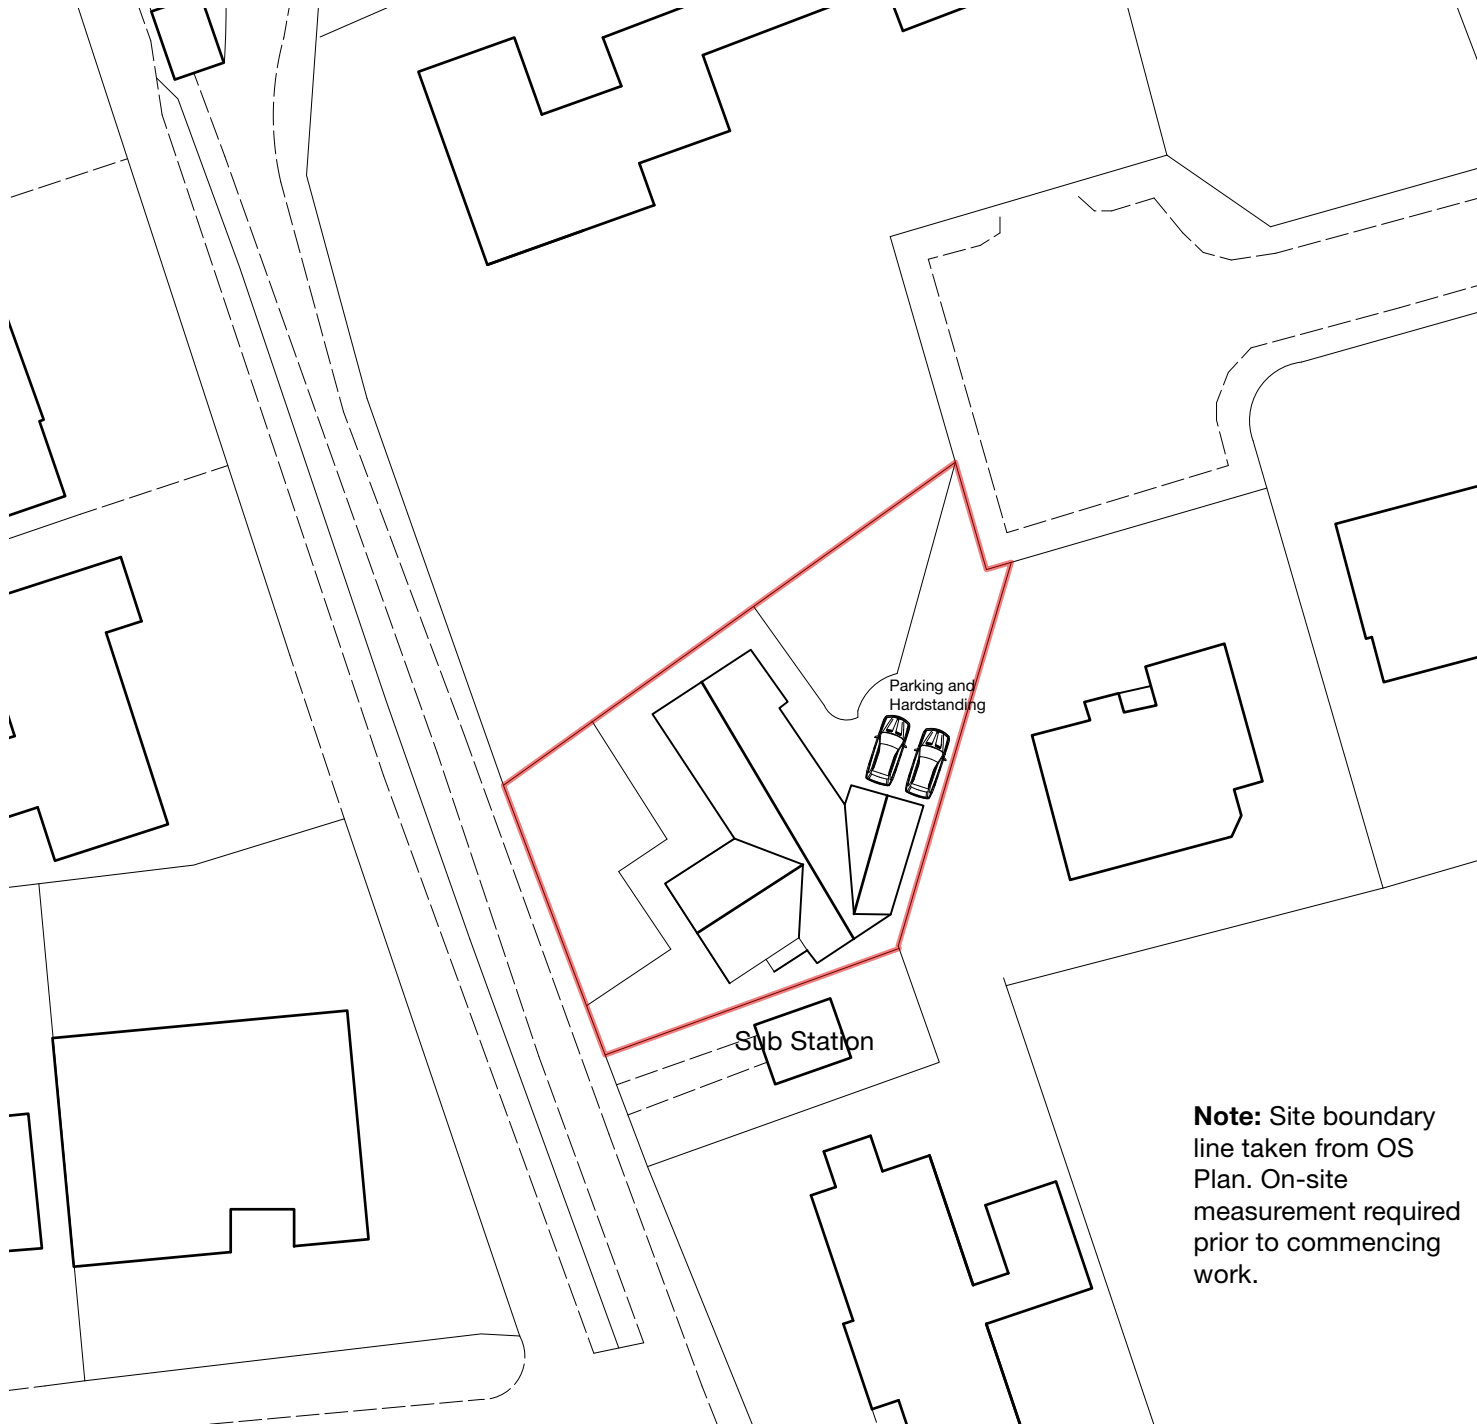


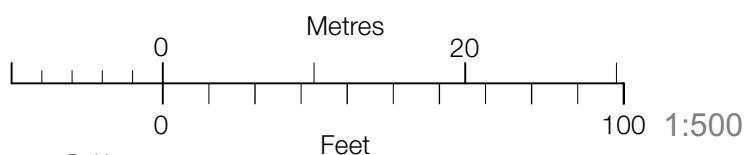

Note: Site boundary line taken from OS Plan. On-site measurement required prior to commencing work.

Reproduced by permission of Ordnance Survey on behalf of The Controller of His Majesty's Stationery Office.
© Crown Copyright. All rights reserved.
Licence number AR 169552

 

**Survey Drawing
Not for Construction**

Revision

Project

Rear Extension

Address

**15 Canterbury Close,
Rochdale, OL11 5LZ**

Client

Mr Khalid

Drawing

Proposed Site Plan



Chartered Architects
RIBA Chartered Practice

www.storah.com mail@storah.com 01706 813214

Scale	Sheet Size	Date	Drawn
1:500	ISO A4	Aug 23	LA

Drawing Number	Revision
23-018 - 301	

23-018 - 301

© Storah Architecture Ltd.