




1 Proposed Front Elevation (East)
1 : 100



3 Proposed Front Side Elevation (South)
1 : 100

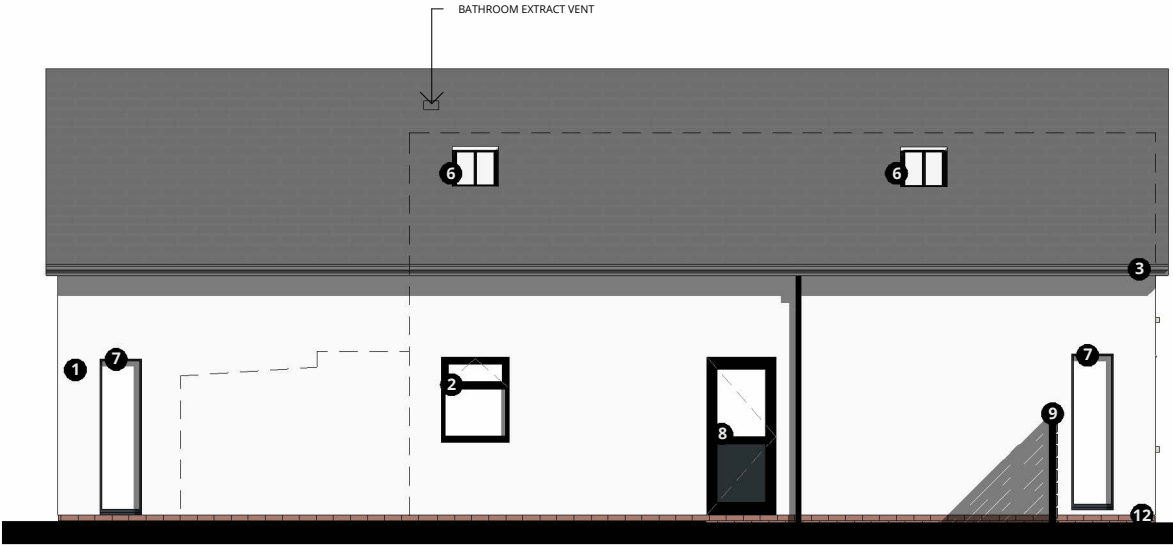

2 Proposed Rear Elevation (West)
1 : 100



4 Proposed Rear Elevation (Through Garage) (North)
1 : 100

0m 1m 2m 3m 4m 5m
SCALE 1:100

MATERIALS KEY

- | | | | |
|---|---|----|---|
| 1 | Off white render | 7 | Full height glazing flush casement window - dark colour |
| 2 | Flush casement windows - dark colour | 8 | New rear door - dark colour with glazed panel |
| 3 | Dark Roof Tiles with dark fascias & RWP | 9 | Dark composite fencing |
| 4 | New entrance door with glazed side panels | 10 | Slim framed french doors - dark colour |
| 5 | New feature pitched recessed glazing | 11 | Pre-cast stone feature sill to front windows |
| 6 | Flush Rooflight | 12 | Existing brickwork plinth |

RALA SHALL HAVE NO RESPONSIBILITY FOR ANY USE MADE OF THIS DOCUMENT OTHER THAN FOR THAT WHICH IT WAS PREPARED AND ISSUED. ALL DIMENSIONS SHOULD BE CHECKED ON SITE. DO NOT SCALE FROM THIS DRAWING

ANY DRAWING ERRORS OR DIVERGENCIES SHOULD BE BROUGHT TO THE ATTENTION OF RALA AT THE ADDRESS SHOWN BELOW.

DRAWINGS SHALL BE READ IN CONJUNCTION WITH THE FOLLOWING BEFORE WORK COMMENCES:

- THE CDM DESIGN ISSUES REGISTER
- THE RALA RISK SERIES OF DRAWINGS
- THE PROJECT CDM RISK REGISTER

NOTES

P00	Client Workshop 2	RB	RB	03/09/23
P01	Client Feedback	RB	RB	07/09/23
P02	Client Feedback	RB	RB	10/09/23
P03	Revised Scheme Issue	RB	RB	11/11/23
P04	Planning Issue	RB	RB	12/11/23
P05	General Updates	RB	RB	14/03/24
P06	General Updates	RB	RB	17/03/24
P07	Extended Pre Planning Issue	RB	RB	20/03/24
P08	Extended Planning Client Review 1	RB	RB	02/08/24
P09	Planning Comments	RB	RB	24/09/24
P010	Planning Comments	RB	RB	01/10/24

REVISION	DESCRIPTION	DRAWN	CHECKED	DATE
----------	-------------	-------	---------	------

REVISION	DESCRIPTION	DRAWN	CHECKED	DATE
----------	-------------	-------	---------	------

CLIENT

11 Hackford Close,
Brandlesholme,
Bury,
Greater Manchester,
BL8 1XP
United Kingdom

T +44 [0]7564 361 972

Rachel Ann Lucy



PROJECT TITLE
35 Milnrow Road

RDP JOB NUMBER
P0045

ISO 27001 CLASSIFICATION
Planning

DRAWING TITLE
Proposed Elevations

DRAWING No.
MNR-RALA-ZZ-XX-DR-A-(PL)-0003

SCALE
@ A3

1 : 100

DATE FIRST ISSUED
02/09/23

REVISION
P010