





PLOT 4&5 FRONT ELEVATION AS PROPOSED
(1:50)



PLOT 4&5 SIDE ELEVATION AS PROPOSED
(1:50)

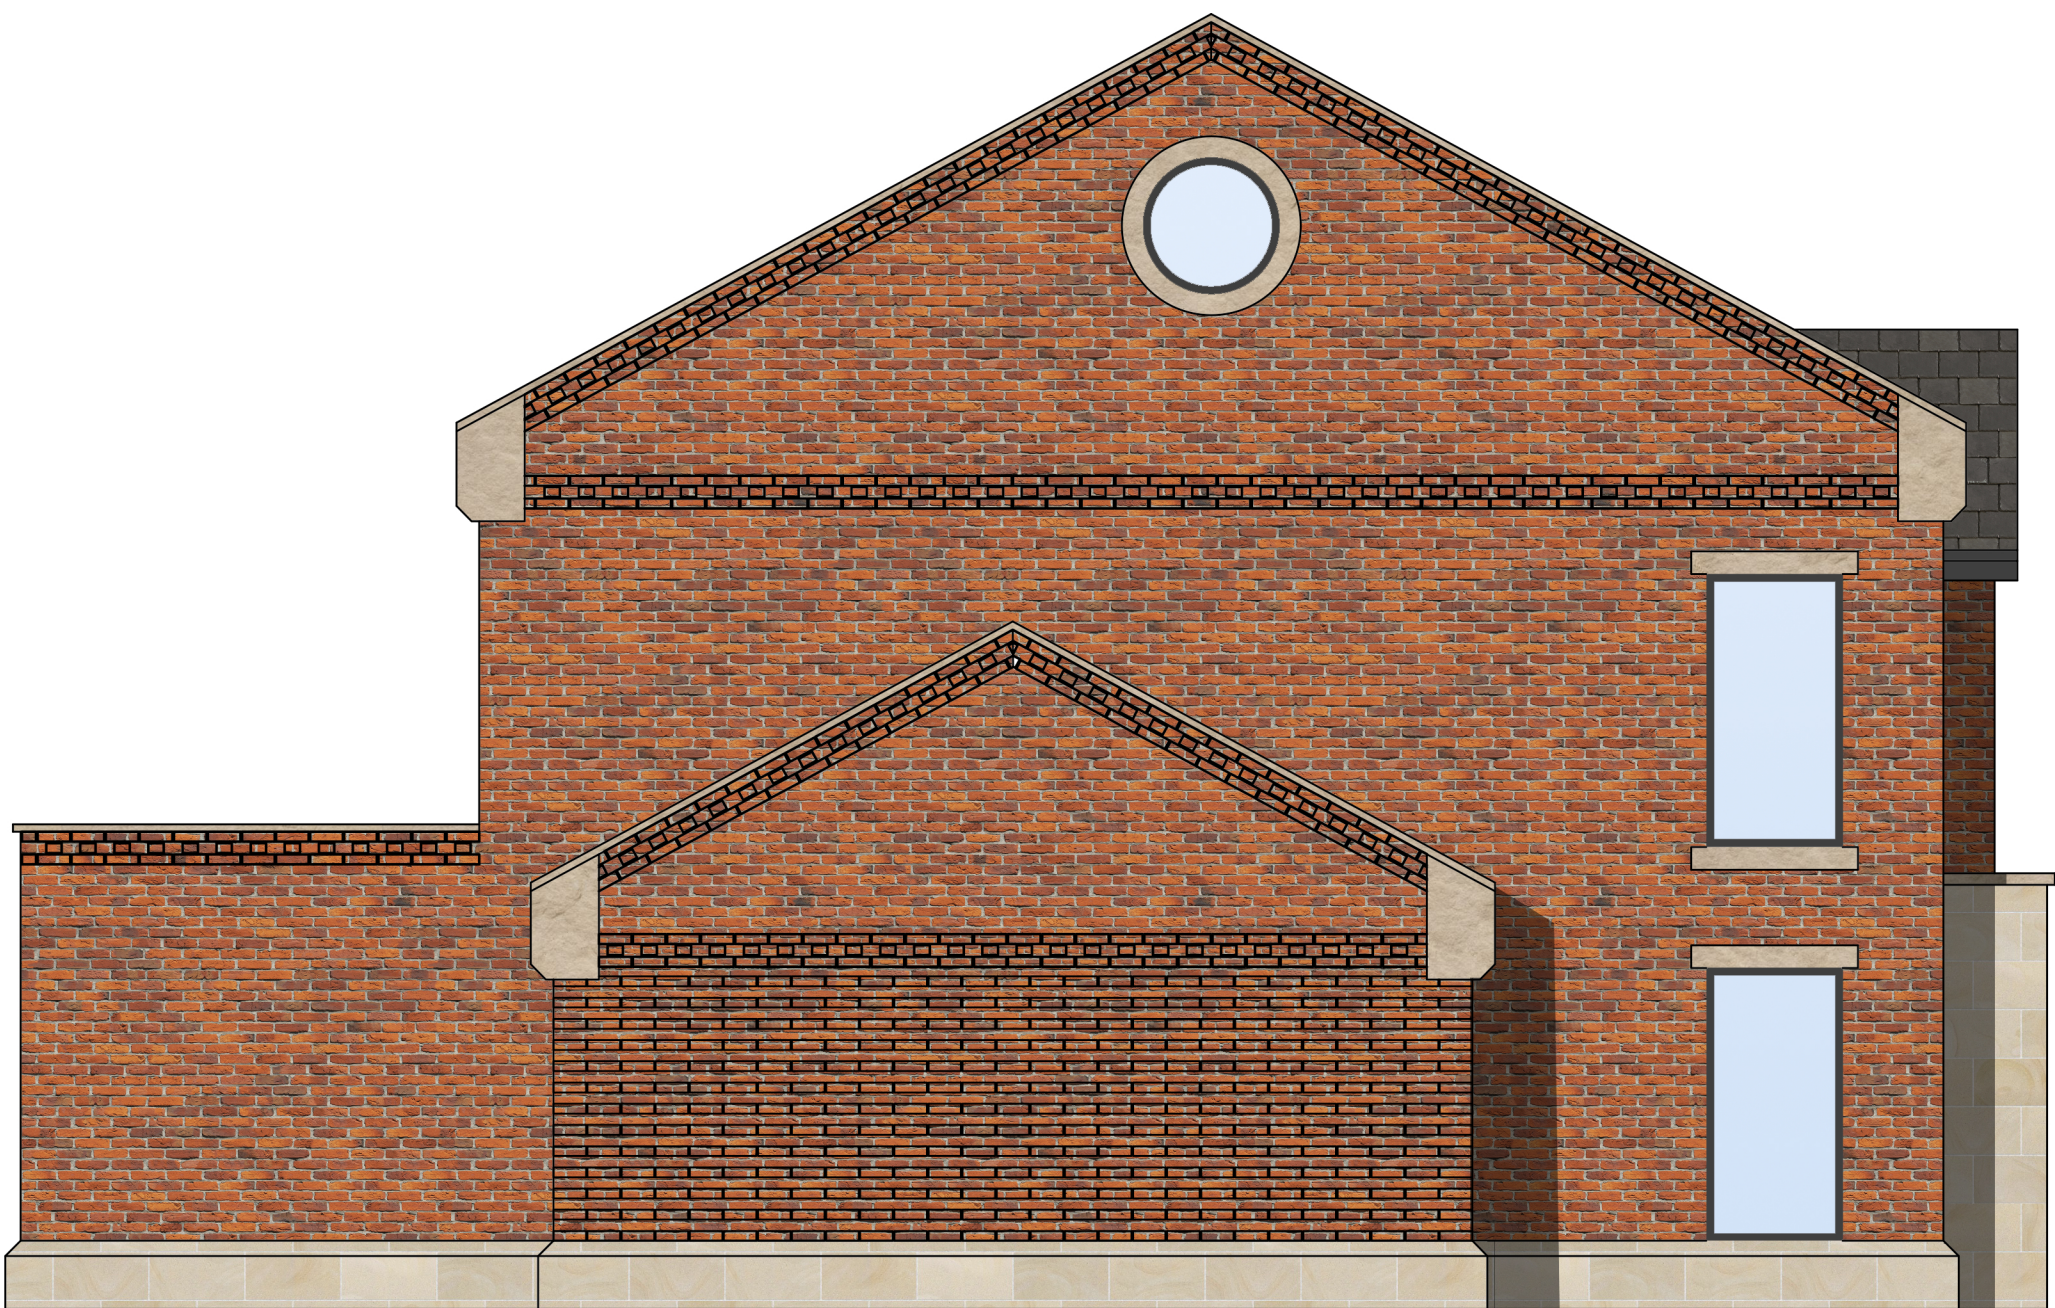

PLOT 4&5 REAR ELEVATION AS PROPOSED
(1:50)

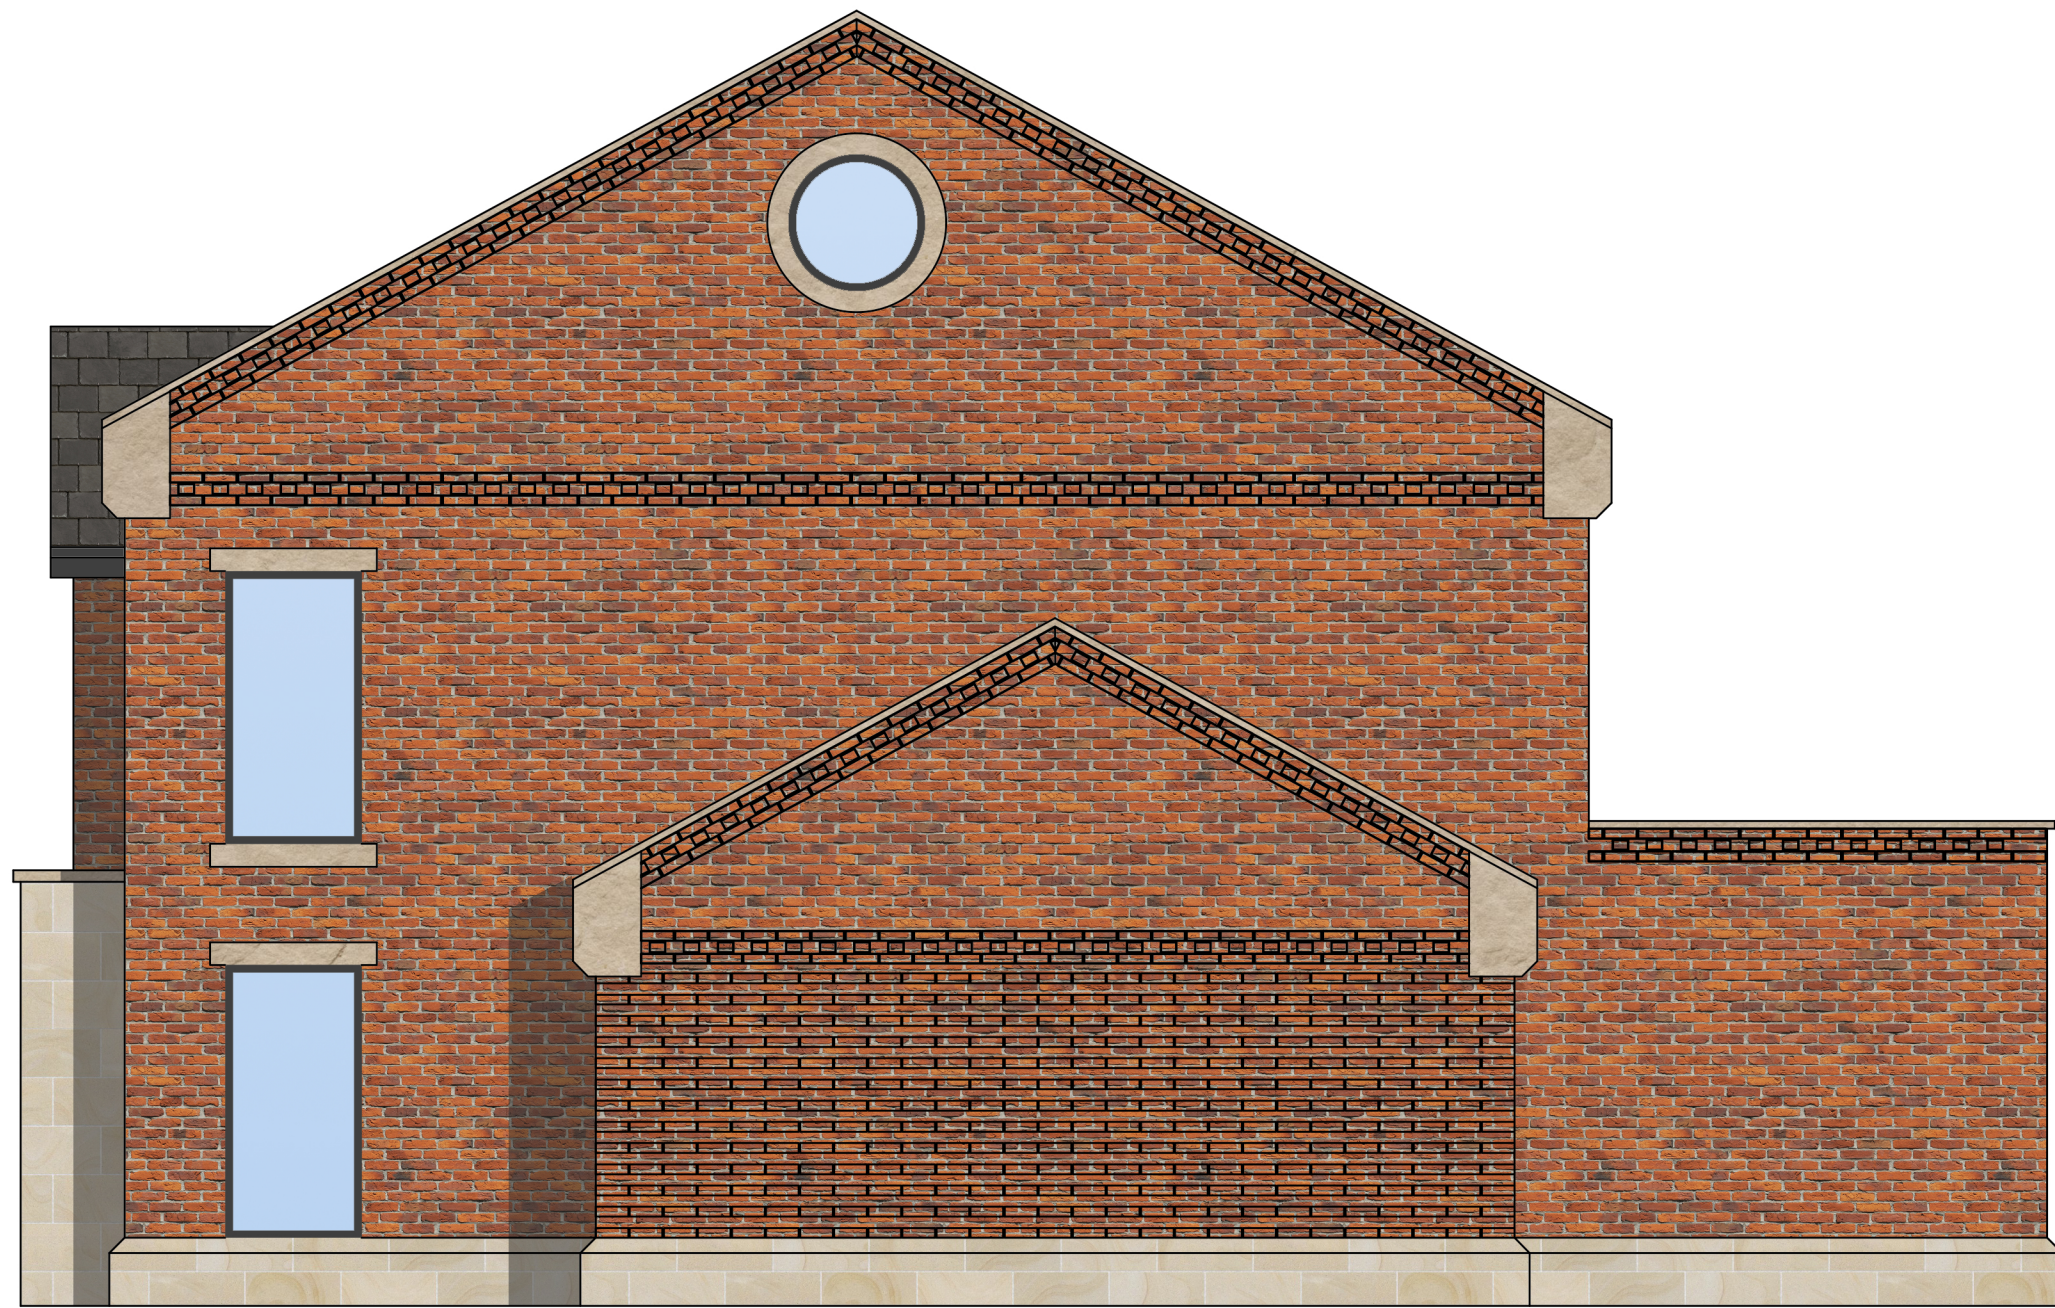

PLOT 4&5 SIDE ELEVATION AS PROPOSED
(1:50)

A	Following Urban design comments	JW	23-01-25
Rev	Description	By	Date
HADAS ARCHITECTURAL ARCHITECTURAL DESIGN			
769 Rochdale Road, Slattocks, Middleton, Manchester M24 2RA			
(CHURCH AVENUE) Land Adjacent to Rochdale Road, Slattocks, Middleton M24 2RA PLOT 4&5 ELEVATIONS AS PROPOSED			
DRAWN	JW	DATE	10-12-24
SCALE	1:50 @A1	REV.	A
		DRAWING NO.	2501-304A