


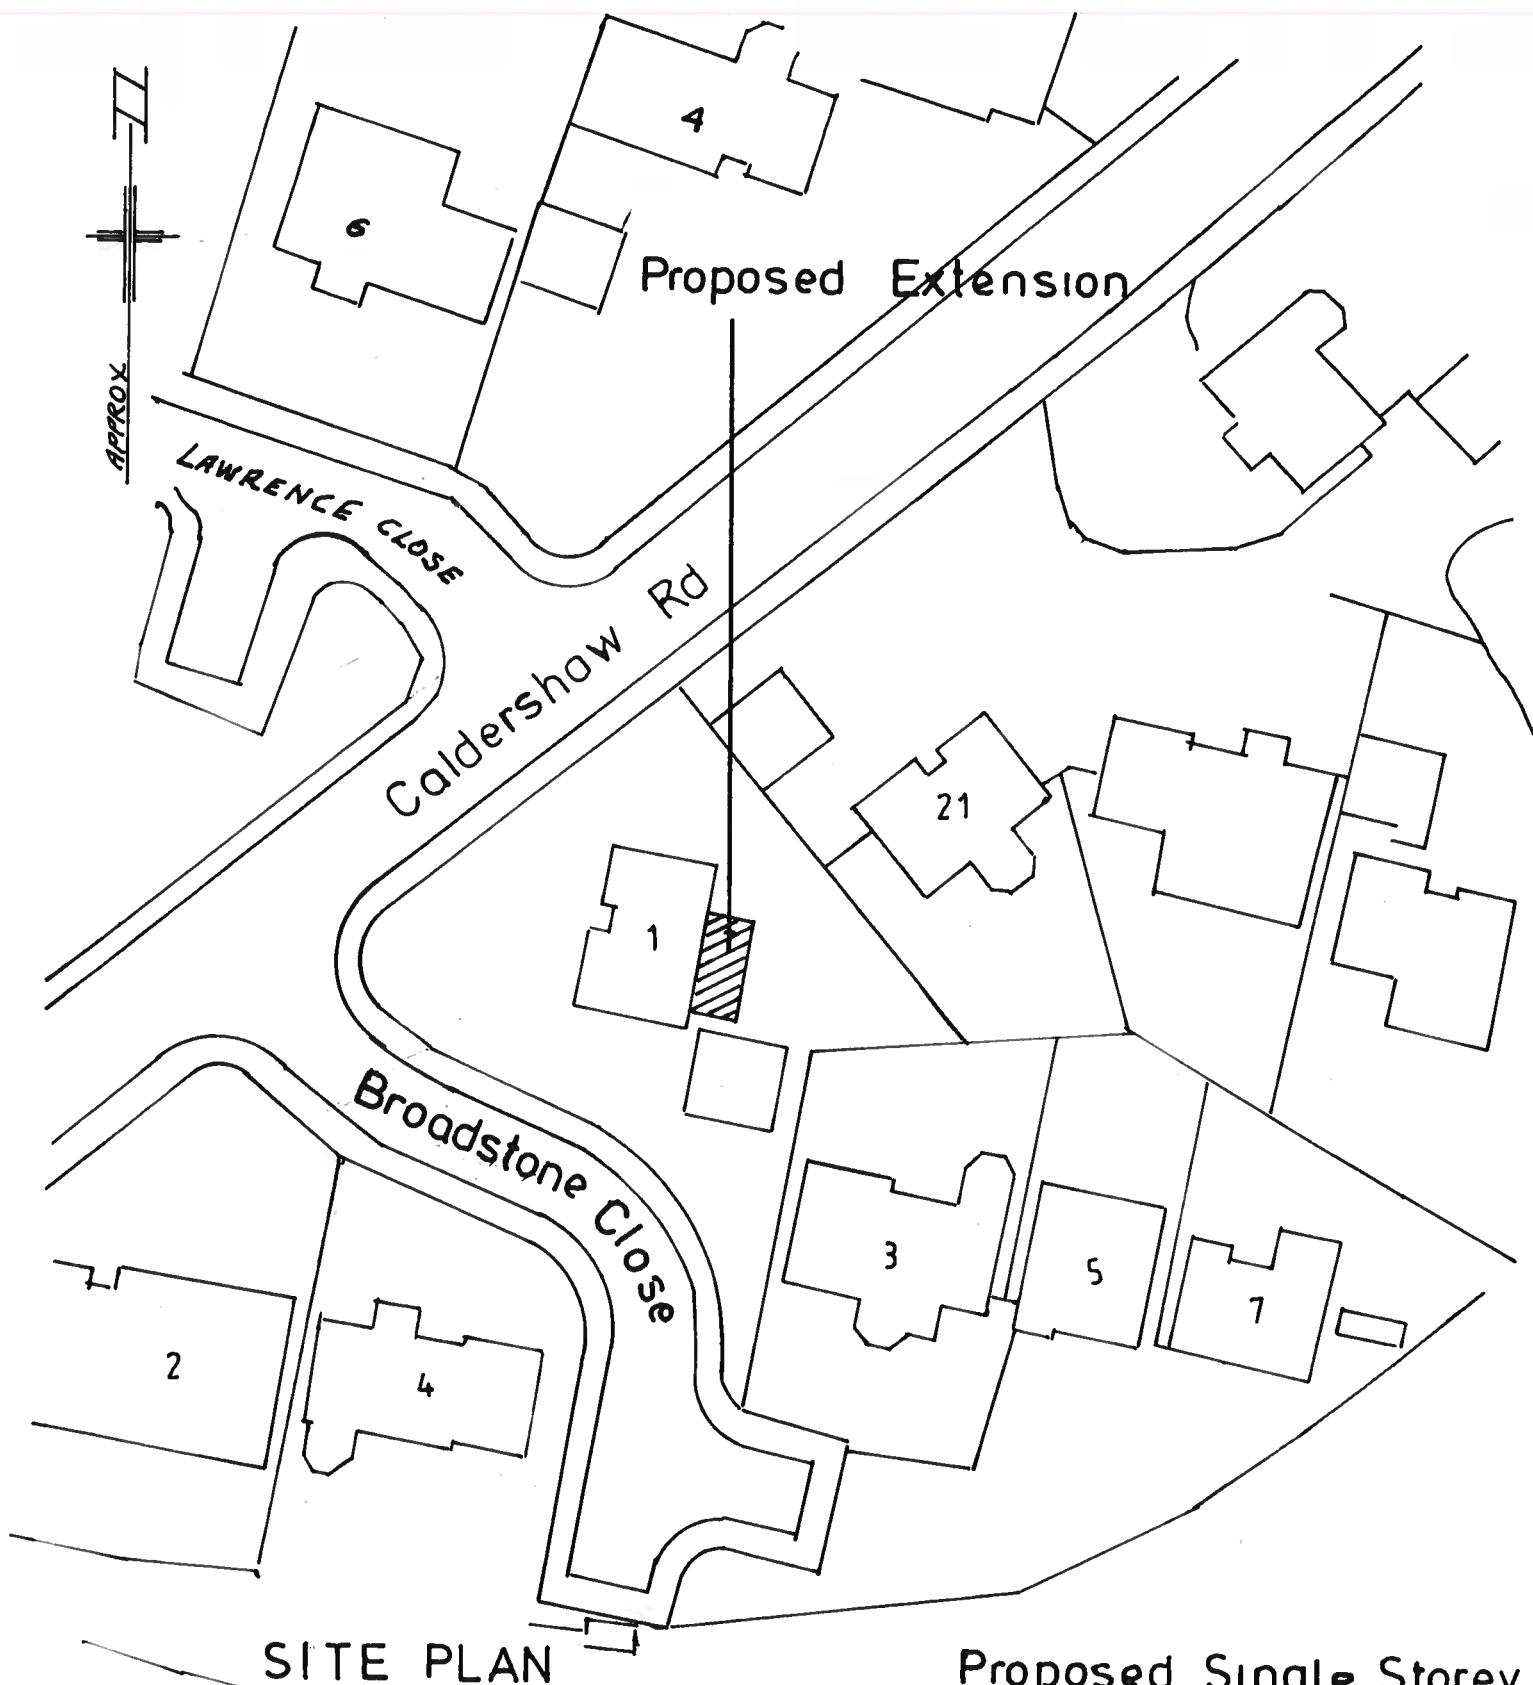

SITE PLAN

LH ARDRON
Building Design
tel 07950829709
Email. lennyardron@gmail.com

Proposed Single Storey
Extension to rear of
1 Broadstone Road
Rochdale OL12 7PH
for
Abid & Farhana Hokim

scale 1:500 date 11.4.23