


Cardinal Langley RC High School & Sixth Form

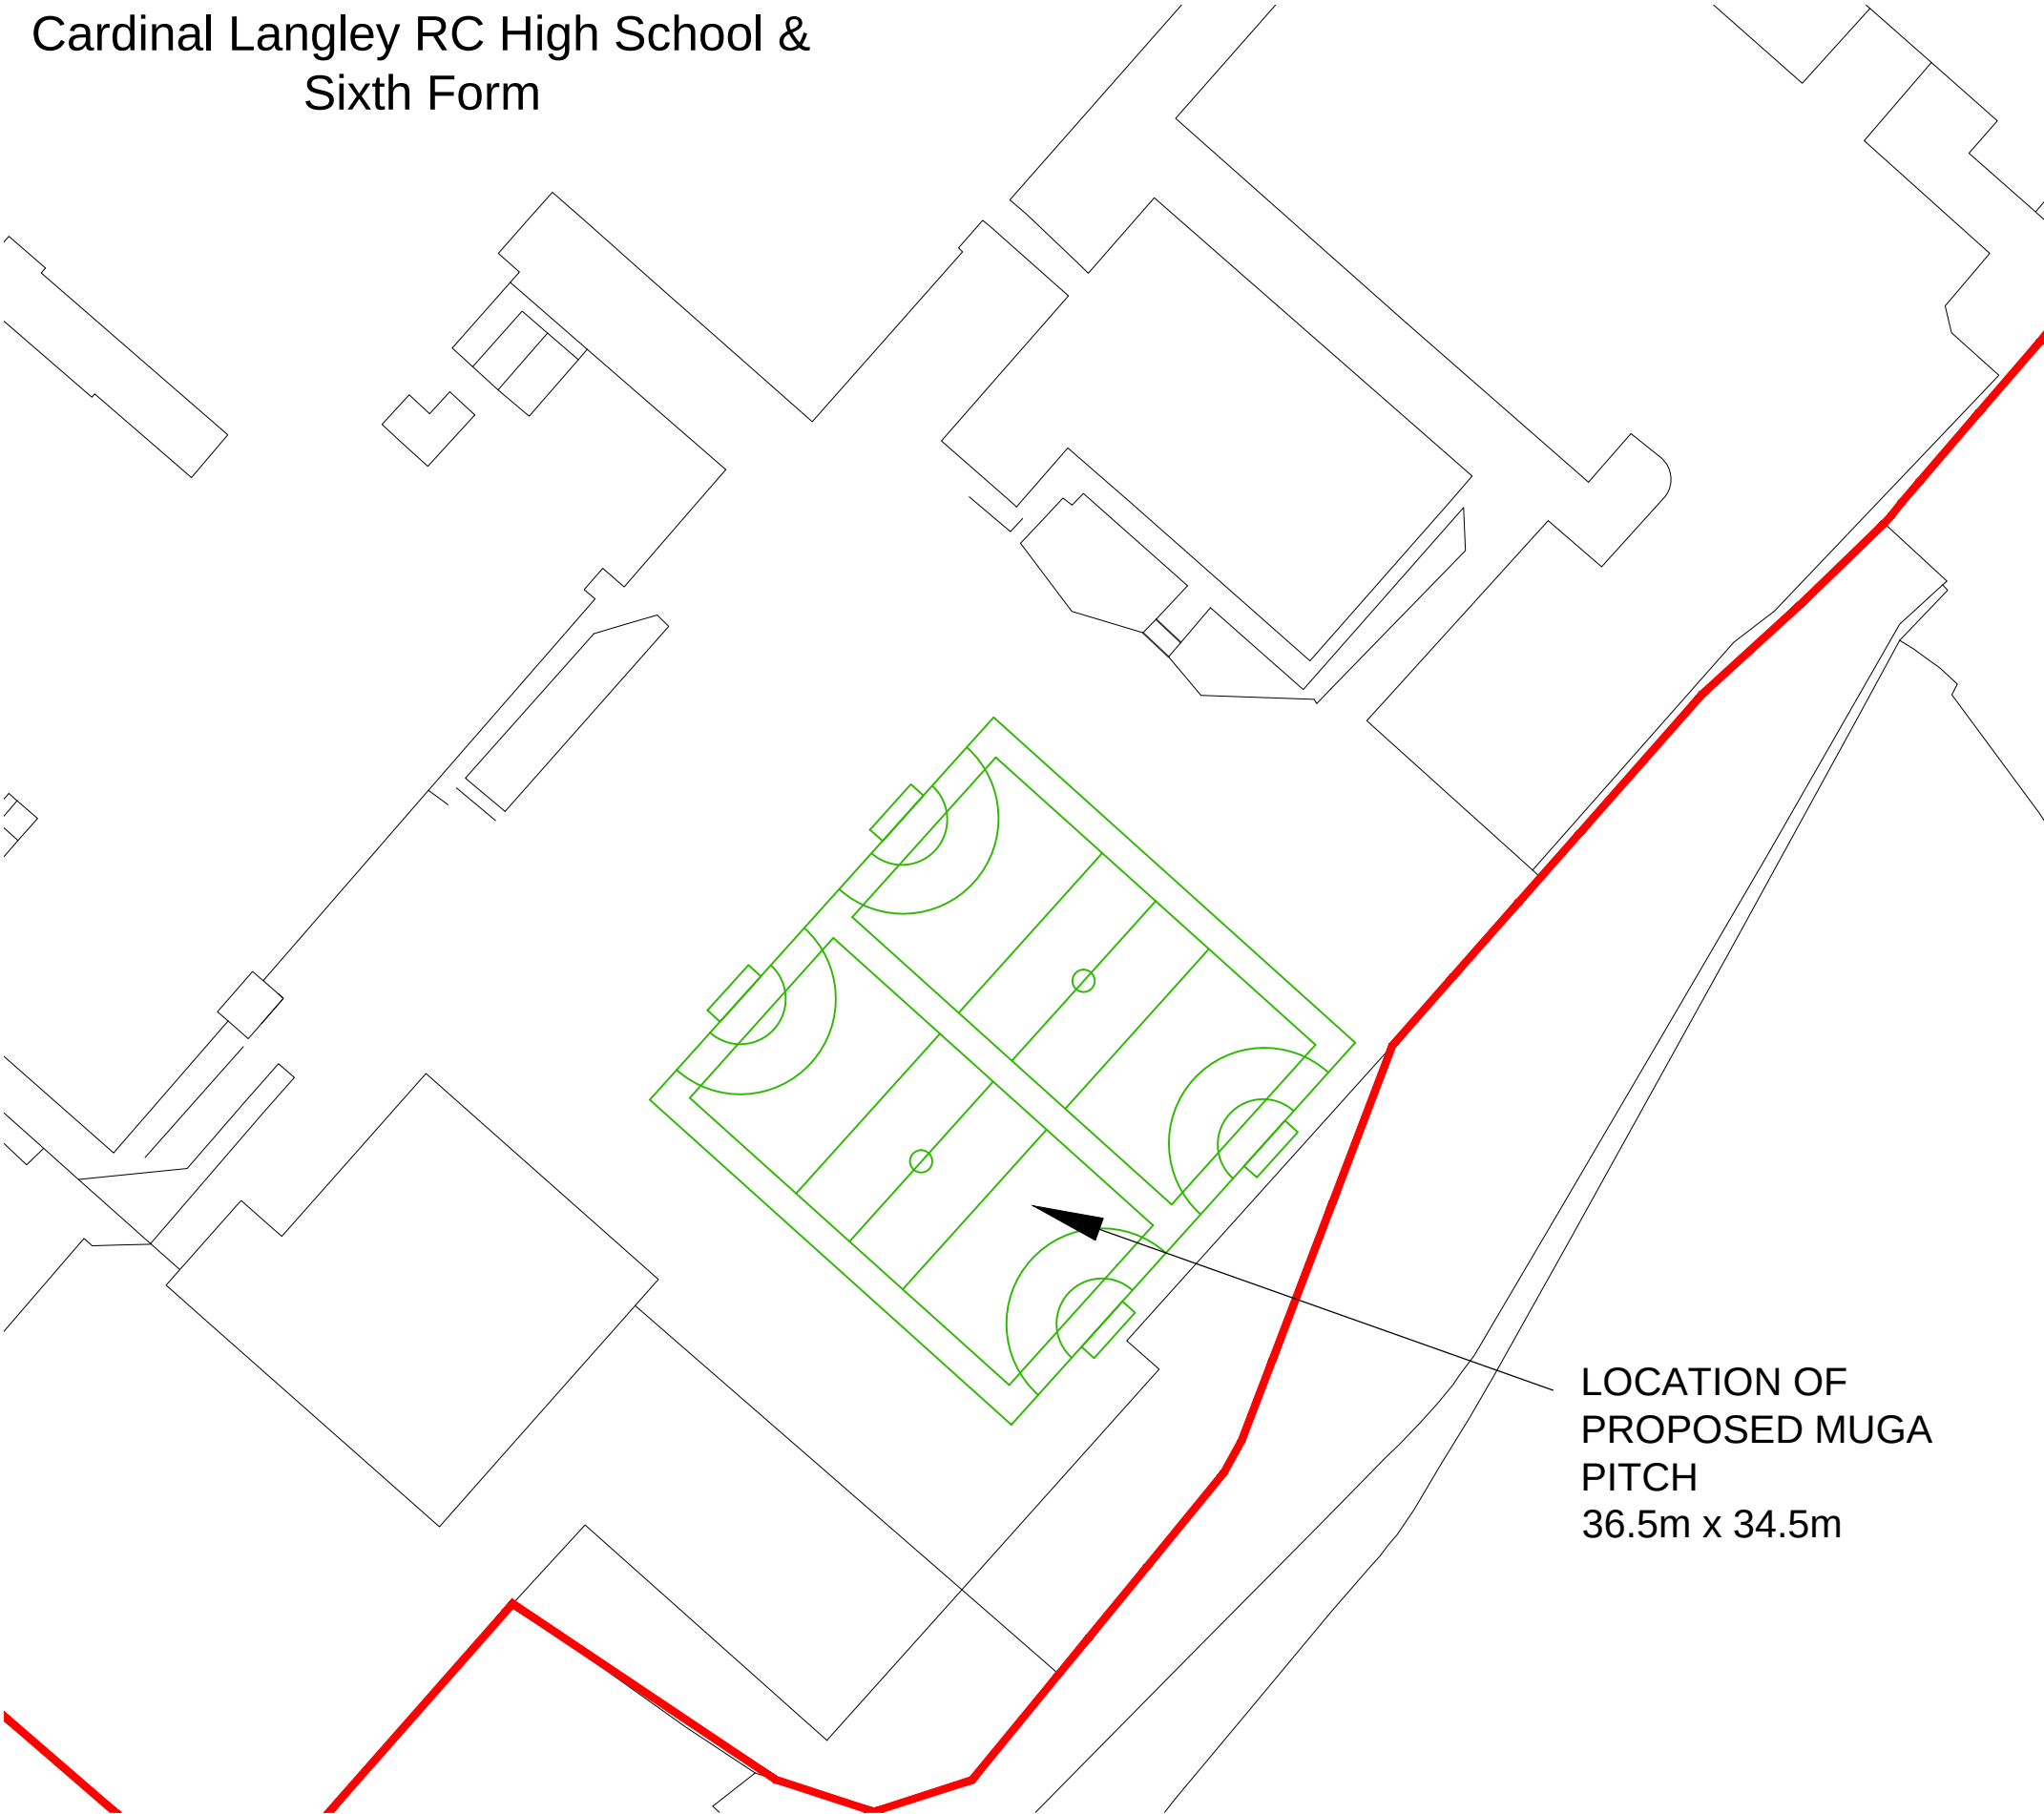

LOCATION OF
PROPOSED MUGA
PITCH
36.5m x 34.5m

Site Location Plan

Scale: 1:500 @A3



©
This drawing is Copyright and the property of Lancaster Maloney Limited and must not be reproduced in whole or in part without their written permission. Copyright is reserved. ©
This drawing must not be scaled. The Contractor is to report all dimensional discrepancies & errors to the Contract Administrator prior to commencing construction.
It is essential that this drawing is read in conjunction with the specification and all works identified included for.

NOTES

 Denotes site boundary

Rev	Date	Comments	By
-----	------	----------	----

STATUS
PLANNING

Client
Cardinal Langley RC High School, M24 2GL

Project Title
Proposed MUGA Pitch

Drawing Title
Proposed Site Plan

Scale 1:500 @ A3	Drawn by SRN	Date May 2022
Job no. 2304.29	Drawing no. PL-102	Revision no. --

lancastermaloney
Lancaster Maloney Limited Registered Office:
Equitas House Unit 6 Station View Rhino Court Stockport SK7 5ER
Tel: 0161 477 3500 Fax: 0161 477 3600
E-mail: enquiries@lancastermaloney.co.uk www.lancastermaloney.co.uk
Registered in England No 4846621