


ALL DIMENSIONS ARE FOR REFERENCE
PURPOSES ONLY DISCRPENCIES ARE TO BE
REPORTED TO THE DRAWINGS AUTHOR. DO NOT
SCALE FROM DRAWING.



C	02.11.23	Red site boundary updated.		
B	01.11.23	Red site boundary updated.		
A	17.10.23	Red site boundary updated.		
Rev	Date	Description	Rev By	Chk'd By
Drawing Title		EXISTING SITE PLAN		
Job-Dwg No		051ROC-101C		
Project Title		INTERNAL REMODEL / FACADE TREATMENT 300 MIDDLETON ROAD HEYWOOD MIDDLETON OL10 2LG		
Client		MR LYNSKY		
Status		PLANNING		
Scale		1:200	Drawing Size	A3
Date		10/23		

EXISTING SITE PLAN

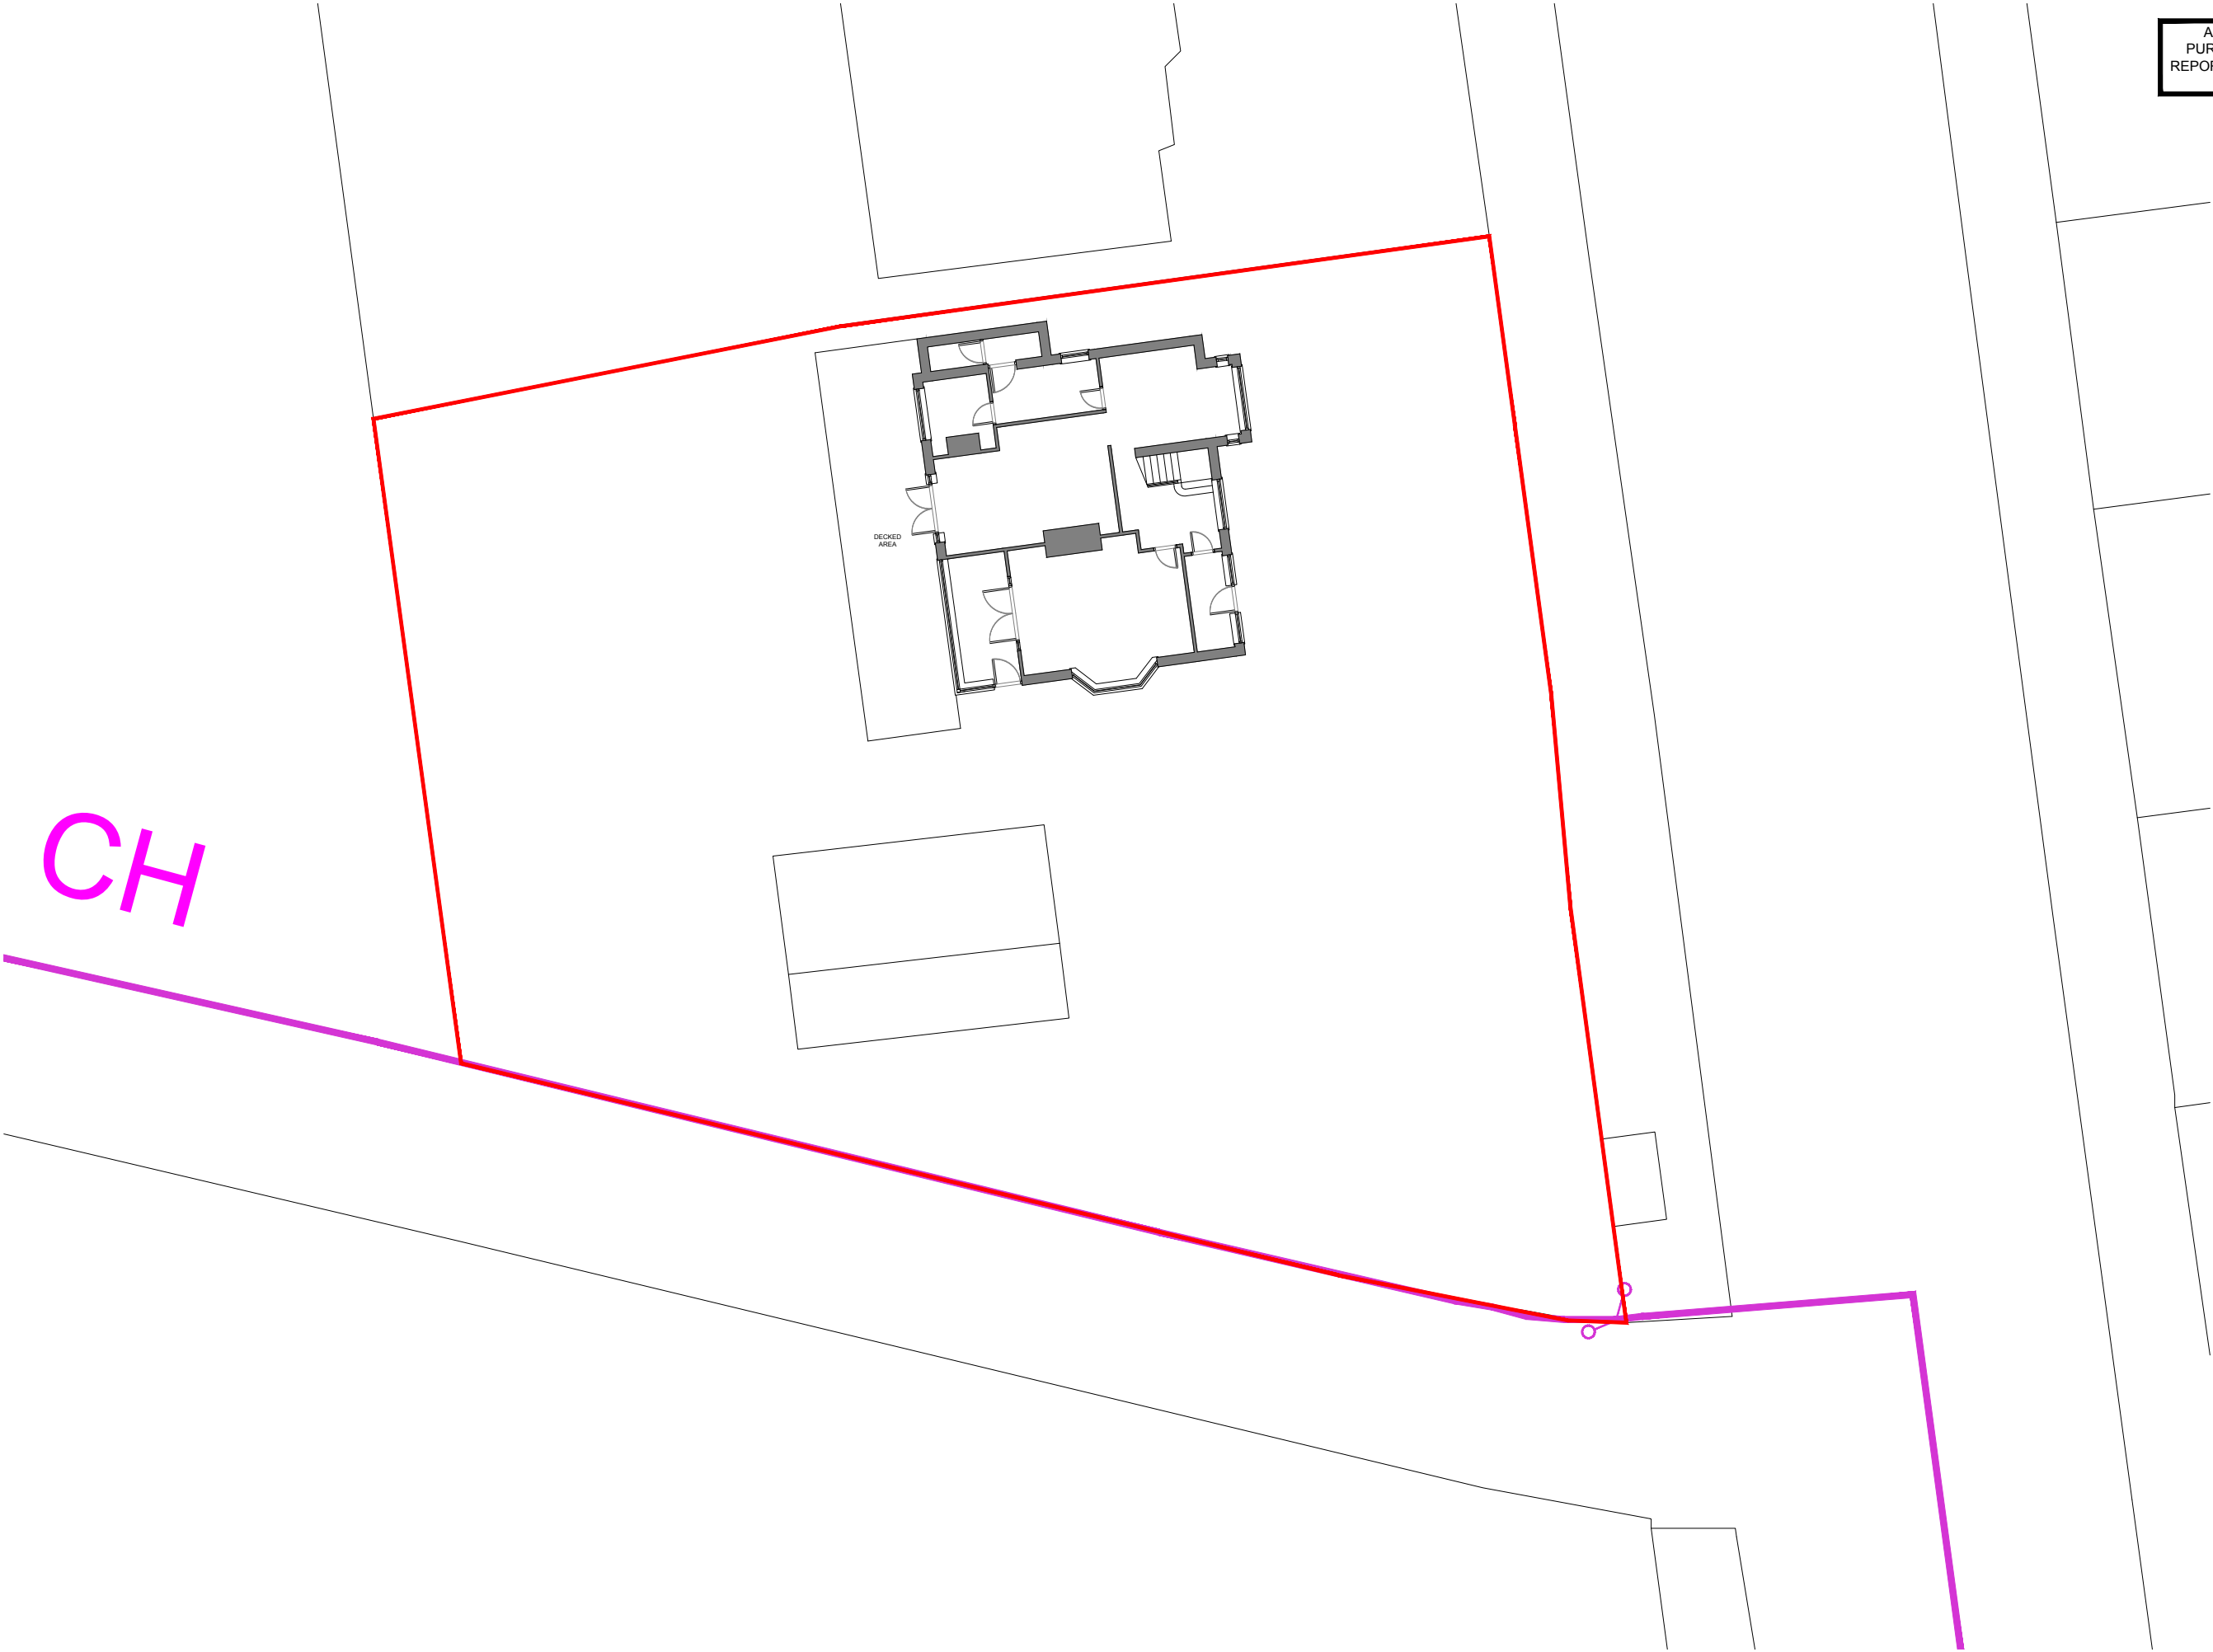