

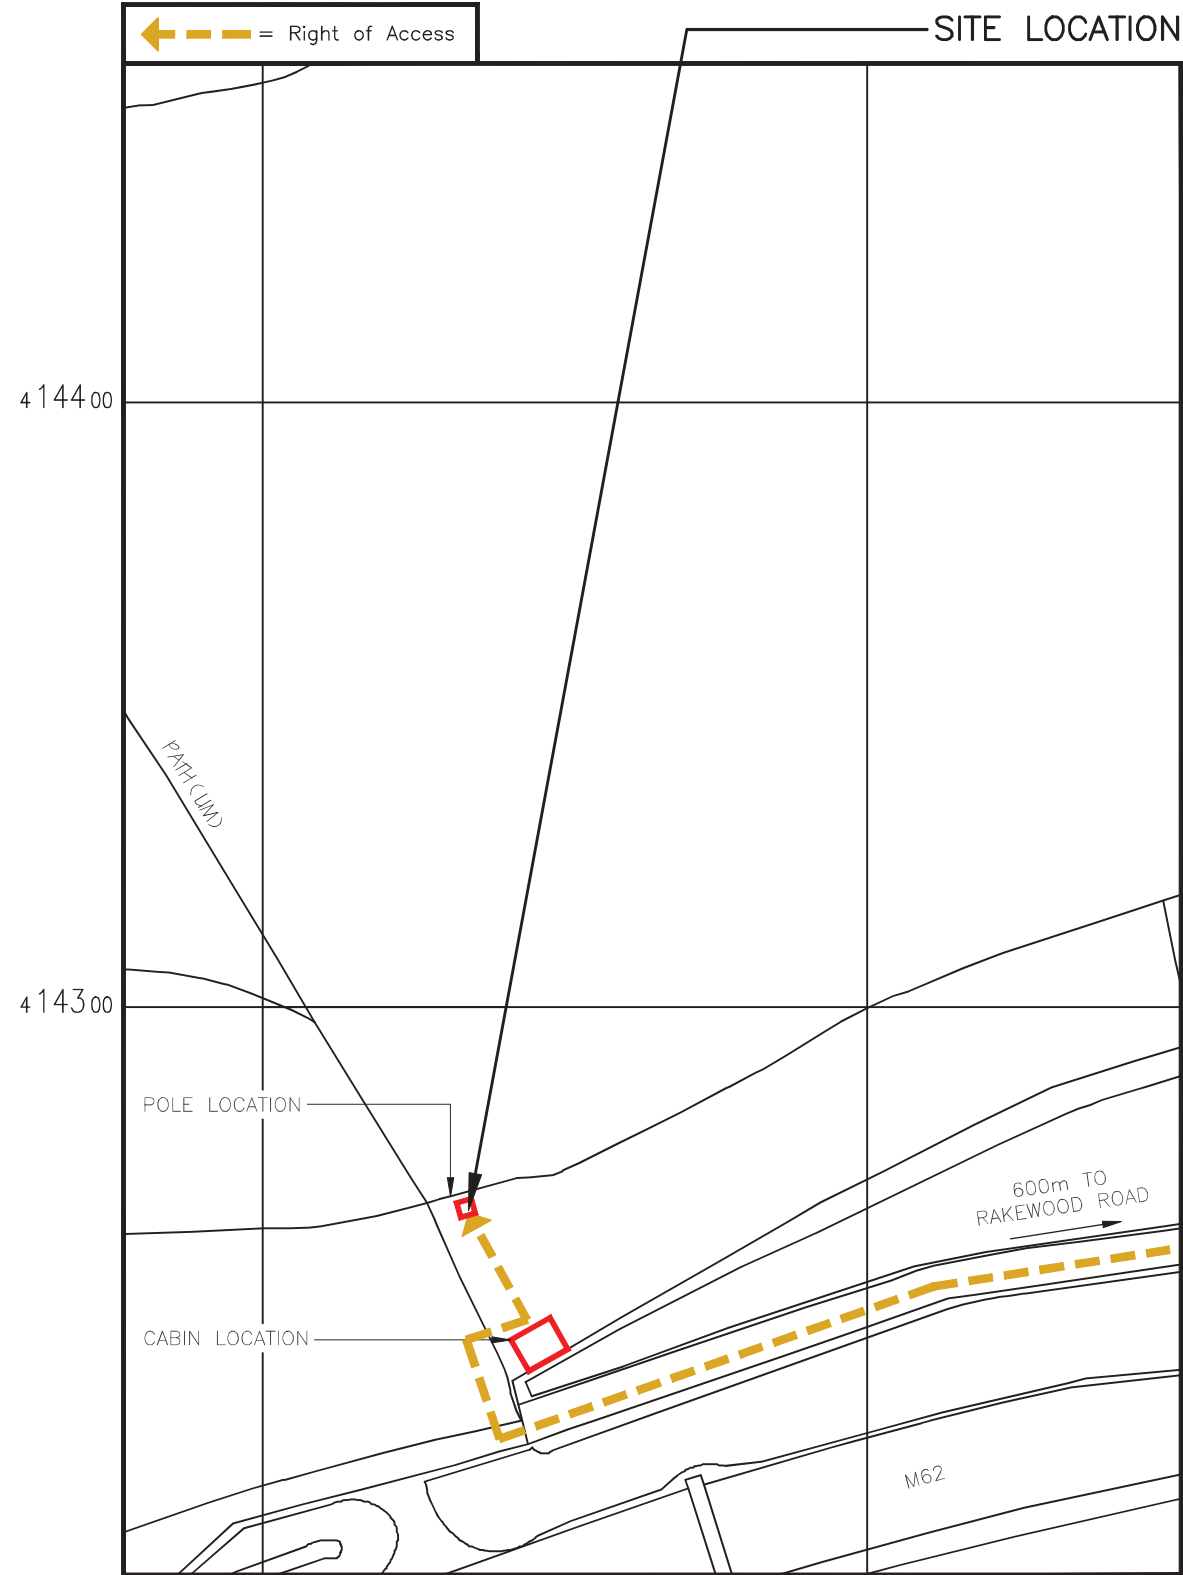


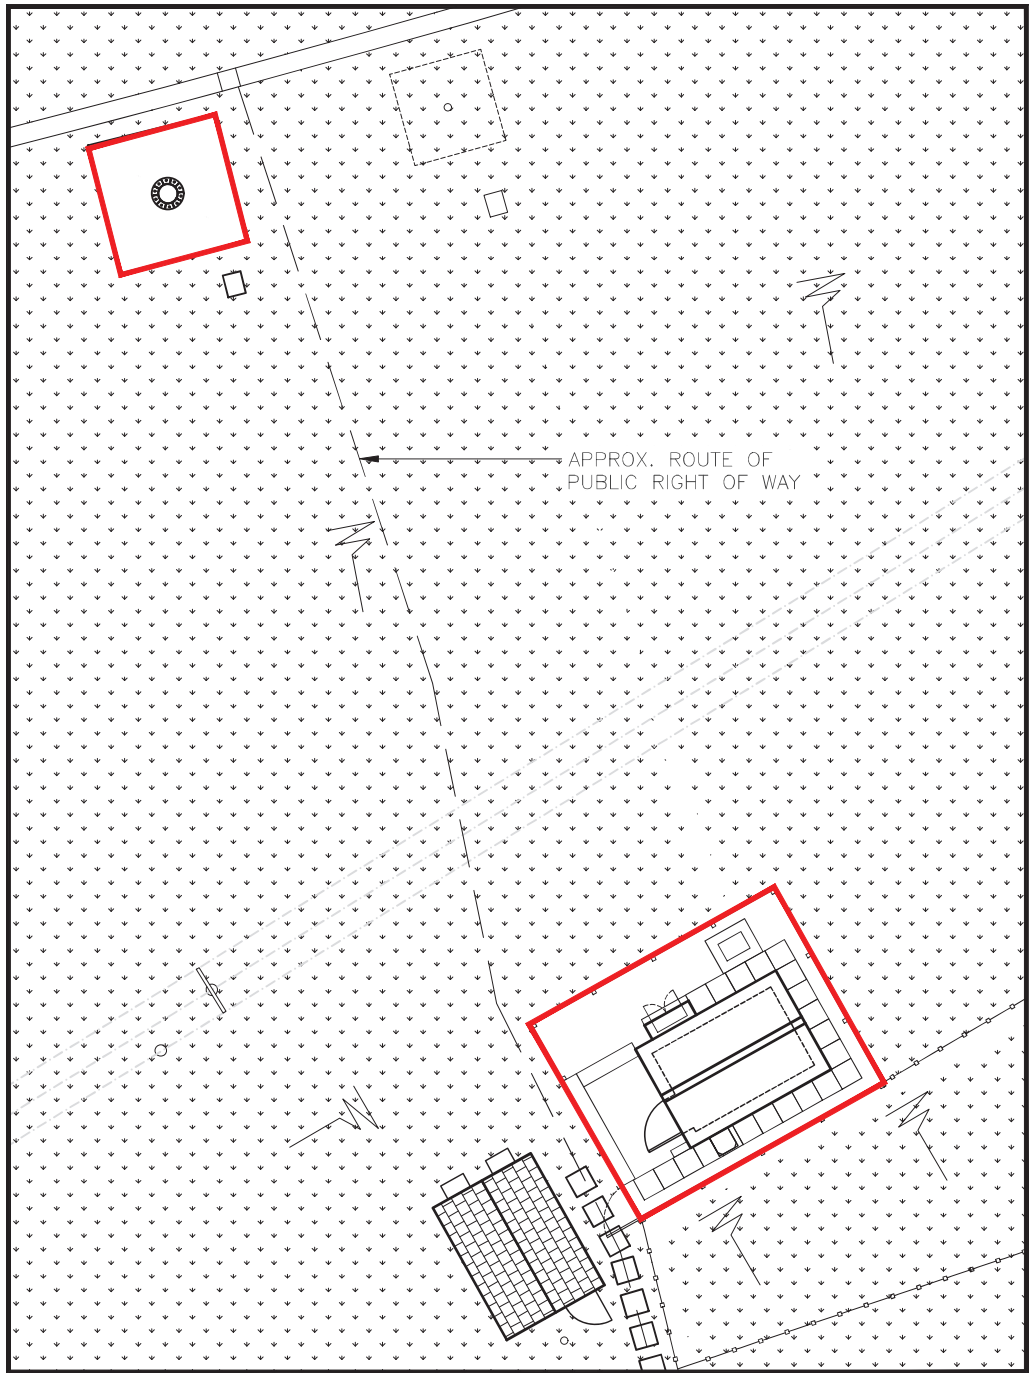


DETAILED SITE LOCATION  
(Scale 1:1250)

Based upon Ordnance Survey MAP extract  
with the permission of the Controller of  
Her Majesty's Stationery Office.  
Crown copyright. All rights reserved.

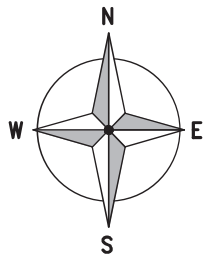

DEMISE PLAN  
(1:200)

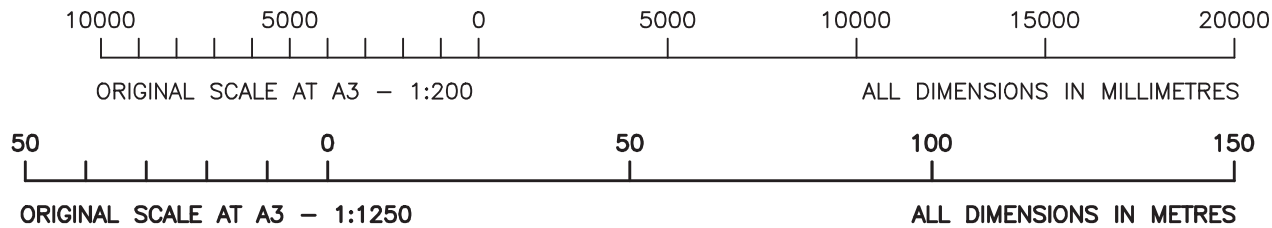

ALL DIMENSIONS ARE IN mm UNLESS NOTED OTHERWISE

N.G.R. E: 395126 N: 414267

NOTES:

NEW LEASE TO BE NEGOTIATED BETWEEN  
ACQUISITION & SITE PROVIDER FOR NEW  
TOWER LOCATION

|     |                     |     |    |          |
|-----|---------------------|-----|----|----------|
| A   | Issued for Approval | SPD | DS | 09.09.21 |
| REV | MODIFICATION        | BY  | CH | DATE     |

**CLARKE**  
**telecom**  
Unit E, Madison Place, Northampton Road,  
Manchester, M40 5AG  
Tel: 0161 785 4500  
Fax: 0161 785 4501  
Web: www.clarke-telecom.com

**O<sub>2</sub>**

CORNERSTONE - BEACON 3 UNWIND

|                          |      |
|--------------------------|------|
| Cell Name                | Opt. |
| HIGH BOOTH HOLLINGS FARM | —    |


|                     |        |       |
|---------------------|--------|-------|
| Cell ID No          |        |       |
| CORNERSTONE         | TEF    | VF    |
| 12704203<br>E302195 | 092545 | 30547 |

Site Address / Contact Details

RAKEWOOD  
LITTLEBOROUGH  
GREATER MANCHESTER  
OL15 0AR

|                              |                |                         |                |
|------------------------------|----------------|-------------------------|----------------|
| Drawing Title: LEASE DRAWING |                |                         |                |
| Purpose of issue: PLANNING   |                |                         | Dwg Rev:       |
| Drawing Number: 101          |                |                         | A              |
| Surveyed By: MS              |                | Original Sheet Size: A3 |                |
| Drawn: SPD                   | Date: 09.09.21 | Checked: DS             | Date: 09.09.21 |
|                              |                |                         | Pack Issue: B  |

The drawings comply with TEF & Vodafone Standard ICNIRP guidelines.  
Designed in accordance with CORNERSTONE document: SDN0008 & SDN0009 'ICNIRP Compliance Summary'

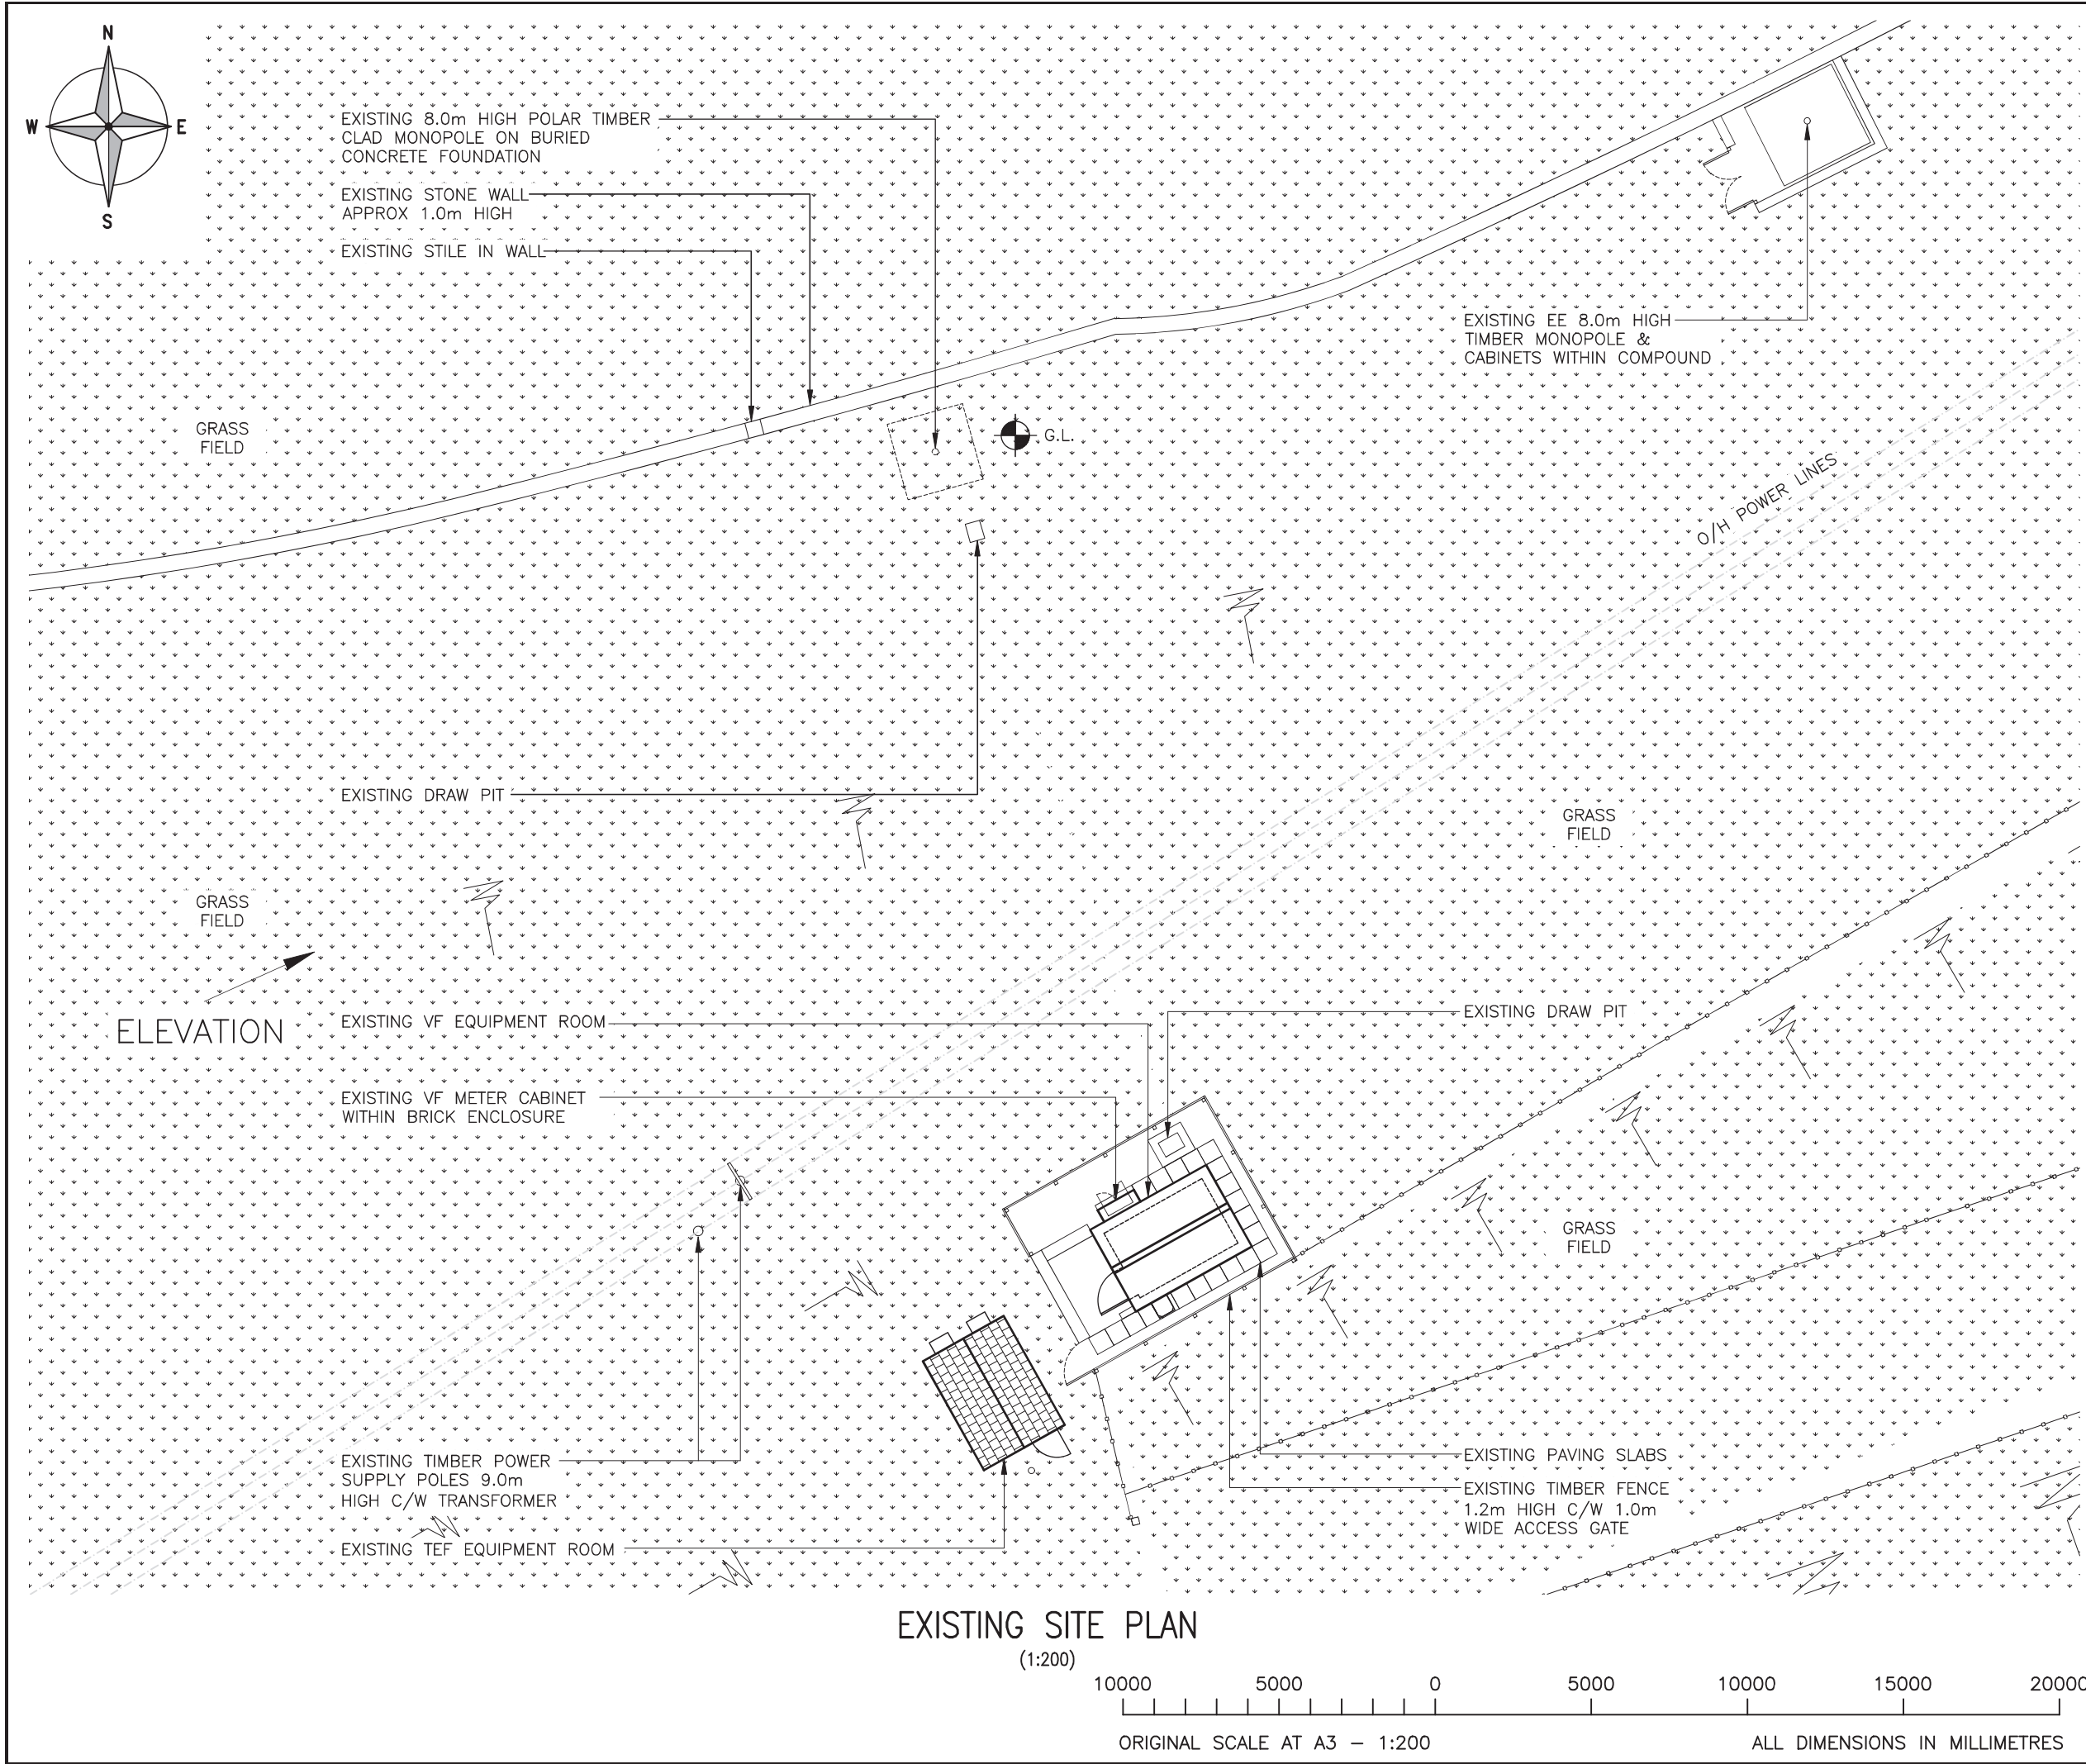

ALL DIMENSIONS ARE IN mm UNLESS NOTED OTHERWISE

N.G.R

E: 395126

N: 414267

NOTES:

|     |                     |     |    |          |
|-----|---------------------|-----|----|----------|
|     |                     |     |    |          |
|     |                     |     |    |          |
|     |                     |     |    |          |
|     |                     |     |    |          |
| A   | Issued for Approval | SPD | DS | 09.09.21 |
| REV | MODIFICATION        | BY  | CH | DATE     |



Unit E, Madison Place, Northampton Road,  
Manchester, M40 5AG  
Tel: 0161 785 4500  
Fax: 0161 785 4501  
Web: www.clarke-telecom.com



CORNERSTONE - BEACON 3 UNWIND

|                                                             |        |       |      |
|-------------------------------------------------------------|--------|-------|------|
| Cell Name                                                   |        |       | Opt. |
| HIGH BOOTH HOLLINGS FARM                                    |        |       | —    |
| Cell ID No                                                  |        |       |      |
| CORNERSTONE                                                 | TEF    | VF    |      |
| 12704203<br>E302195                                         | 092545 | 30547 |      |
| Site Address / Contact Details                              |        |       |      |
| RAKEWOOD<br>LITTLEBOROUGH<br>GREATER MANCHESTER<br>OL15 0AR |        |       |      |

Drawing Title:


EXISTING SITE PLAN

|                   |          |                      |             |
|-------------------|----------|----------------------|-------------|
| Purpose of issue: |          |                      | Dwg Rev:    |
| PLANNING          |          |                      |             |
| Drawing Number:   |          |                      | A           |
| Surveyed By:      |          | Original Sheet Size: | Pack Issue: |
| MS                |          | A3                   |             |
| Drawn:            | Date:    | Checked:             | Date:       |
| SPD               | 09.09.21 | DS                   | 09.09.21    |

B

ORIGINAL SCALE AT A3 — 1:200

ALL DIMENSIONS IN MILLIMETRES

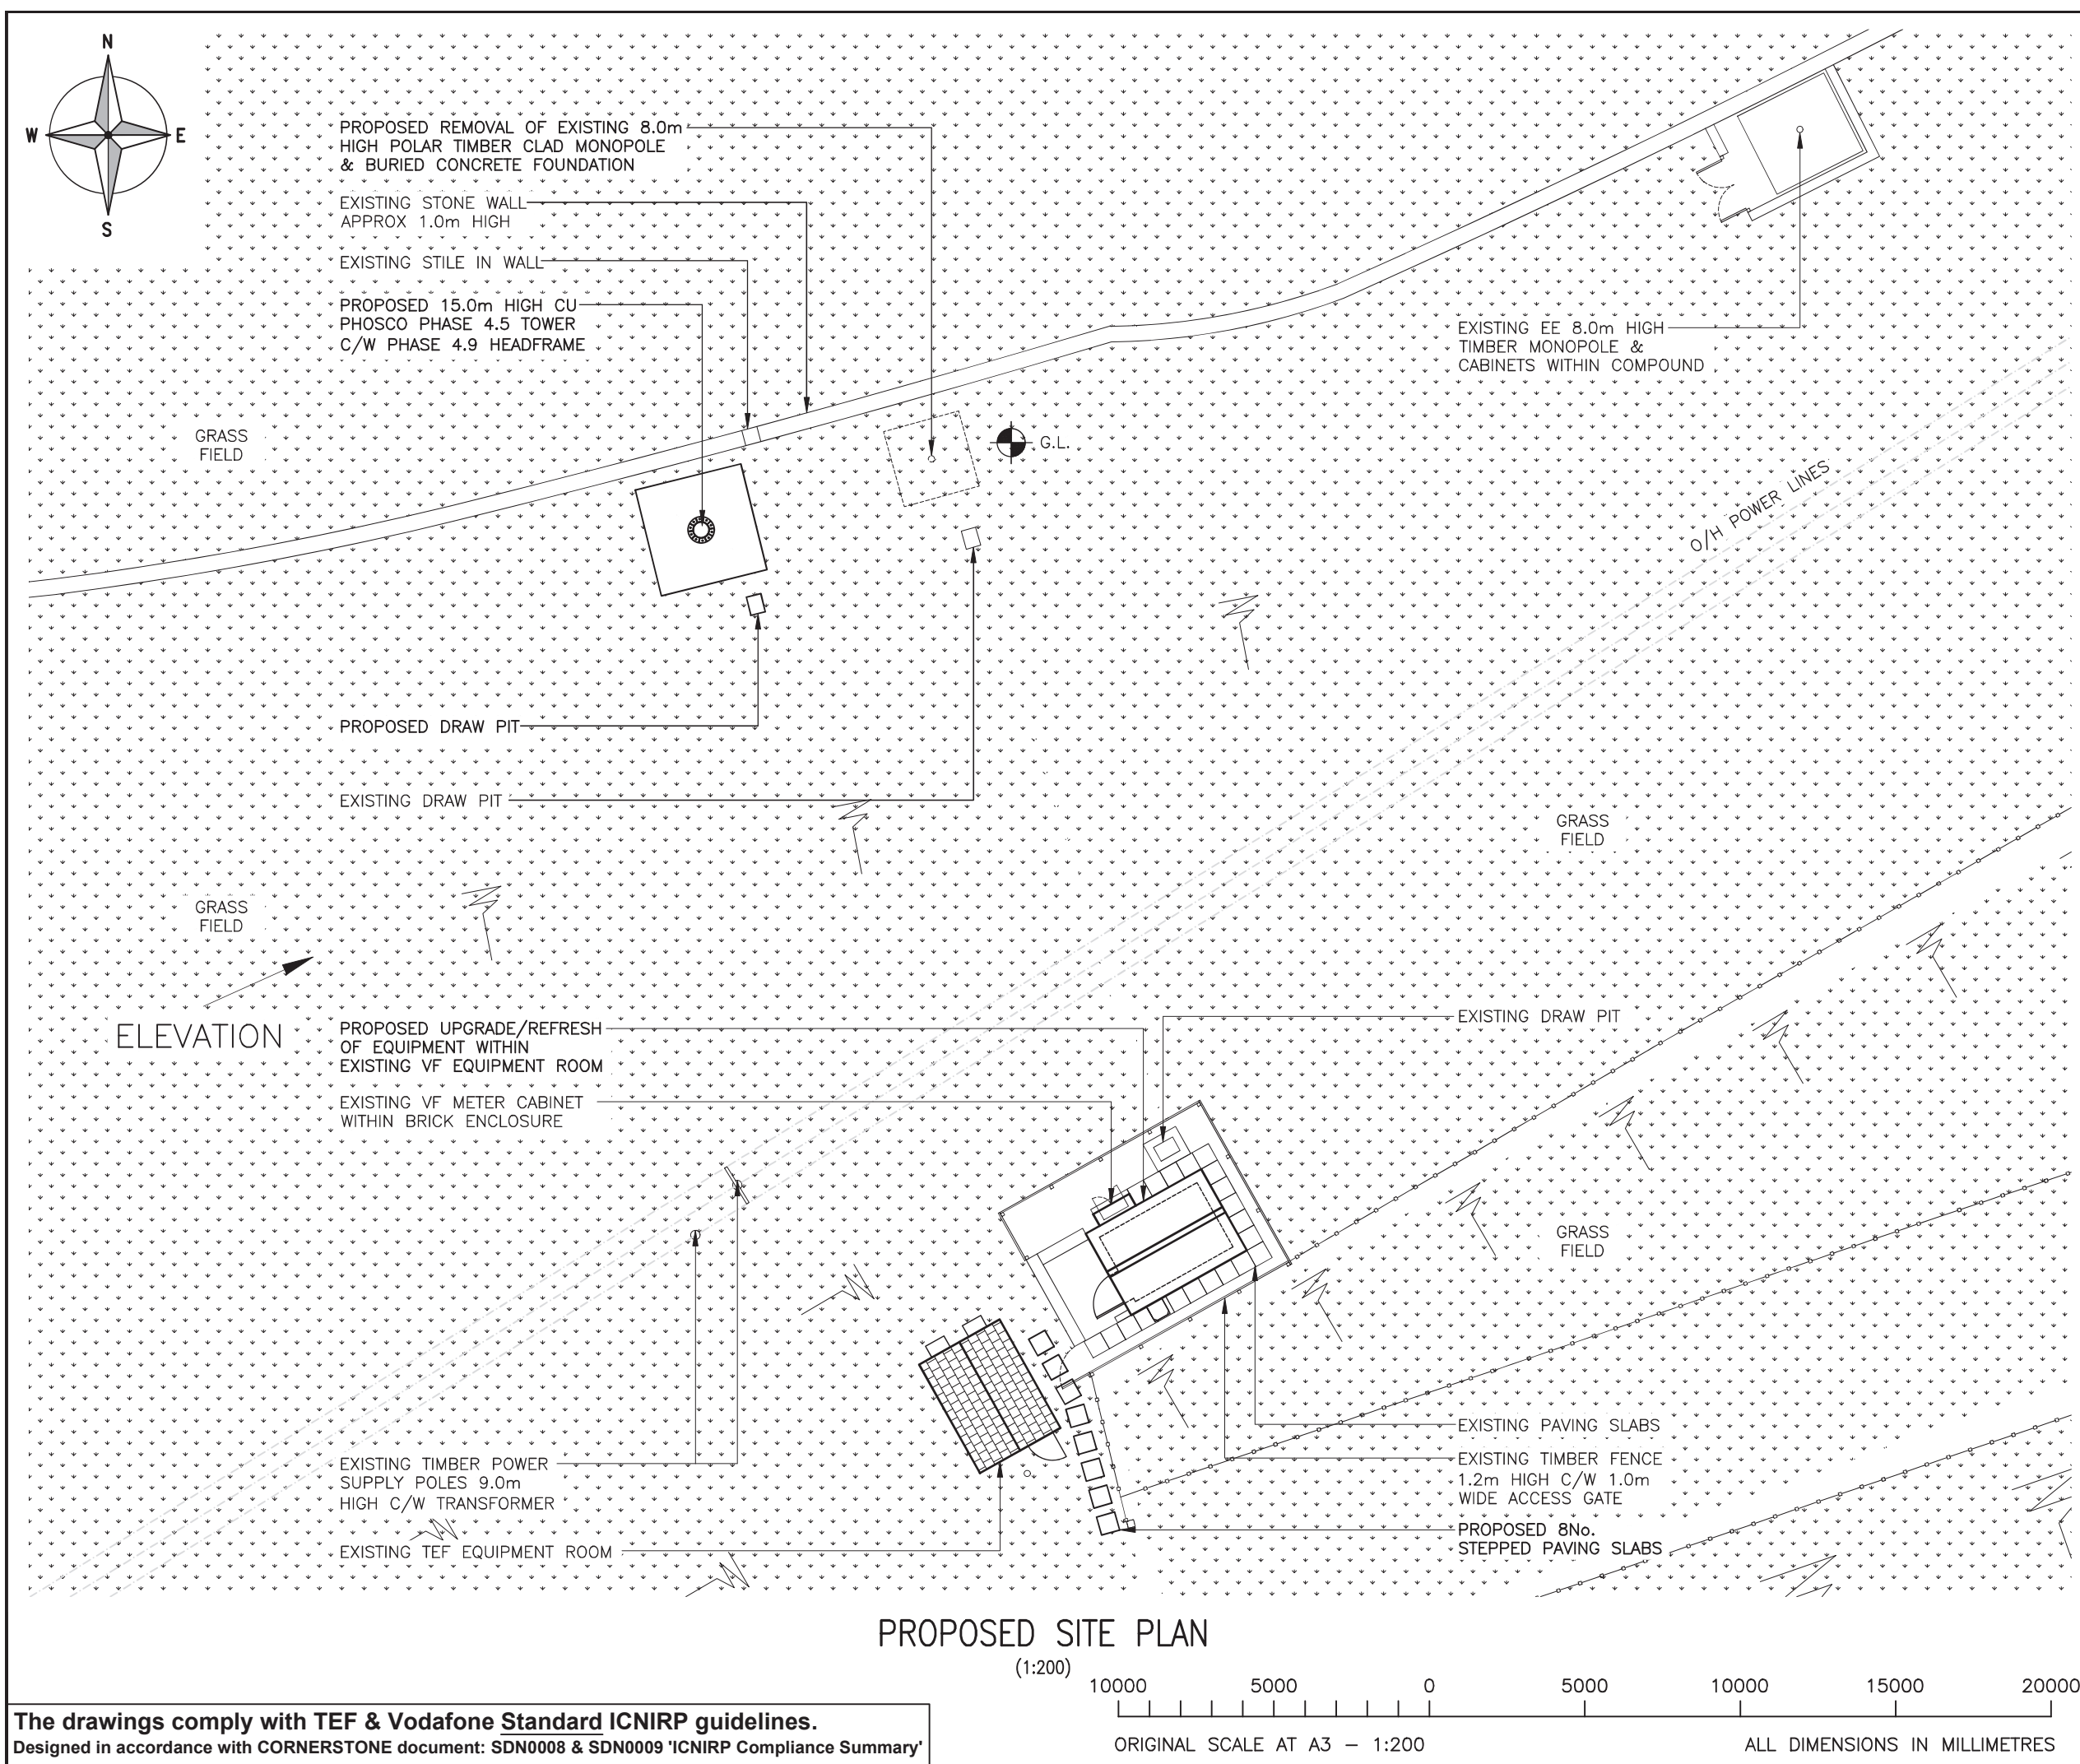

The drawings comply with TEF & Vodafone Standard ICNIRP guidelines.  
Designed in accordance with CORNERSTONE document: SDN0008 & SDN0009 'ICNIRP Compliance Summary'

ALL DIMENSIONS ARE IN mm UNLESS NOTED OTHERWISE

N.G.R

E: 395126 N: 414267

NOTES:

|     |                     |     |    |          |
|-----|---------------------|-----|----|----------|
|     |                     |     |    |          |
|     |                     |     |    |          |
|     |                     |     |    |          |
|     |                     |     |    |          |
| A   | Issued for Approval | SPD | DS | 09.09.21 |
| REV | MODIFICATION        | BY  | CH | DATE     |



Unit E, Madison Place, Northampton Road,  
Manchester, M40 5AG  
Tel: 0161 785 4500  
Fax: 0161 785 4501  
Web: www.clarke-telecom.com




CORNERSTONE - BEACON 3 UNWIND

|                                                             |        |       |
|-------------------------------------------------------------|--------|-------|
| Cell Name                                                   |        | Opt.  |
| HIGH BOOTH HOLLINGS FARM                                    |        | —     |
| Cell ID No                                                  |        |       |
| CORNERSTONE                                                 | TEF    | VF    |
| 12704203<br>E302195                                         | 092545 | 30547 |
| Site Address / Contact Details                              |        |       |
| RAKEWOOD<br>LITTLEBOROUGH<br>GREATER MANCHESTER<br>OL15 0AR |        |       |

Drawing Title:

PROPOSED SITE PLAN

|                      |          |             |          |   |
|----------------------|----------|-------------|----------|---|
| Purpose of issue:    |          | Dwg Rev:    |          |   |
| PLANNING             |          |             |          |   |
| Drawing Number:      |          | A           |          |   |
| 201                  |          |             |          |   |
| Surveyed By:         |          | Pack Issue: |          |   |
| MS                   |          |             |          |   |
| Original Sheet Size: |          |             |          |   |
| A3                   |          |             |          |   |
| Drawn:               | Date:    | Checked:    | Date:    |   |
| SPD                  | 09.09.21 | DS          | 09.09.21 | B |

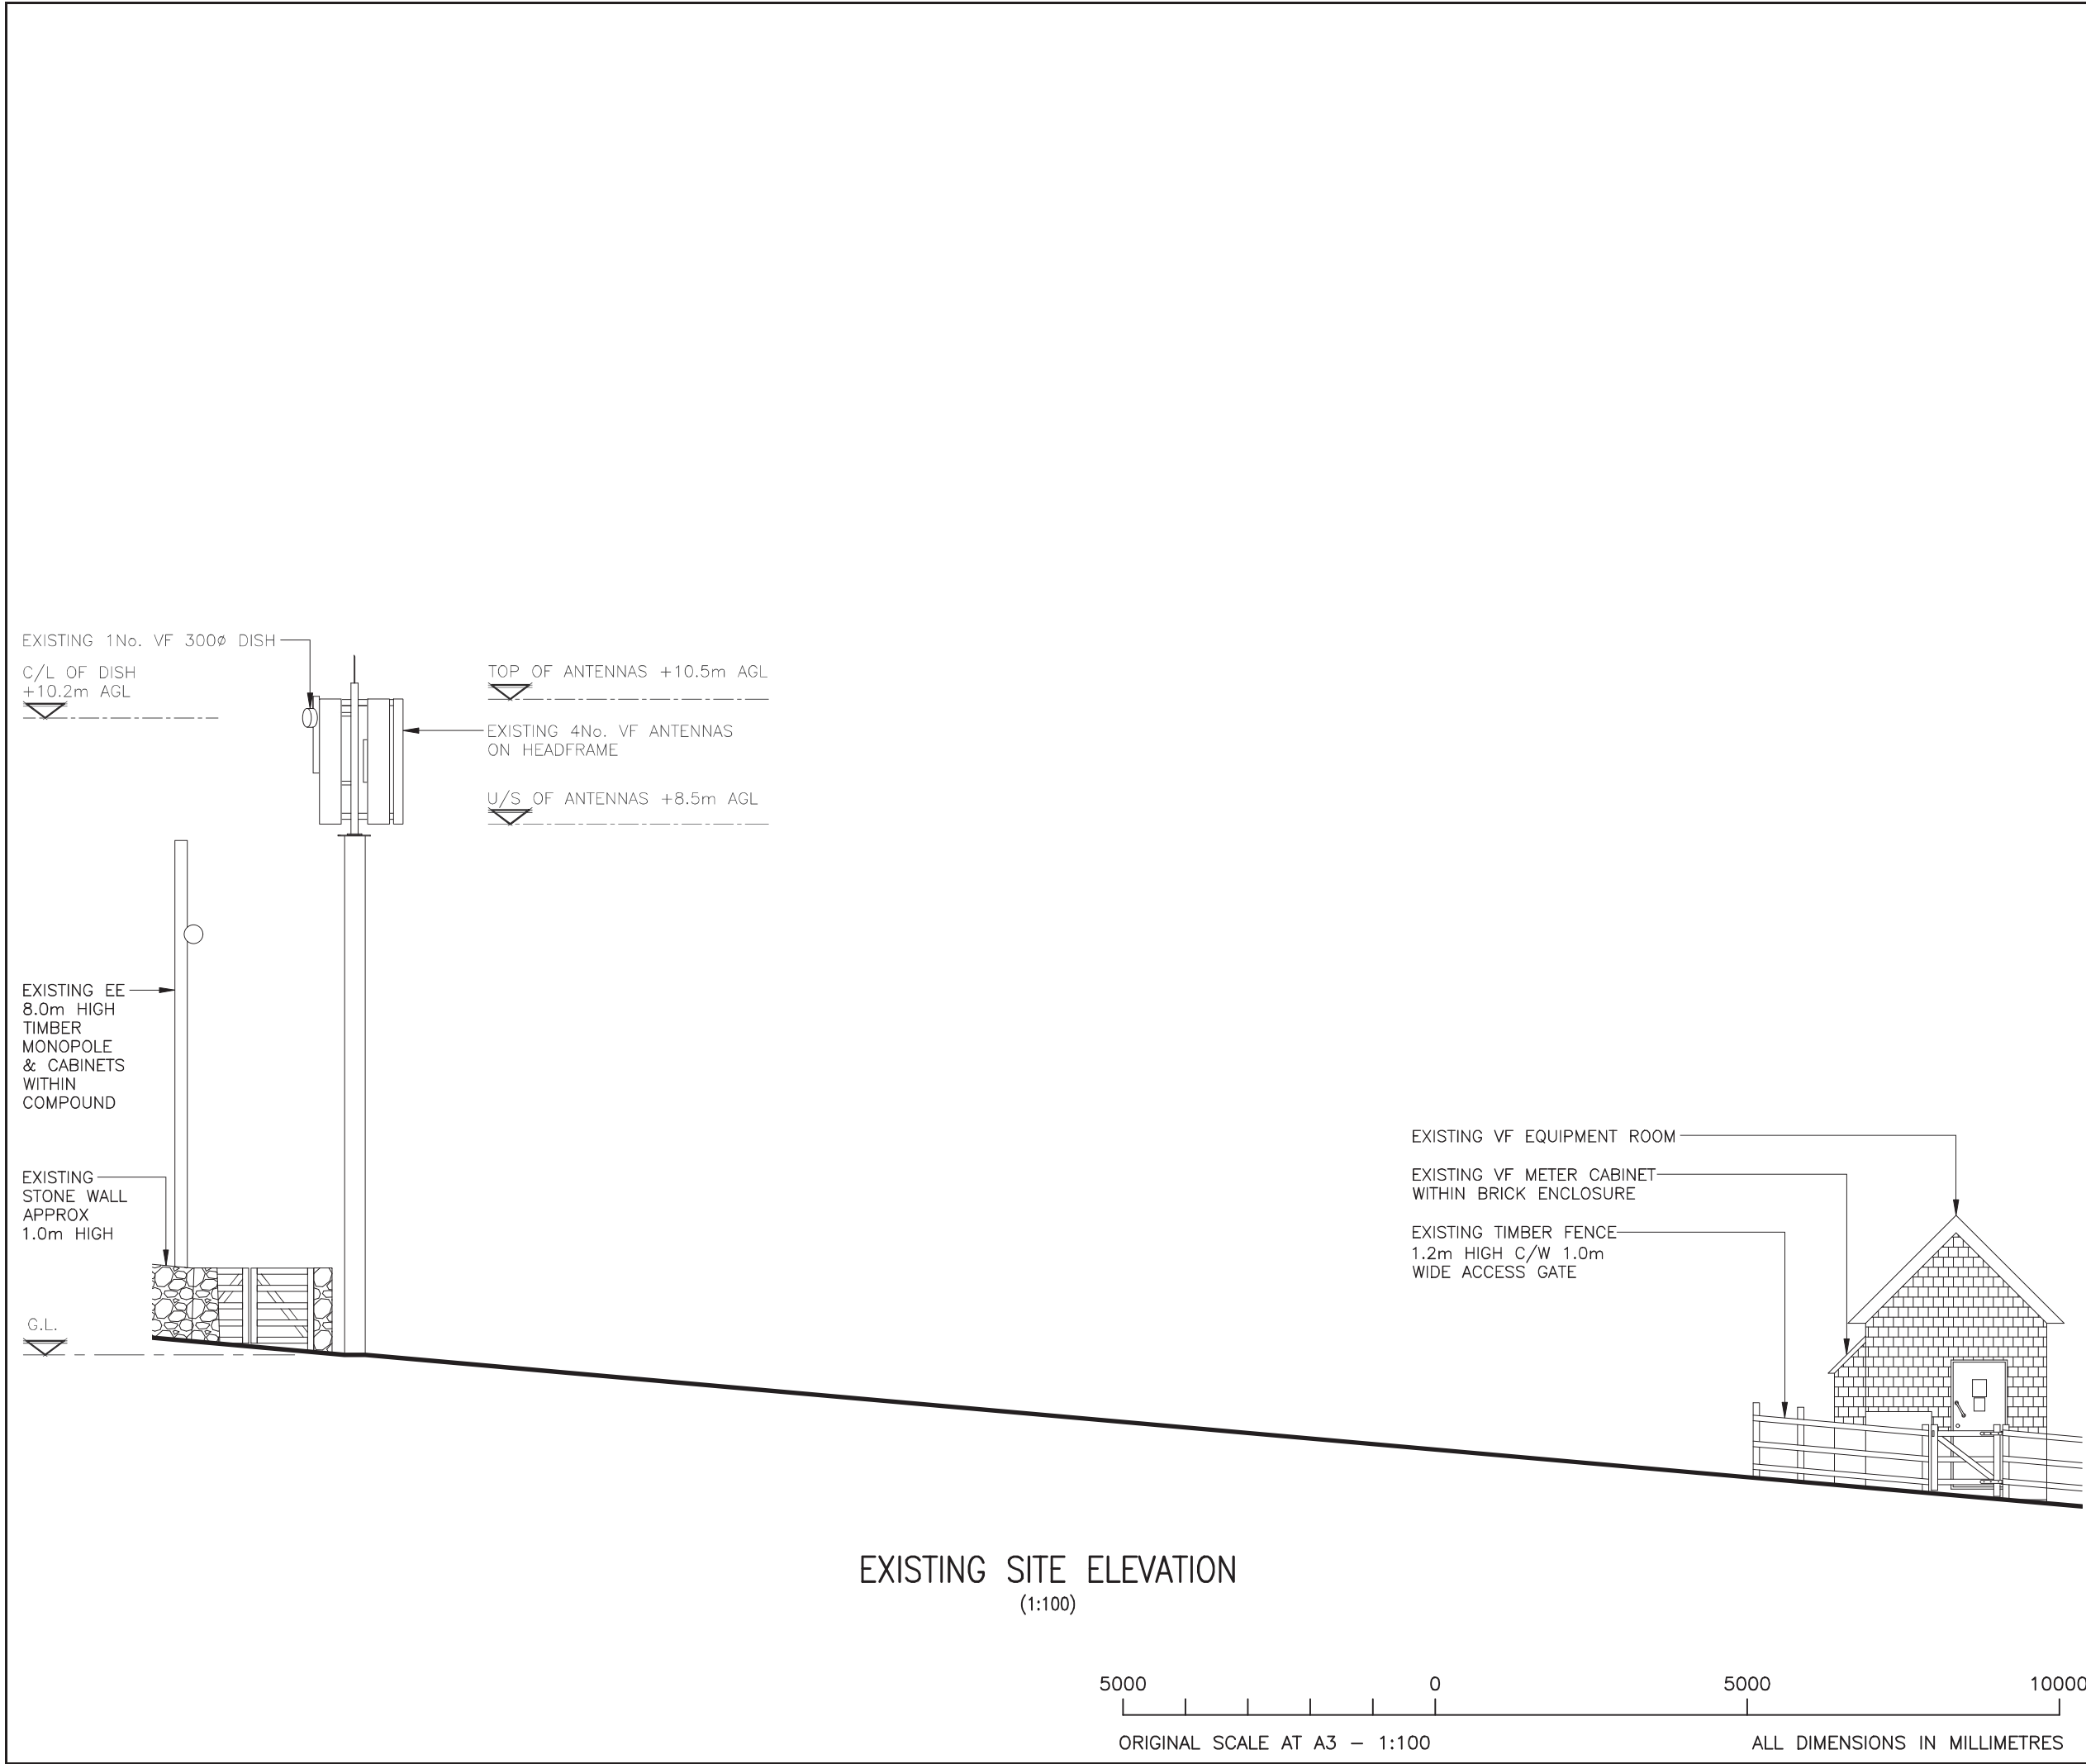

ALL DIMENSIONS ARE IN mm UNLESS NOTED OTHERWISE

N.G.R

E: 395126 N: 414267

NOTES:

|     |                     |     |    |          |
|-----|---------------------|-----|----|----------|
|     |                     |     |    |          |
|     |                     |     |    |          |
|     |                     |     |    |          |
|     |                     |     |    |          |
| A   | Issued for Approval | SPD | DS | 09.09.21 |
| REV | MODIFICATION        | BY  | CH | DATE     |

Unit E, Madison Place, Northampton Road,  
Manchester, M40 5AG  
Tel: 0161 785 4500  
Fax: 0161 785 4501  
Web: www.clarke-telecom.com

CORNERSTONE - BEACON 3 UNWIND

|                          |  |      |
|--------------------------|--|------|
| Cell Name                |  | Opt. |
| HIGH BOOTH HOLLINGS FARM |  | —    |

|                     |        |       |
|---------------------|--------|-------|
| Cell ID No          |        |       |
| CORNERSTONE         | TEF    | VF    |
| 12704203<br>E302195 | 092545 | 30547 |

|                                                             |  |  |
|-------------------------------------------------------------|--|--|
| Site Address / Contact Details                              |  |  |
| RAKEWOOD<br>LITTLEBOROUGH<br>GREATER MANCHESTER<br>OL15 0AR |  |  |

|                                           |                            |
|-------------------------------------------|----------------------------|
| Drawing Title:<br>EXISTING SITE ELEVATION |                            |
| Purpose of issue:<br>PLANNING             | Dwg Rev:<br>A              |
| Drawing Number:<br>300                    |                            |
| Surveyed By:<br>MS                        | Original Sheet Size:<br>A3 |
| Drawn:<br>SPD                             | Date:<br>09.09.21          |
| Checked:<br>DS                            | Date:<br>09.09.21          |
|                                           | Pack Issue:<br>B           |

