

D	03/03/24	Porch reduced and roof now hipped
C	26/01/24	Planning Issue
B	24/01/24	Updated to comments
A	23/01/24	Updated to comments
Rev	Date	Amendment

Client DDA Projects Ltd

Project 62 Cheltenham Road, Middleton

Drawing Proposed First Floor Plan

Ref. 23034-1010-D


Date 09/01/24Scale 1 : 50 @ A3

Status	Design	Planning	Tender	Construction	As Built
--------	--------	----------	--------	--------------	----------

Gareth King Architects

56 Welman Way
Altrincham
WA15 8WD

07812 346 283
gk@garethkingarchitects.com
www.garethkingarchitects.com

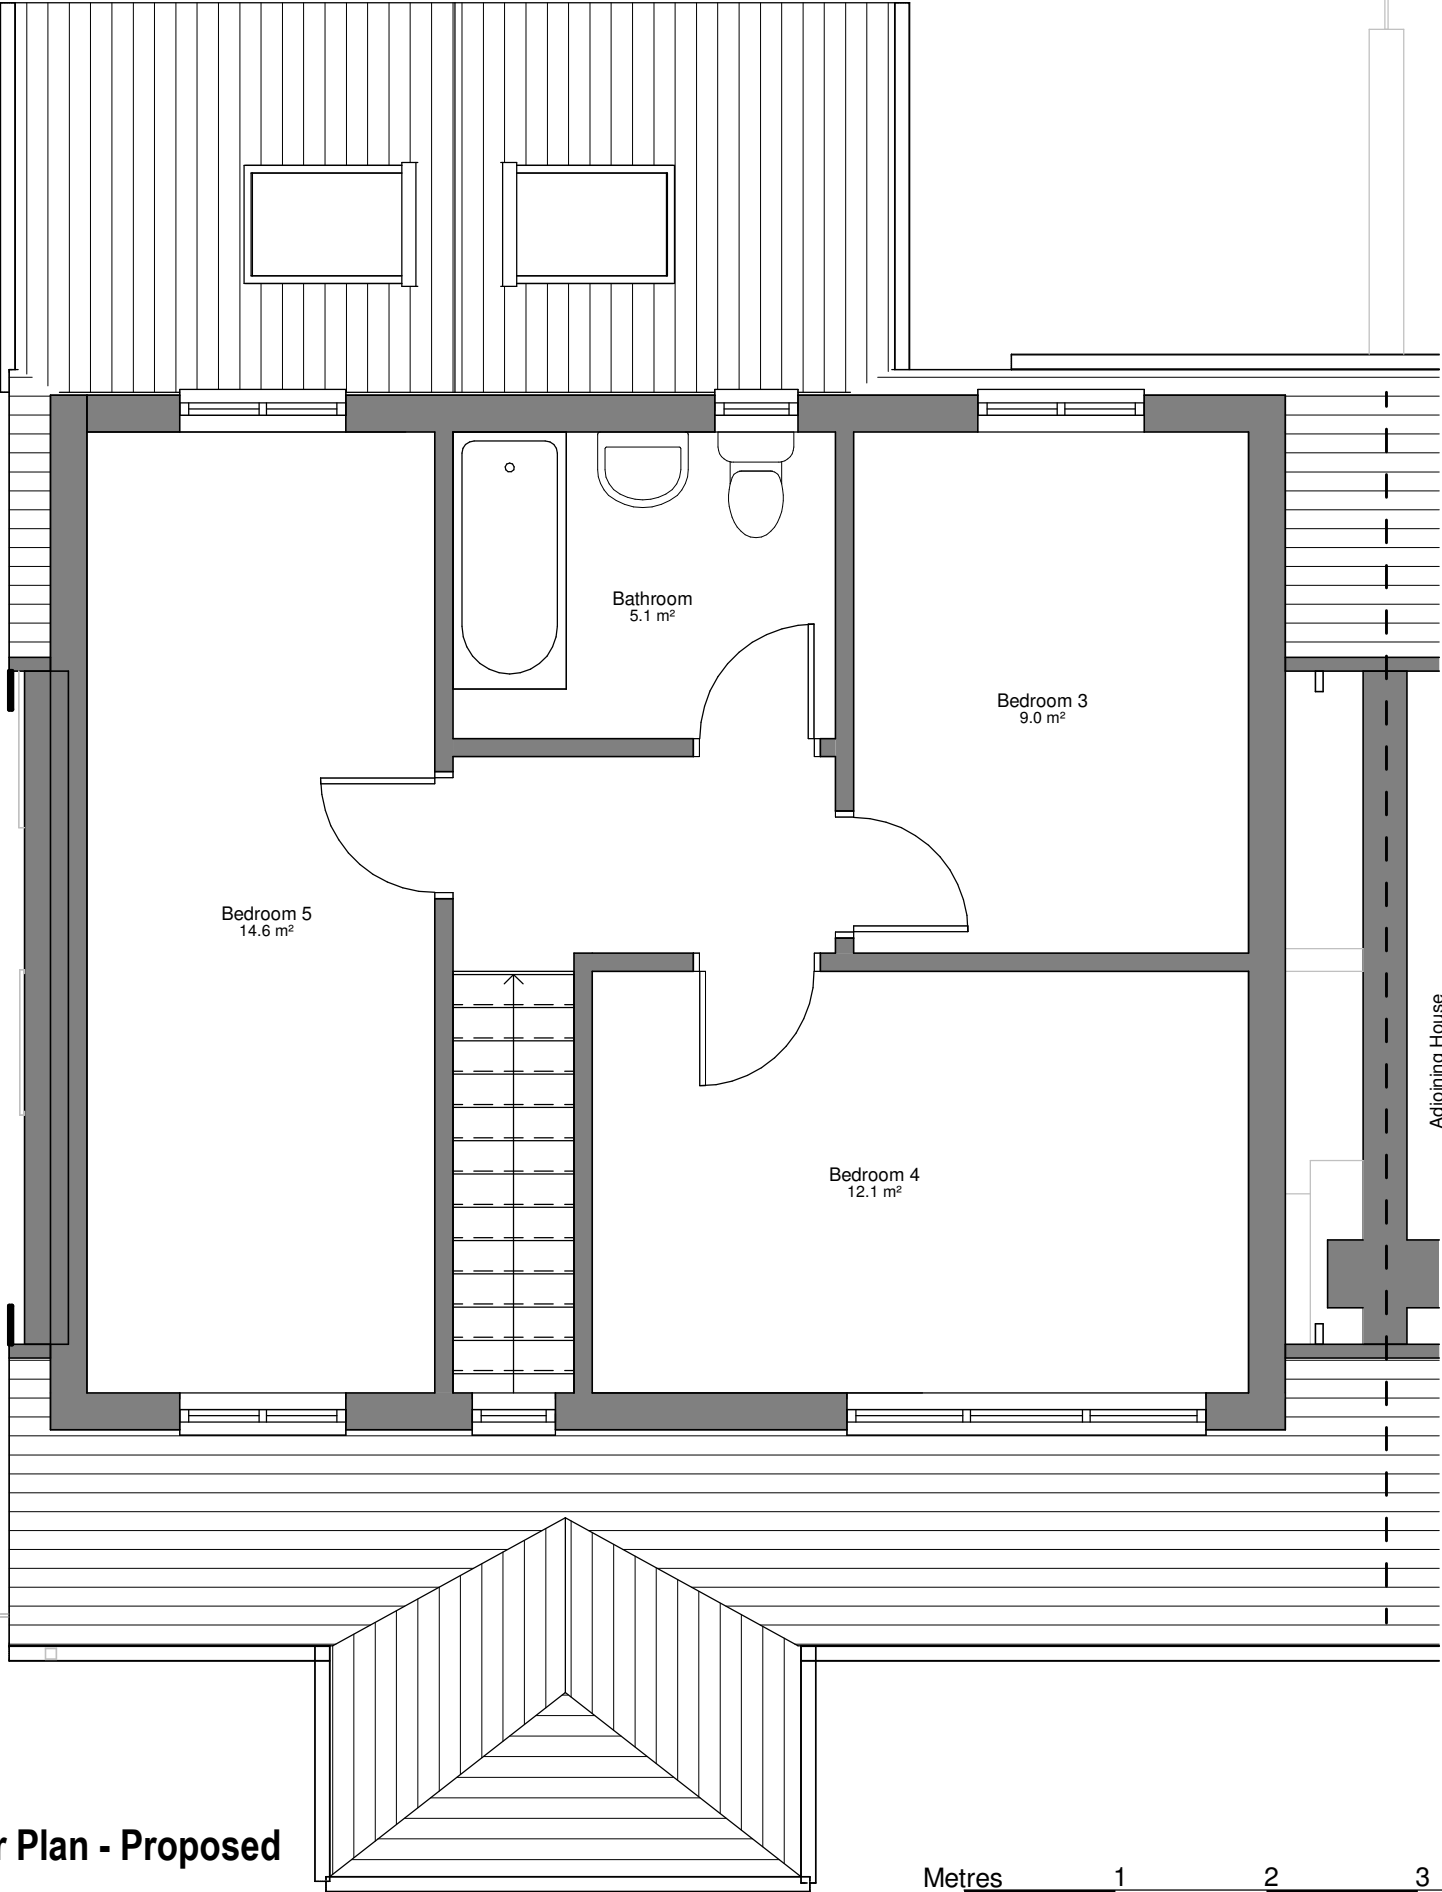

First Floor Plan - Proposed
1 : 50