

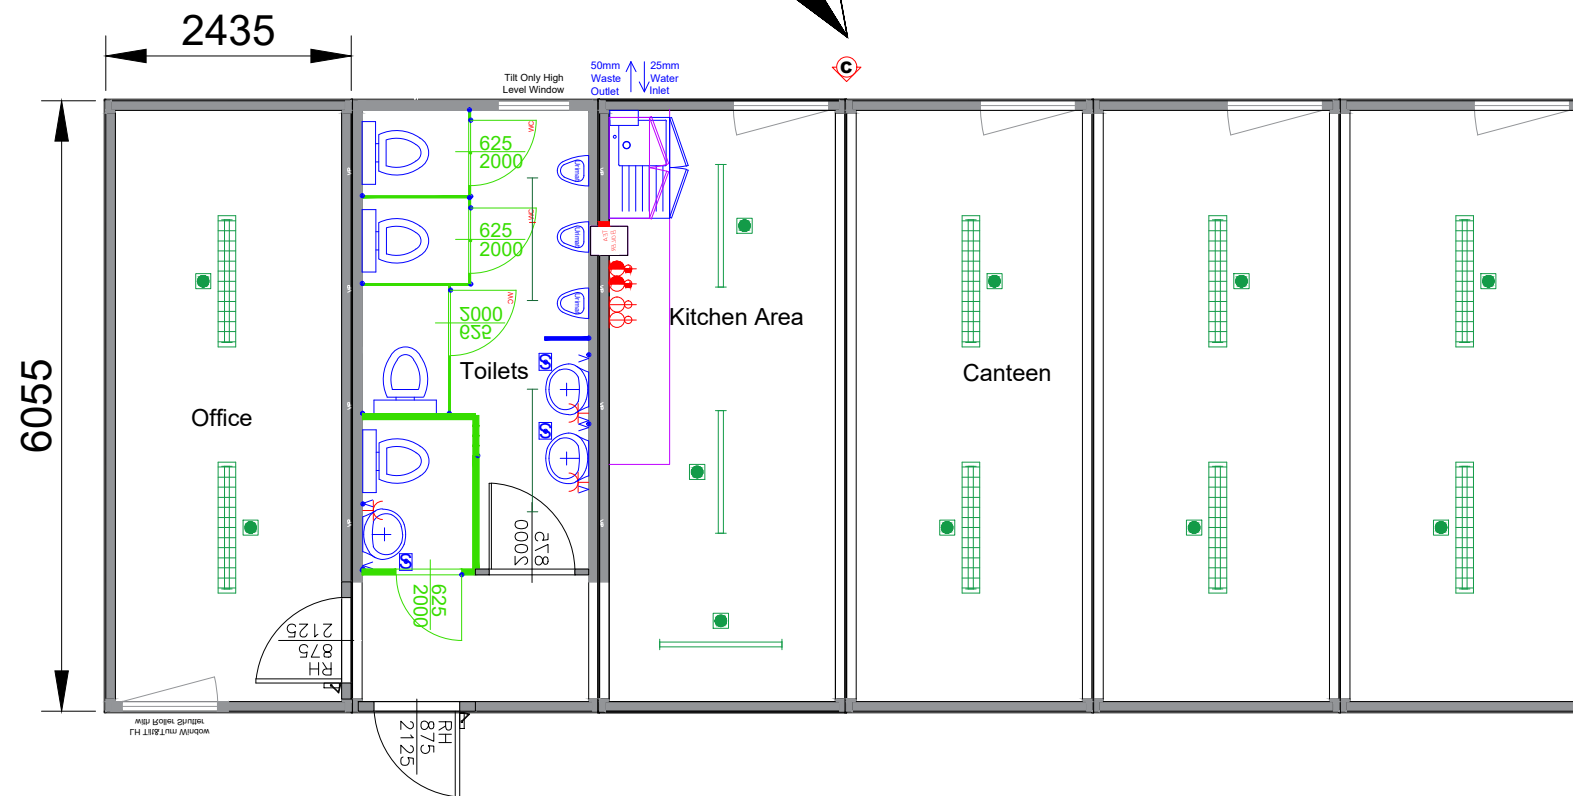


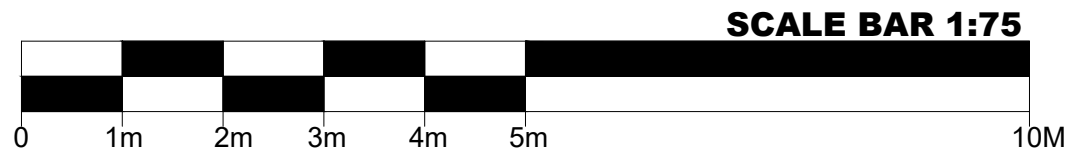

ground floor

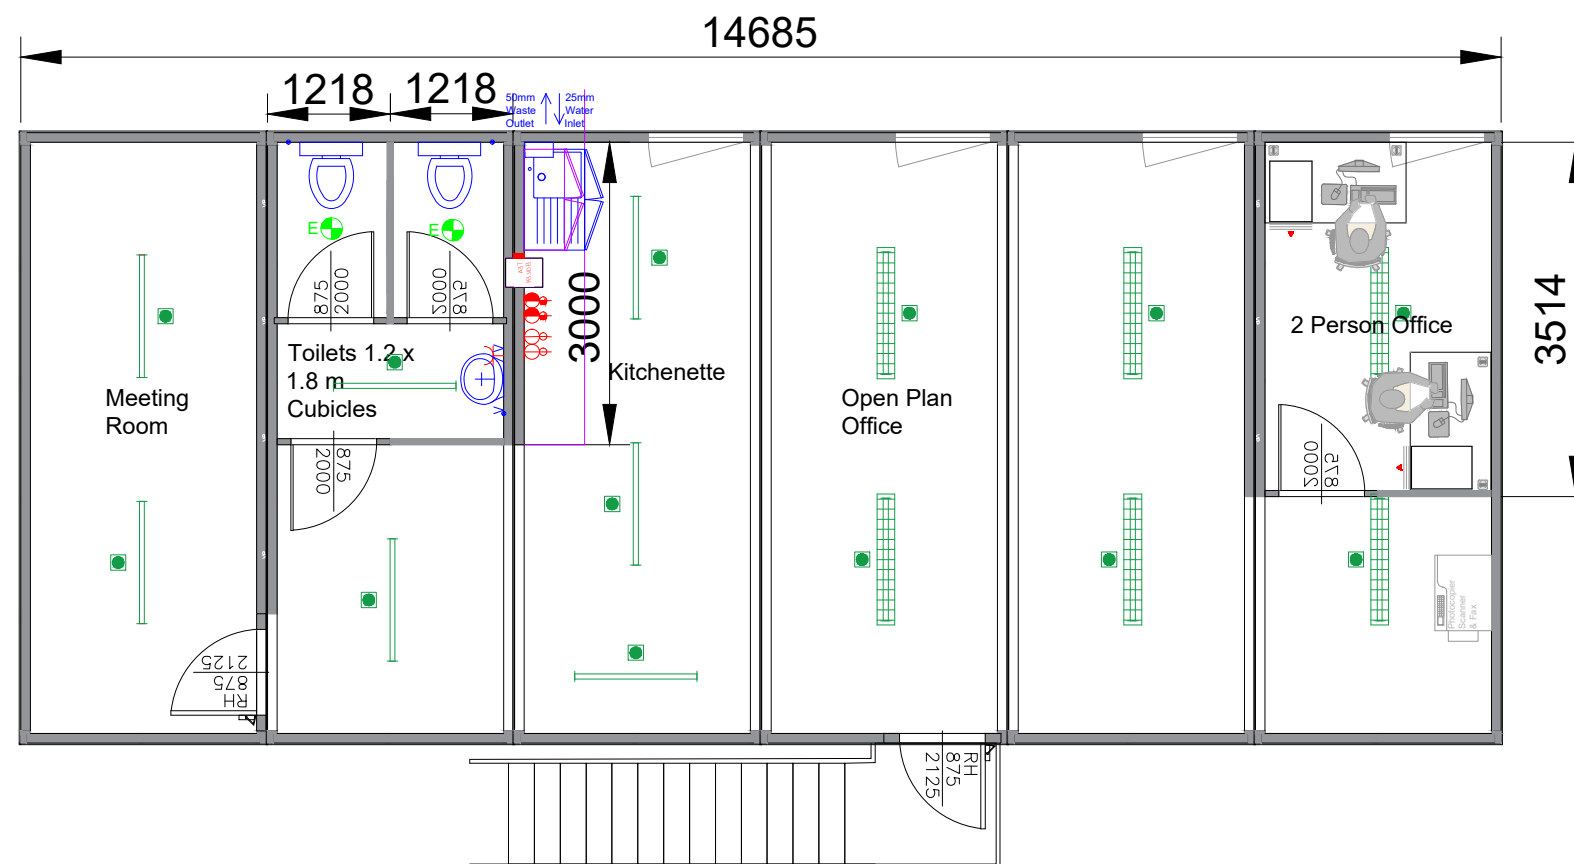

First floor

THIS DRAWING IS THE PROPERTY & COPYRIGHT OF ad MODULAR LTD AND MUST NOT BE USED, RE-ISSUED, COPIED OR REPRODUCED IN ANYWAY WITHOUT WRITTEN CONSENT. NO RECTIFICATION WORK OR DEVIATION FROM DRAWING IS ACCEPTABLE WITHOUT WRITTEN CONSENT FROM ad MODULAR LTD

DO NOT SCALE
IF IN DOUBT ASK

NOTES

Window sizes & positions to suit availability
(Sale projects dependant on final building position and may change once agreed).

Door sizes & positions to suit availability
(Sale projects dependant on final building position and may change once agreed).

Steps & Ramps Shown Indicative Only
Furniture not included unless itemised in Quotation

All Inlet/Outlet/ Electrical positions to be advised when drawing has been approved

Window restrictors are an option and are not standard

Layouts may change to suit availability

APPROVAL BY CLIENT

☐ APPROVED SIGNED

DATE PRINT NAME

Building Comprises of 12 No. 6m x 2.4m modules Double Storey.
UNIT TYPE: CTX ClassicLine
Stock Drawing Only
Final Layout to be confirmed

P03	12/12/23	Revised as per client	DF
P02	08/09/23	Revised as per client	DF
P01	26/07/23	First Issue	LC
Rev	Date	Description	By

ad
modular accommodation
Radway Green Road
Alsager
CW1 5UJ
Tel: 0800 533 5360
Email: info@admodular.com
Web: www.admodular.com

CLIENT
Chevron

PROJECT
Welfare & Offices

TITLE
Proposed Floor Plan

DRAWN	SCALE	STATUS	DATE
LC	1:75@A3	S2	26/07/2023

DRAWING No	REV
23CHE-ADM-OW-ZZ-1001	P03