


Note: Do not scale. Contractor must check all dimensions on site prior to commencing any works. This Drawing and design is the Copyright of Purple Plans Ltd and must not be copied or reproduced without written consent. This drawing is produced for Planning & Building Regulations Permission Only

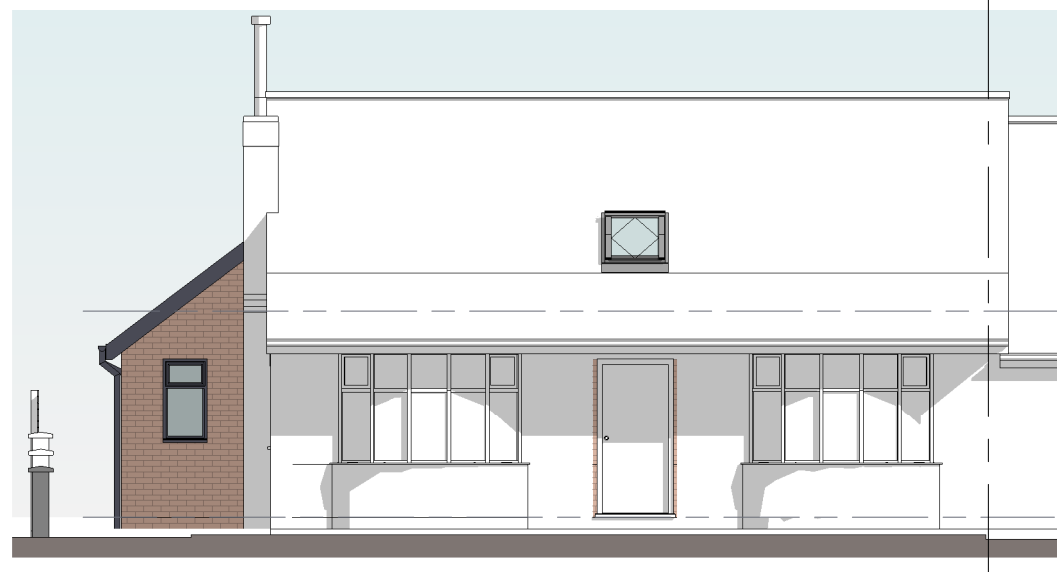


5 PROPOSED FRONT ELEVATION
1:100




6 PROPOSED SIDE ELEVATION
1:100



7 PROPOSED REAR ELEVATION
1:100

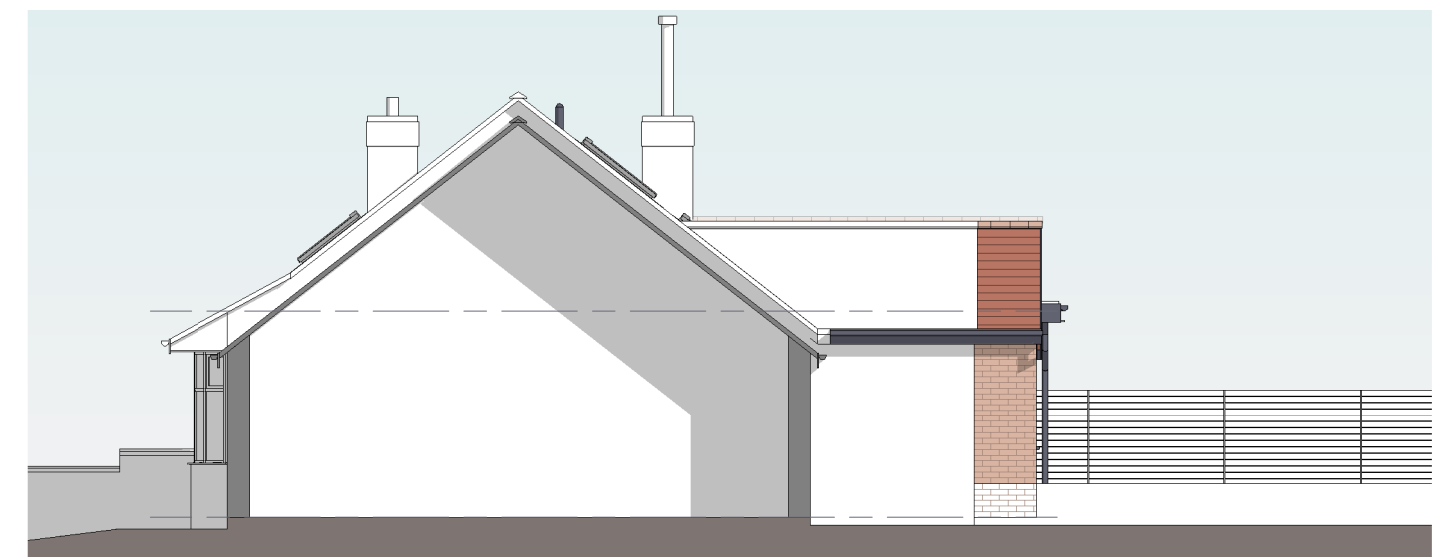

8 PROPOSED SIDE ELEVATION
1:100

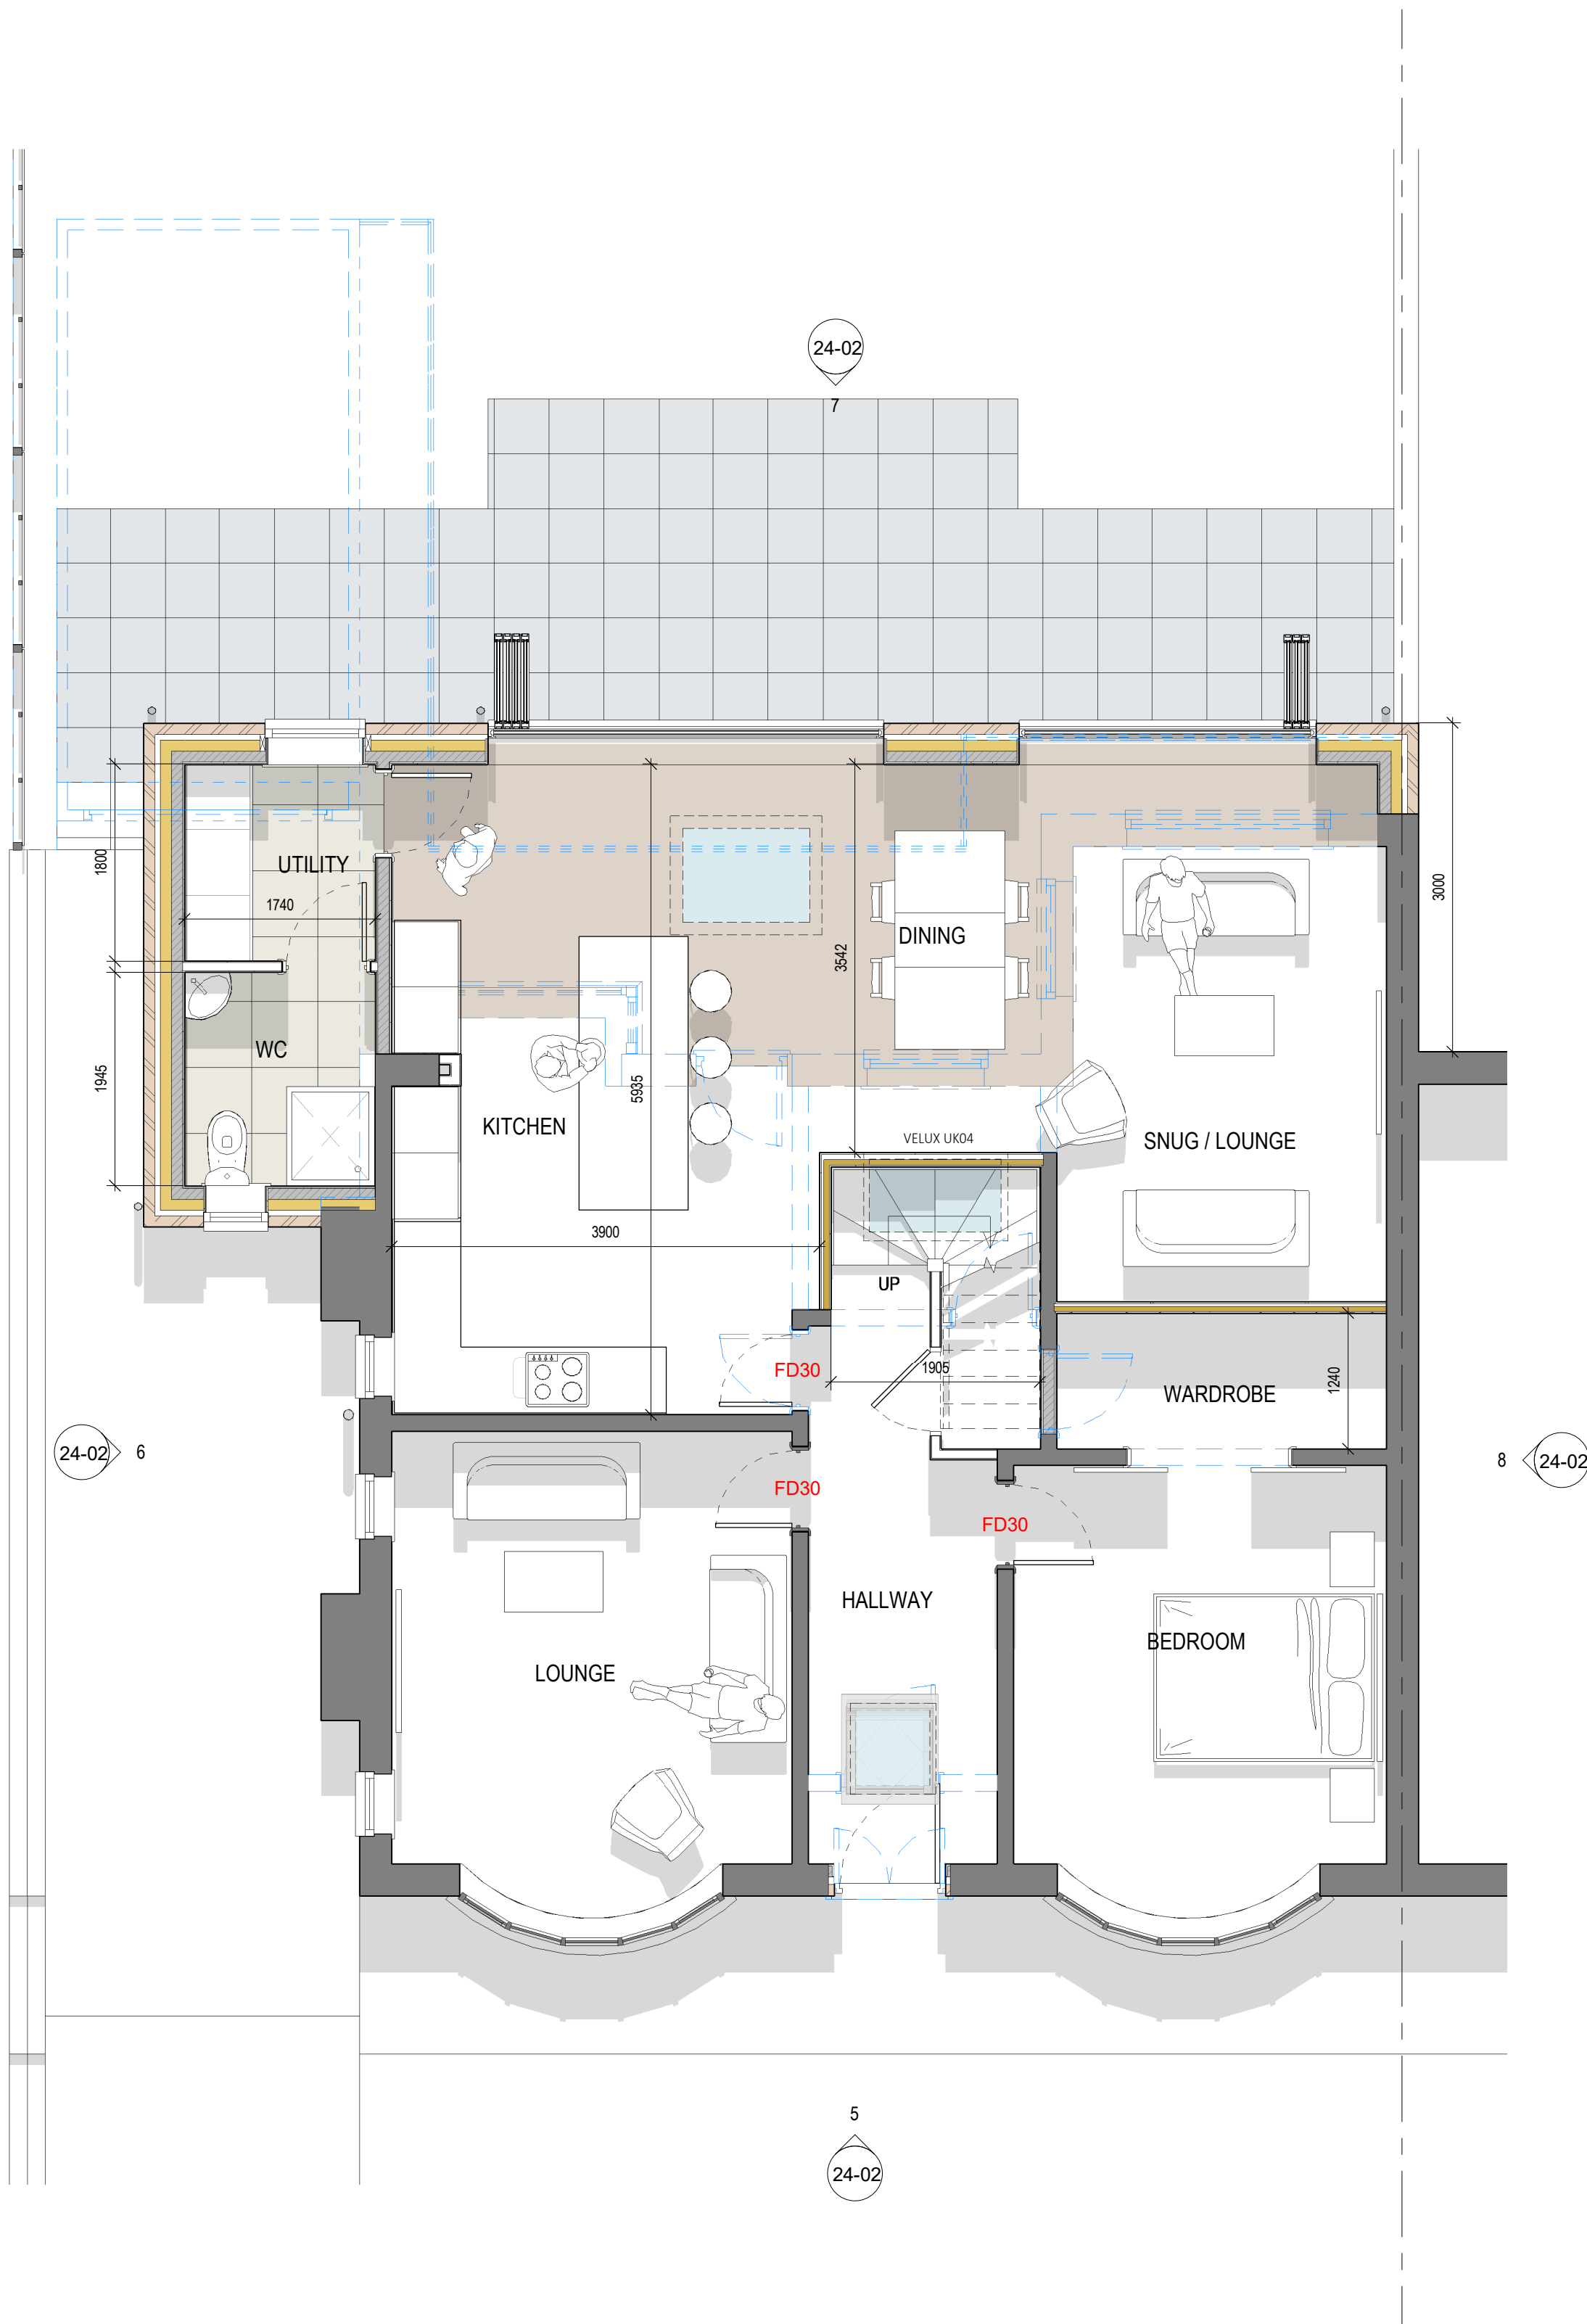

PROPOSED GROUND FLOOR PLAN
1:50



PROPOSED LOFT CONVERSION
1:50

Rev	Description	Date
A	Issued for Planning Permission	17.05.2024



Client
Mr Stuart Rawlinson

Project Address
20 Cliftonville Road, Thornham
OL16 4SG

Drawing Title
PROPOSED PLANS

Scale @ A1	Date	Status	Revision
As indicated	09.05.24		
Drawing Number	969-24-02	Revision	A

