


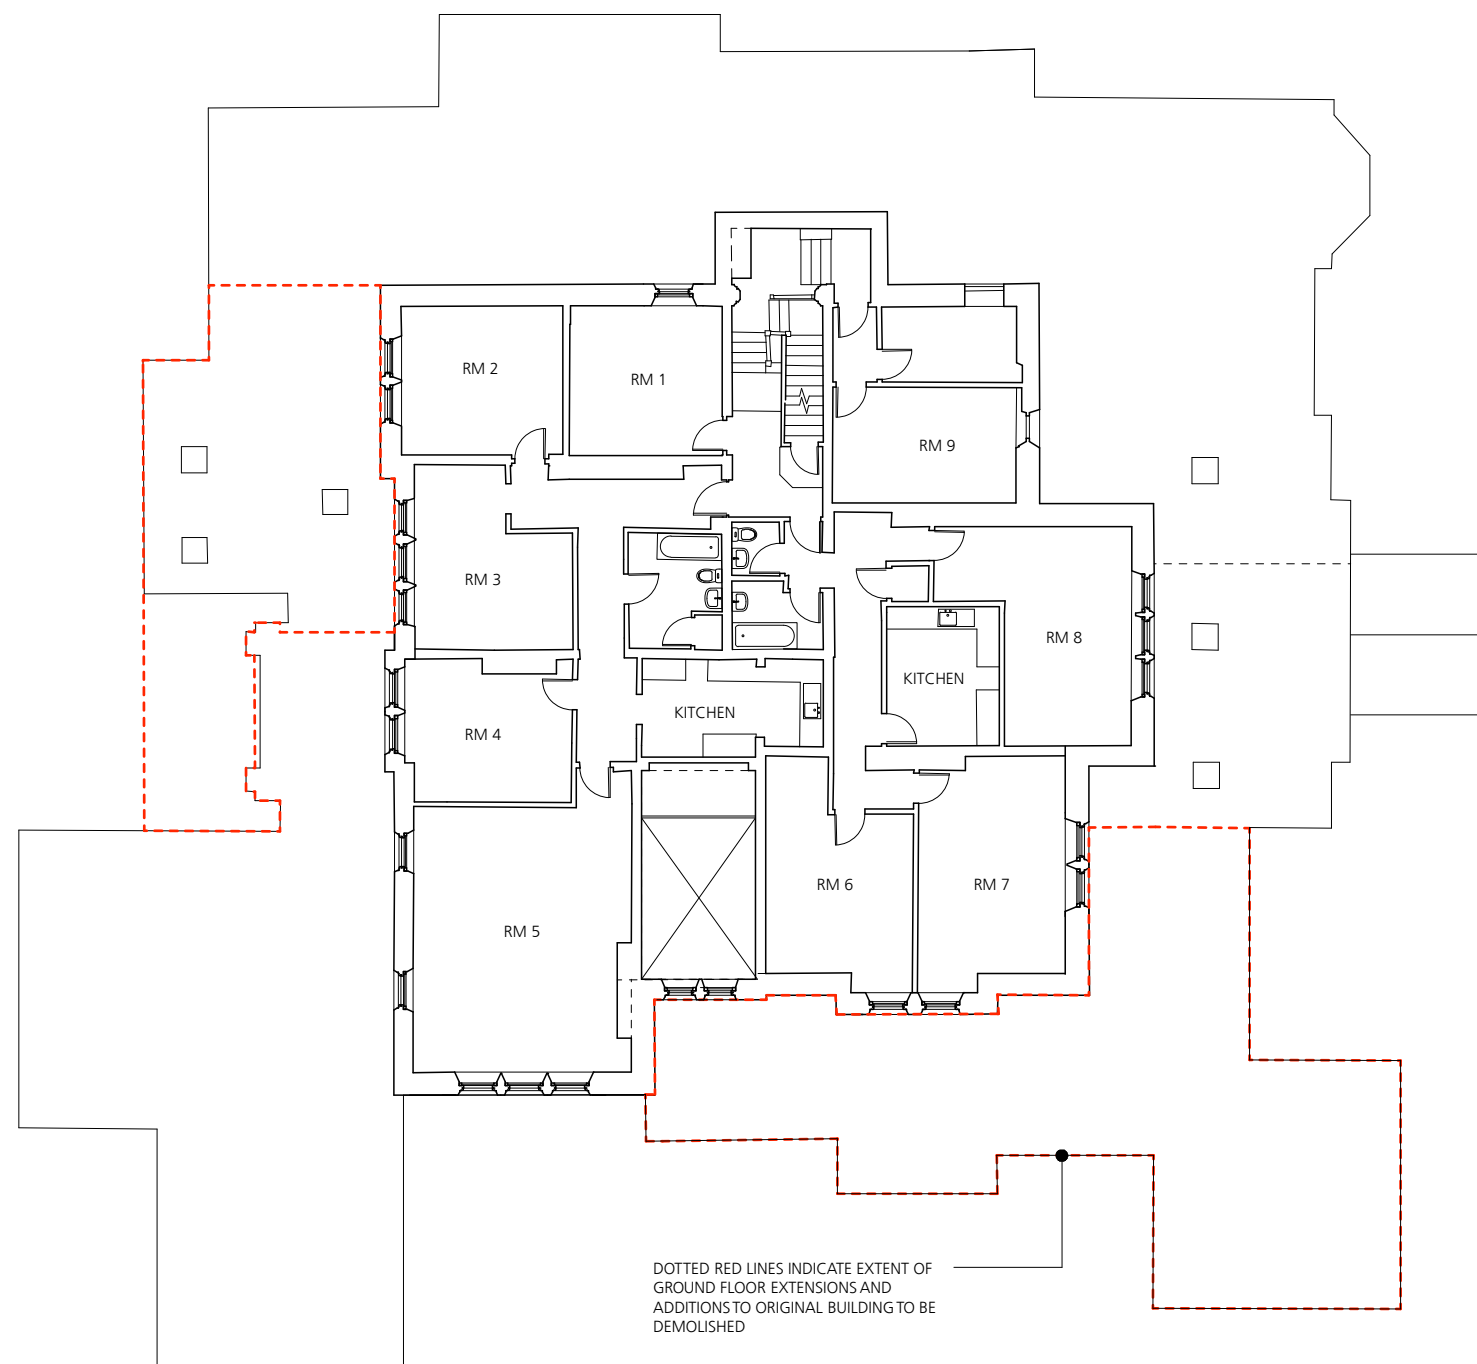

DOTTED RED LINES INDICATE EXTENT OF
GROUND FLOOR EXTENSIONS AND
ADDITIONS TO ORIGINAL BUILDING TO BE
DEMOLISHED

Rev A4 - 03/24 - Demolitions amended
to west elevation
Rev A3 - 04/23 - Demolitions updated to
new scheme
Rev A2 - 05/22 - Windows updated,
Labels added, GF roofs omitted



0 2 4 6 8 10
Metres

Jonathan Davidson Architects

Architecture & Industrial Design
47 Hilton Street
MANCHESTER
M1 2EF
t: 0161 711 0835
e: inbox@jddavidsonarchitects.com
w: www.jddavidsonarchitects.com

Client Elle R Leisure
Project **Proposed Albert's Restaurant**
Edenfield Rd, Norden
Scale 1:100 @ A1 / 1:200 @ A3
Date Feb 2022

Document **Planning Drawing**
Existing 1st Floor Plan
Status For information

Doc Ref	366	PD	1005	A4
---------	-----	----	------	----