




Site Location Plan
Scale: 1:1250

Key

Site Boundary

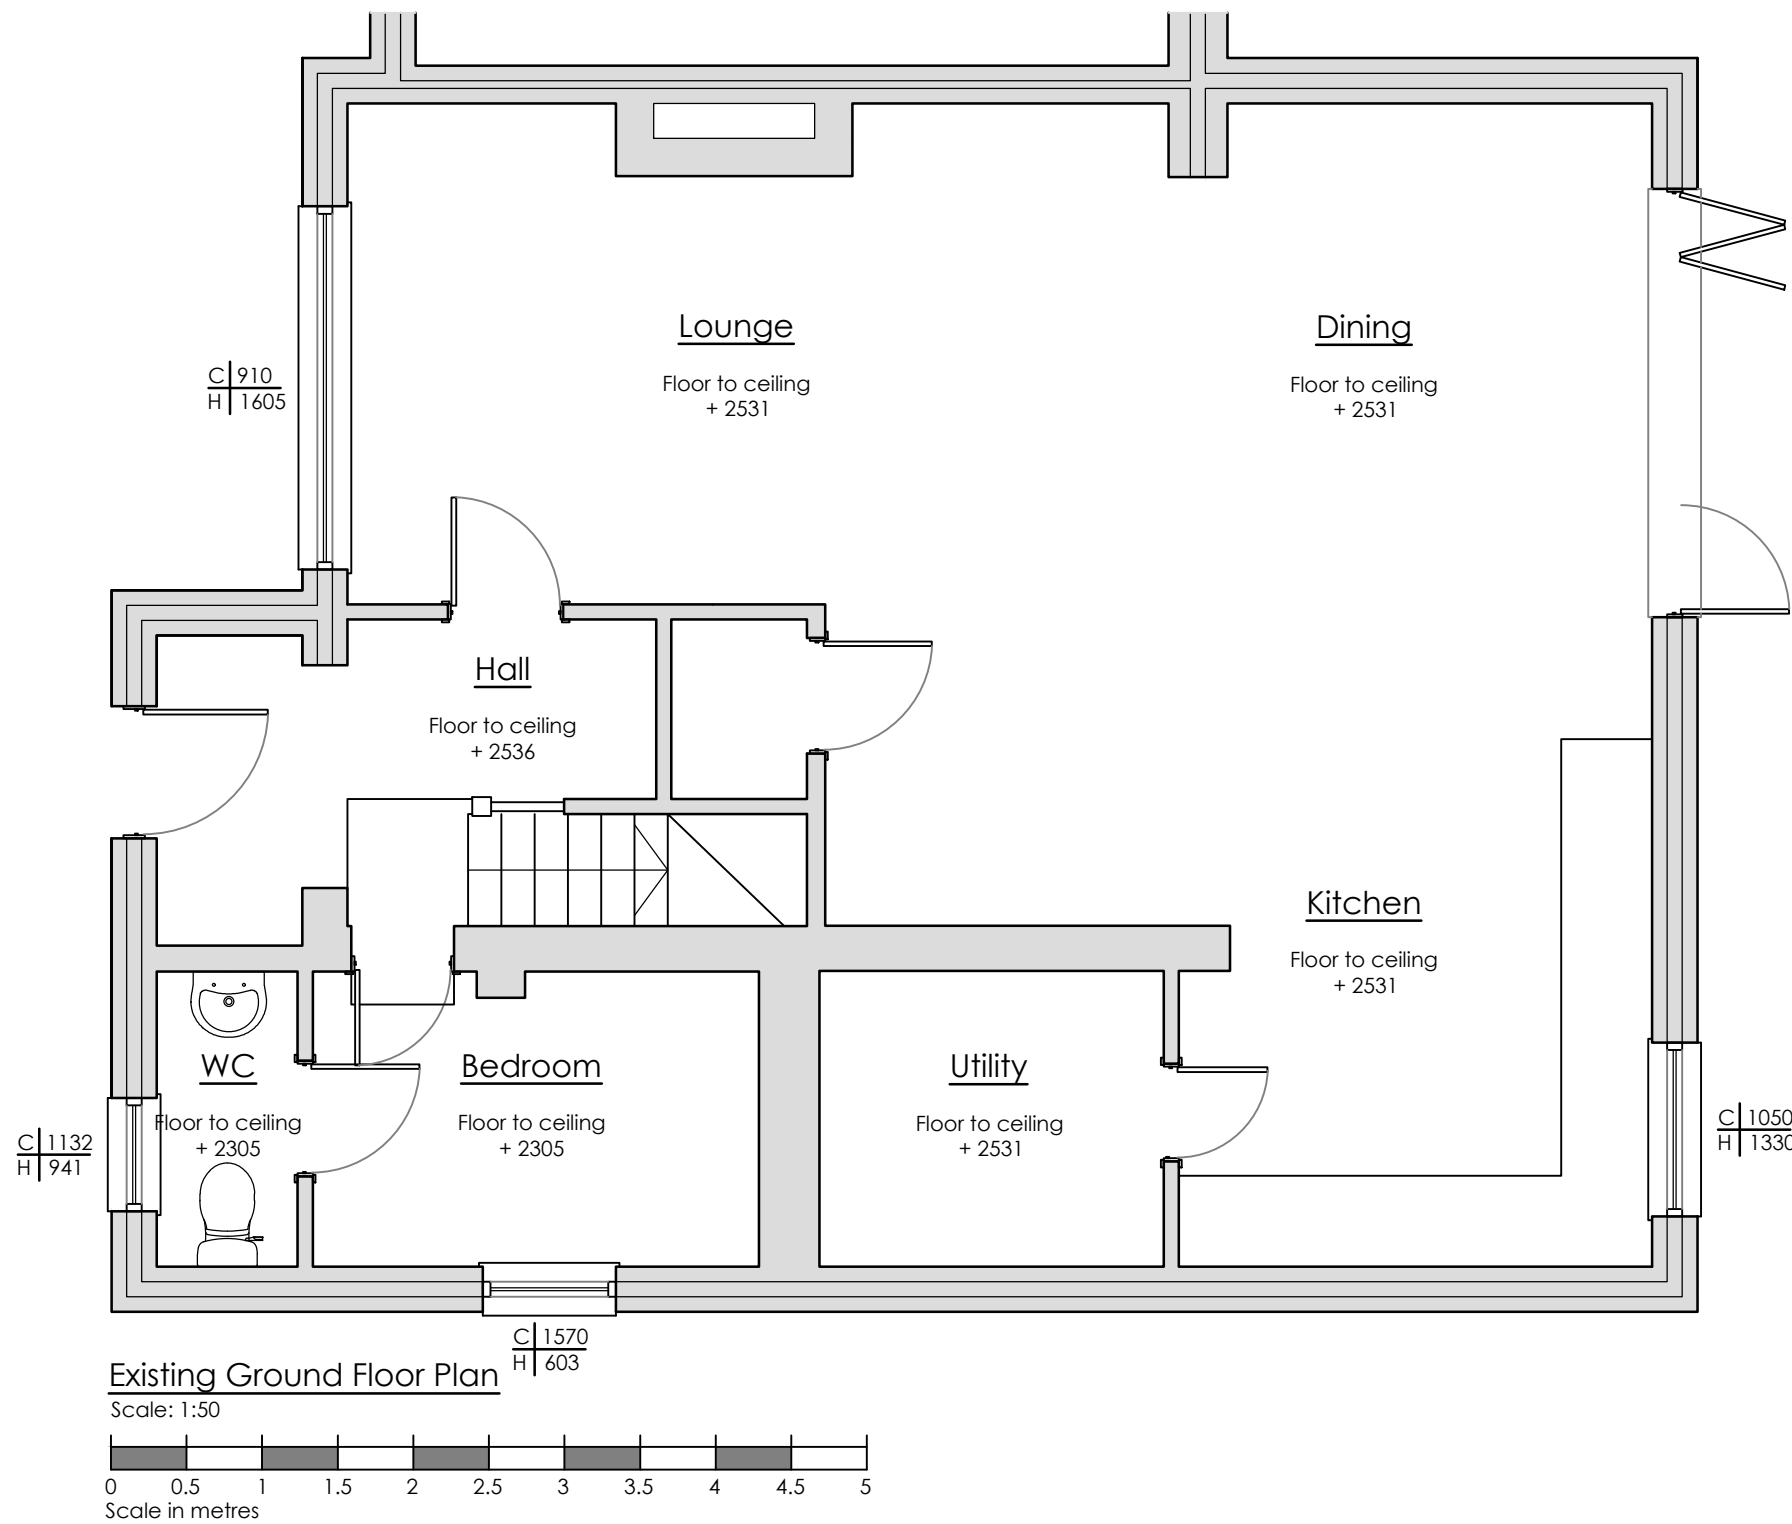

REV	Notes	Date	By

CRISP
architecture

Email: studio@crisparchitecture.co.uk

Chartered Institute of
Architectural Technologists
Chartered Practice

Project: 218 Hollin Lane, Middleton
Manchester, M24 5LE

Drawing Title: Existing Ground Floor Plan

Project No: 2413	File Identifier:2413_72_02
Drawing No: 72_02	Revision:
Drawn By: SMH	Checked By:SMH
Scale: 1:50 @ A3	Date: 04/03/2024

Purpose of Issue: FEASIBILITY

Drawing Status: PLANNING