

—

1. ALL DIMENSIONS IN MM UNLESS OTHERWISE NOTED.


CK Hutchison Networks (UK) Limited Green Park, 450 Longwater Avenue, Reading, RG30 3UR		
Design Consultant & Principal Contractor:		
 Great British Communications Lapwing House, Block 3 Forward Point, Tan House Lane, Widnes, Cheshire, WAB 0SL t. 44 (0)151 420 4128 www.gbcservices.co.uk		
Site Name: HARBOUR LANE NORTH		
3UK Nominal ID: ROD24761		
Address: HARBOUR LANE NORTH ADJACENT TO HOLROYD MACHINE TOOLS & ROTORS MILNROW, ROCHDALE OL16 3LQ		
Title: 001 DRAWING REGISTER		
Project: UNILATERAL SW		
Purpose of Issue: PLANNING		
MBNL/TM/H3G Cell ID: ROD182/88777/OL0537		
Drawing No: ROD24761_ROD182_88777_OL0537_GA_REV_A		Issue: A

SITE LOCATION



Reproduced by permission of Ordnance Survey on behalf of the Controller of Her Majesty's Stationary Office
All rights reserved. © Crown Copyright licence no. 100022432


SITE AREA PLAN

 

SITE PHOTOGRAPH




PARKING LOCATION

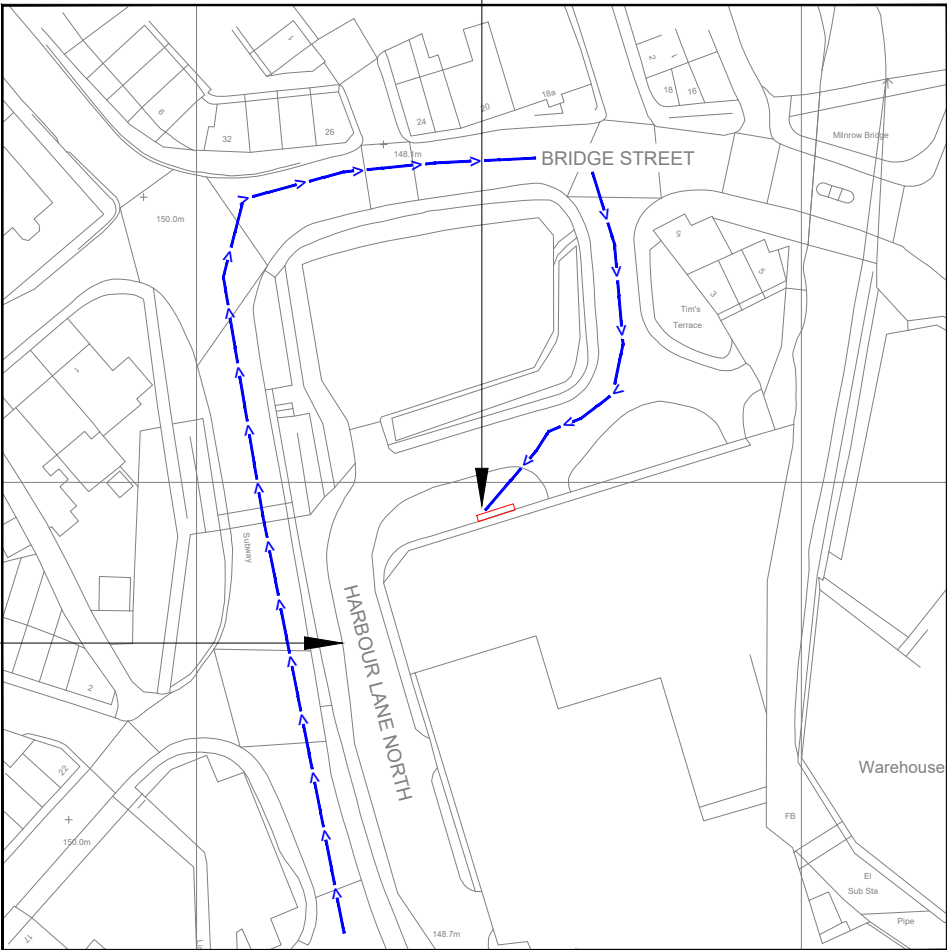

Reproduced by permission of Ordnance Survey on behalf of
the Controller of Her Majesty's Stationary Office
All rights reserved. © Crown Copyright licence no. 100022432

NGR E: 392547 N: 412695

SITE LOCATION PLAN

 

GOOGLE MAPS QR CODE

GOOGLE MAPS - <https://goo.gl/maps/vsF5S1a7EyWTMikYA>

STREETVIEW - <https://goo.gl/maps/GbrMiLodJUykXwSq8>

NOTES:

1. ALL DIMENSIONS IN MM UNLESS OTHERWISE NOTED.

Access Route To Site:

Directions To Site: -
from the m62 at the interchange 21-milnrow interchange keep
left and follow signs for a640/milnrow/shaw, keep right to
continue toward a6193, at the roundabout take the 2nd exit
onto a6193, at the roundabout take the 1st exit onto sir isaac
newton way/a6193, at the roundabout take the 1st exit onto
elizabethan way/a640, turn right onto bridge st/b6225 turn
right onto harbour ln n, site is on the left hand side

A	Issued for Planning		TCL	MT 31.10.22
REV	MODIFICATION	BY	CH	DATE

CK Hutchison
Networks (UK)
Limited

Green Park,
450 Longwater Avenue,
Reading,
RG30 3UR

Design Consultant & Principal Contractor:



Great British Communications
Lapwing House, Block 3 Forward Point,
Ton House Lane, Widnes, Cheshire, WAB 0SL
t. 44 (0)151 420 4128
www.gbcservices.co.uk

Site Name: HARBOUR LANE NORTH

3UK Nominal ID: ROD24761

Address: HARBOUR LANE NORTH
ADJACENT TO HOLROYD MACHINE
TOOLS & ROTORS
MILNROW, ROCHDALE
OL16 3LQ

Title: 002 SITE LOCATION PLAN


Project: UNILATERAL SW

Purpose of Issue: PLANNING

MBNL/TM/H3G Cell ID:
ROD182/88777/OL0537

Drawing No: ROD24761_ROD182_88777_OL0537_GA_REV_A

Issue: A

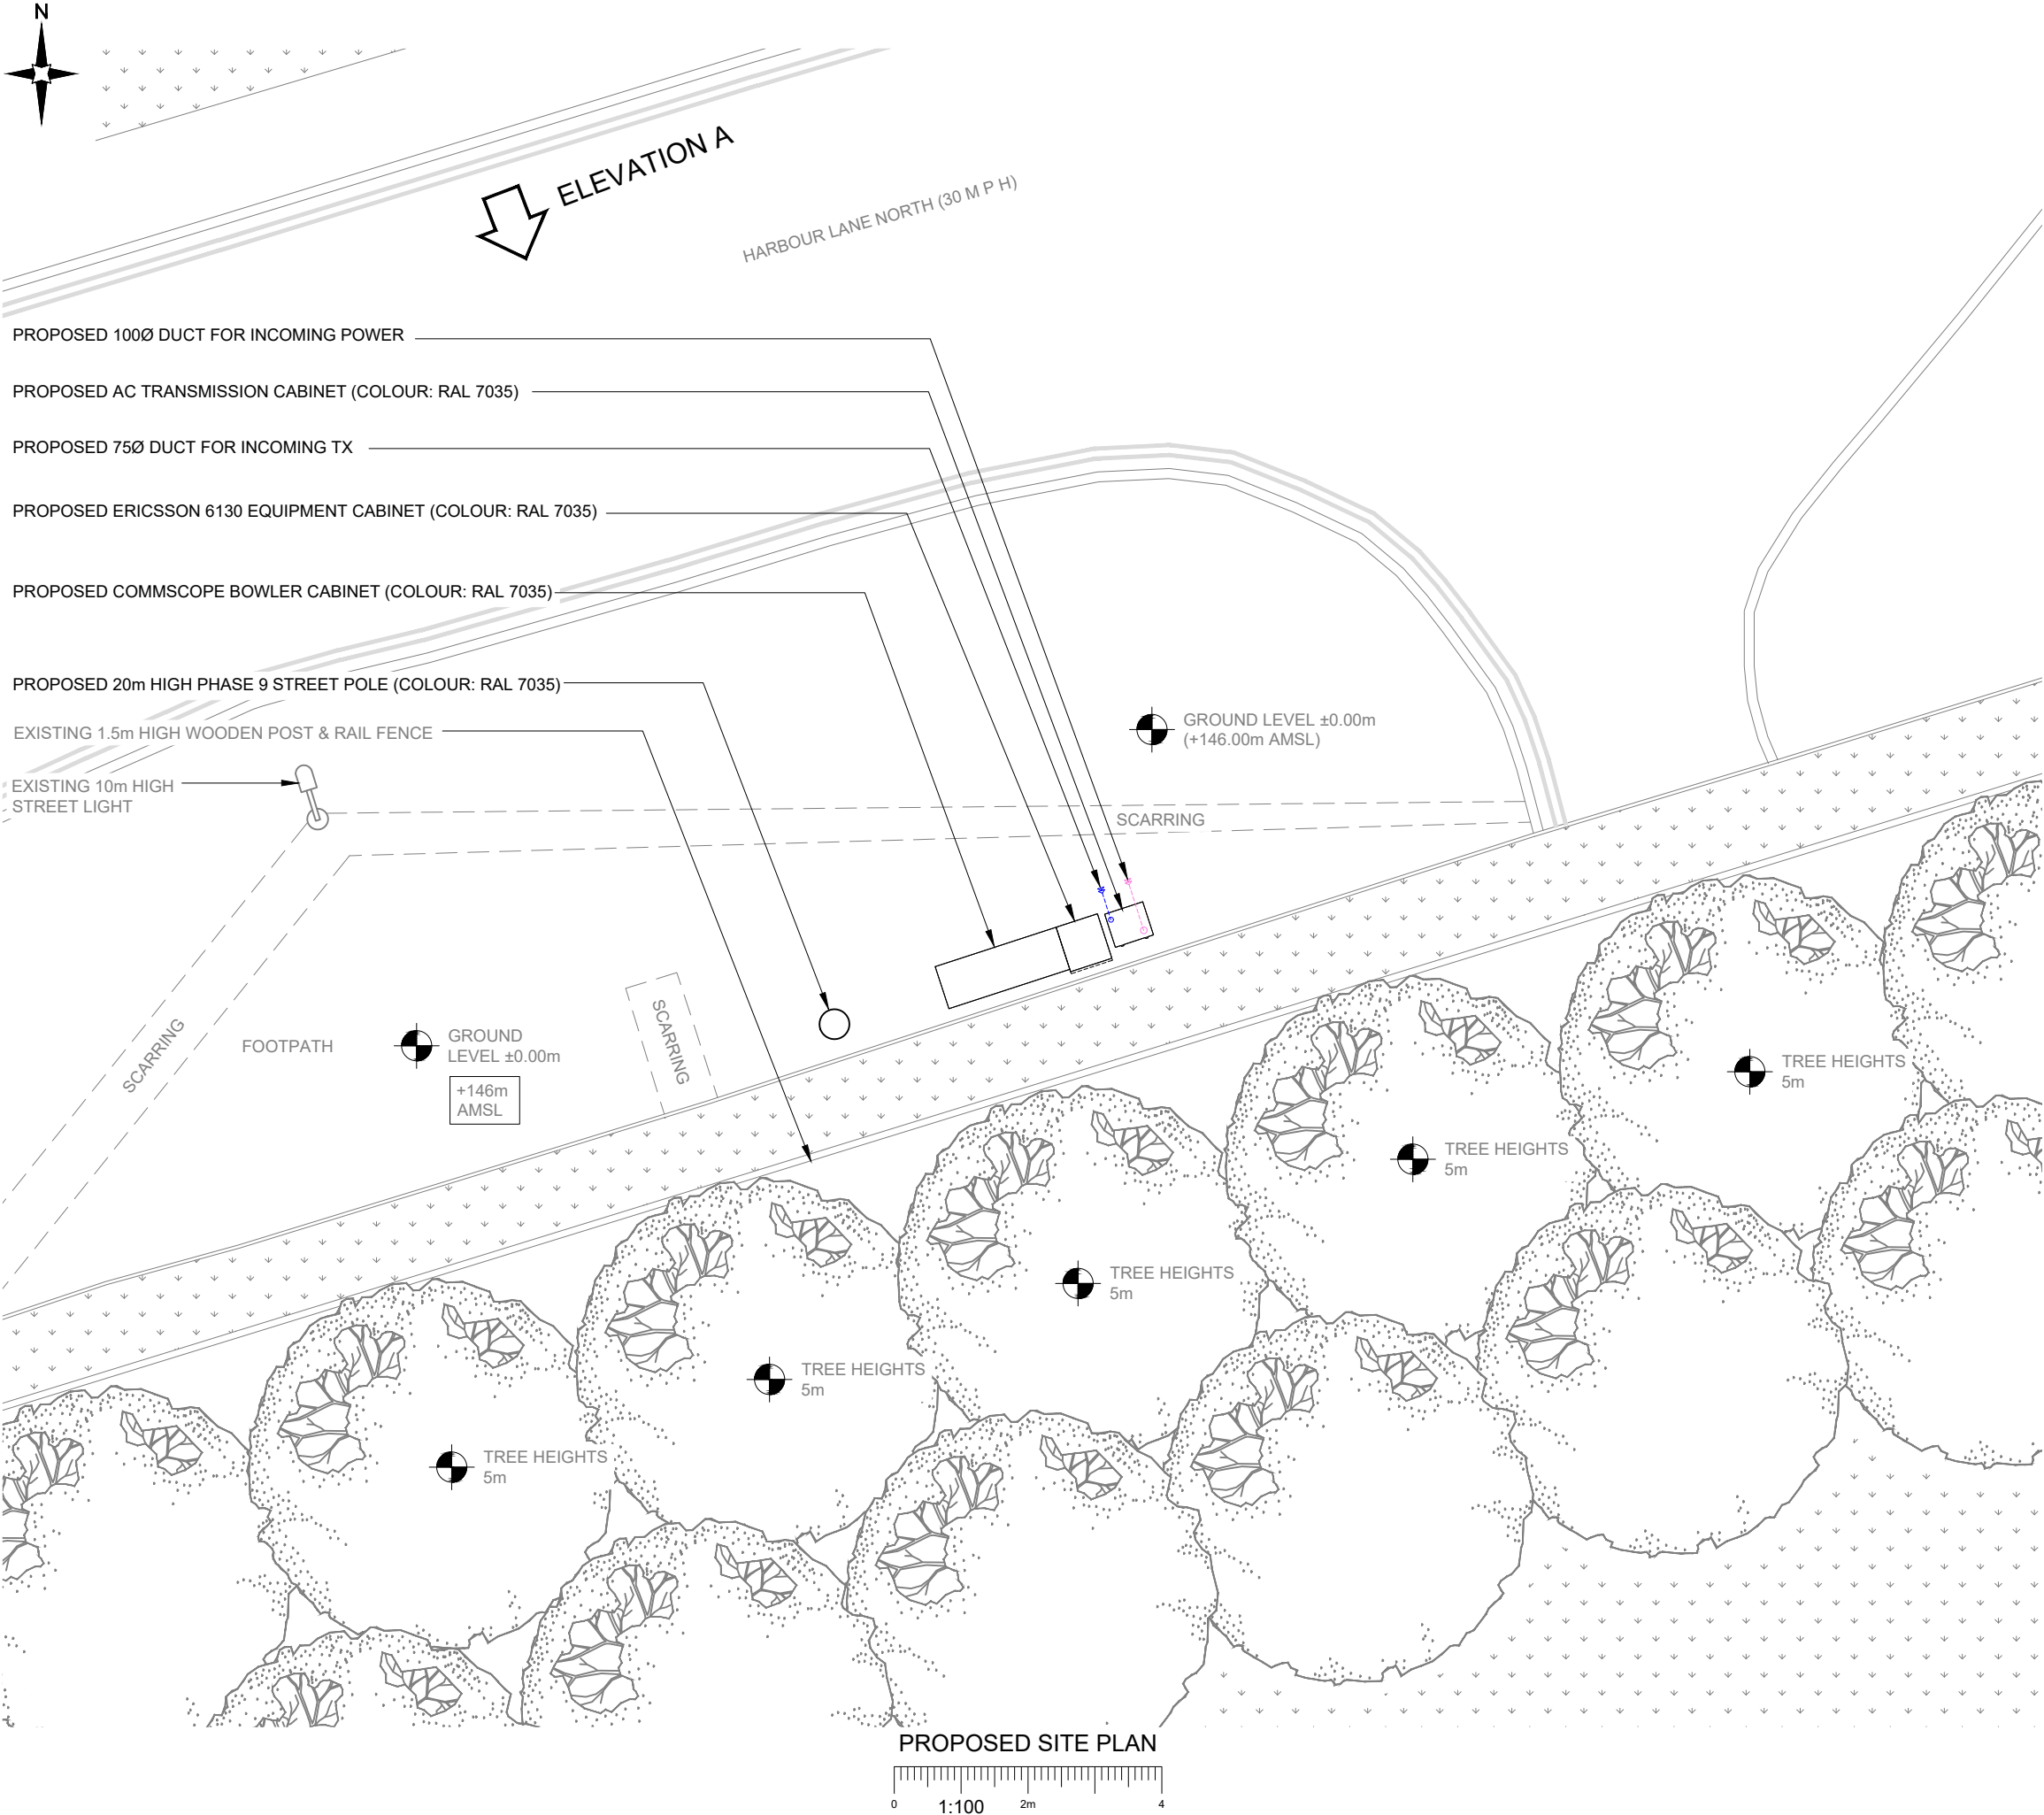

NOTES:
1. ALL DIMENSIONS IN MM UNLESS OTHERWISE NOTED.


A	Issued for Planning	TCL	MT	31.10.22
REV	MODIFICATION	BY	CH	DATE

CK Hutchison Networks (UK) Limited
Green Park,
450 Longwater Avenue,
Reading,
RG30 3UR

Design Consultant & Principal Contractor:

GBC
Great British Communications
Lapwing House, Block 3 Forward Point,
Ton House Lane, Widnes, Cheshire, WAB 0SL
t. 44 (0)151 420 4128
www.gbcservices.co.uk

Site Name:	HARBOUR LANE NORTH
3UK Nominal ID:	ROD24761
Address:	HARBOUR LANE NORTH ADJACENT TO HOLROYD MACHINE TOOLS & ROTORS MILNROW, ROCHDALE OL16 3LQ
Title:	215 PROPOSED SITE PLAN
Project:	UNILATERAL SW
Purpose of Issue:	PLANNING
MBNL/TM/H3G Cell ID: ROD182/88777/OL0537	
Drawing No: ROD24761_ROD182_88777_OL0537_GA_REV_A	Issue: A

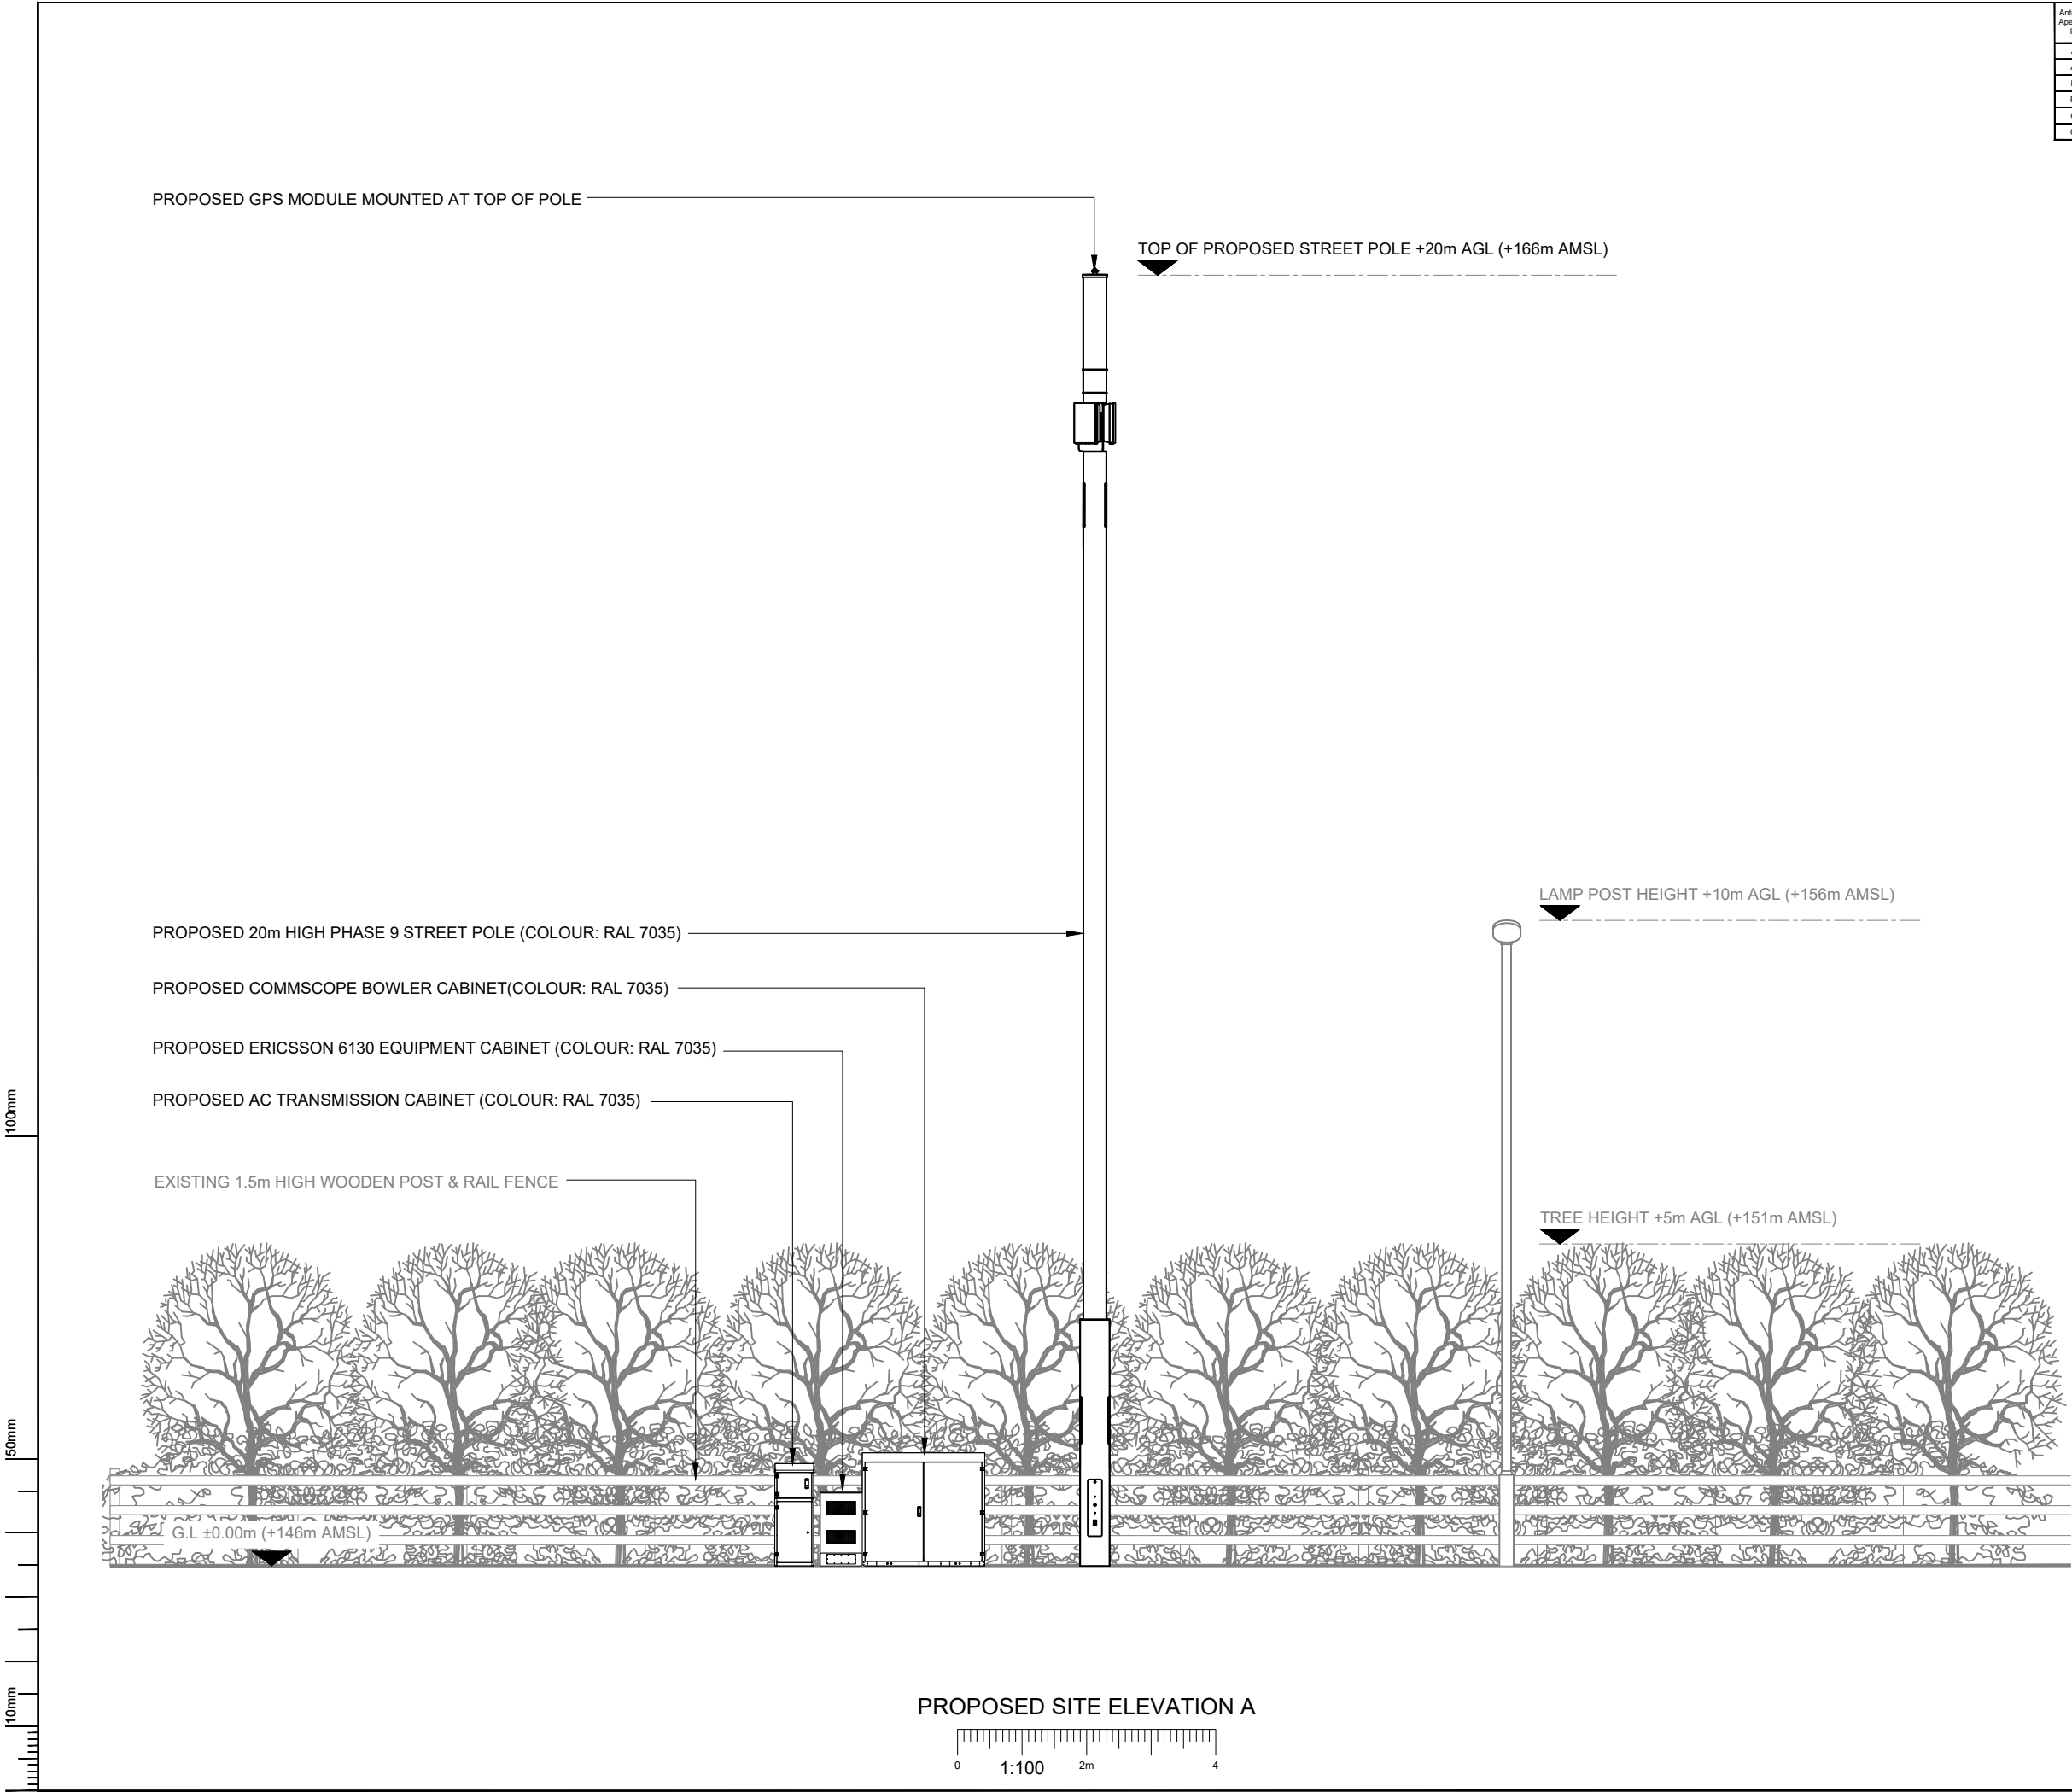

Antenna Aperture ID	Proposed 4G/5G Bearing
A1	0°
A2	0°
B1	120°
B2	120°
C1	240°
C2	240°

- NOTES:
- ALL DIMENSIONS IN MM UNLESS OTHERWISE NOTED.

A	Issued for Planning	TCL	MT	31.10.22
REV	MODIFICATION	BY	CH	DATE

**CK Hutchison
Networks (UK)
Limited**
Green Park,
450 Longwater Avenue,
Reading,
RG30 3UR

Design Consultant & Principal Contractor:



Site Name: **HARBOUR LANE NORTH**

3UK Nominal ID: **ROD24761**

Address: **HARBOUR LANE NORTH
ADJACENT TO HOLROYD MACHINE
TOOLS & ROTORS
MILNROW, ROCHDALE
OL16 3LQ**

Title: **265 PROPOSED SITE ELEVATION**

Project: **UNILATERAL SW**

Purpose of Issue: **PLANNING**

MBNL/TM/H3G Cell ID:
ROD182/88777/OL0537

Drawing No: **ROD24761_ROD182_88777_OL0537_GA_REV_A**

Issue: **A**