


•

1. ALL DIMENSIONS IN MM UNLESS OTHERWISE NOTED.


CK Hutchison Networks (UK) Limited 450 Longwater Avenue, Green Park, Reading, RG30 3UR	
Design Consultant & Principal Contractor:	
 Great British Communications Lapwing House, Block 3 Forward Point, Tan House Lane, Widnes, Cheshire, WAB 0SL t. 44 (0)151 420 4128 www.gbcservices.co.uk	
Site Name:	EDENFIELD ROAD
3UK Nominal ID:	ROD21927
Address:	EDENFIELD ROAD BROADHALGH, NORDEN ROCHDALE GREATER MANCHESTER OL12 7QF
Title:	001 DRAWING REGISTER
Project:	UNILATERAL SW
Purpose of Issue:	PLANNING
MBNL/TM/H3G Cell ID: ROD184/89705/OL0435	
Drawing No:	ROD21927_ROD184_89705_OL0435_GA_REV_A
Issue:	A

SITE LOCATION

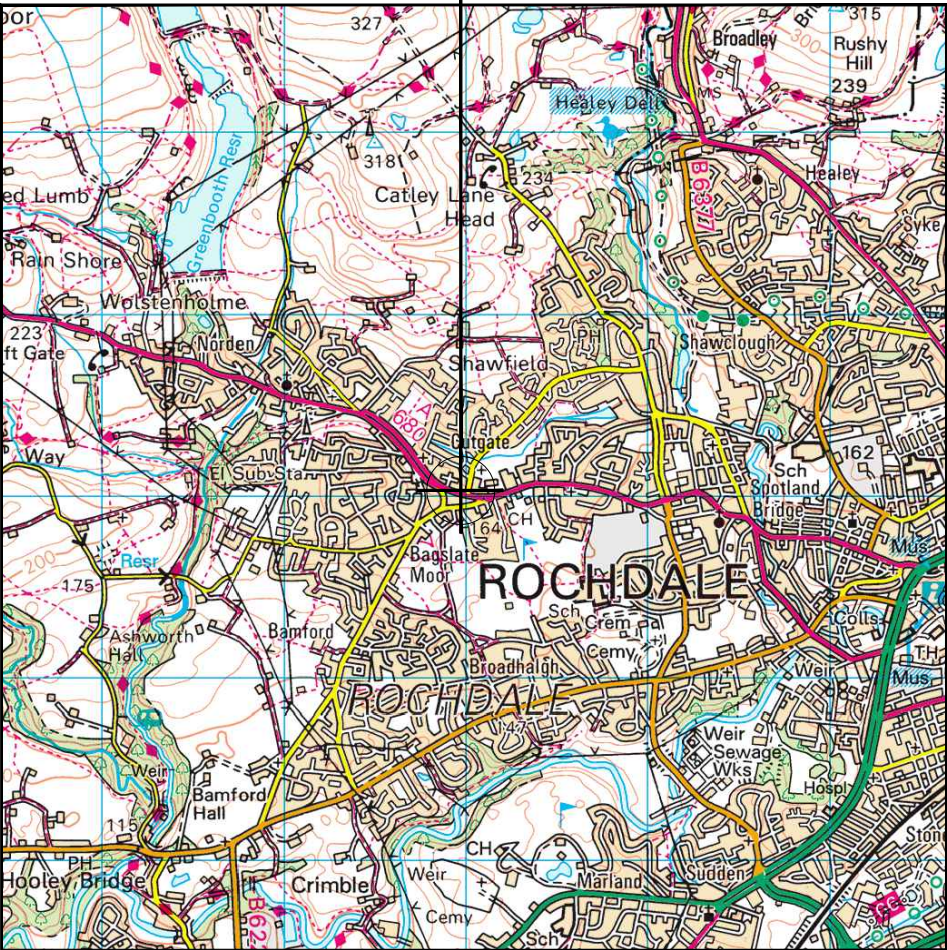

Reproduced by permission of Ordnance Survey on behalf of the Controller of Her Majesty's Stationery Office
All rights reserved. © Crown Copyright licence no. 100022432


SITE AREA PLAN

 

SITE PHOTOGRAPH




SITE LOCATION

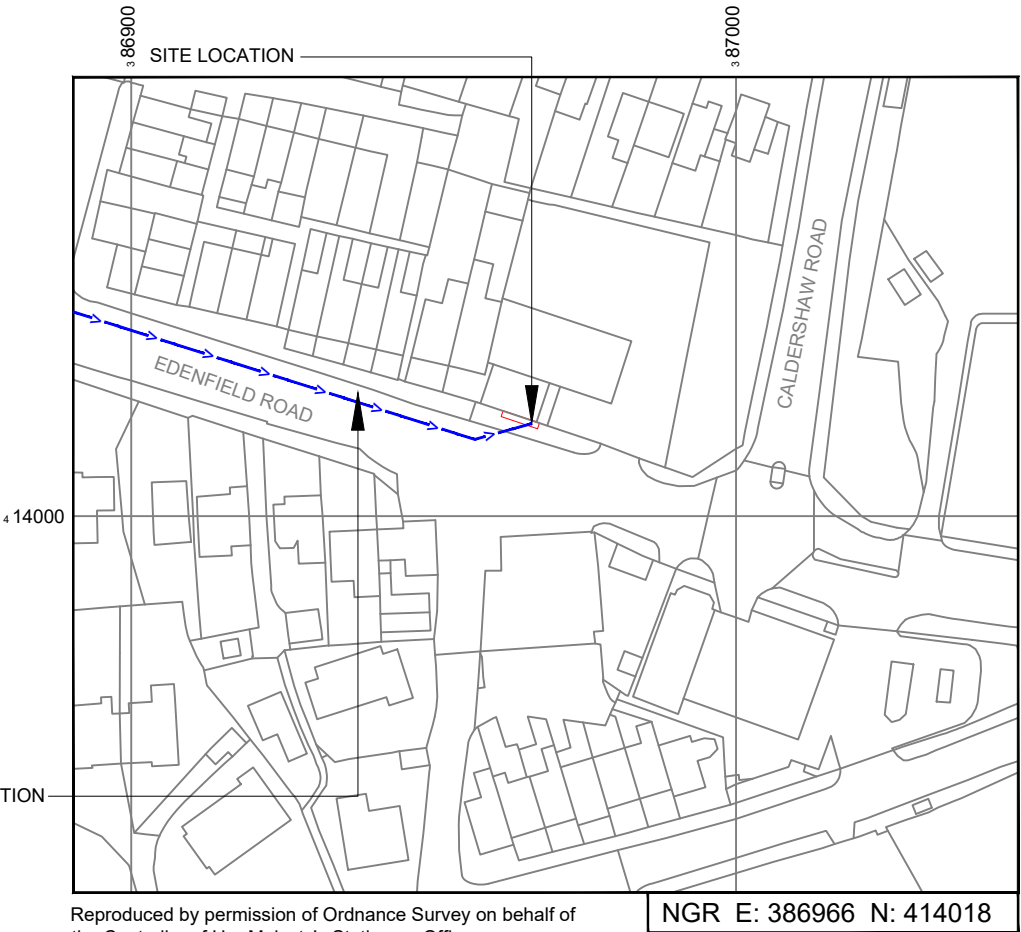

Reproduced by permission of Ordnance Survey on behalf of the Controller of Her Majesty's Stationery Office
All rights reserved. © Crown Copyright licence no. 100022432

SITE LOCATION PLAN

 

GOOGLE MAPS QR CODE

GOOGLE MAPS - <https://goo.gl/maps/j7mXevpGsMJ4HjEE7>

STREETVIEW - <https://goo.gl/maps/XysR6nfVumYGqfHZ7>

NOTES:

1. ALL DIMENSIONS IN MM UNLESS OTHERWISE NOTED.

Access Route To Site:

Directions To Site: - Head north on M66 1.5 mi. At junction 1, take the A56 exit to Ramsbottom 0.4 mi. Turn right onto Walmersley Rd/A56. Continue to follow A56 2.3 mi. Continue onto Bury Rd 0.4 mi. At the roundabout, take the 2nd exit onto Rochdale Rd/A680. Continue to follow A680. Destination will be on the left 5.7 mi.

A	Issued for Planning		JWO	RWB
REV	MODIFICATION	BY	CH	DATE

CK Hutchison
Networks (UK)
Limited

450 Longwater Avenue,
Green Park,
Reading,
RG30 3UR

Design Consultant & Principal Contractor:



Great British Communications
Lapwing House, Block 3 Forward Point,
Tan House Lane, Widnes, Cheshire, WAB 0SL
t. 44 (0)151 420 4128
www.gbcservices.co.uk

Site Name: EDENFIELD ROAD

3UK Nominal ID: ROD21927

Address: EDENFIELD ROAD
BROADHALGH, NORDEN
ROCHDALE
GREATER MANCHESTER
OL12 7QF

Title: 002 SITE LOCATION PLAN


Project: UNILATERAL SW

Purpose of Issue: PLANNING

MBNL/TM/H3G Cell ID:
ROD184/89705/OL0435

Drawing No: ROD21927_ROD184_89705_OL0435_GA_REV_A

Issue: A

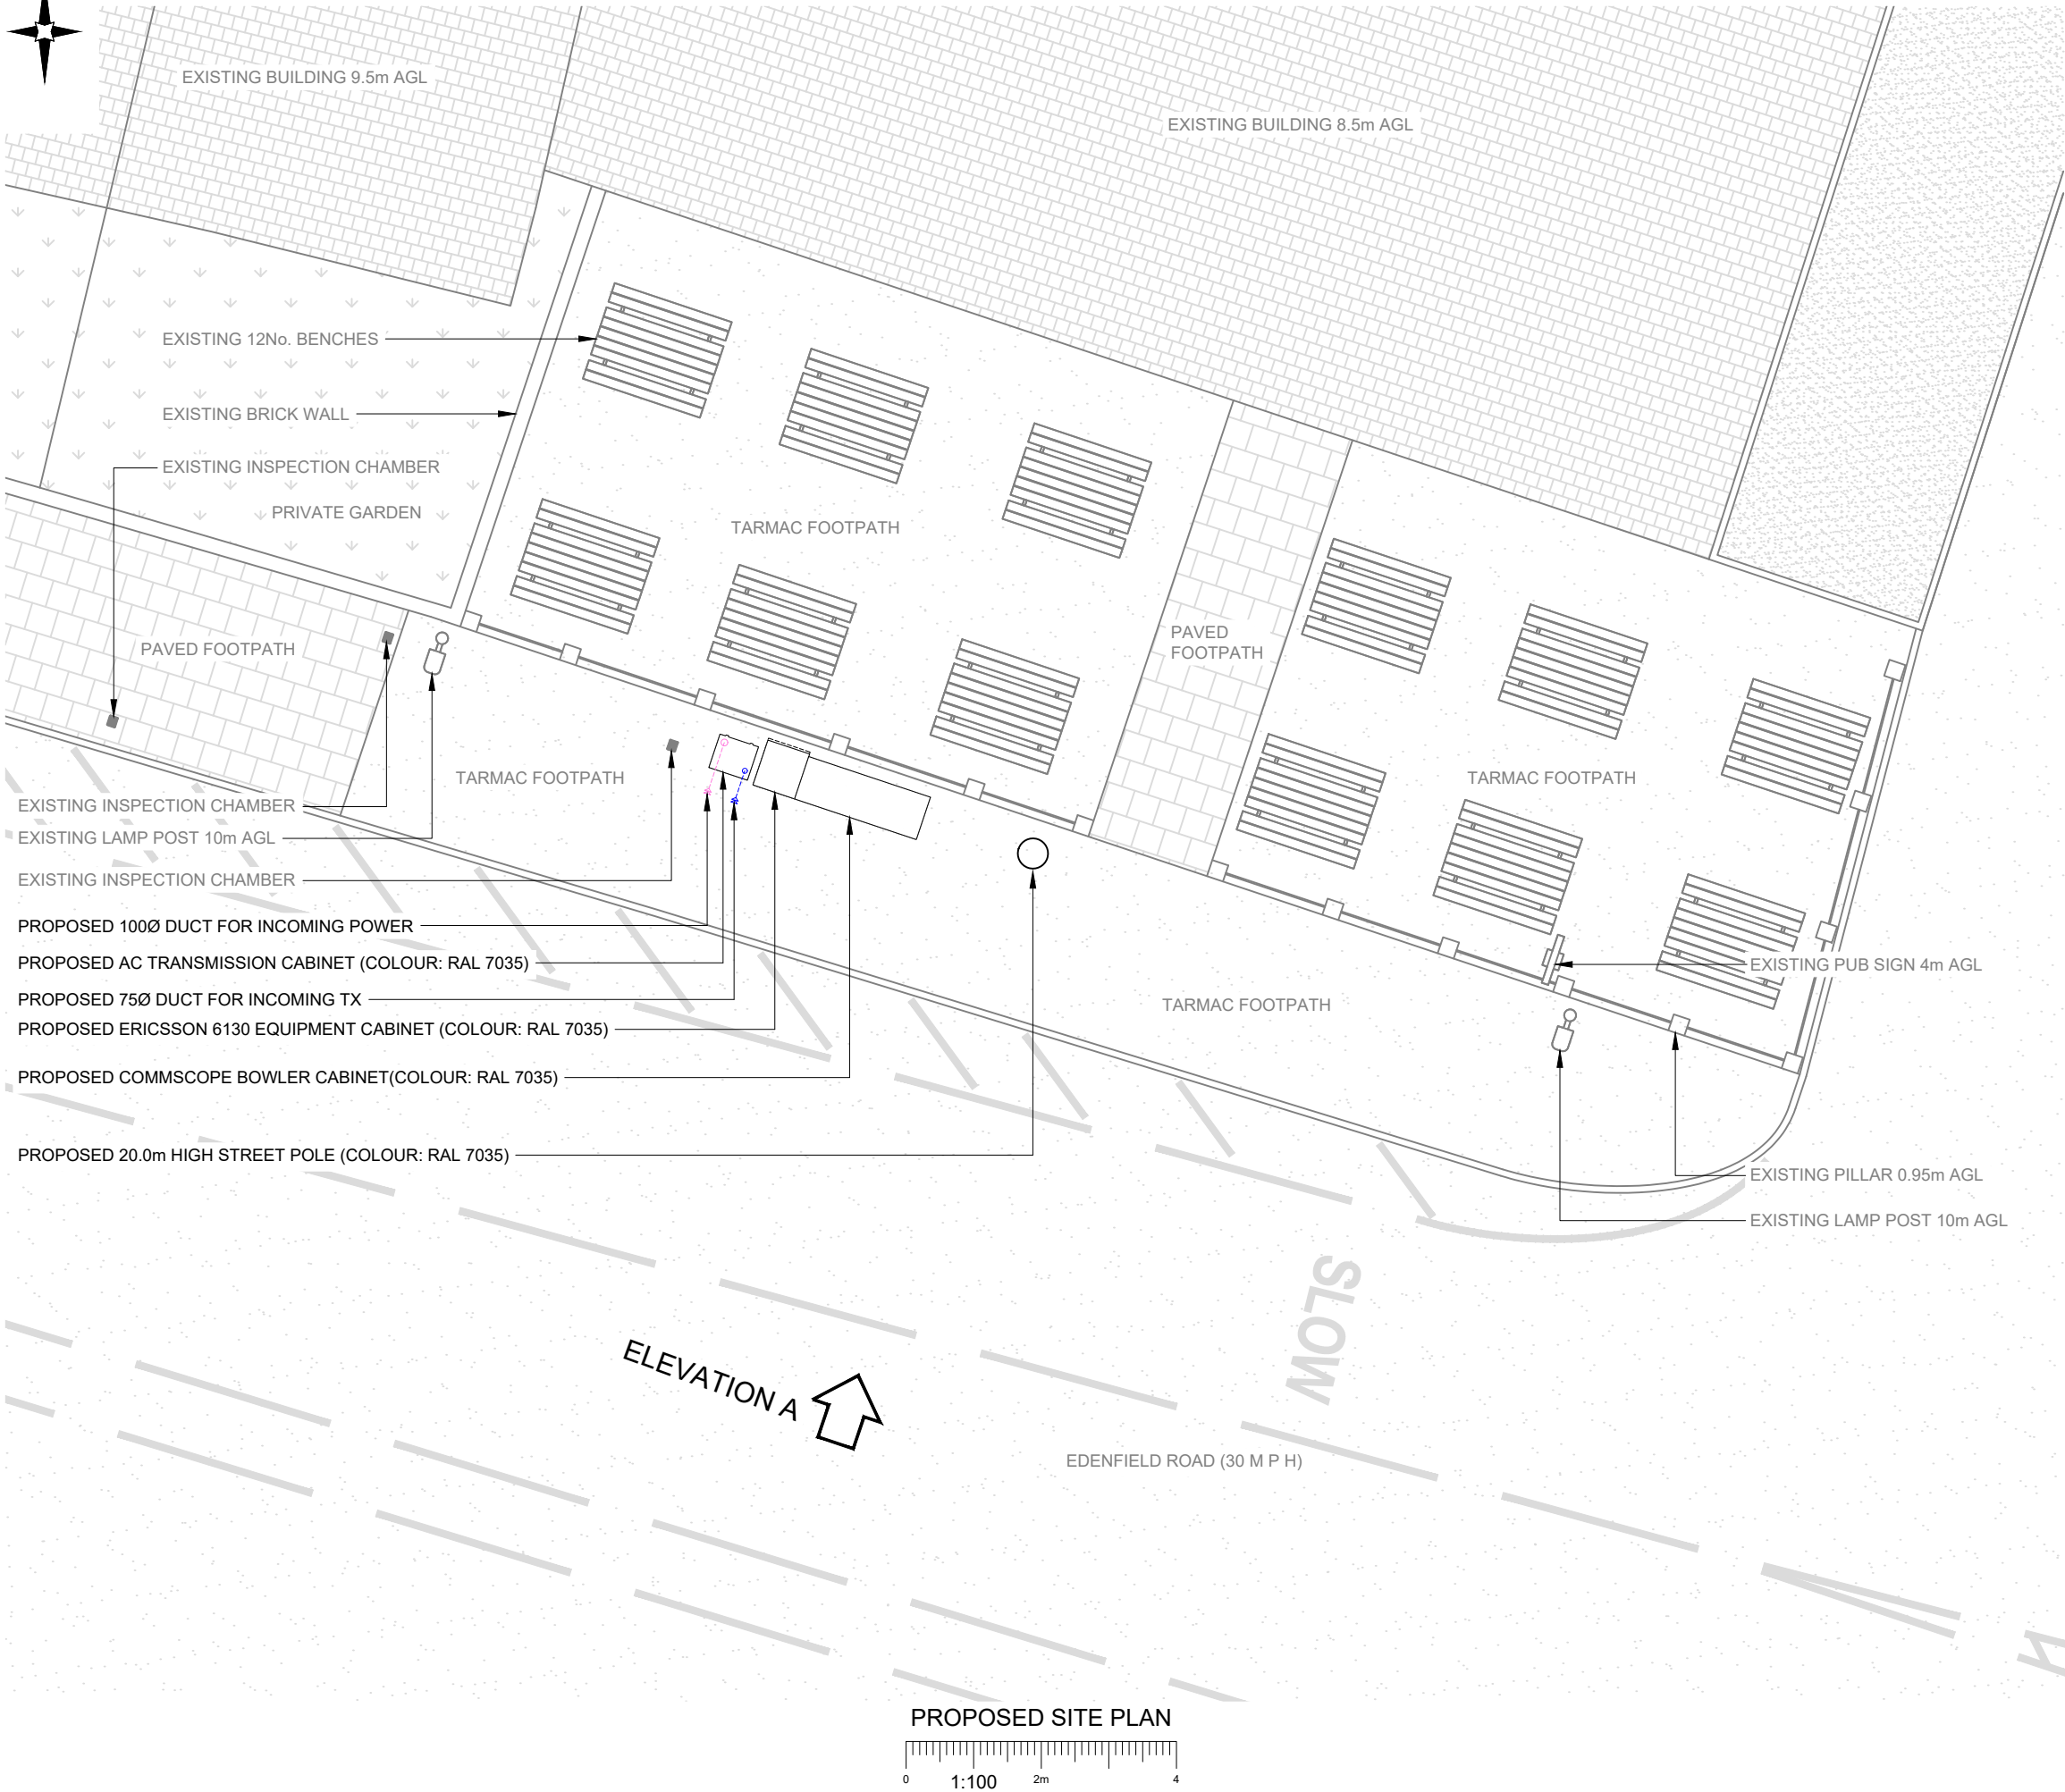

NOTES:
1. ALL DIMENSIONS IN MM UNLESS OTHERWISE NOTED.

A	Issued for Planning	JWO	RWB	04.11.22
REV	MODIFICATION	BY	CH	DATE

CK Hutchison
Networks (UK)
Limited

450 Longwater Avenue,
Green Park,
Reading,
RG30 3UR

Design Consultant & Principal Contractor:

GBC

Great British Communications
Lapwing House, Block 3 Forward Point,
Tan House Lane, Widnes, Cheshire, WAB 0SL
t. 44 (0)151 420 4128
www.gbcservices.co.uk

Site Name:

EDENFIELD ROAD

3UK Nominal ID:

ROD21927

Address:

EDENFIELD ROAD
BROADHALGH, NORDEN
ROCHDALE
GREATER MANCHESTER
OL12 7QF

Title:

215 PROPOSED SITE PLAN

Project:

UNILATERAL SW

Purpose of Issue:

PLANNING

MBNL/TM/H3G Cell ID:


ROD184/89705/OL0435

Drawing No:

ROD21927_ROD184_89705_OL0435_GA_REV_A

Issue:

A

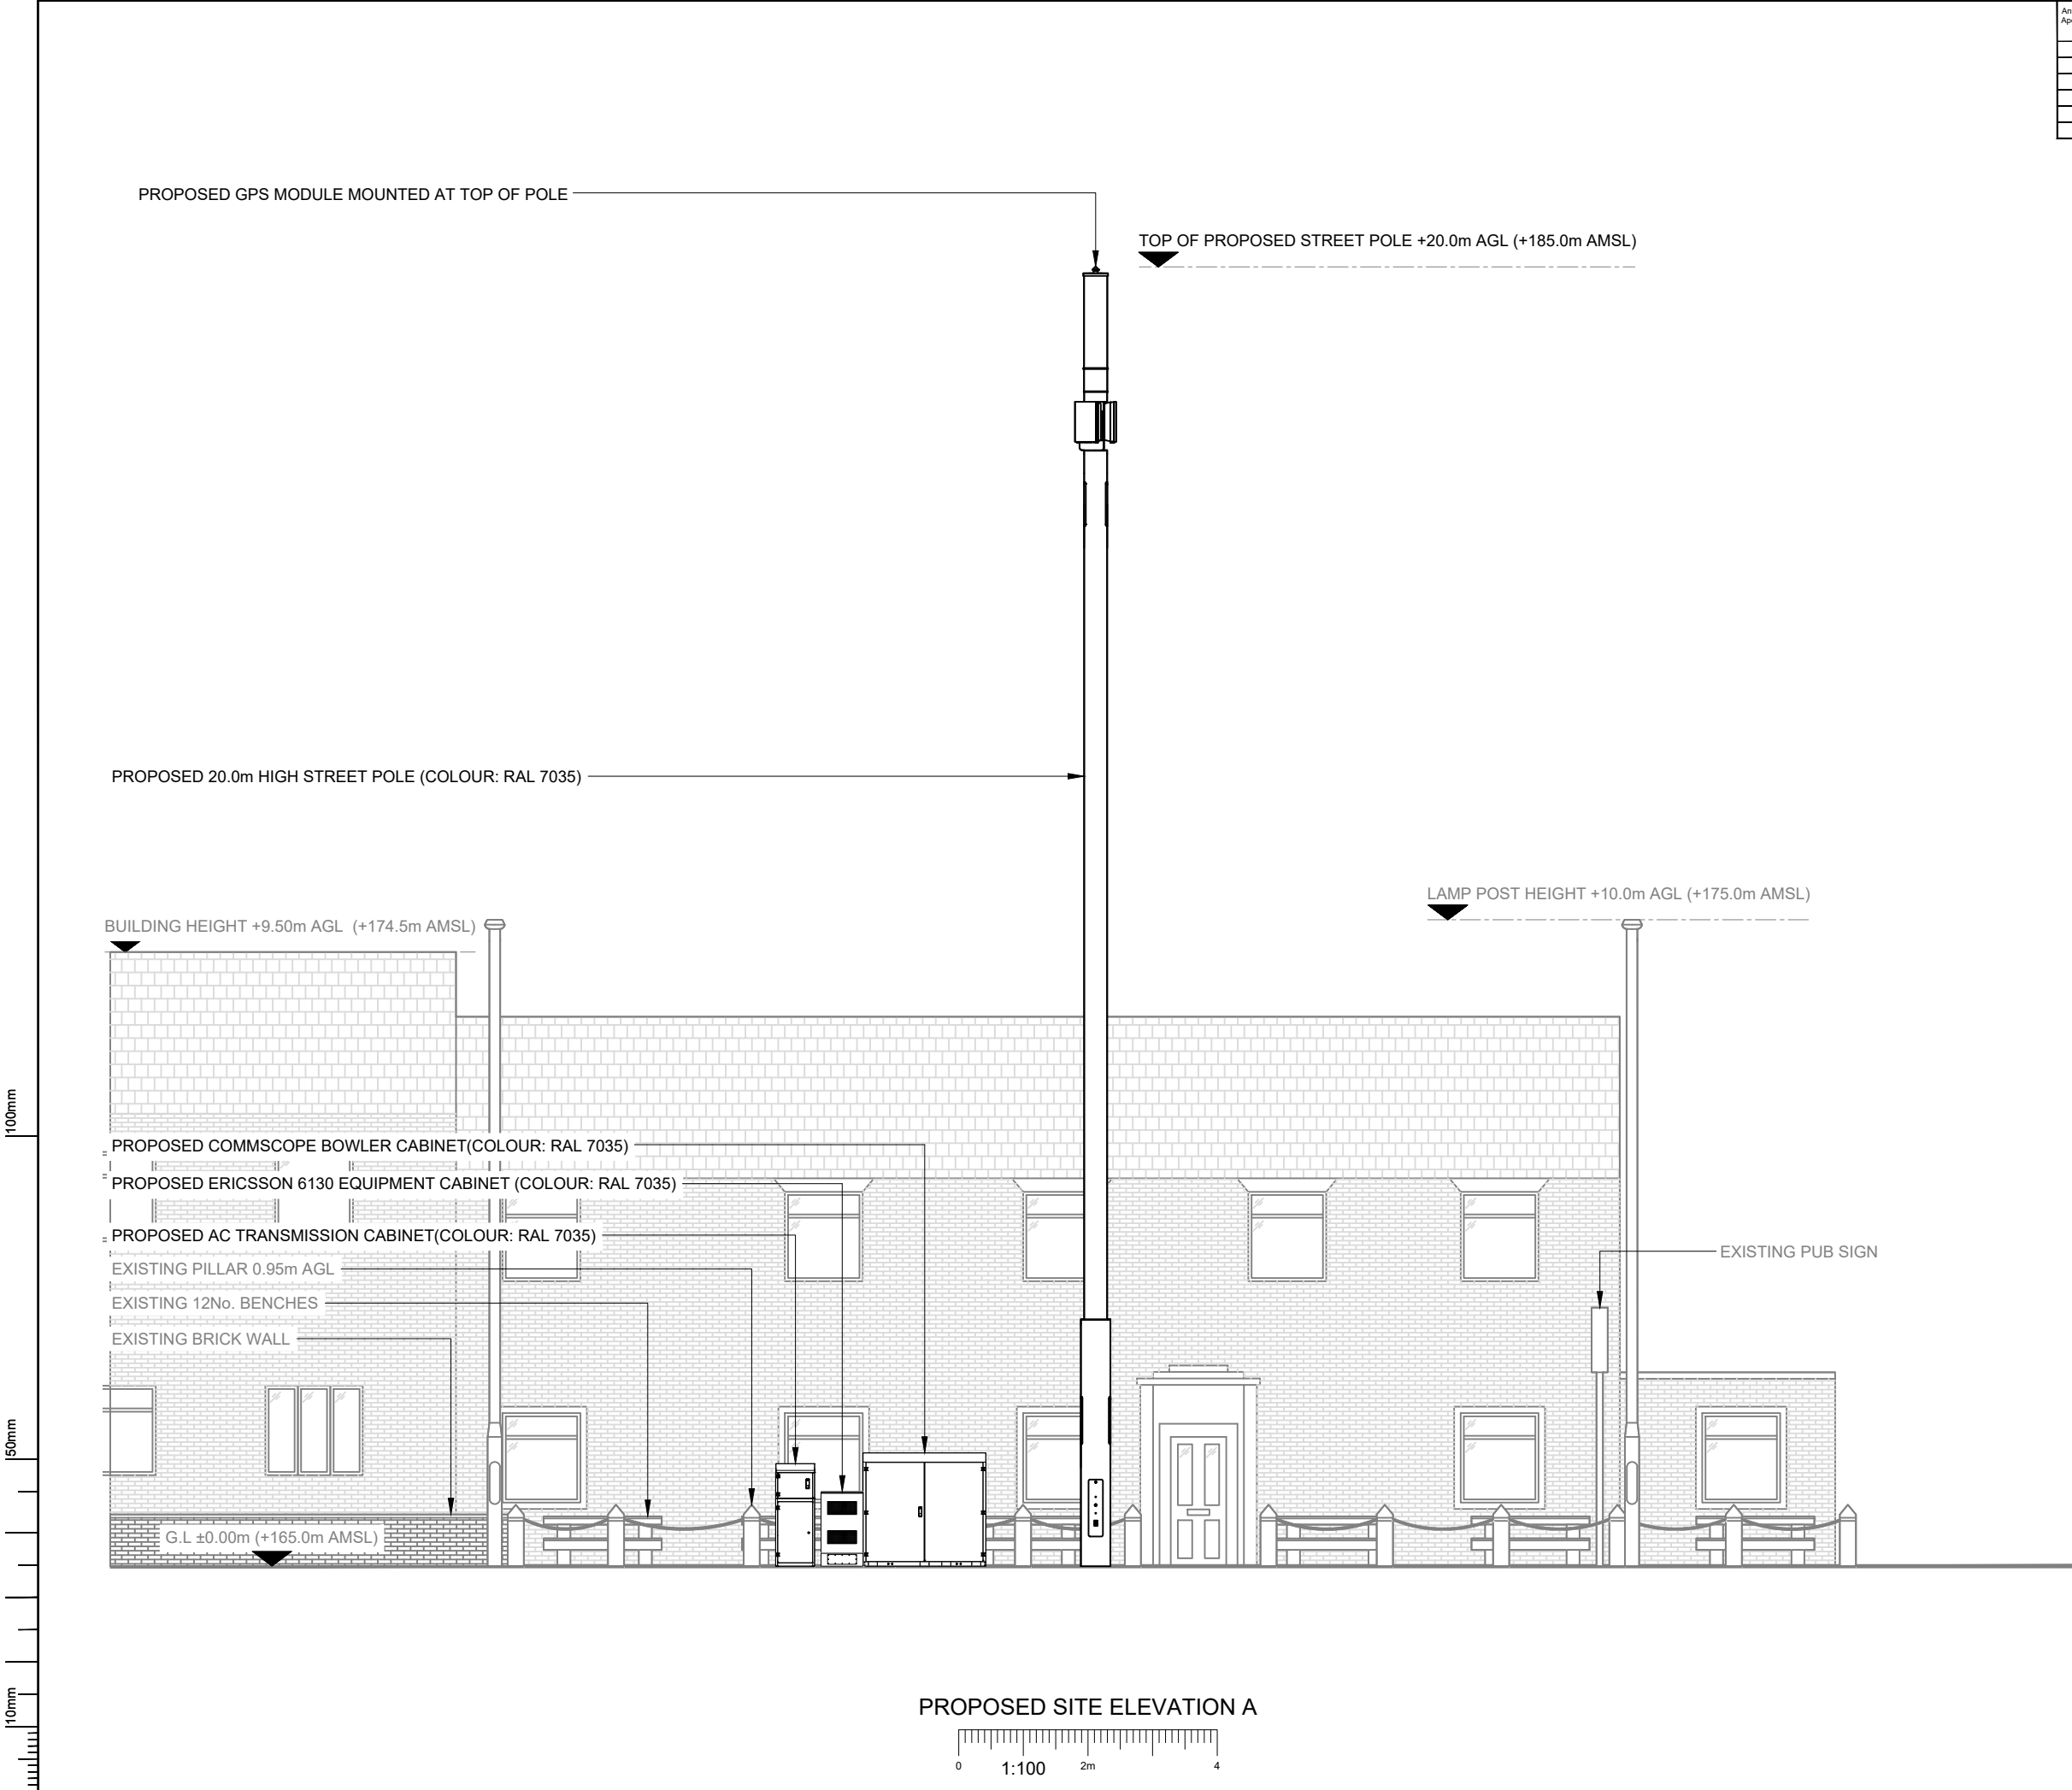

Antenna Aperture ID	Proposed 4G/5G Bearing
A1	0°
A2	0°
B1	120°
B2	120°
C1	240°
C2	240°

- NOTES:
- ALL DIMENSIONS IN MM UNLESS OTHERWISE NOTED.

A	Issued for Planning	JWO	RWB	04.11.22
REV	MODIFICATION	BY	CH	DATE

**CK Hutchison
Networks (UK)
Limited**

450 Longwater Avenue,
Green Park,
Reading,
RG30 3UR

Design Consultant & Principal Contractor:



Great British Communications
Lapwing House, Block 3 Forward Point,
Tan House Lane, Widnes, Cheshire, WA8 0SL
t. 44 (0)151 420 4128
www.gbcservices.co.uk

Site Name: **EDENFIELD ROAD**

3UK Nominal ID: **ROD21927**

Address: **EDENFIELD ROAD
BROADHALGH, NORDEN
ROCHDALE
GREATER MANCHESTER
OL12 7QF**

Title: **265 PROPOSED SITE ELEVATION**

Project: **UNILATERAL SW**

Purpose of Issue: **PLANNING**

MBNL/TM/H3G Cell ID:
ROD184/89705/OL0435

Drawing No: **ROD21927_ROD184_89705_OL0435_GA_REV_A**

Issue: **A**