


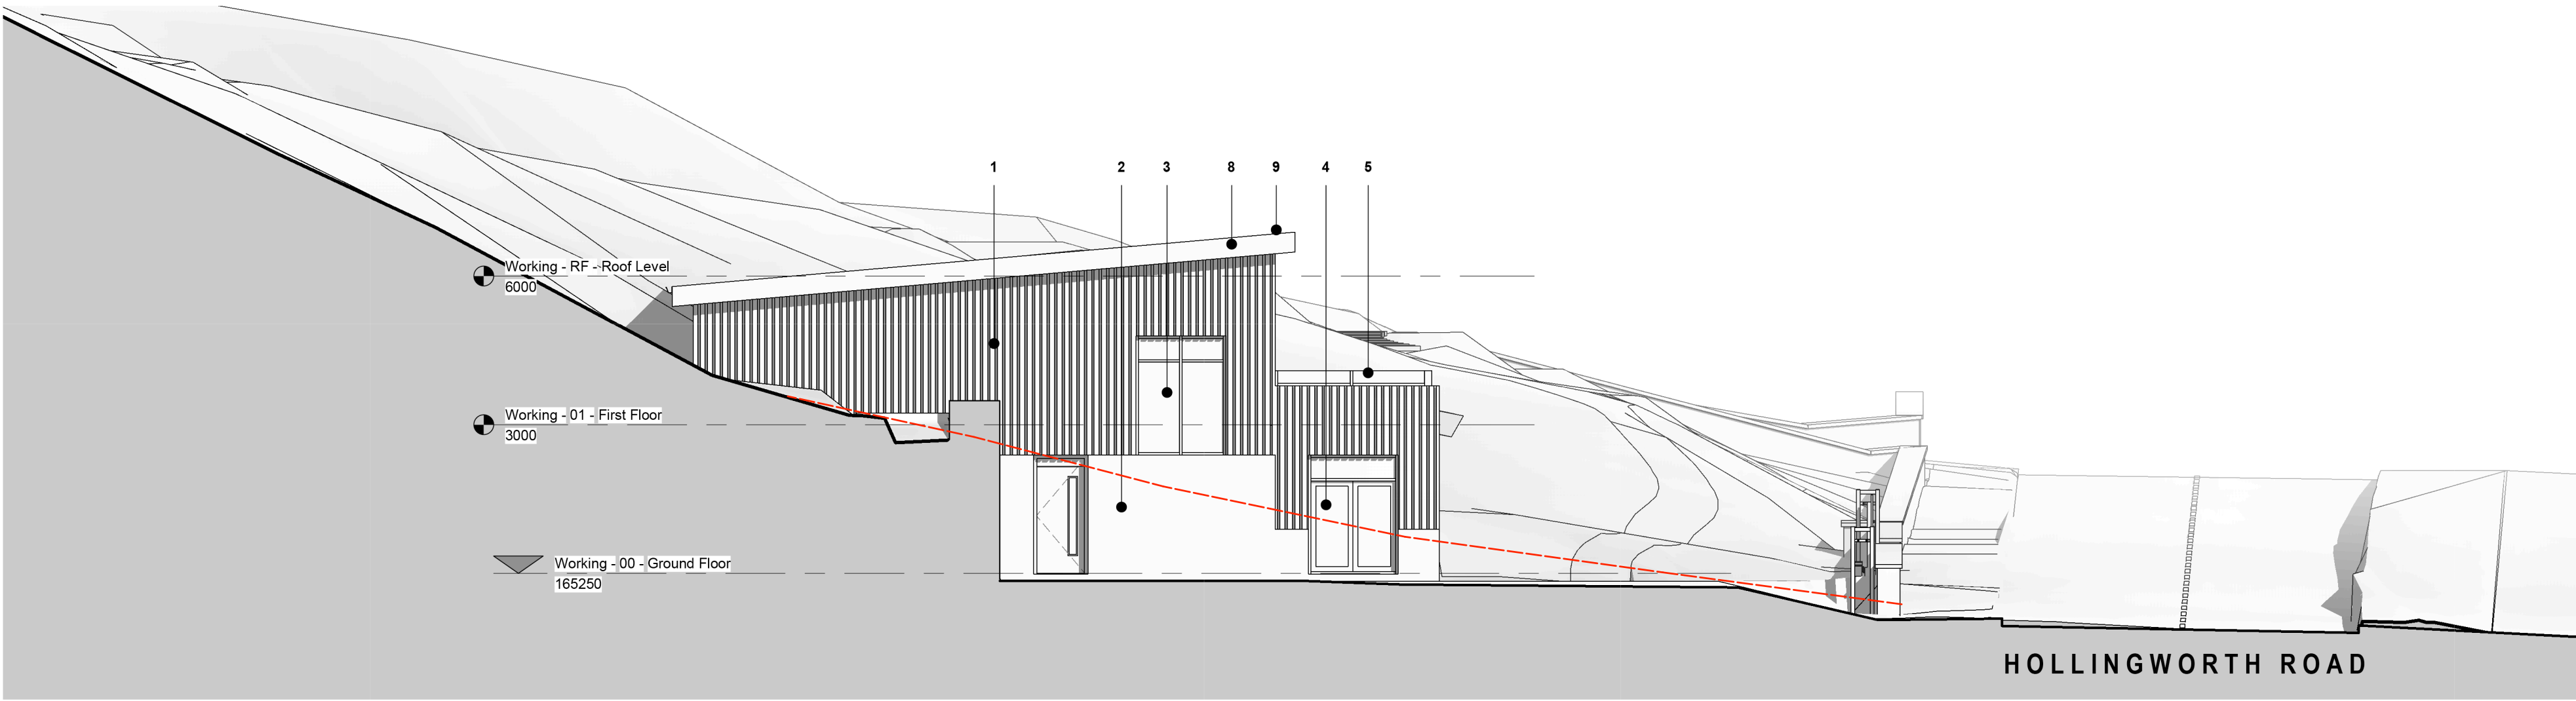


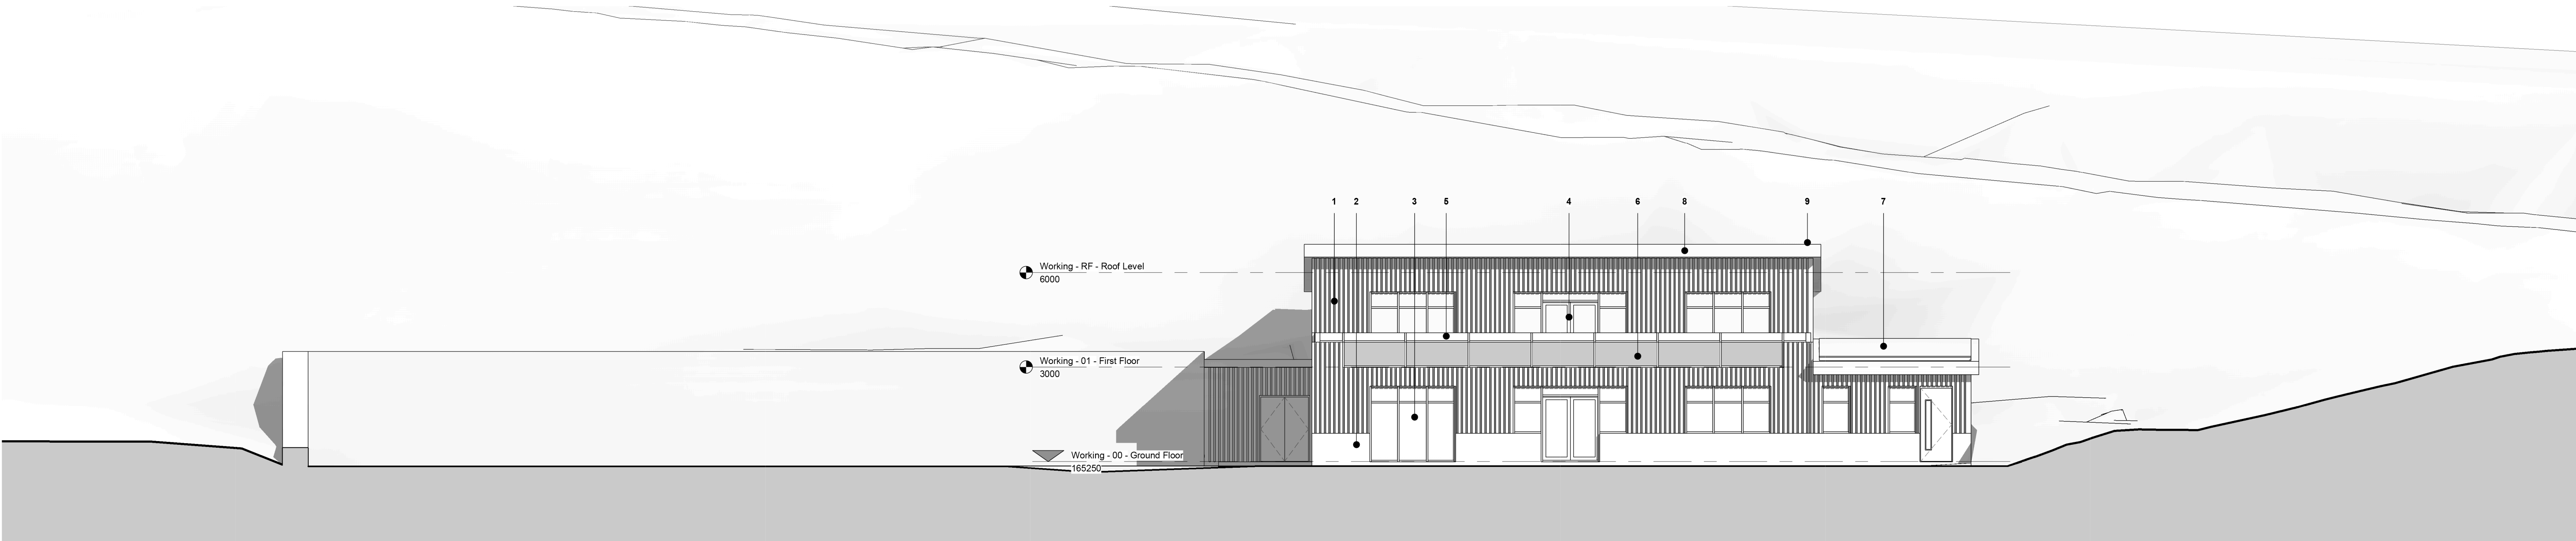


1 NORTH ELEVATION
1 : 100

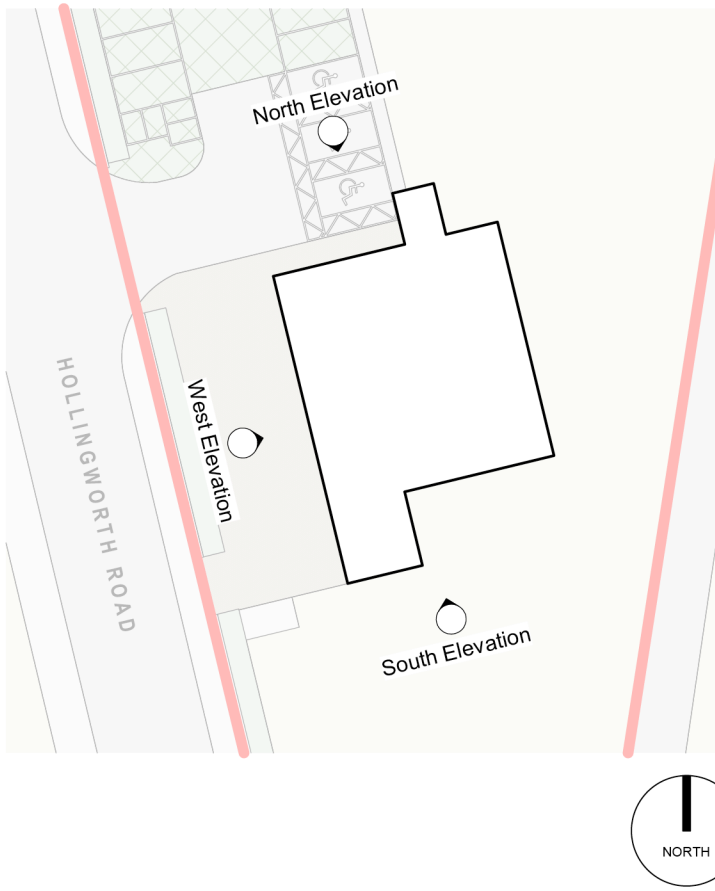

2 WEST ELEVATION
1 : 100

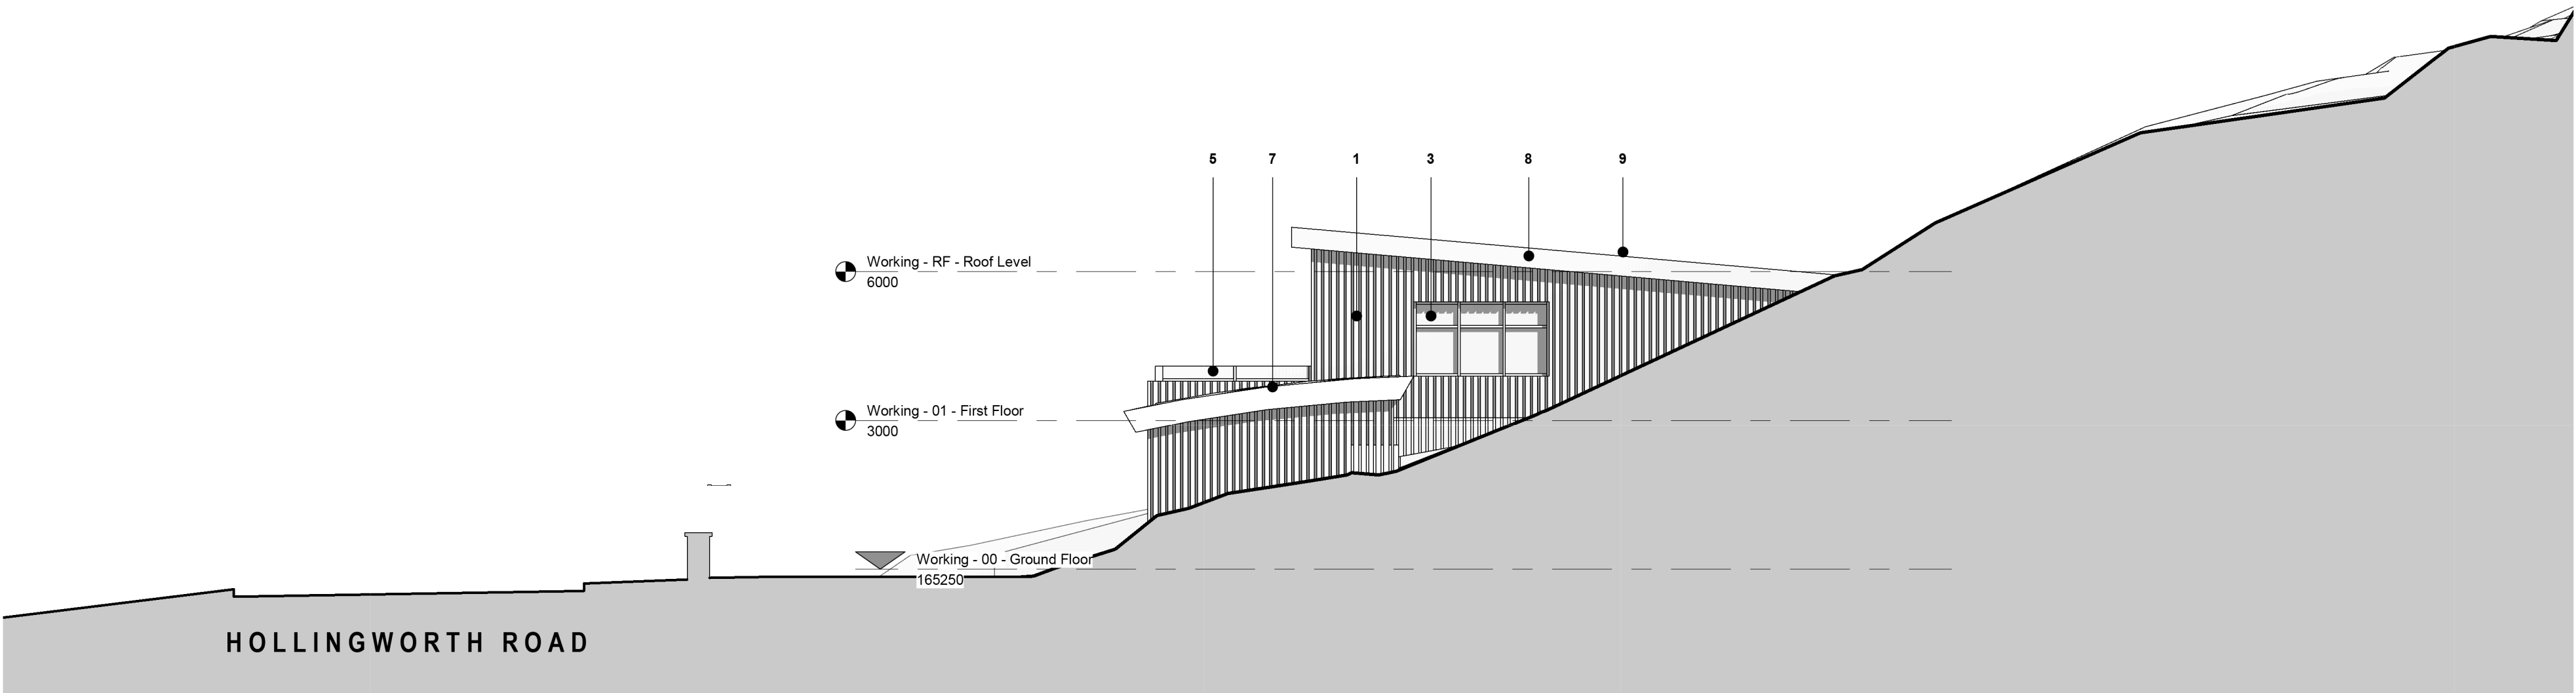

3 SOUTH ELEVATION
1 : 100

 

02	PLANNING ISSUE	19.07.2022	JS	RE
01	UPDATED FOLLOWING CONSULTANT COMMENTS	08.06.2022	FG	RE
00	FIRST ISSUE	23.05.2022	FG	RE
Rev.	Description	Date	Drw.	Chk.

Material Specification:

- | | |
|--|--|
| 1. Vertical slatted timber cladding | 6. Green wall panel (refer to landscaping information for further detail) |
| 2. Natural random stone panel | 7. Curved green roof (refer to landscaping information for further detail) |
| 3. PPC Aluminium framed windows - Dark Grey | 8. PPC metal fascia / gutter - Dark Grey |
| 4. PPC Aluminium framed doors with glazed panels - Dark Grey | 9. Colour coated profiled metal composite roof decking - Goosewing Grey |
| 5. Frameless glazed balustrade | |

Client:
Bank Top Farm

Project:
Bank Top Farm, Littleborough

Drawing Title:
Proposed Elevations

Drawing Status:
PLANNING

Corstorphine & Wright

Manchester Studio
The Stables, Paradise Wharf, Ducie Street, Manchester, M1 2JN
0161 272 5100

corstorphine-wright.com

Drawing No.	Revision
21358-2151	P-02

Drawn	Checked	Paper Size	Scale	Date
FG	RE	A1	As indicated	16/05/22