




PROPOSED RESIDENTIAL DEVELOPMENT AT GREENHILL ROAD, MIDDLETON

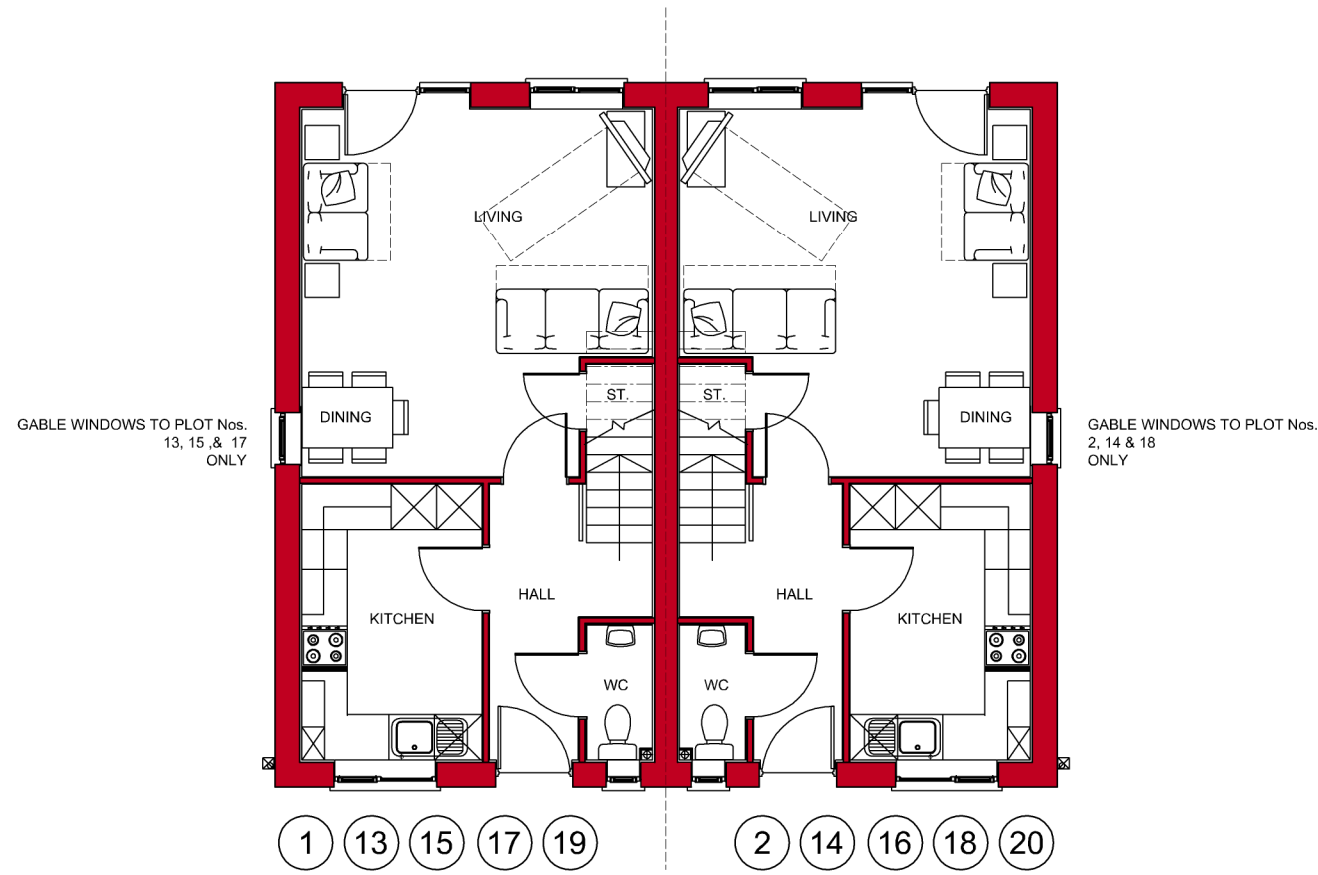


Proposed Ground Floor Plan

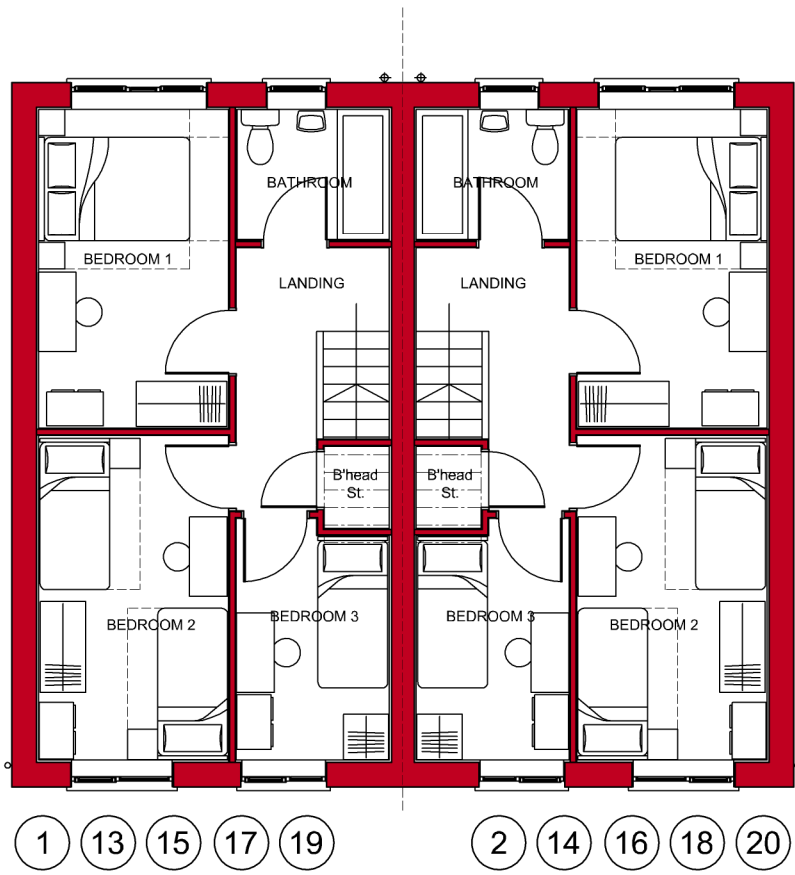


Proposed First Floor Plan

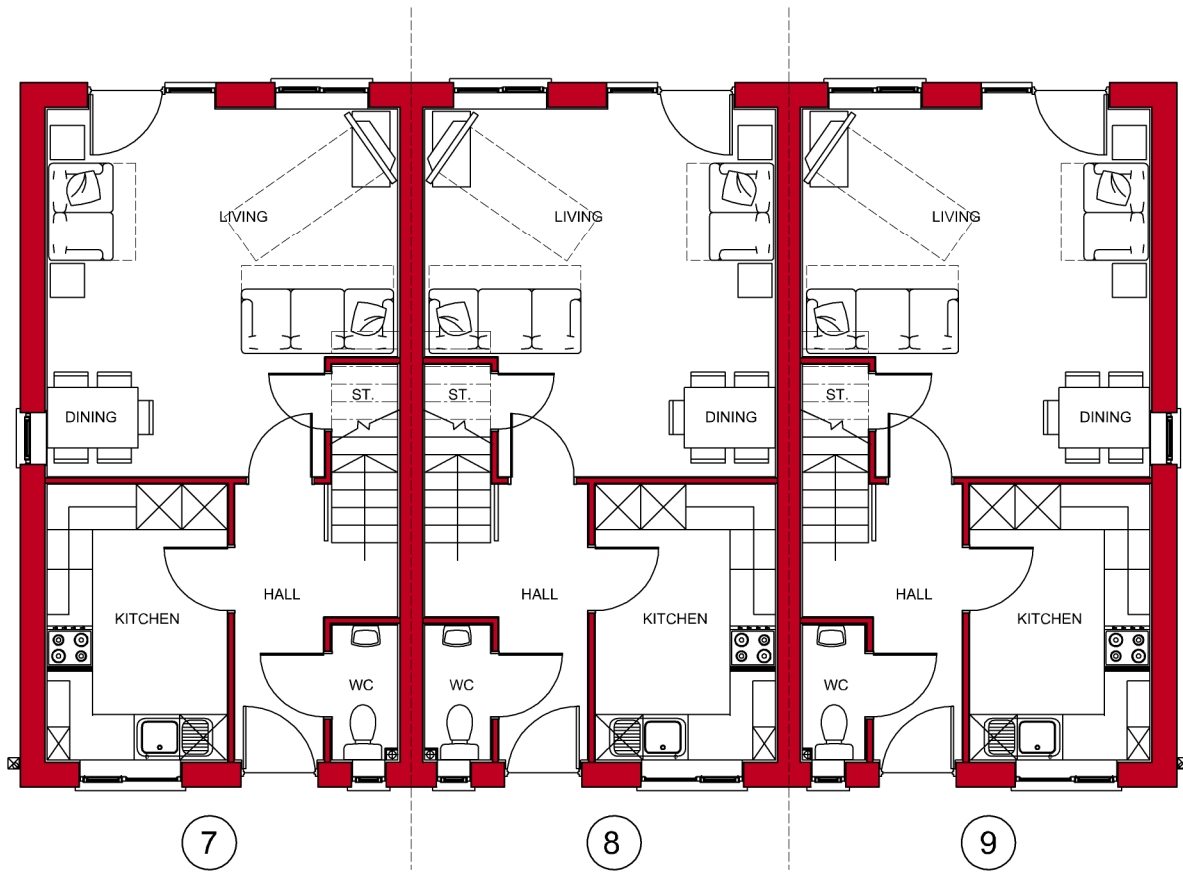


Proposed Ground Floor Plan

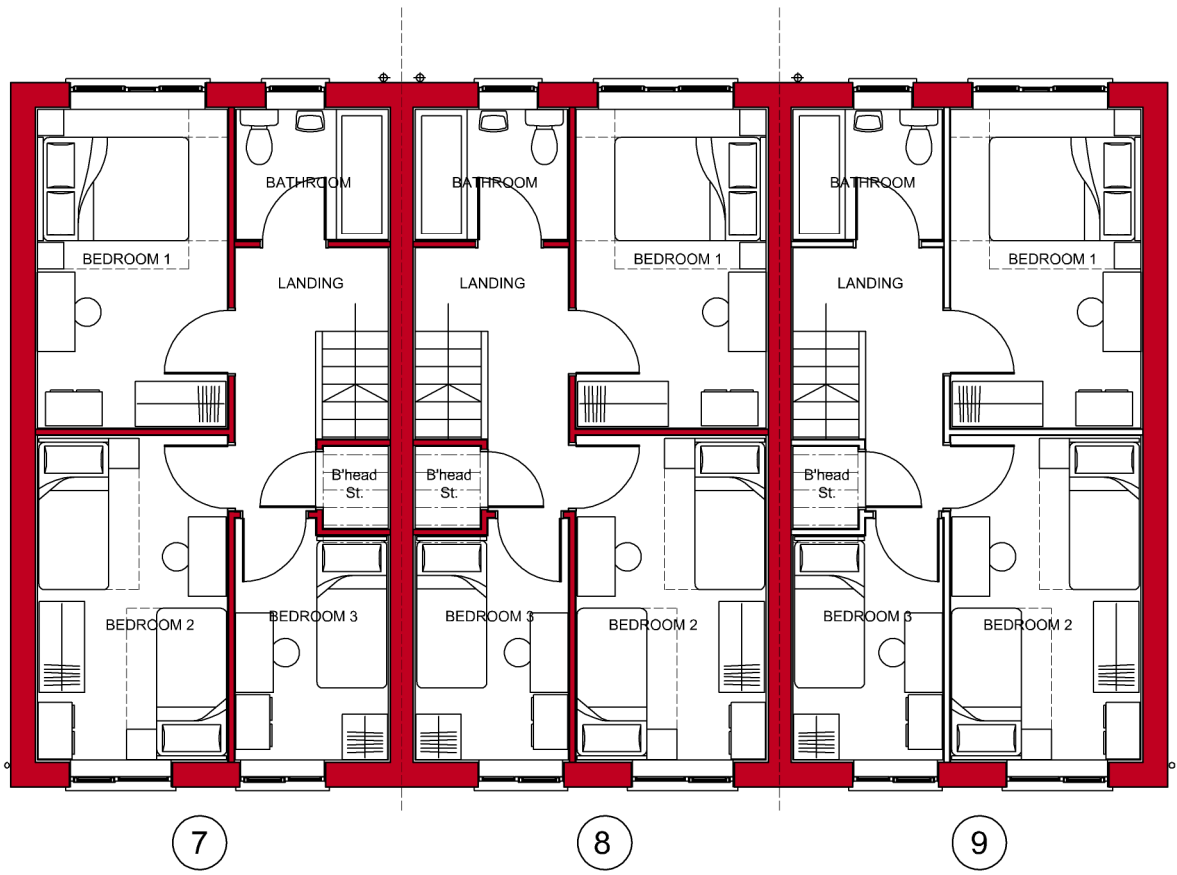


Proposed First Floor Plan

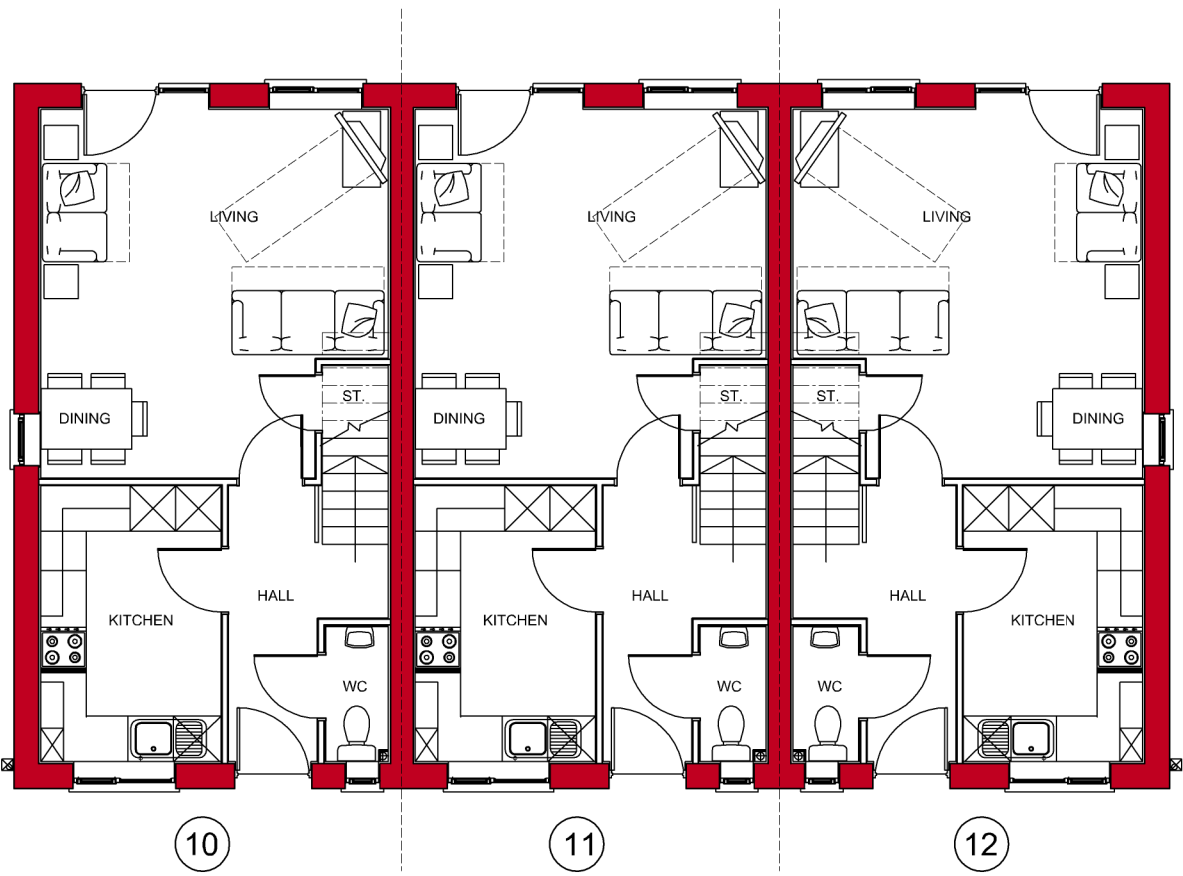


Proposed Ground Floor Plan

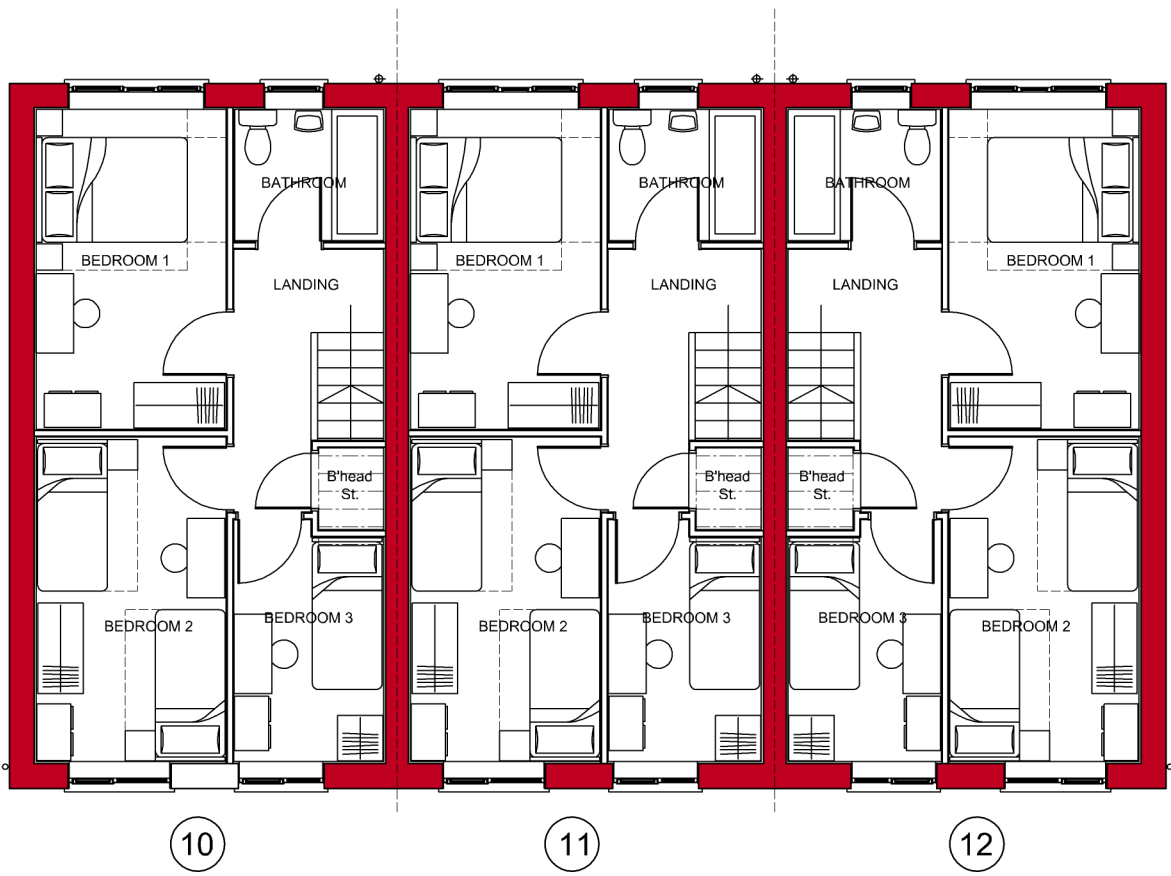

Proposed First Floor Plan

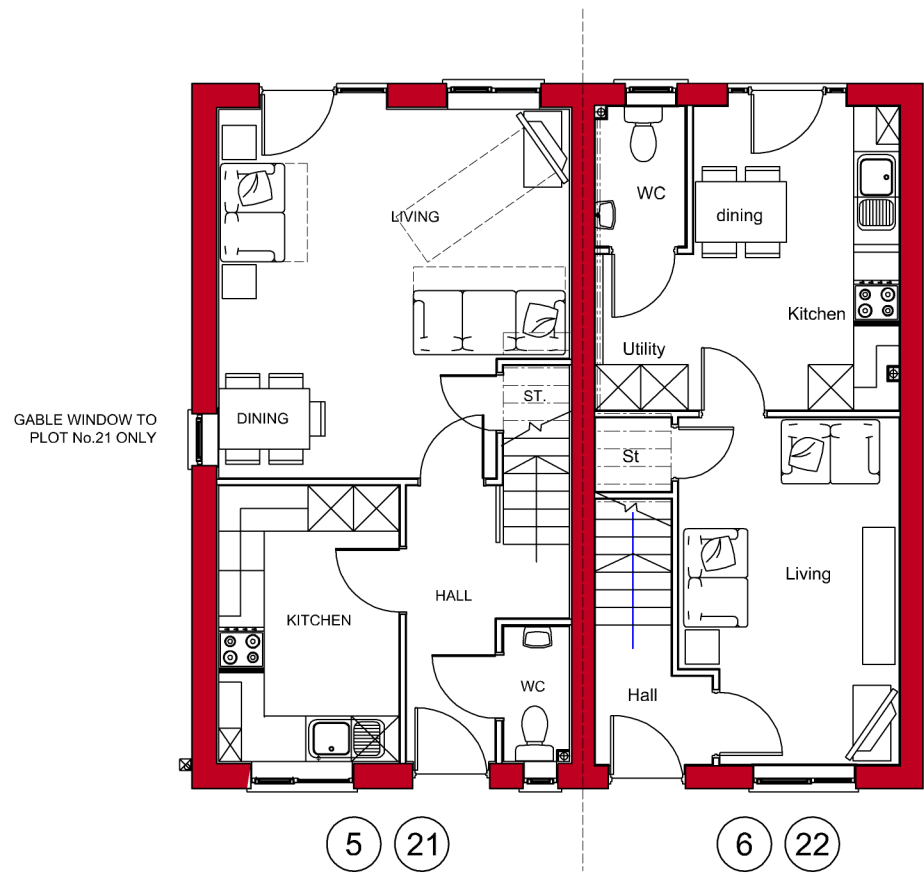


Proposed Ground Floor Plan

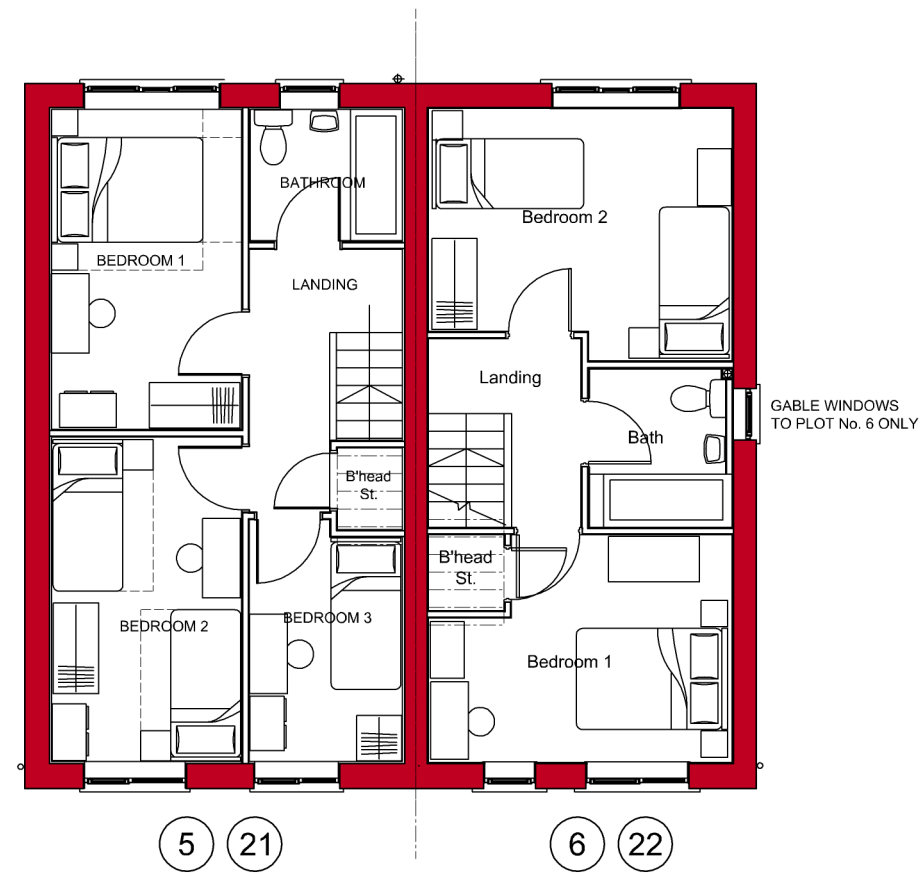


Proposed First Floor Plan



Proposed Ground Floor Plan

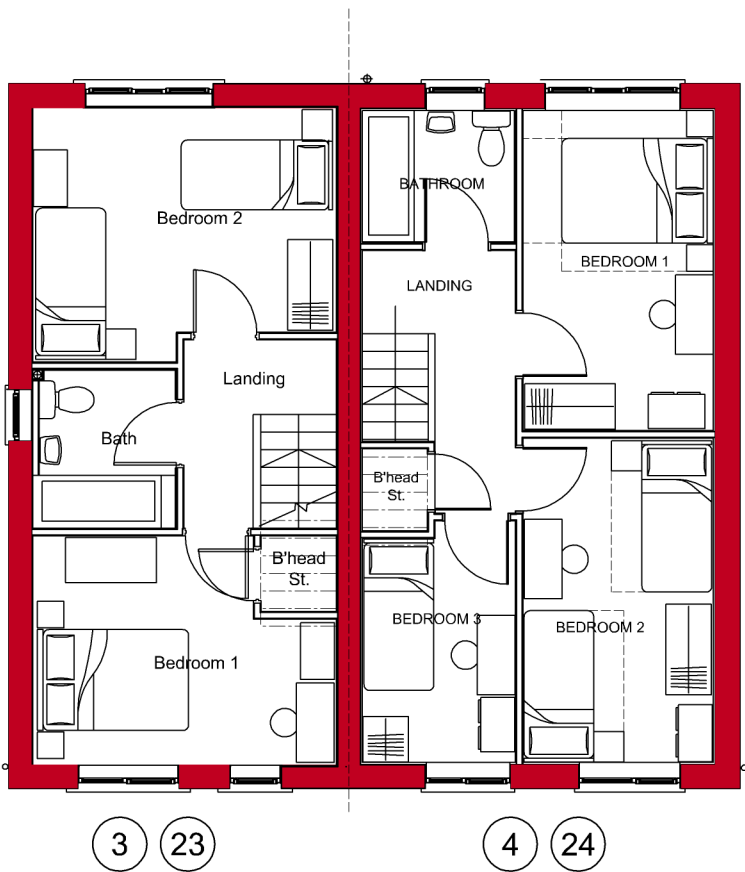

Proposed First Floor Plan

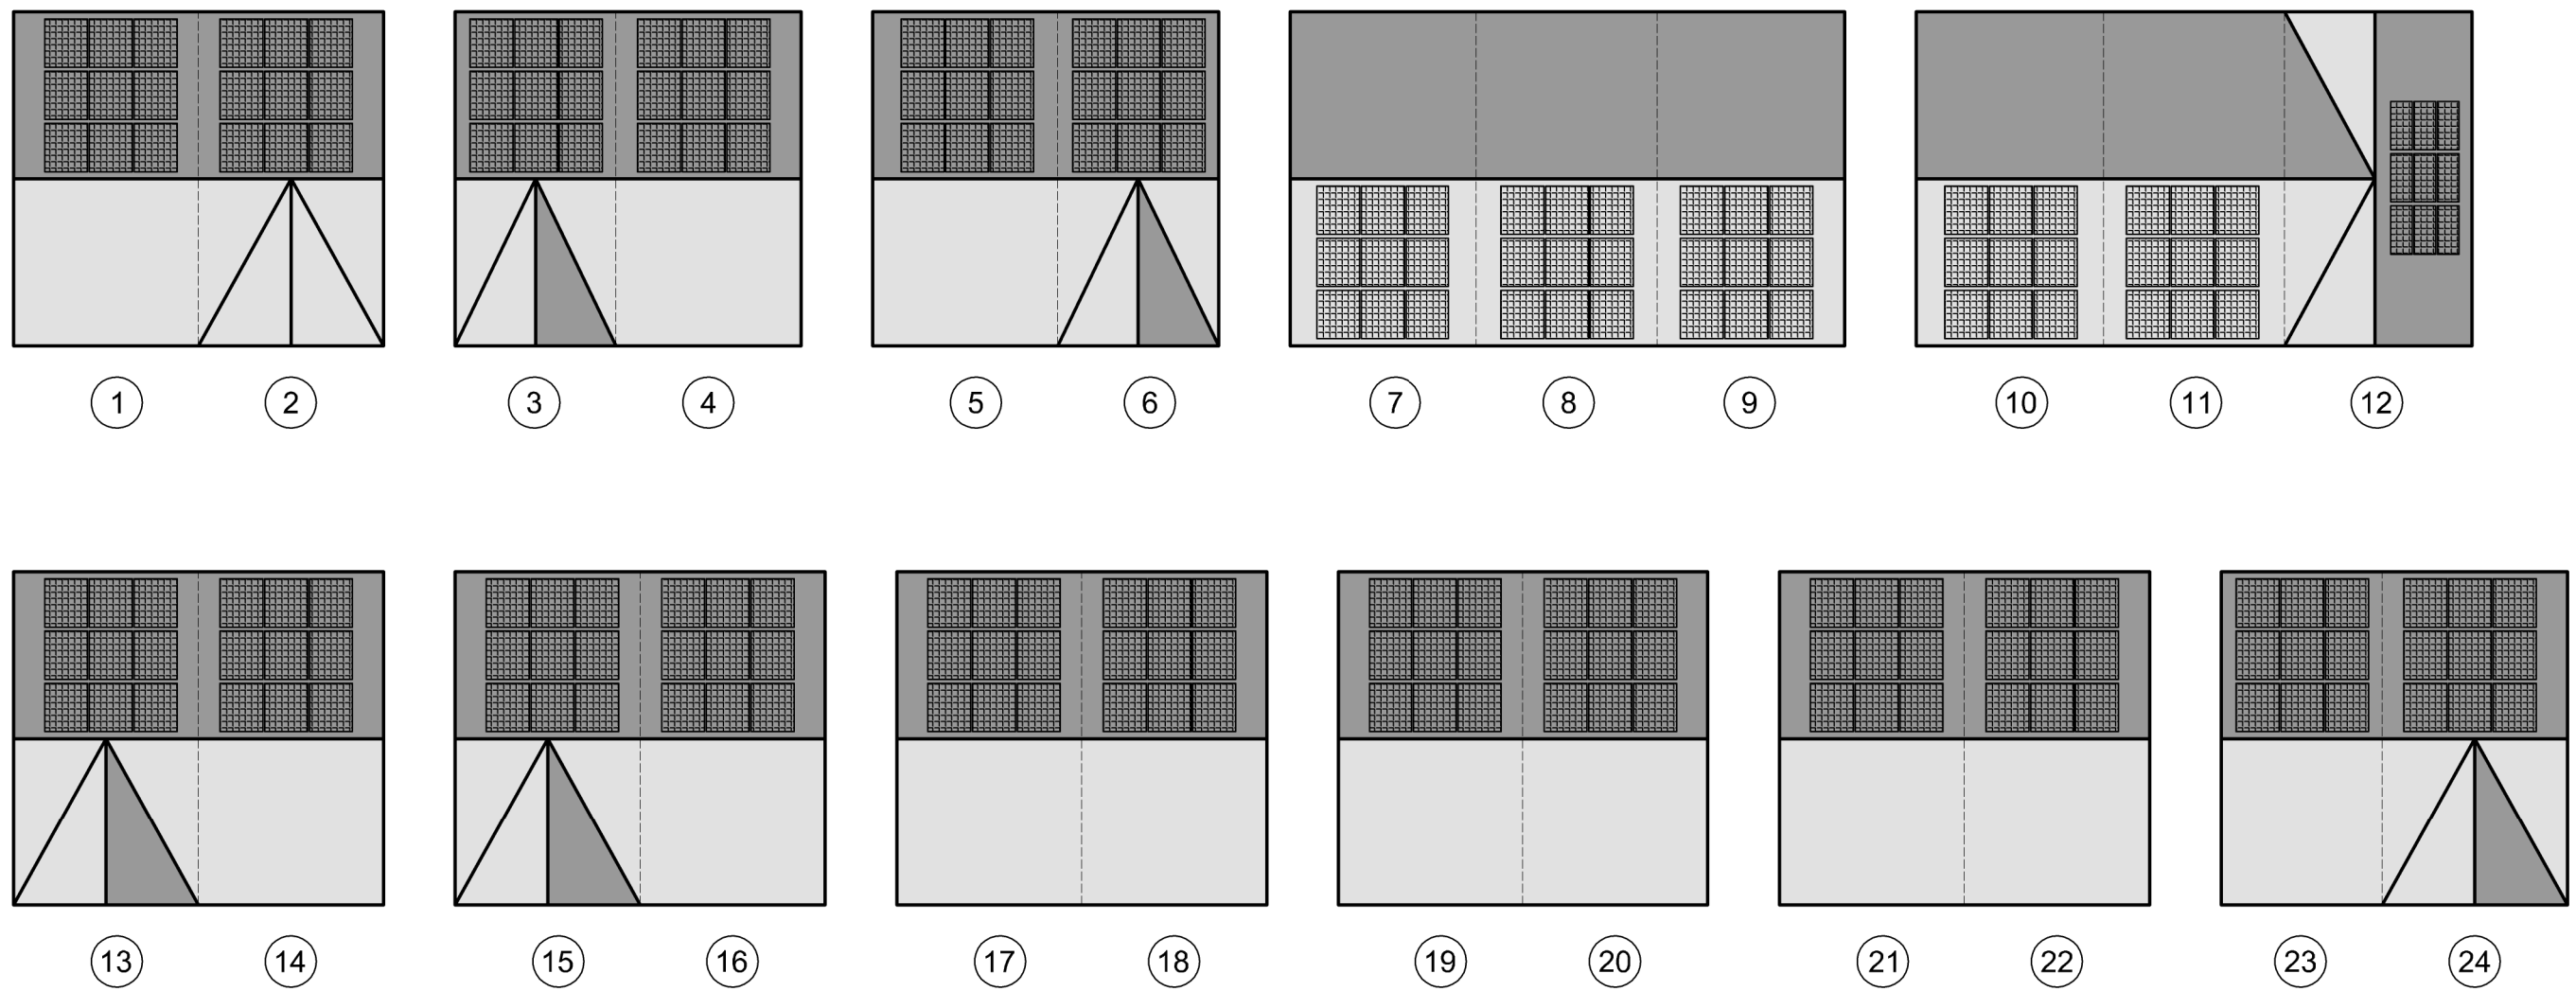

FLOOR PLANS Scale 1:100

ROOF PLANS Scale 1:200

nicolthomas

Rev.	Date	Description

nicol thomas
architects project managers construction cost consultants CDM
co-ordinators
Registered in England and Wales. Reg No. 2140639
Quality Assured to BS EN ISO 9001:1994 Certificate Number GB 4723
Heyside House Blackshaw Lane Heyside Royton Oldham OL2 6NS
t:01706 290088 f:01706 290099 e:ocham@nicolthomas.com
Also at Birmingham (Registered office)
Do not scale from this drawing. All dimensions must be checked and
verified before preparing production drawings or commencing works.
This drawing and its design is the copyright of Nicol Thomas Ltd
and may not be reproduced in any form whatsoever without their
prior express written consent.

Client:	J WALKER HOMES
Job:	GREENHILL ROAD, MIDDLETON
Drawing title:	PROPOSED FLOOR / ROOF PLANS
Drawing Number: (Job number)	M4996.PL.02
Scale:	1:100 1:200 @ A1
Date:	July 2023
Drawn by/ checked by:	S