



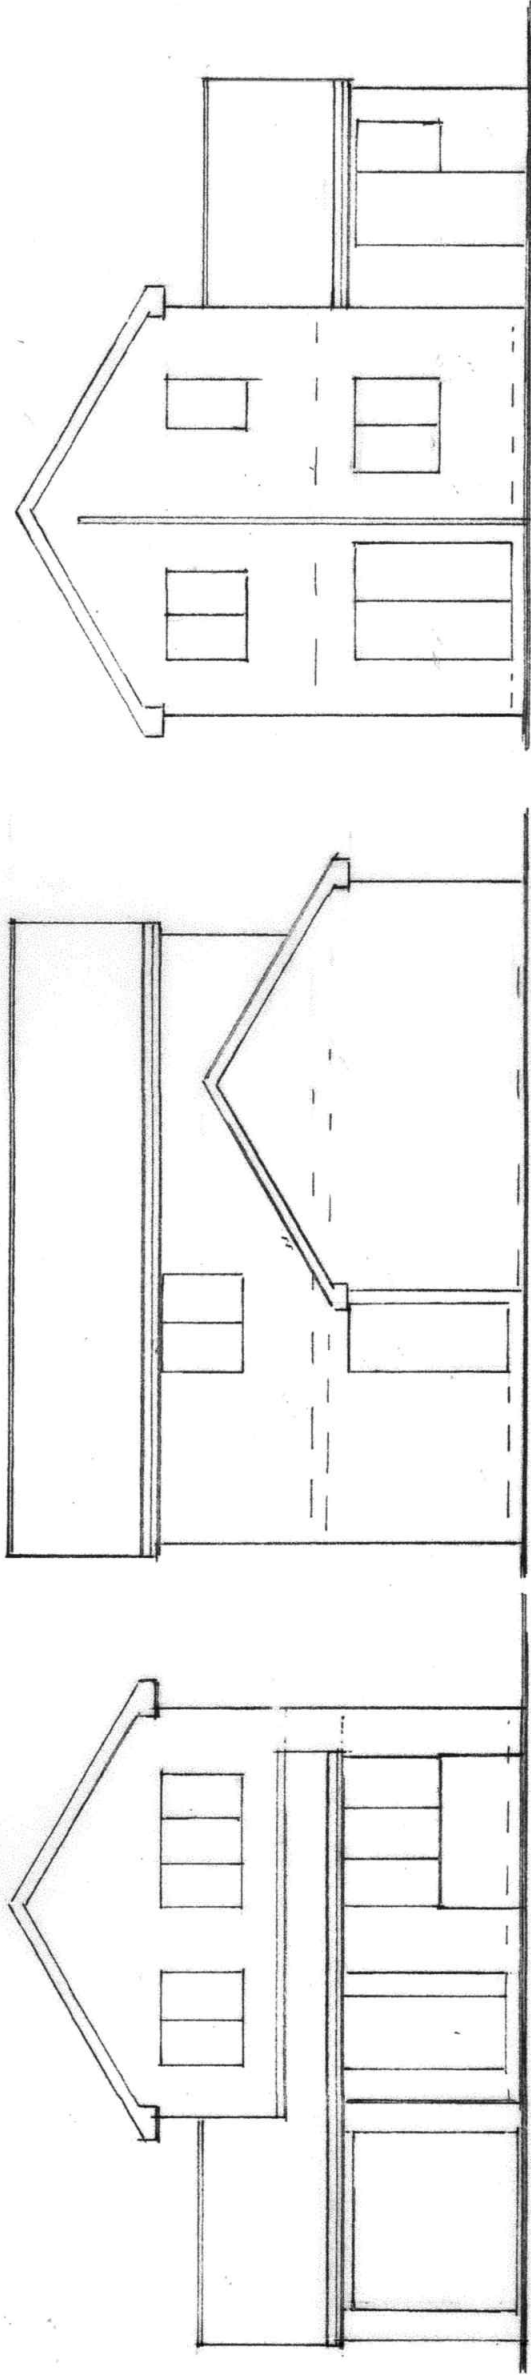


FRONT ELEVATION
(EXISTING)

SIDE ELEVATION
(EXISTING)


REAR ELEVATION
(EXISTING)

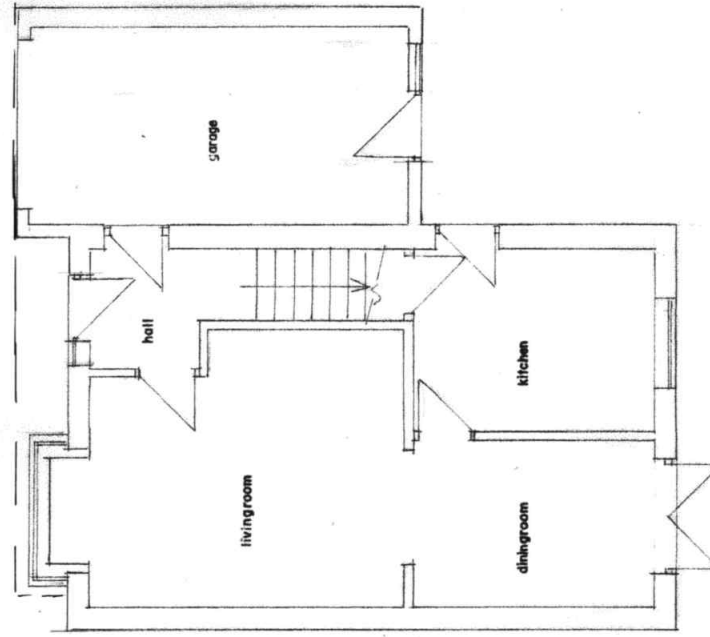

G.F. PLAN
(EXISTING)

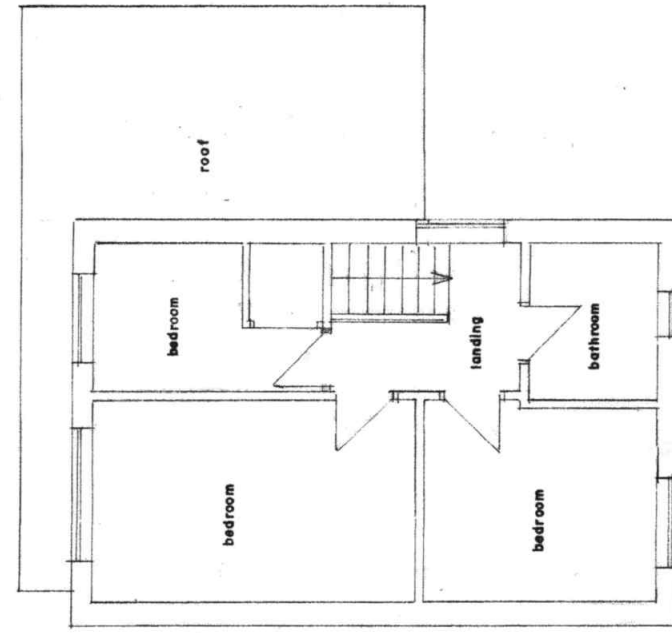

F.F. PLAN
(EXISTING)

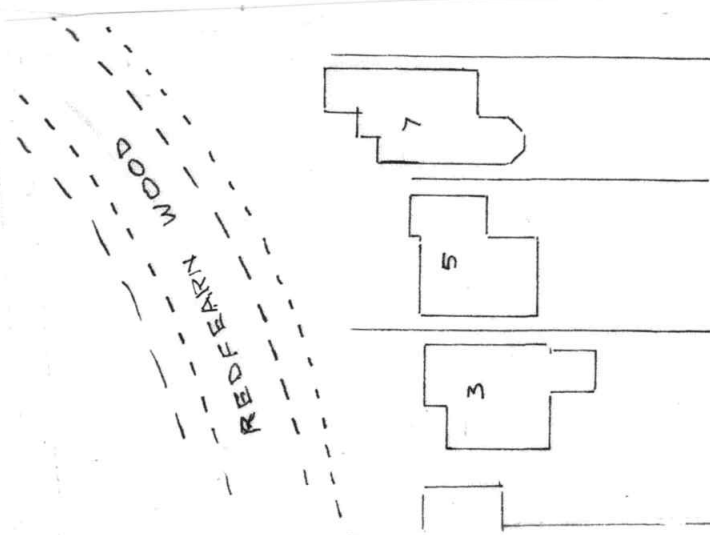

SITE PLAN SCALE 1:500
(EXISTING)

BUILDING DESIGN SERVICES M. FAROOQ 418 Bury Road Rochdale OL11 5EU. Tel: 01706 712231 Mob: 07967605763	
PROPOSED DOUBLE STOREY SIDE EXTENSION AT 5 REDFEARN WOOD ROCHDALE OL12 7GA	
For: Mrs KIRAN RASHID & Mr SHUMAZ MIR	2247/1
Plan	Scale 1:100
Elevation	Scale 1:100