
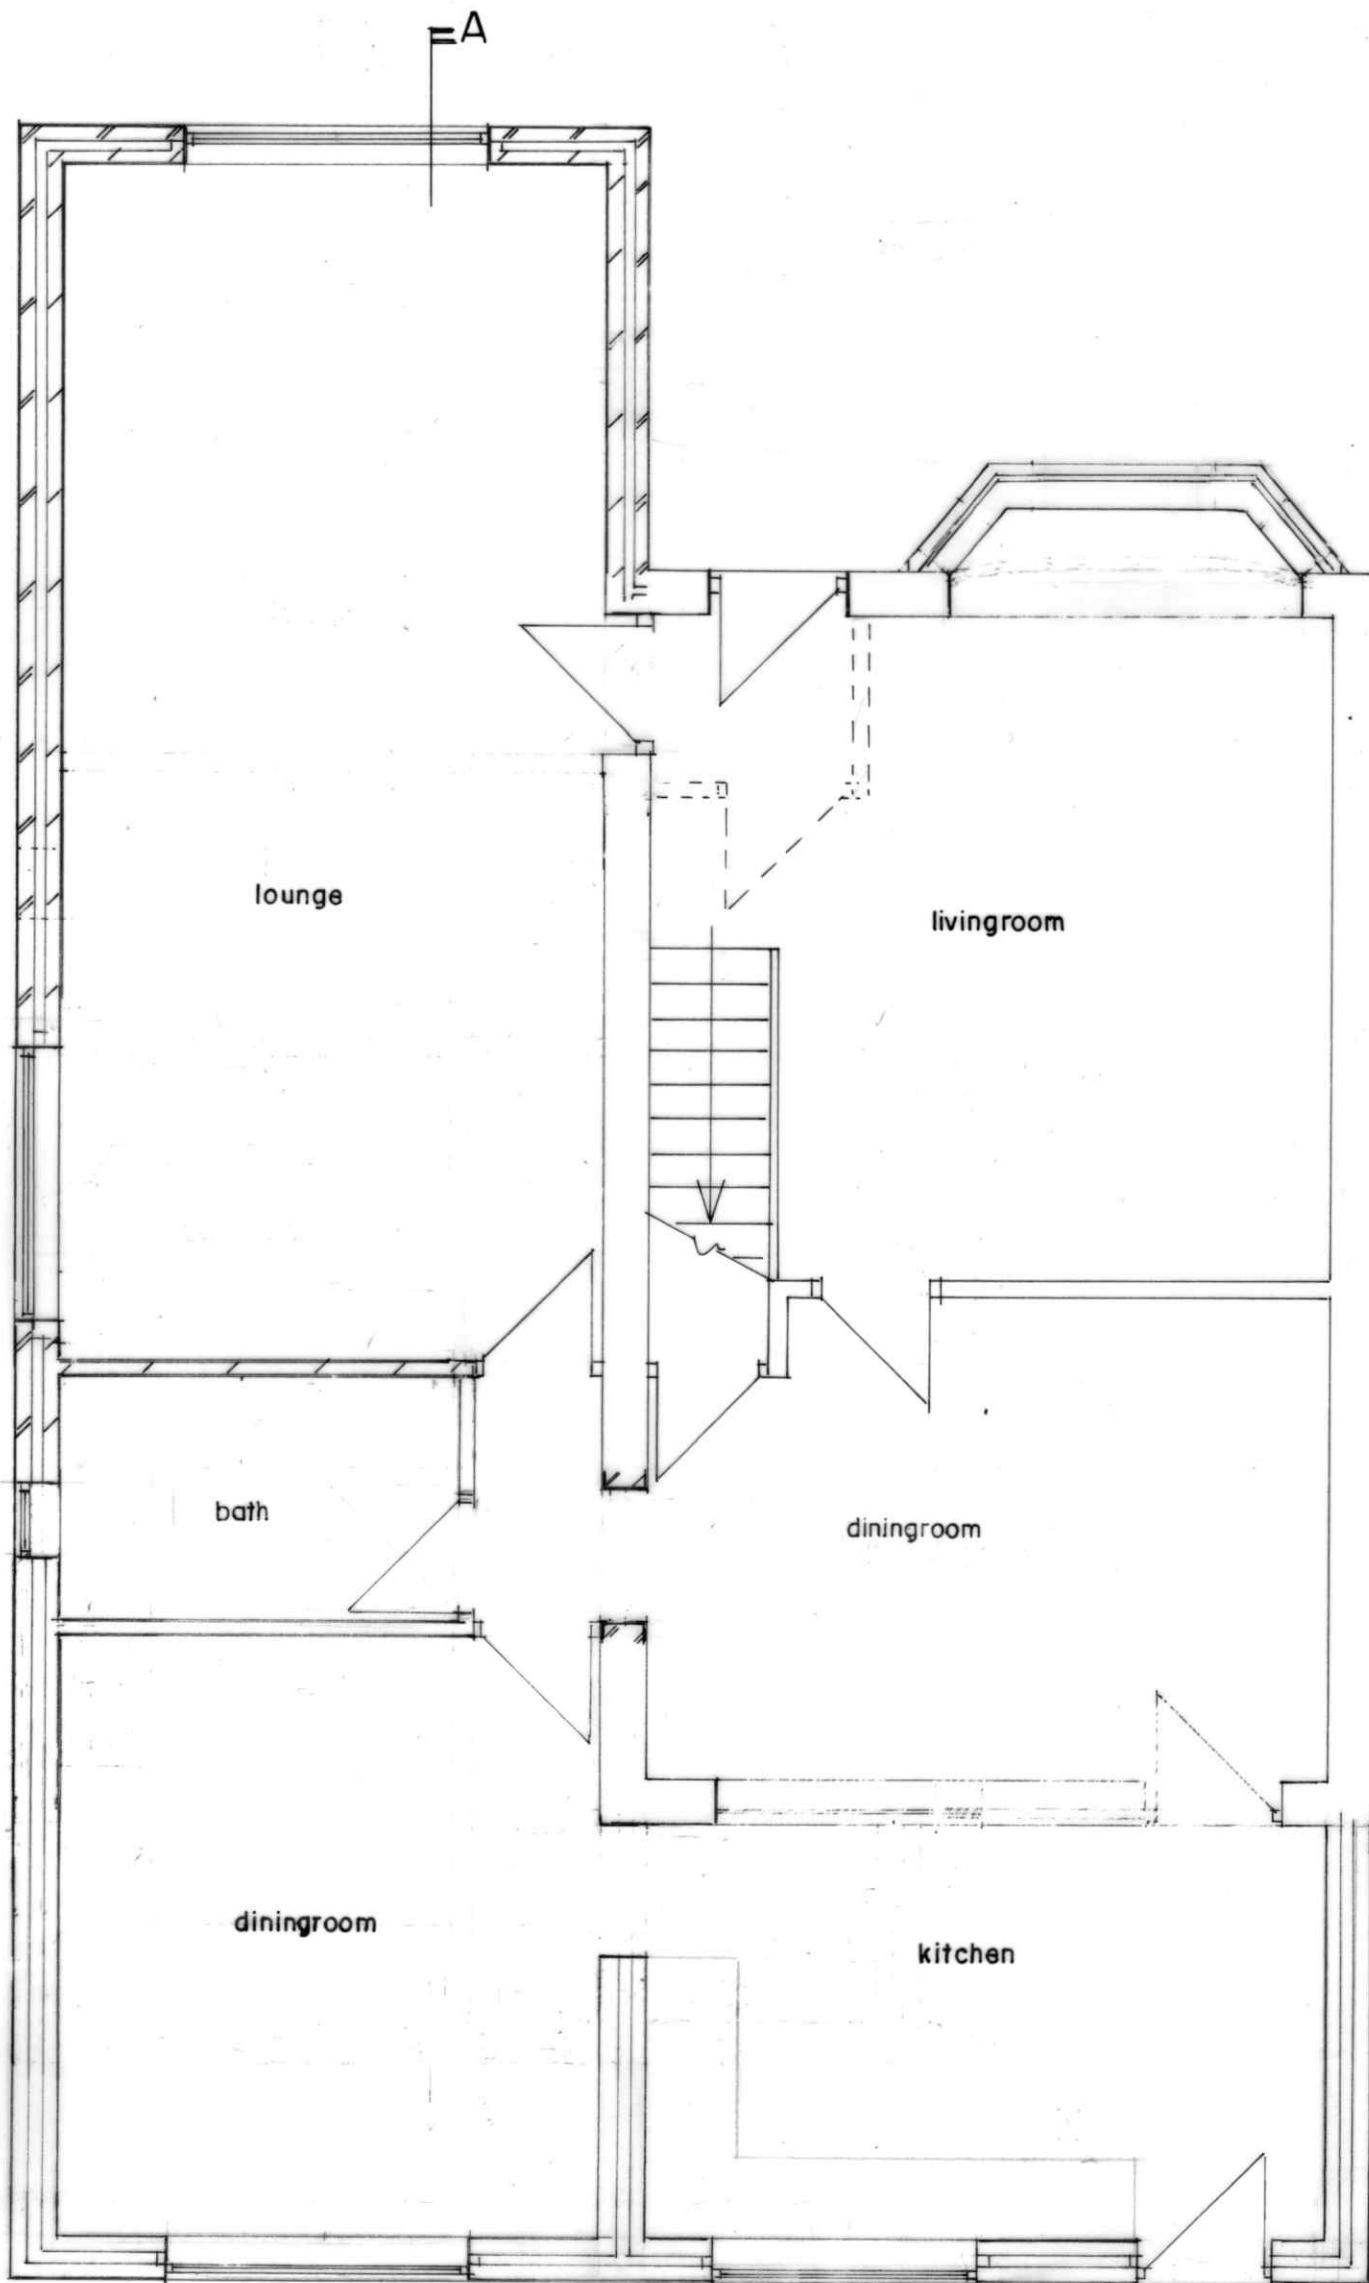


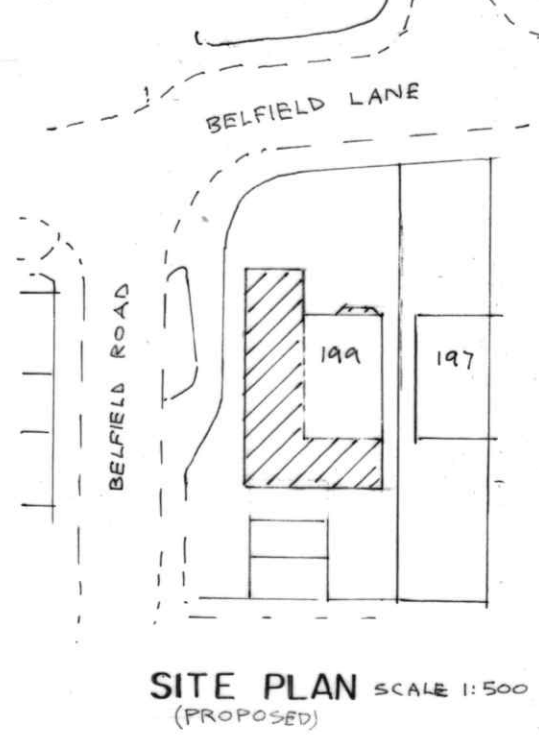

GROUND FLOOR PLAN
(PROPOSED)

BUILDING DESIGN SERVICES M. FAROOQ 6 Stock Close, Shawclough, Rochdale OL12 6BB Tel: 01706 712231 Mob: 07967605763		
PROPOSED DOUBLE STOREY SIDE AND REAR EXTENSION AT 199 BELFIELD LANE ROCHDALE OL16 2XU		
For: Mrs MONWARA BEGUM		
Plan	Scale 1:50	1487/2