


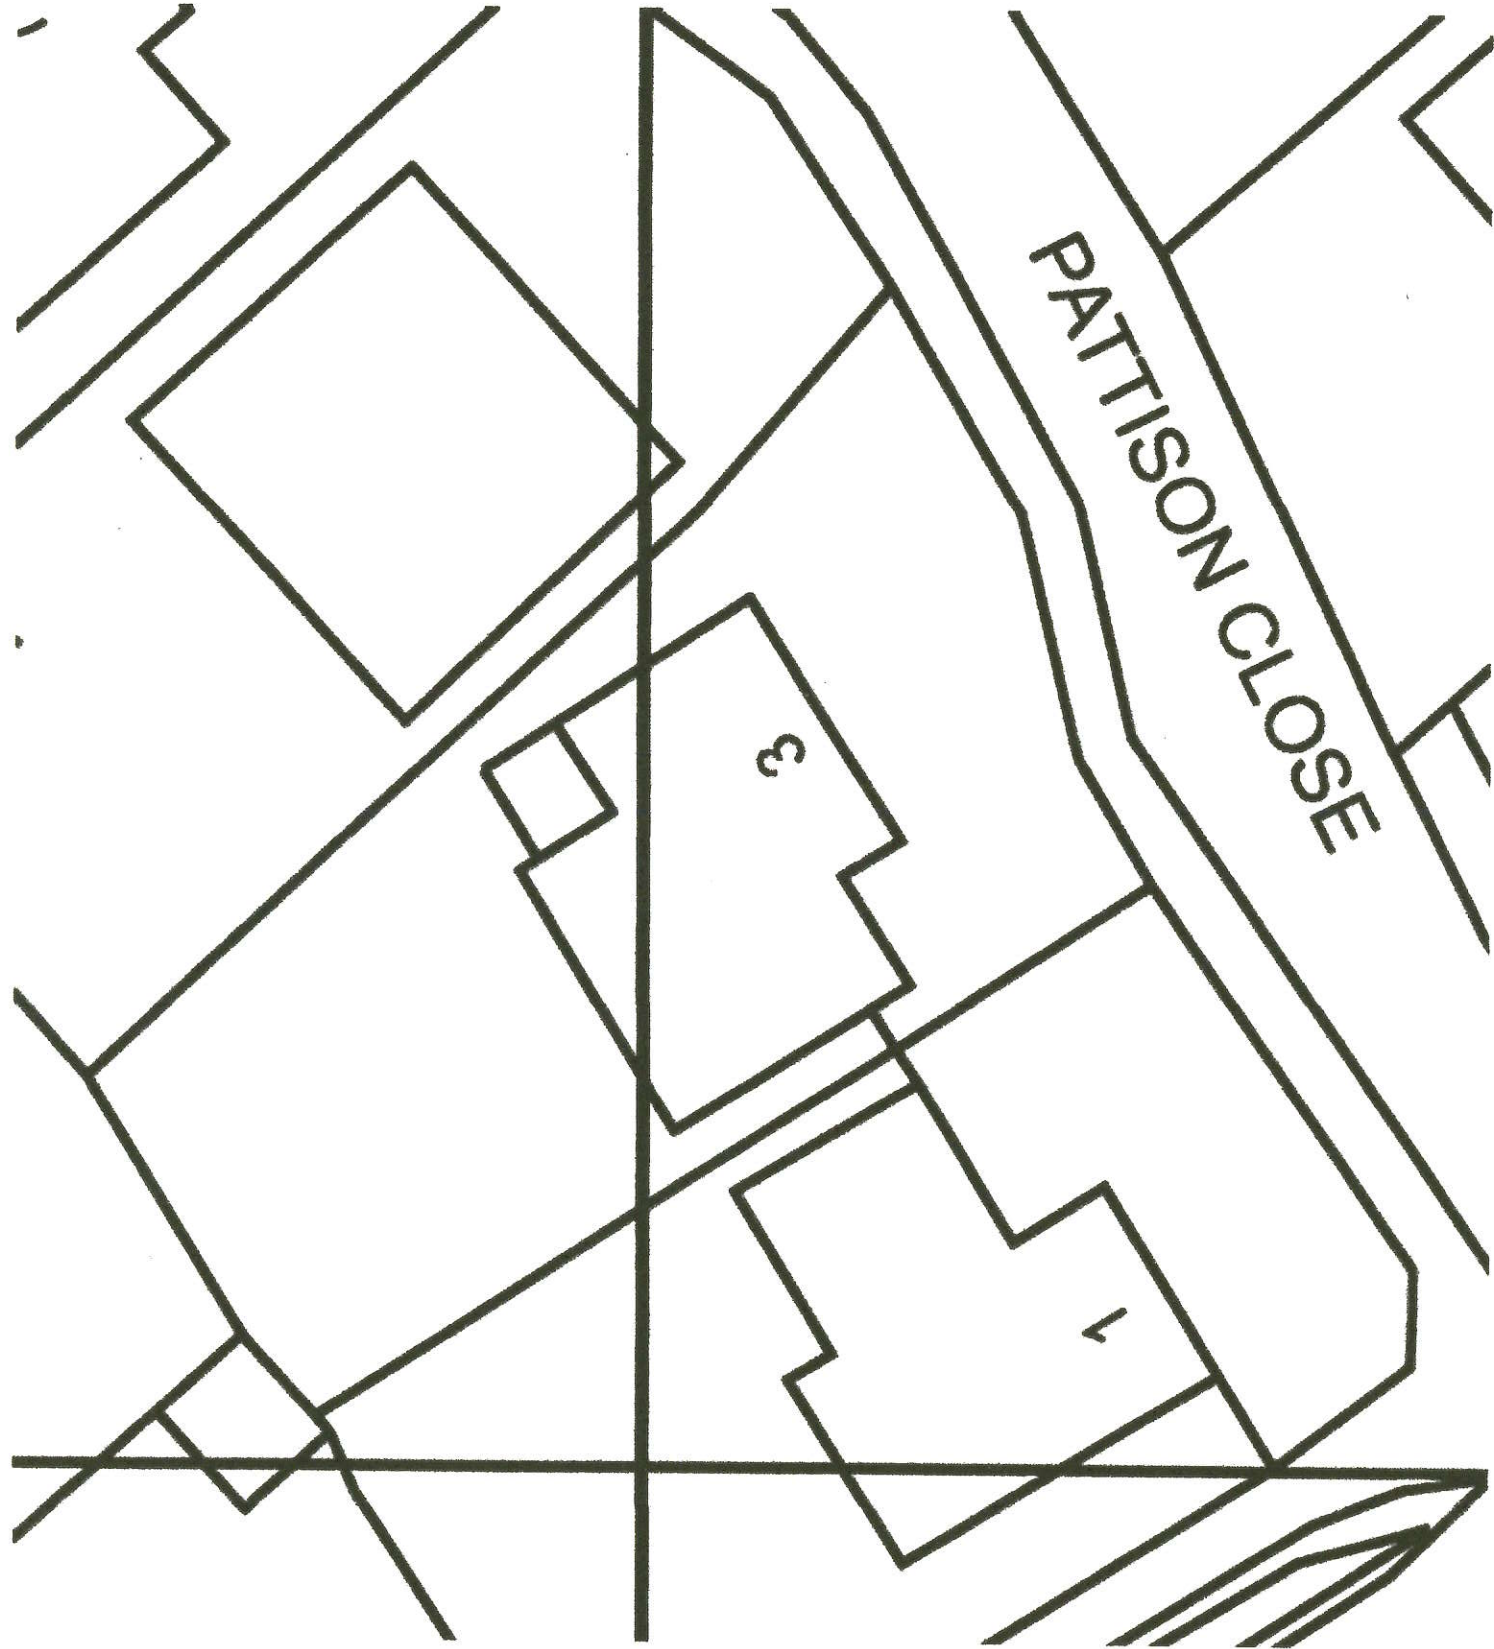

PATTISON CLOSE


3

1



EXISTING SITE ROAD

SCALE 1:200

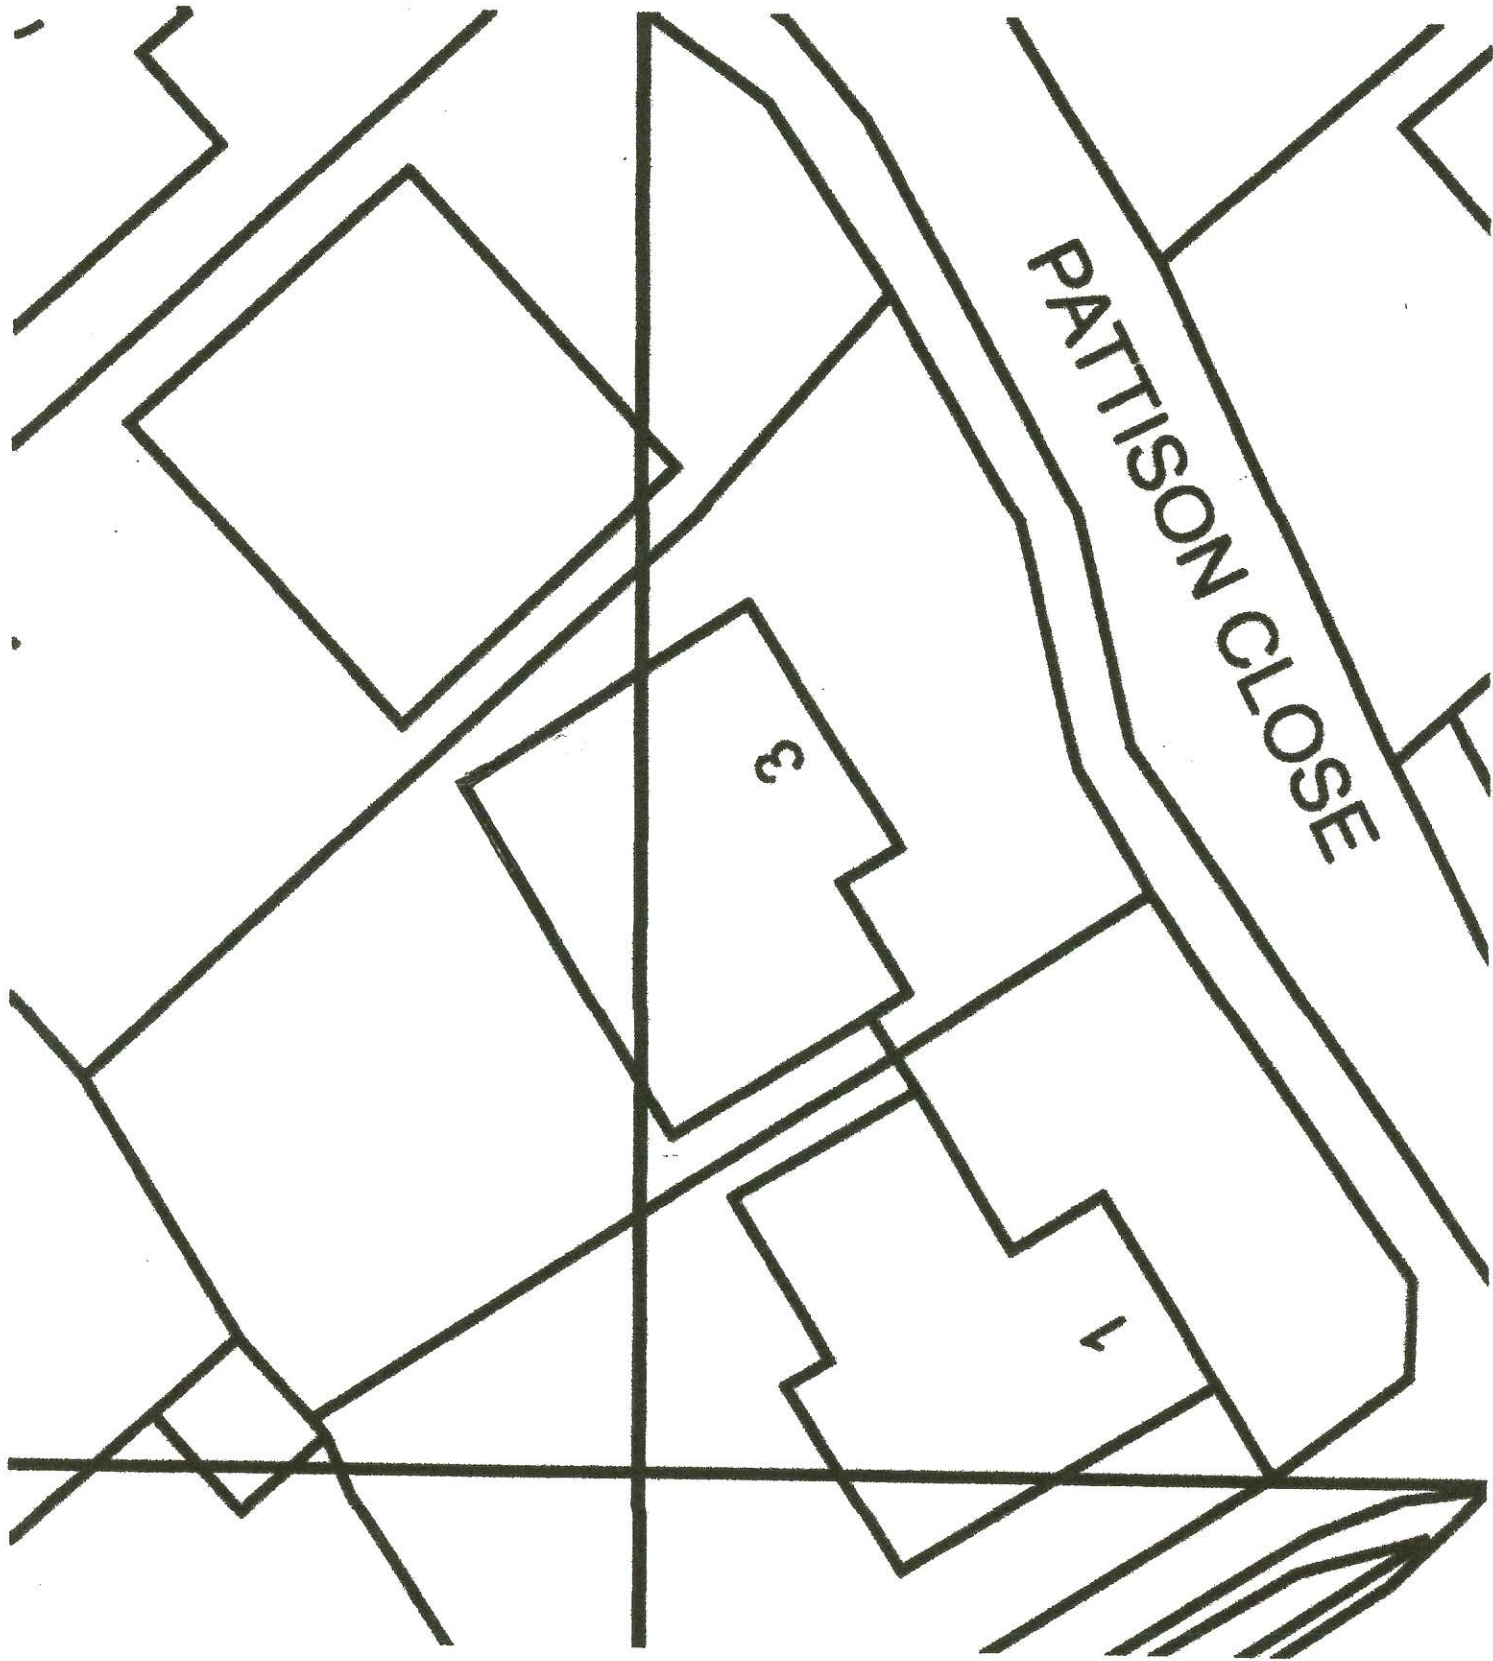

PROPOSED SITE PLAN

SCALE 1:200