



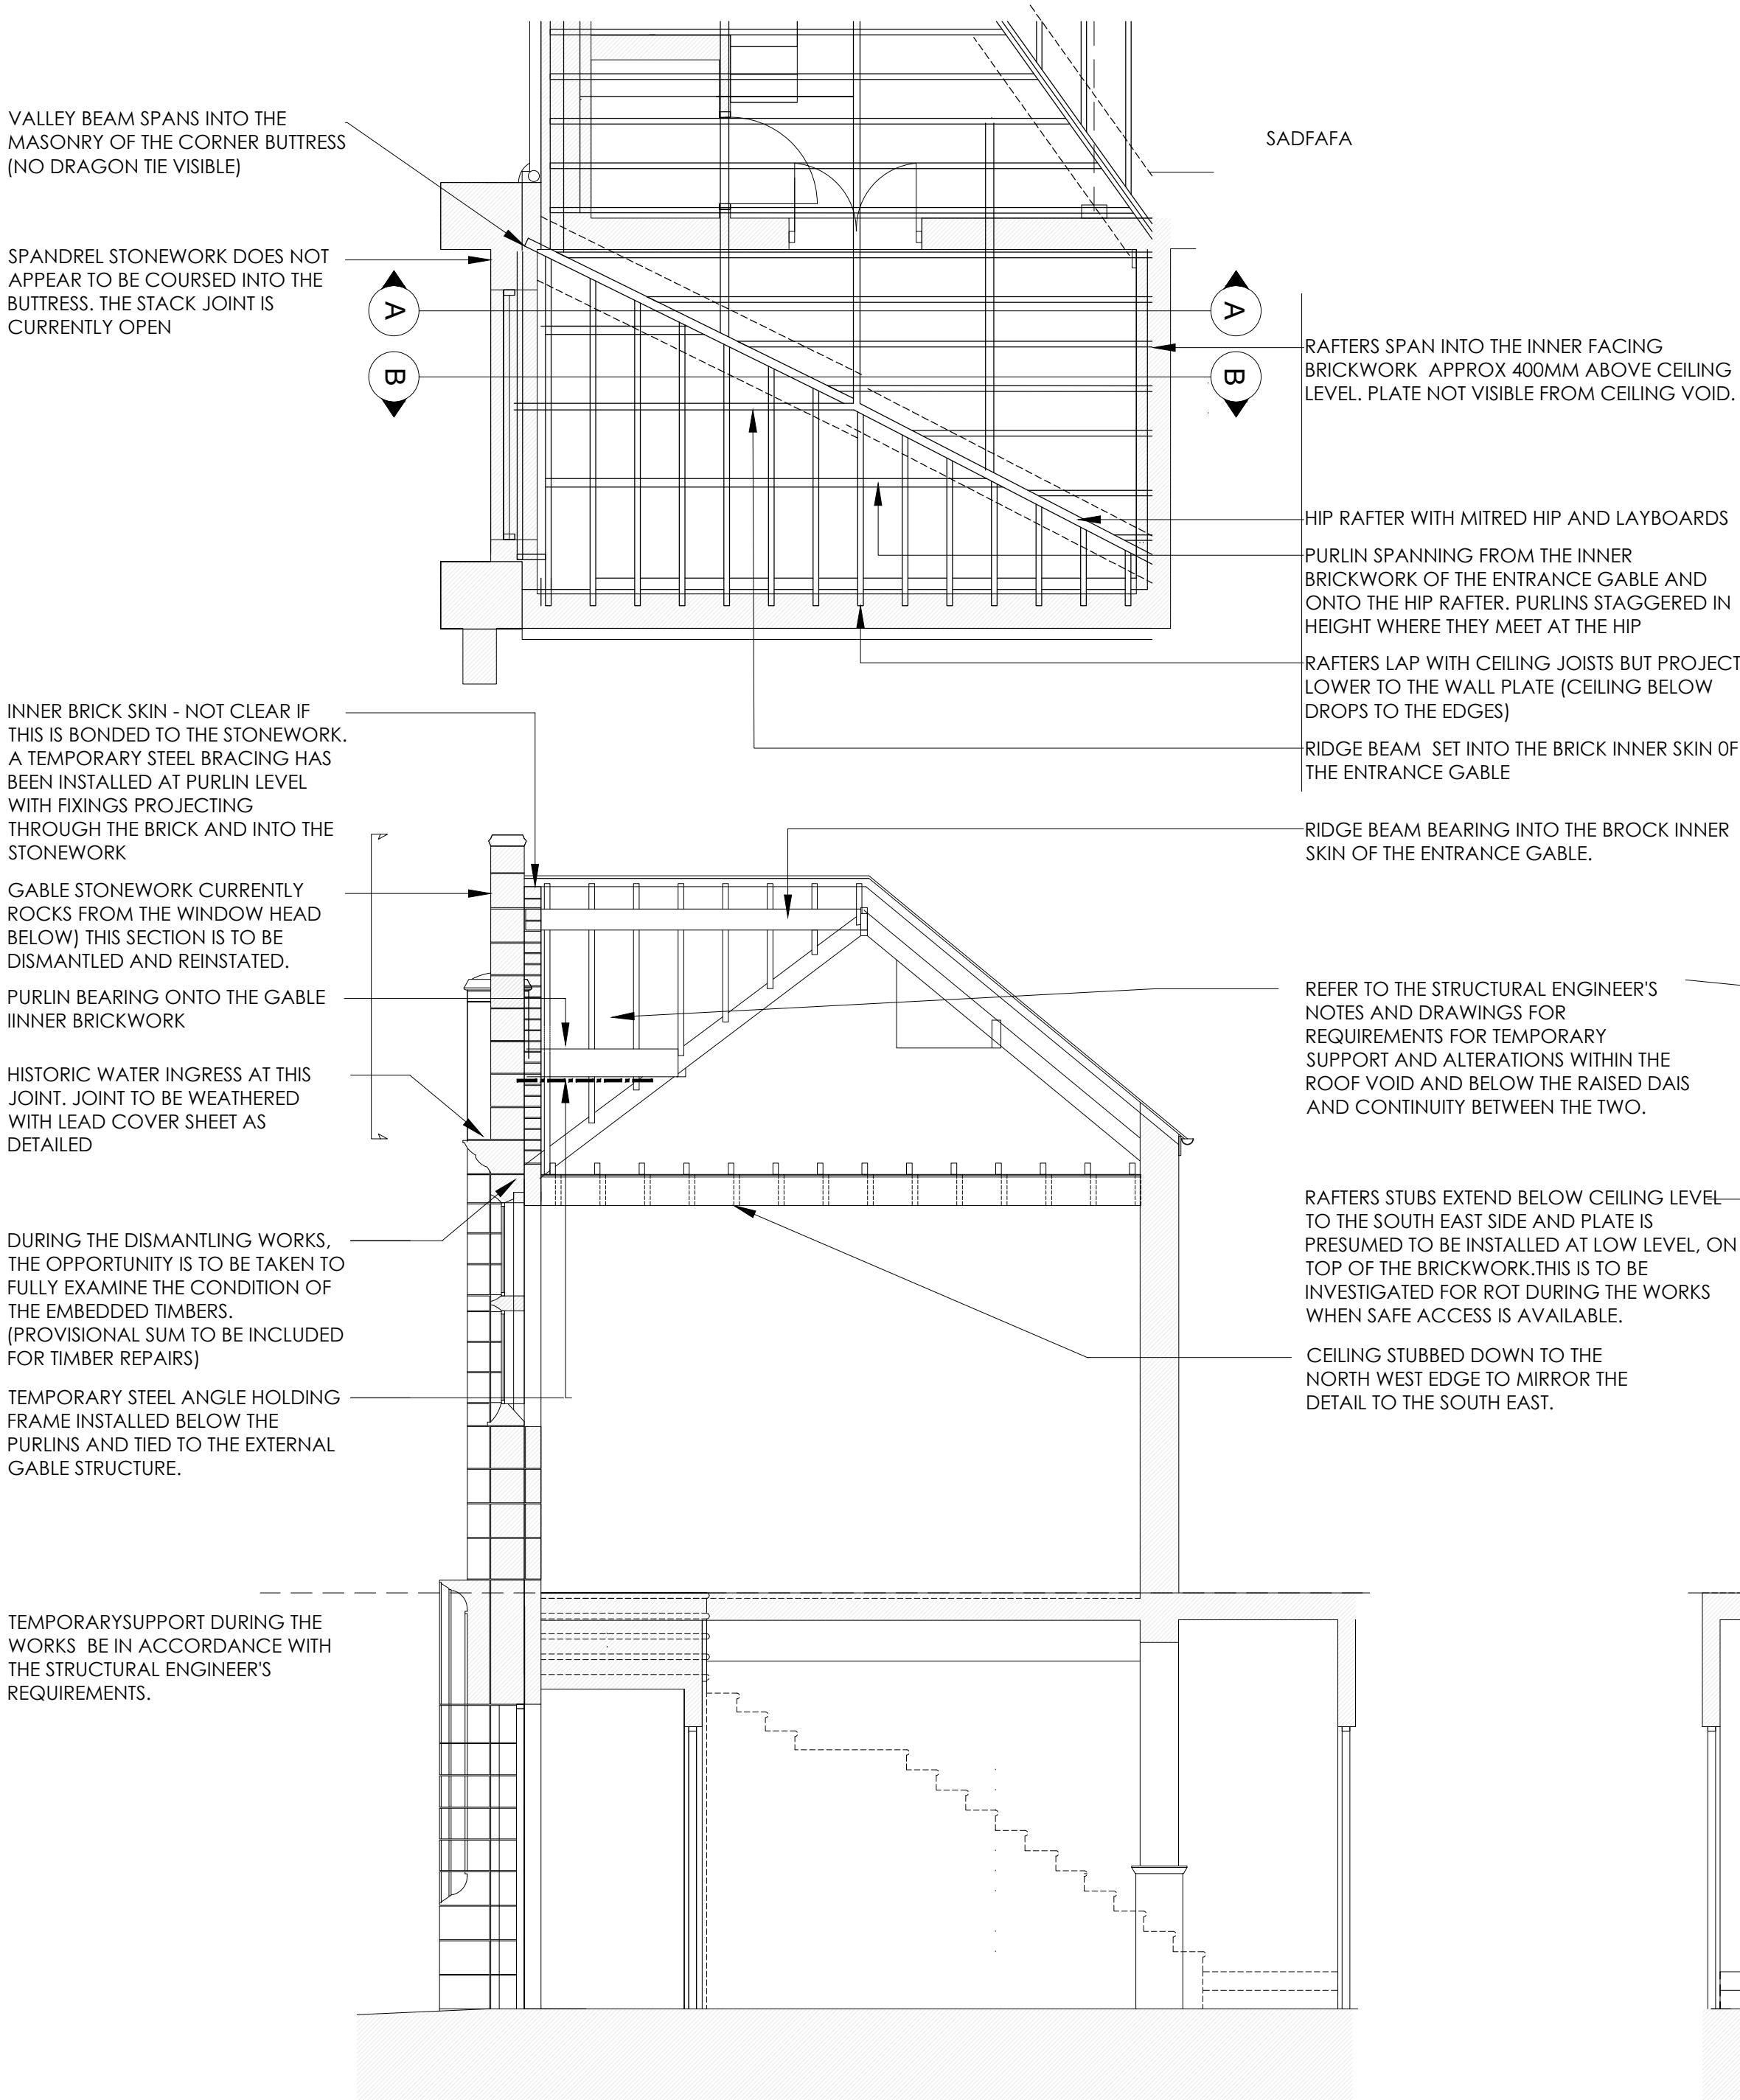

SECTION AA THROUGH ENTRANCE GABLE

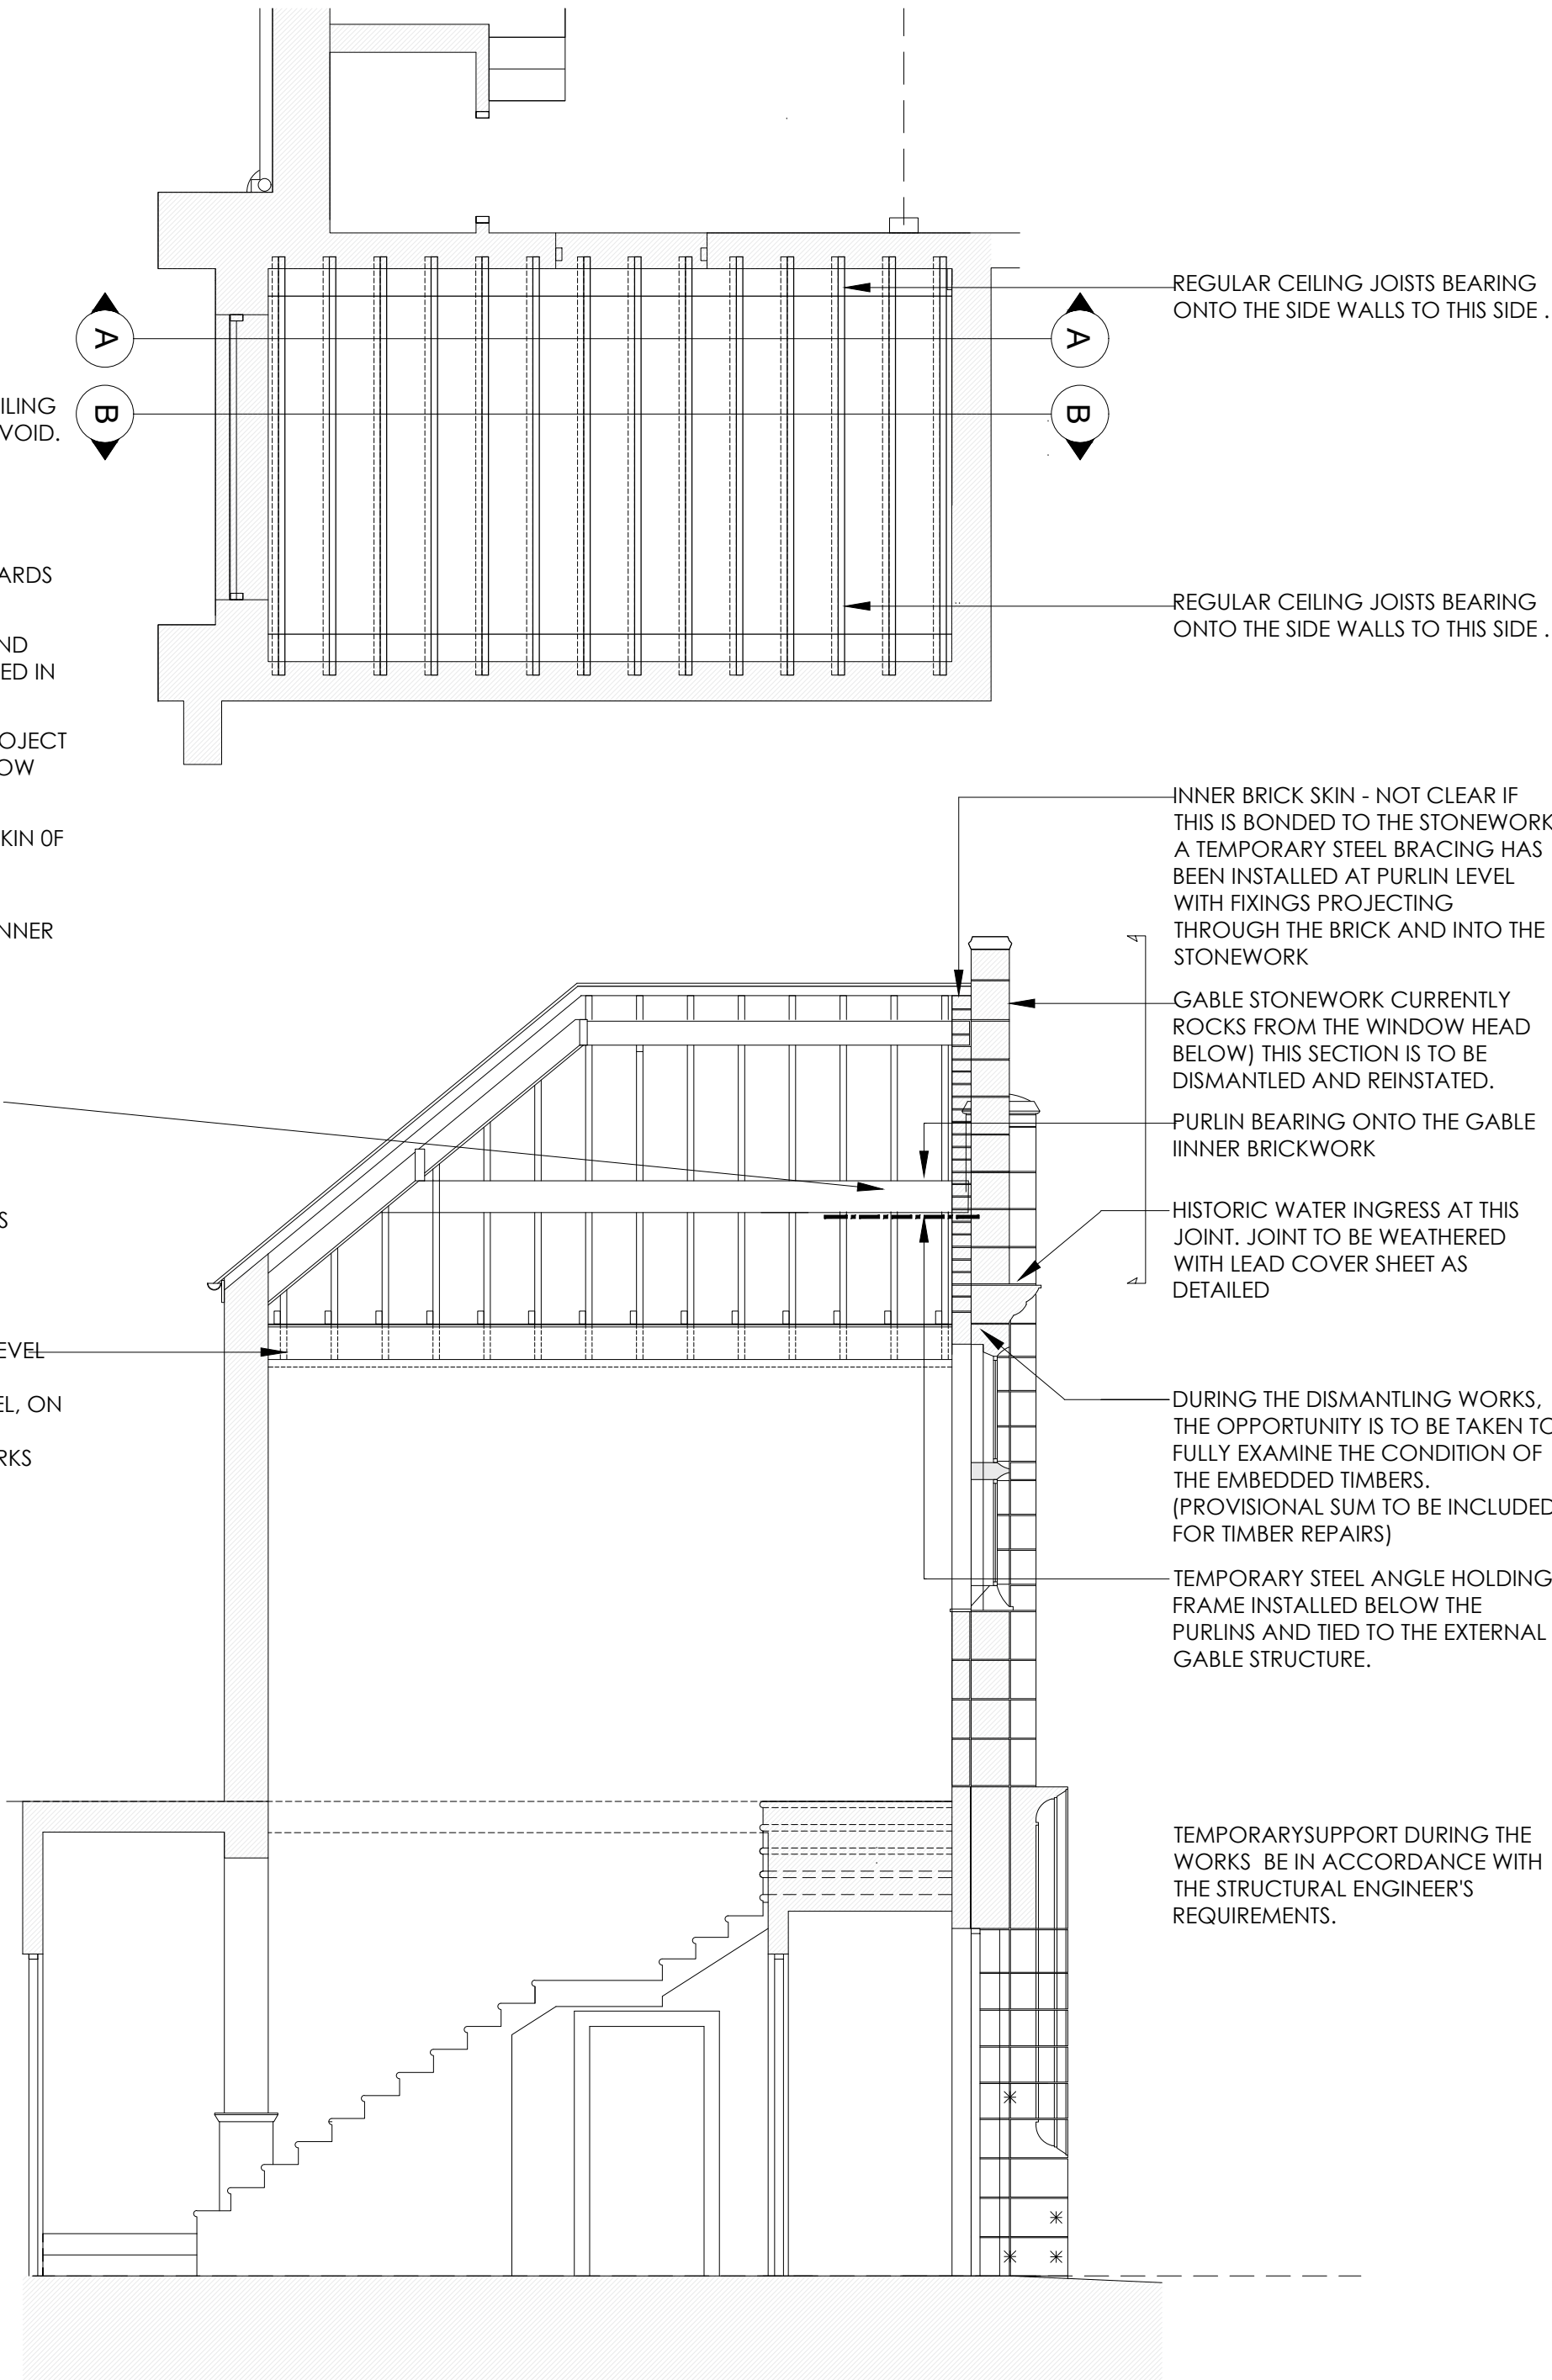

SECTION BB THROUGH ENTRANCE GABLE


SCOPE OF WORKS:

THIS DRAWING IS TO BE READ IN CONJUNCTION WITH THE EXTERNAL REPAIR ELEVATION DRAWING, SPECIFICATION, SCHEDULE OF WORKS AND THE STRUCTURAL ENGINEER'S DRAWINGS/DETAILS.


THIS IS INTENDED TO HELP THE CONTRACTOR UNDERSTAND THE EXISTING CONSTRUCTION. ALL DETAILS ARE TO BE VERIFIED ON SITE ONCE ACCESS IS AVAILABLE.

THE WORKS TO REMOVE THE UPPER SECTION OF THE ENTRANCE GABLE IS TO BE PLANNED TO MINIMISE DAMAGE TO ADJACENT FABRIC AND STRUCTURE.


A SAFE ACCESS TUNNEL WILL BE REQUIRED TO ALLOW PUBLIC ACCESS BELOW THE WORKS FOR AS MUCH OF THE CONTRACT AS IS POSSIBLE.

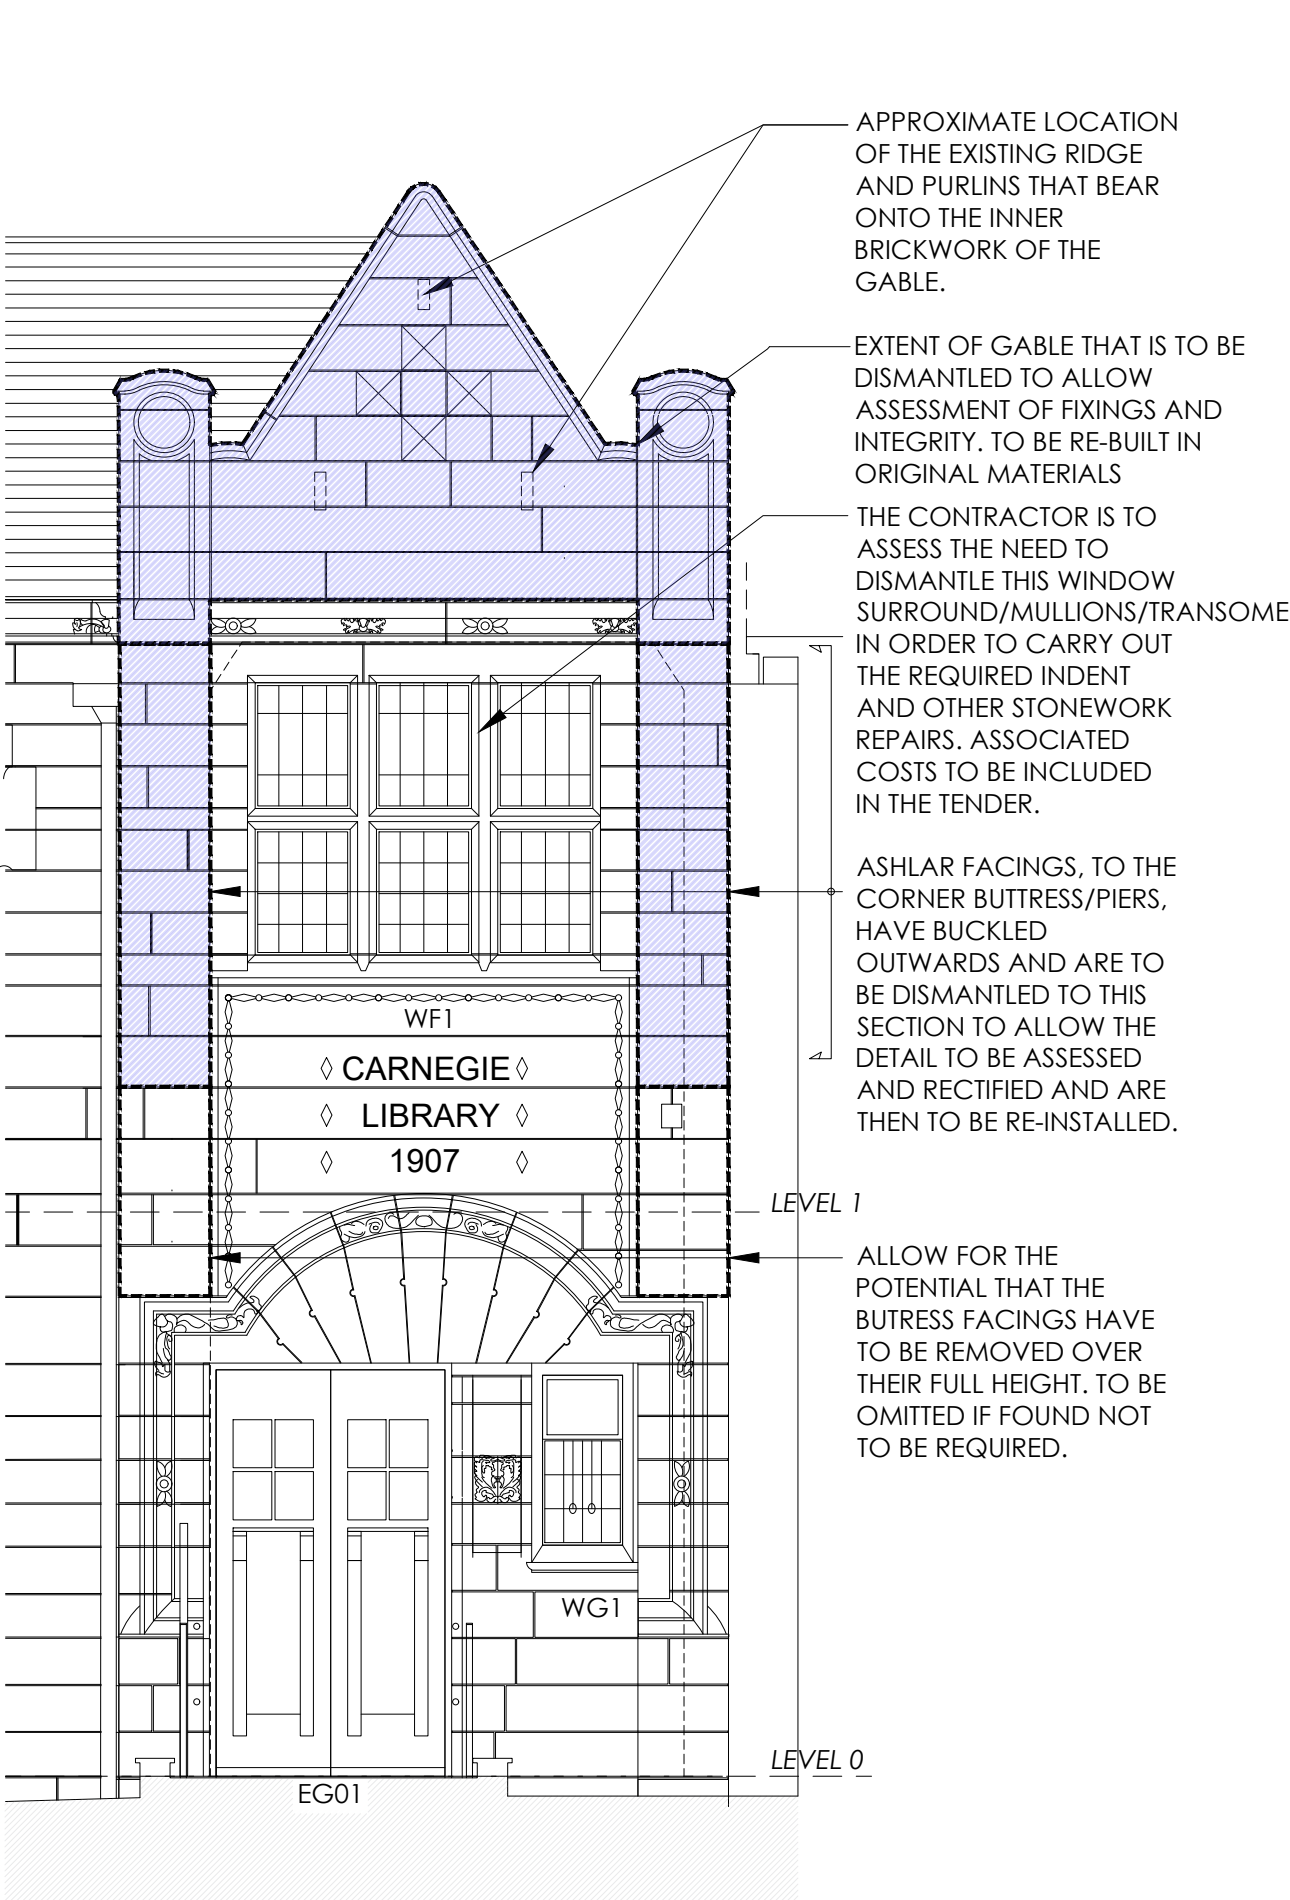


ELEVATION OF ENTRANCE AND GABLE

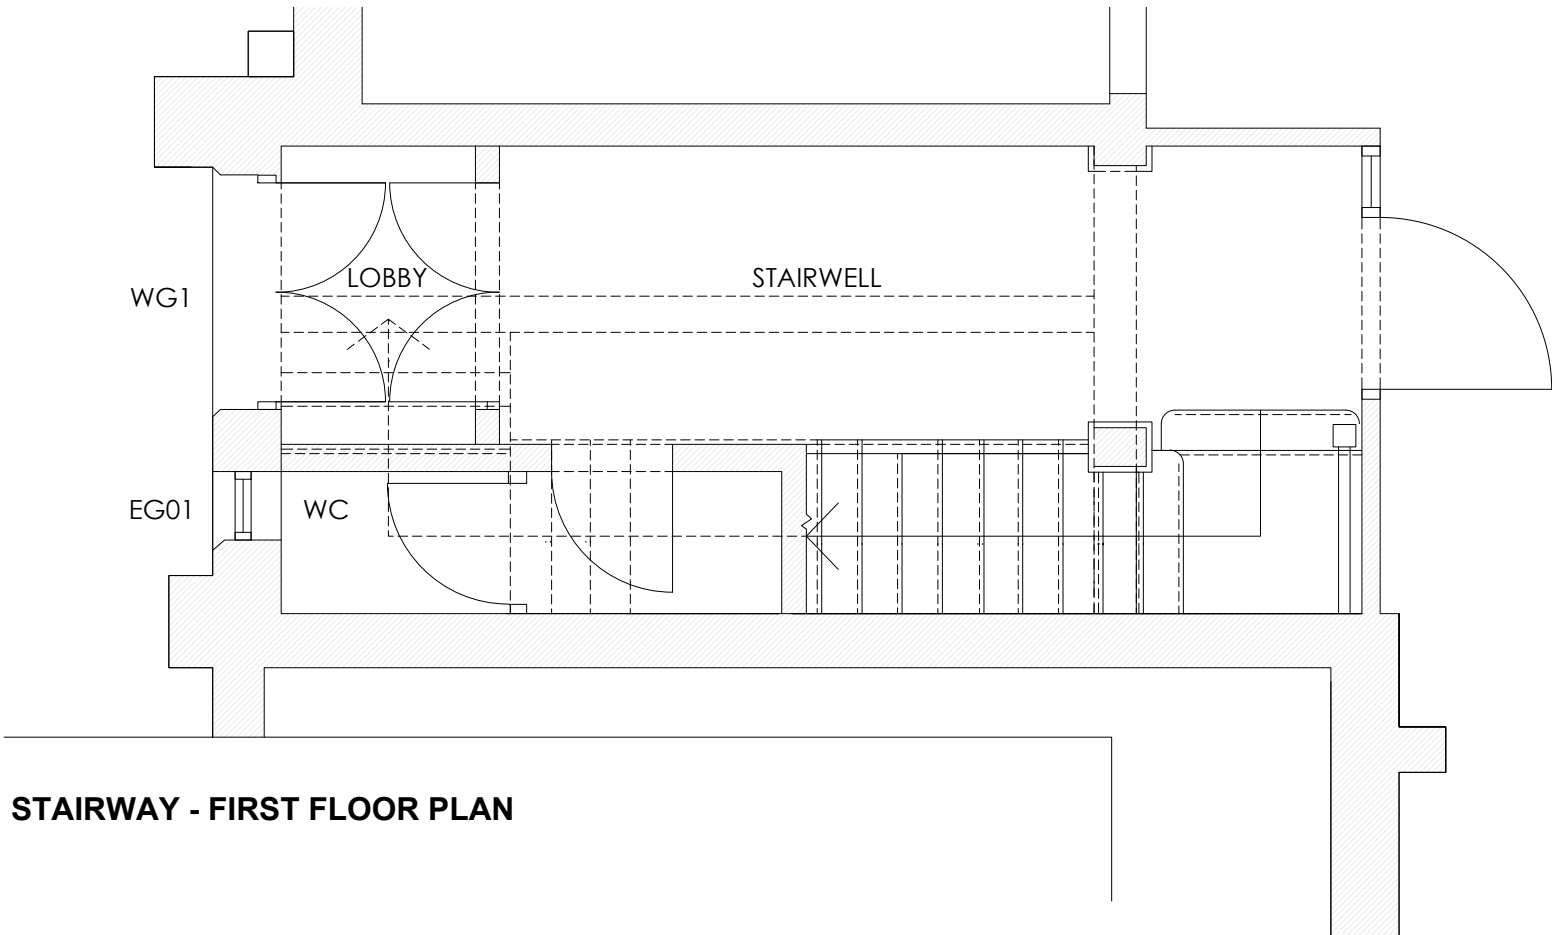

STAIRWAY - FIRST FLOOR PLAN

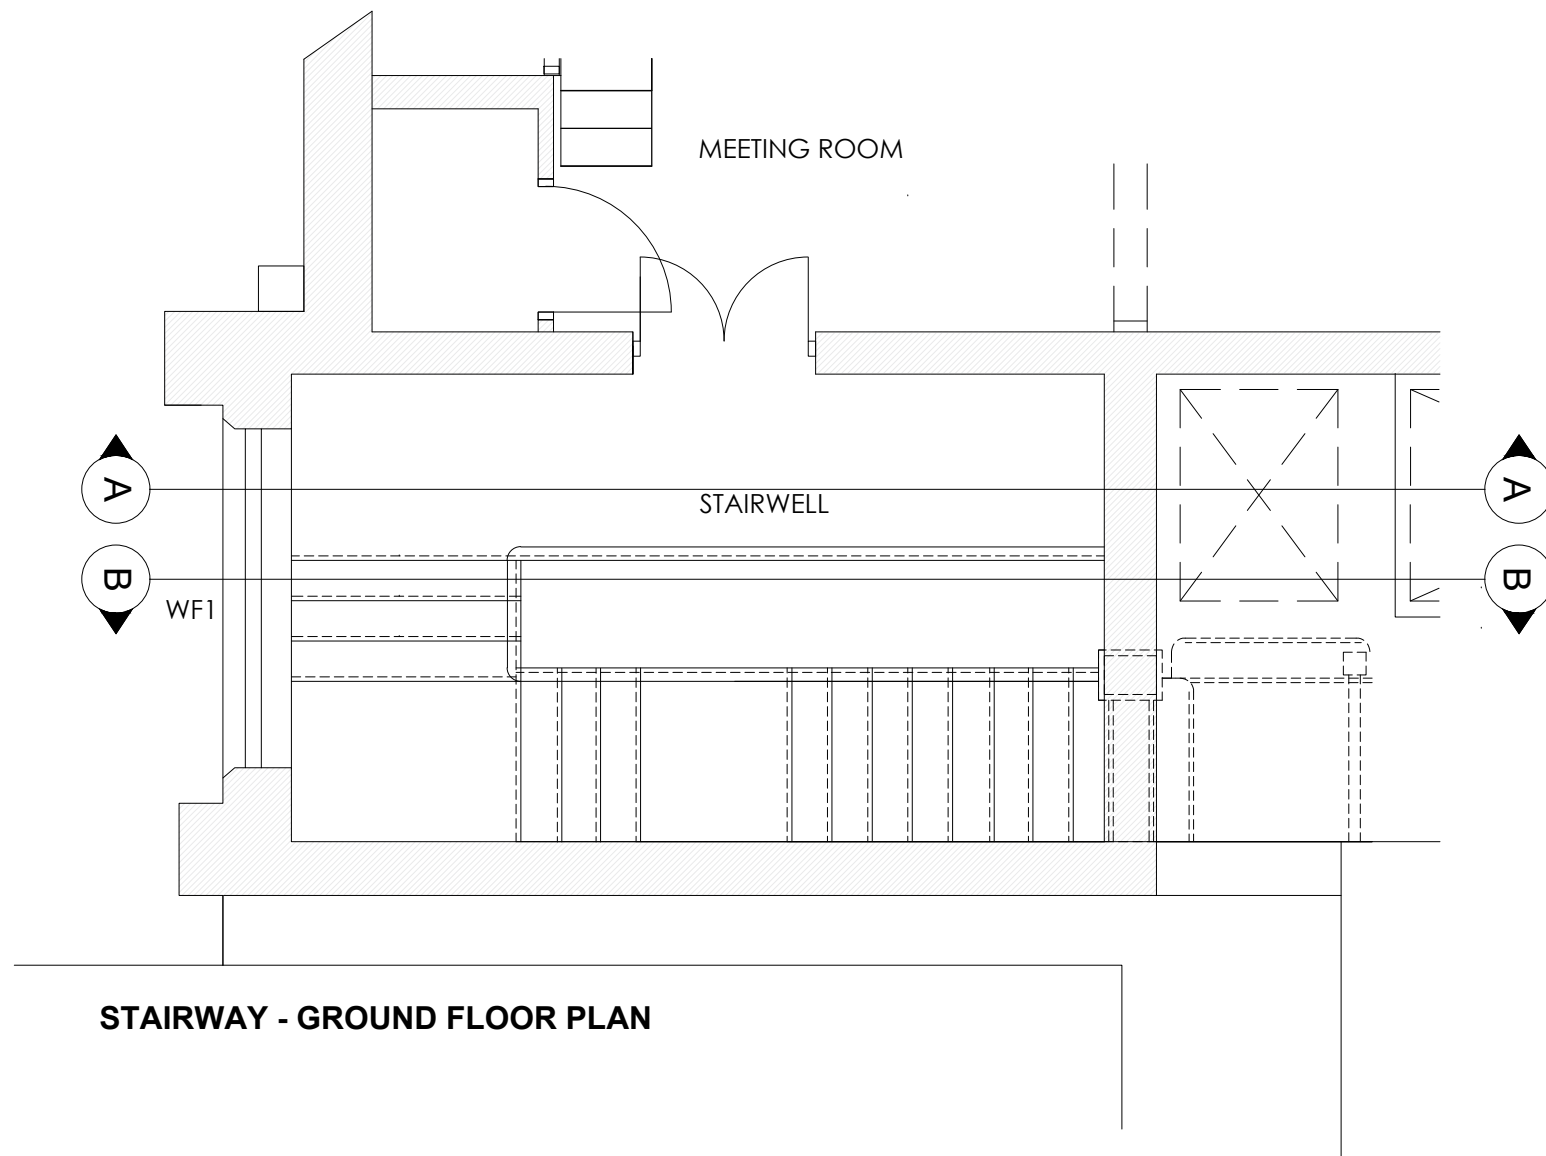

STAIRWAY - GROUND FLOOR PLAN

 

status

LISTED BUILDING APP.

This drawing is copyright Bradshaw Gass & Hope LLP and is not to be copied, reproduced or re-distributed either in whole or in part without the prior written permission of the originator.

The originator shall have no responsibility for any liability, loss, cost, damage or expense arising from or relating to any use of this document other than for its intended purpose on this project.

This drawing shall be read in conjunction with all other relevant drawings, specifications and associated documentation. Any discrepancies, errors or omissions are to be reported to the originator before proceeding with work.

All dimensions are to be checked on site by the contractor prior to proceeding with any work.

Hazard Identification

ref

hazard

date

ref

revision

by

date

B G & H

Architects
Consulting Engineers
Quantity Surveyors

21 Silverwell Street
Bolton
BL1 1PR
t: 01204 525321
email@bghbolton.co.uk
www.bghbolton.co.uk

client

Rochdale Borough Council

project

Milnrow Library, 57 Newhey Road,
Milnrow, Rochdale OL16 3NP

drawing

EXISTING CONSTRUCTION/DETAIL
OF THE ENTRANCE GABLE &
SCOPE OF WORKS

drawn by

AR

date

APR 2023

checked by

AR

date

APR 2023

scale

1:50

A1

dwg no

2215.57.802

rev

P1