




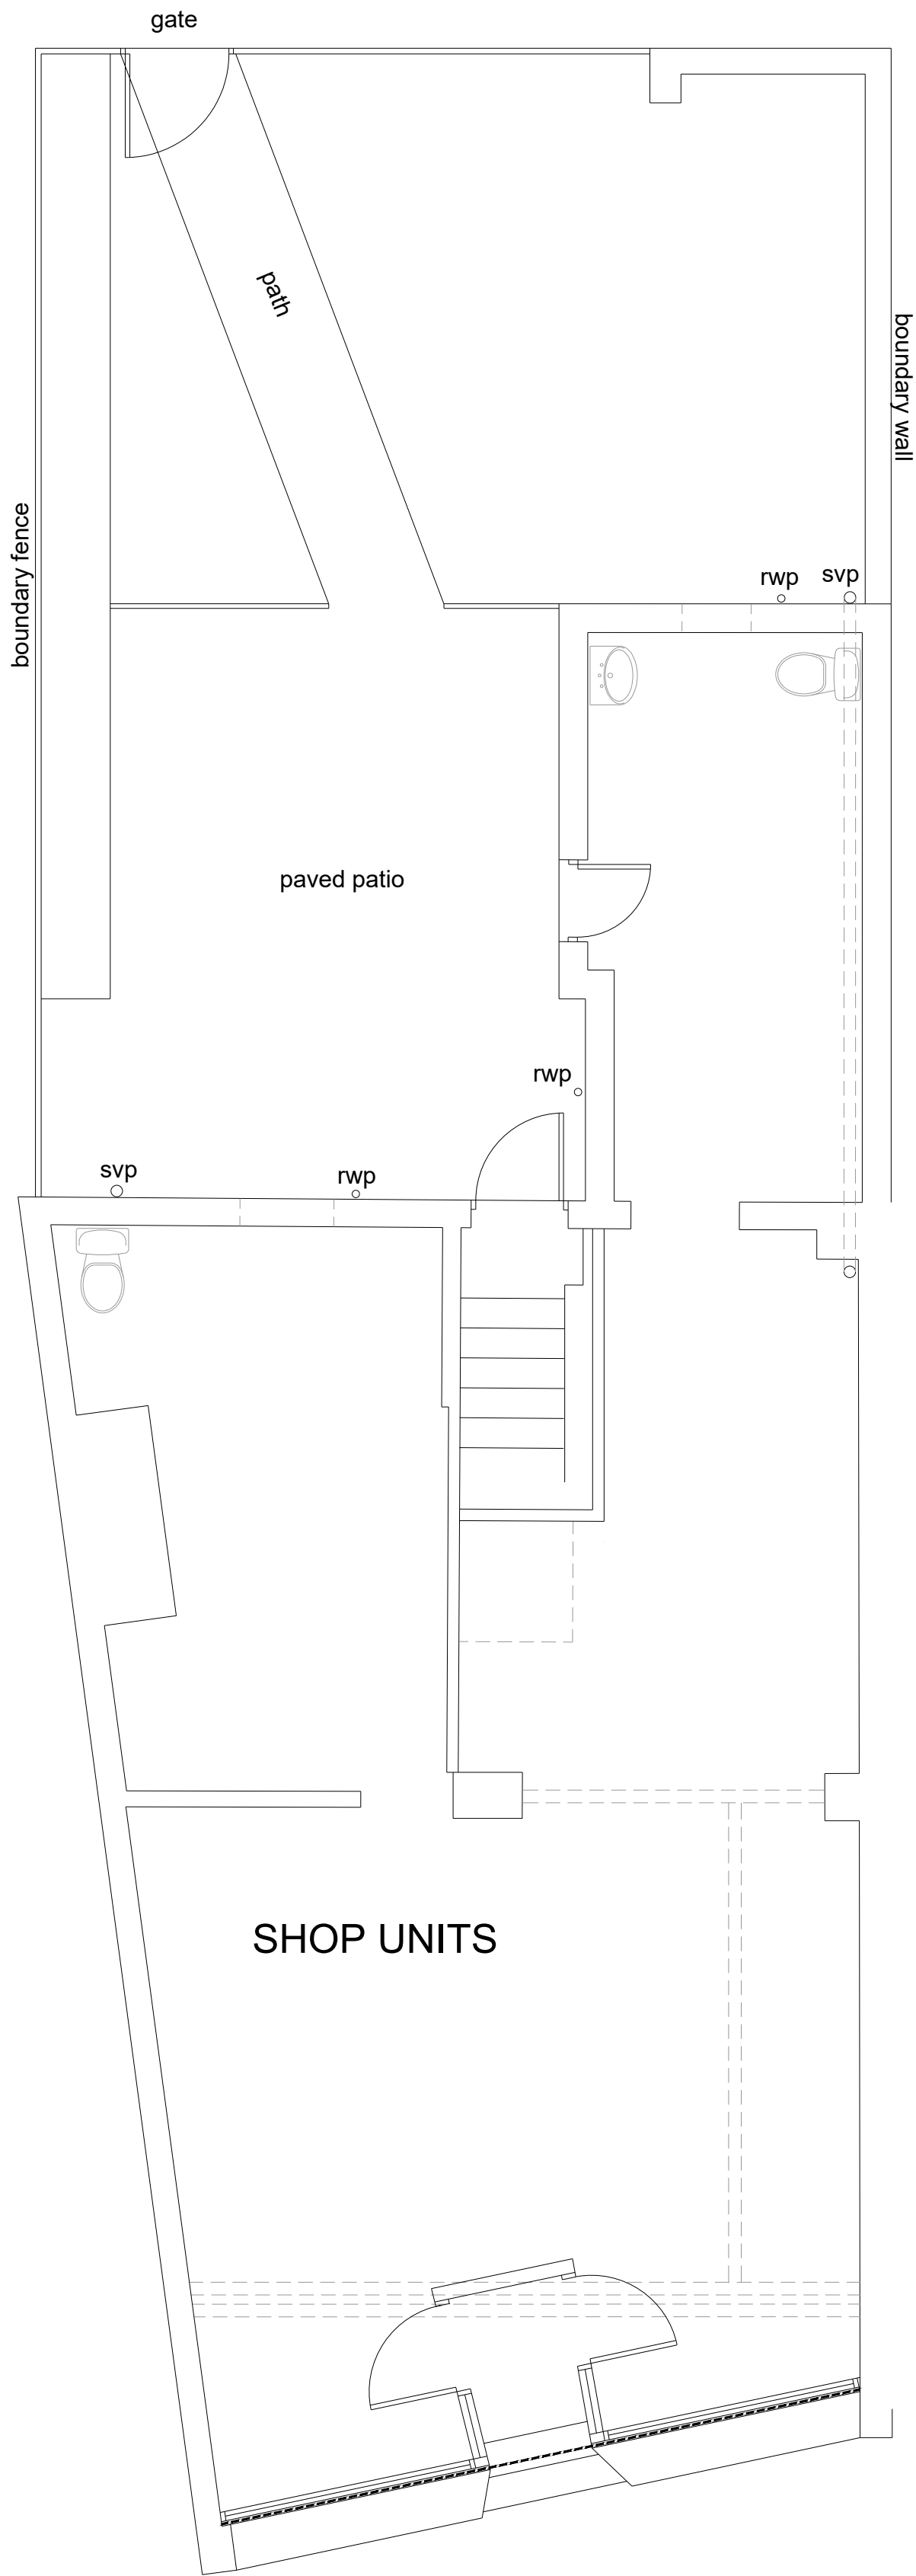

GROUND FLOOR PLAN

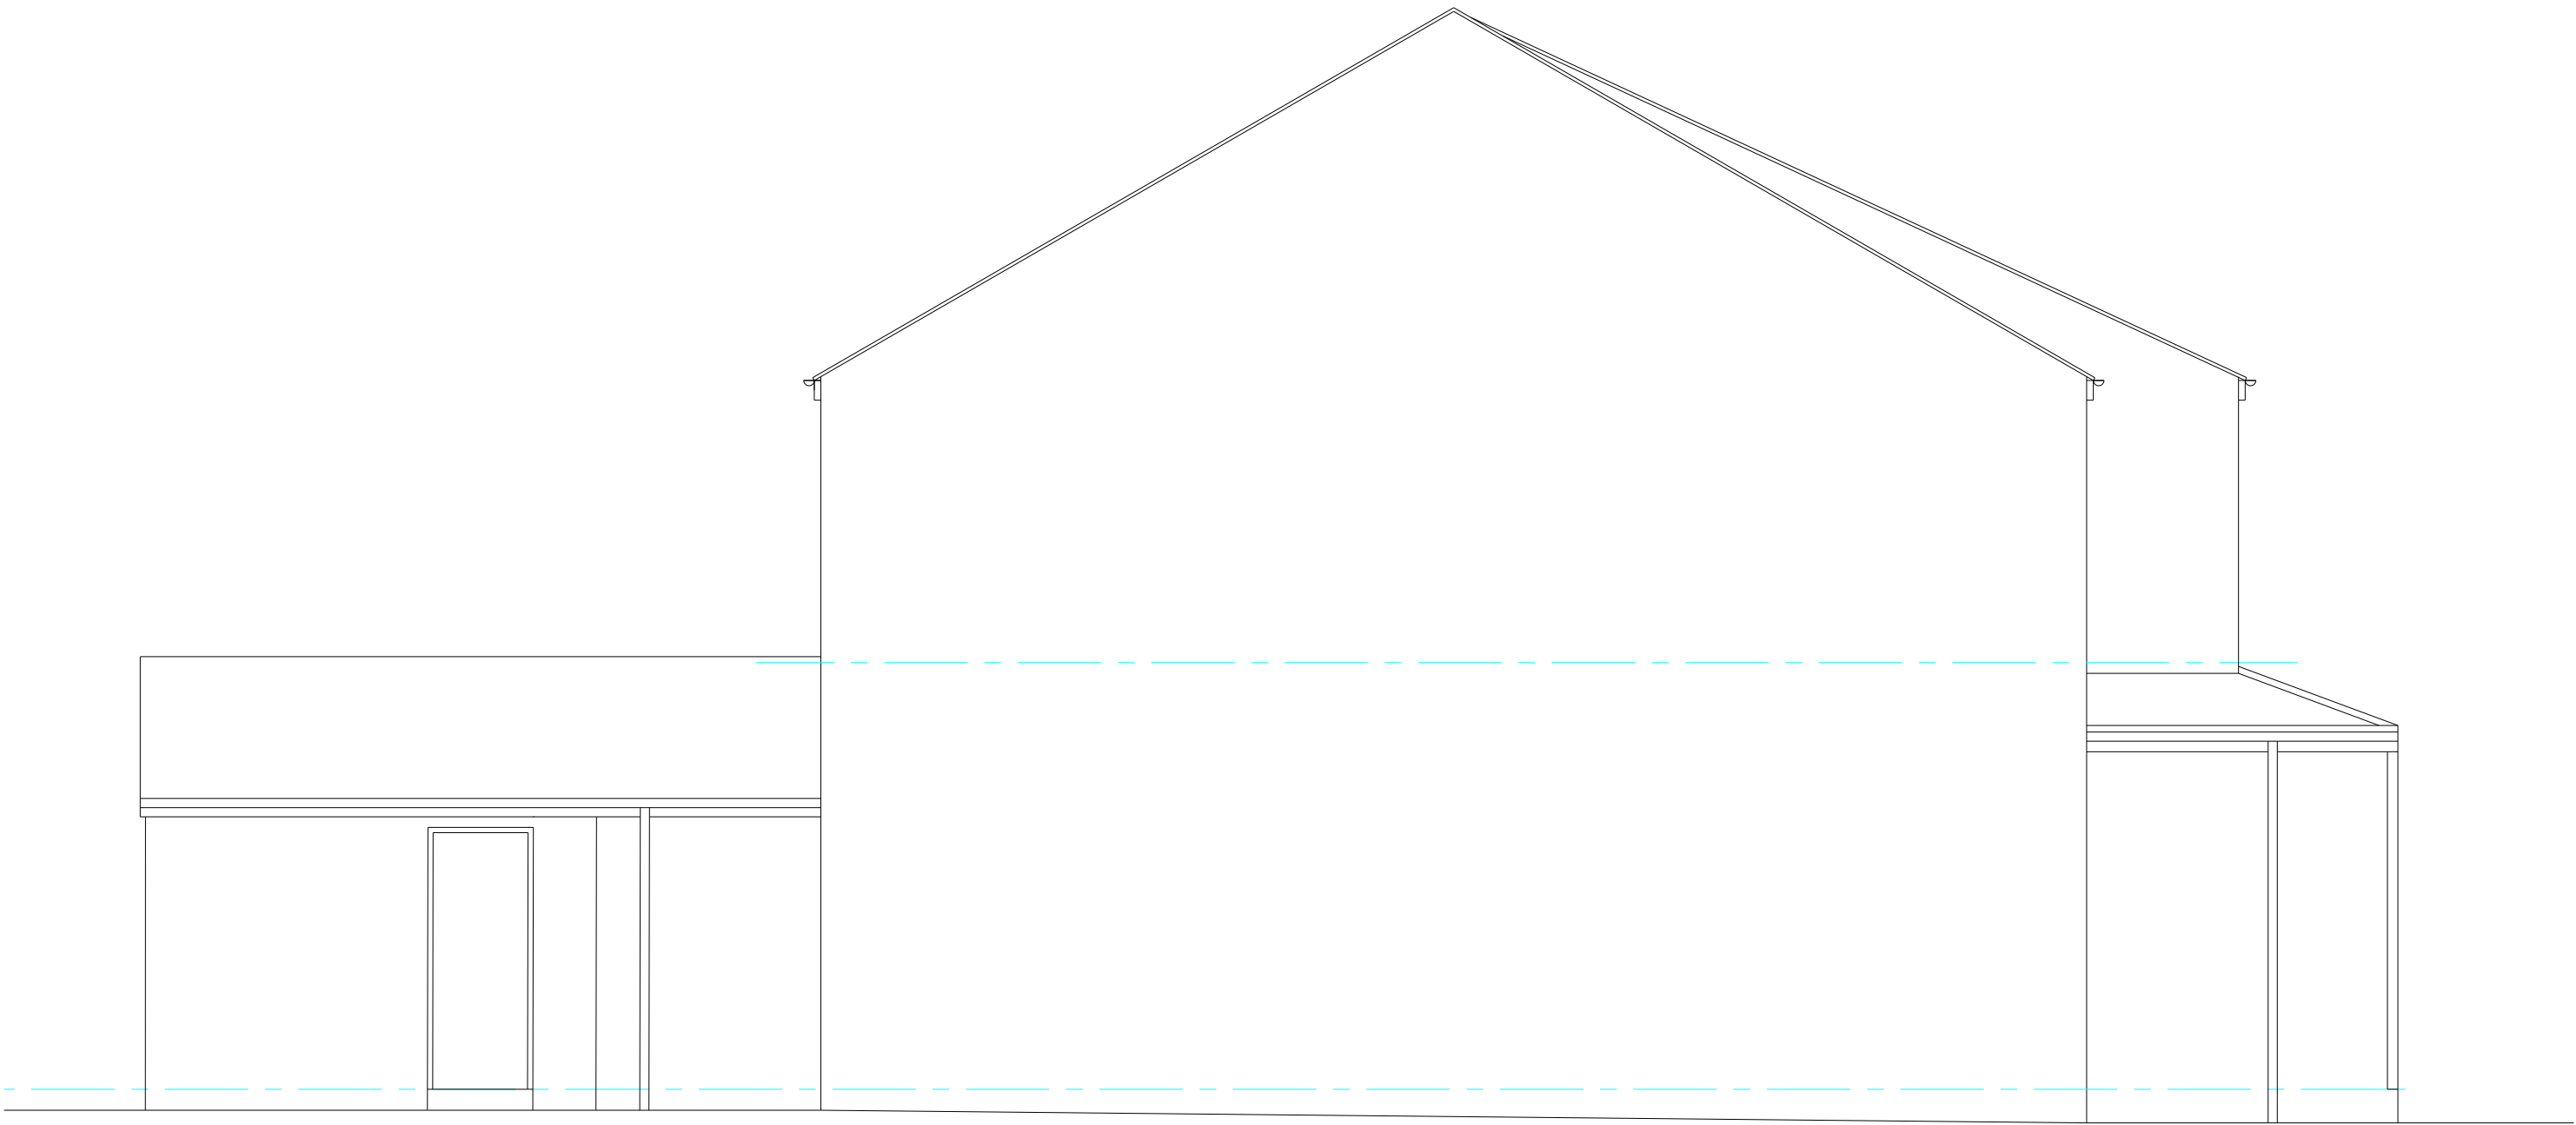


SIDE ELEVATION

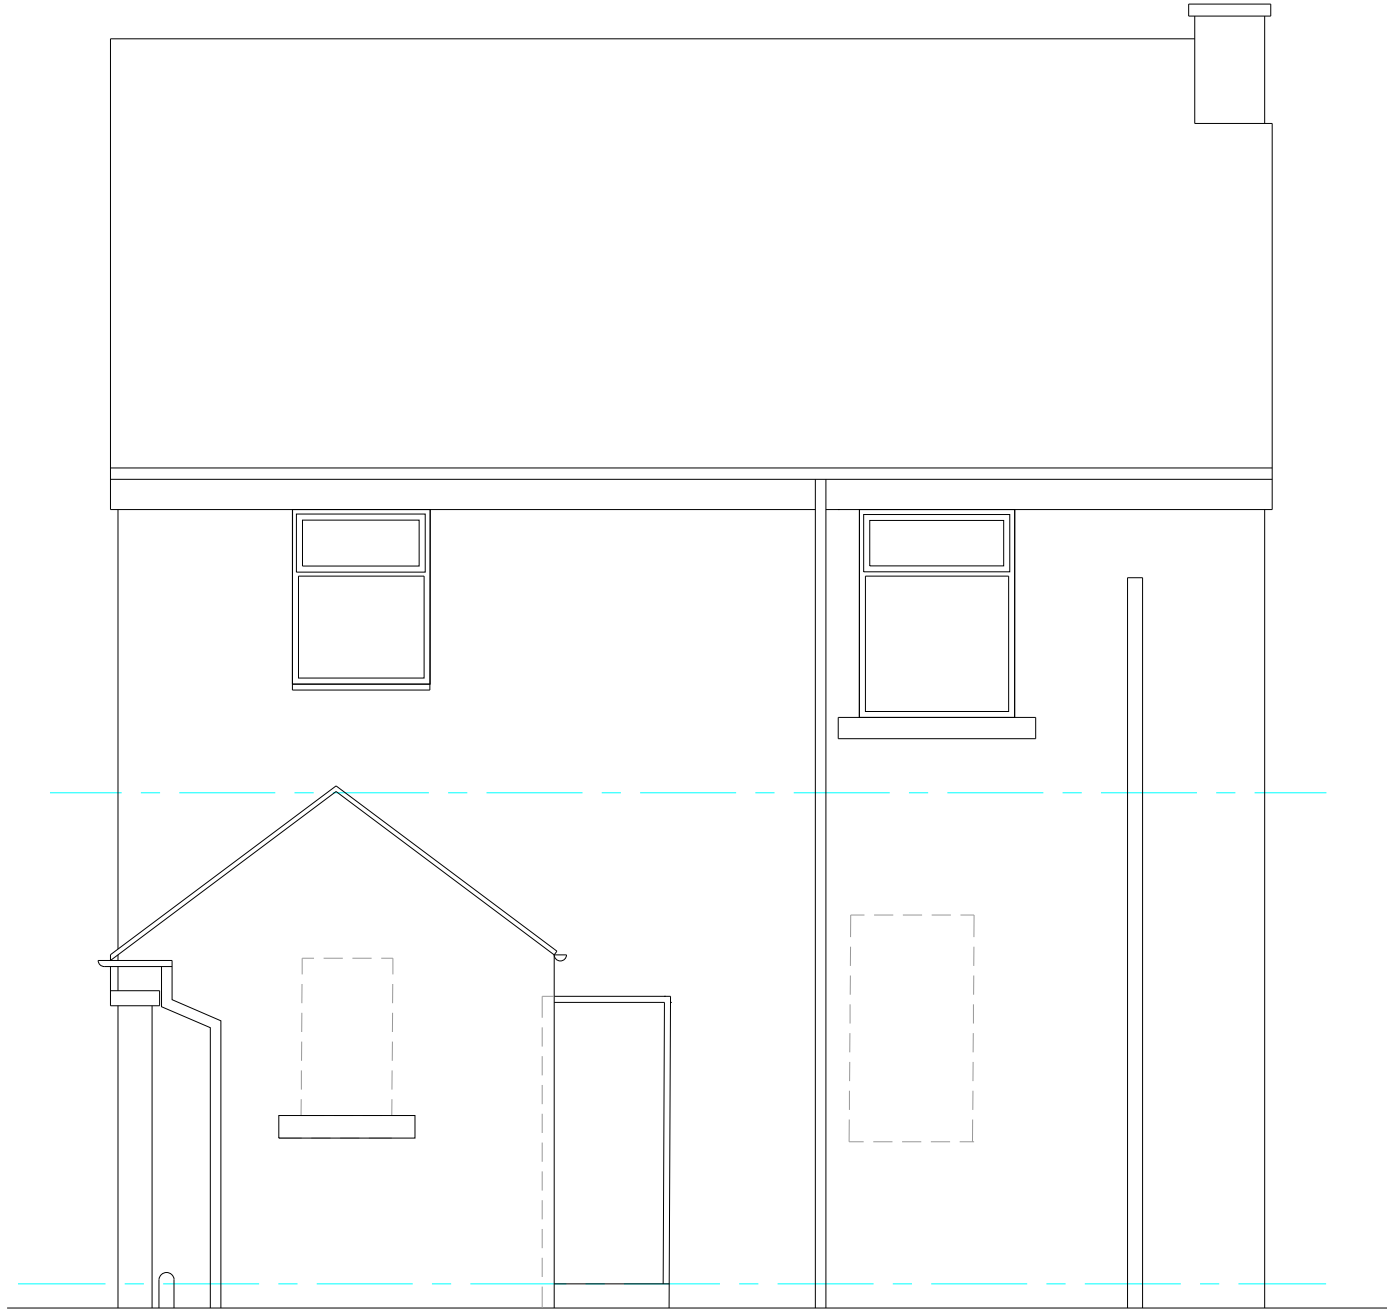



REAR ELEVATION



Site Plan 1:200 scale

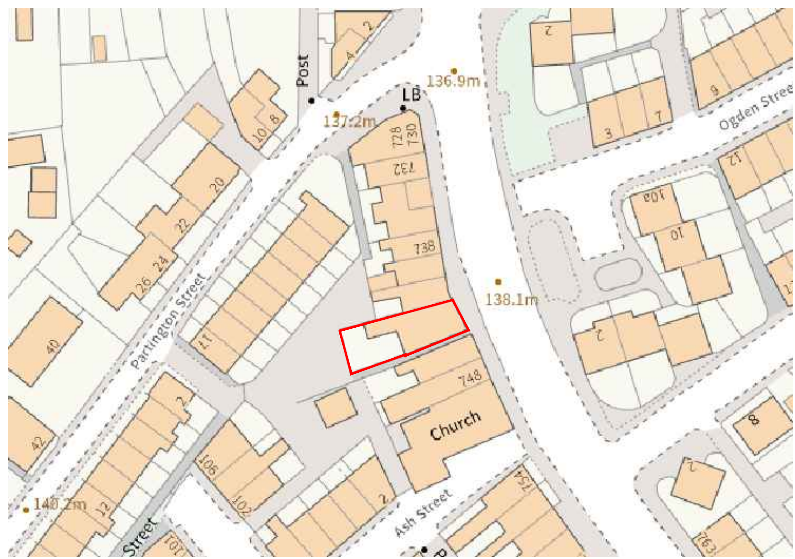

Location Plan 1:1250 scale

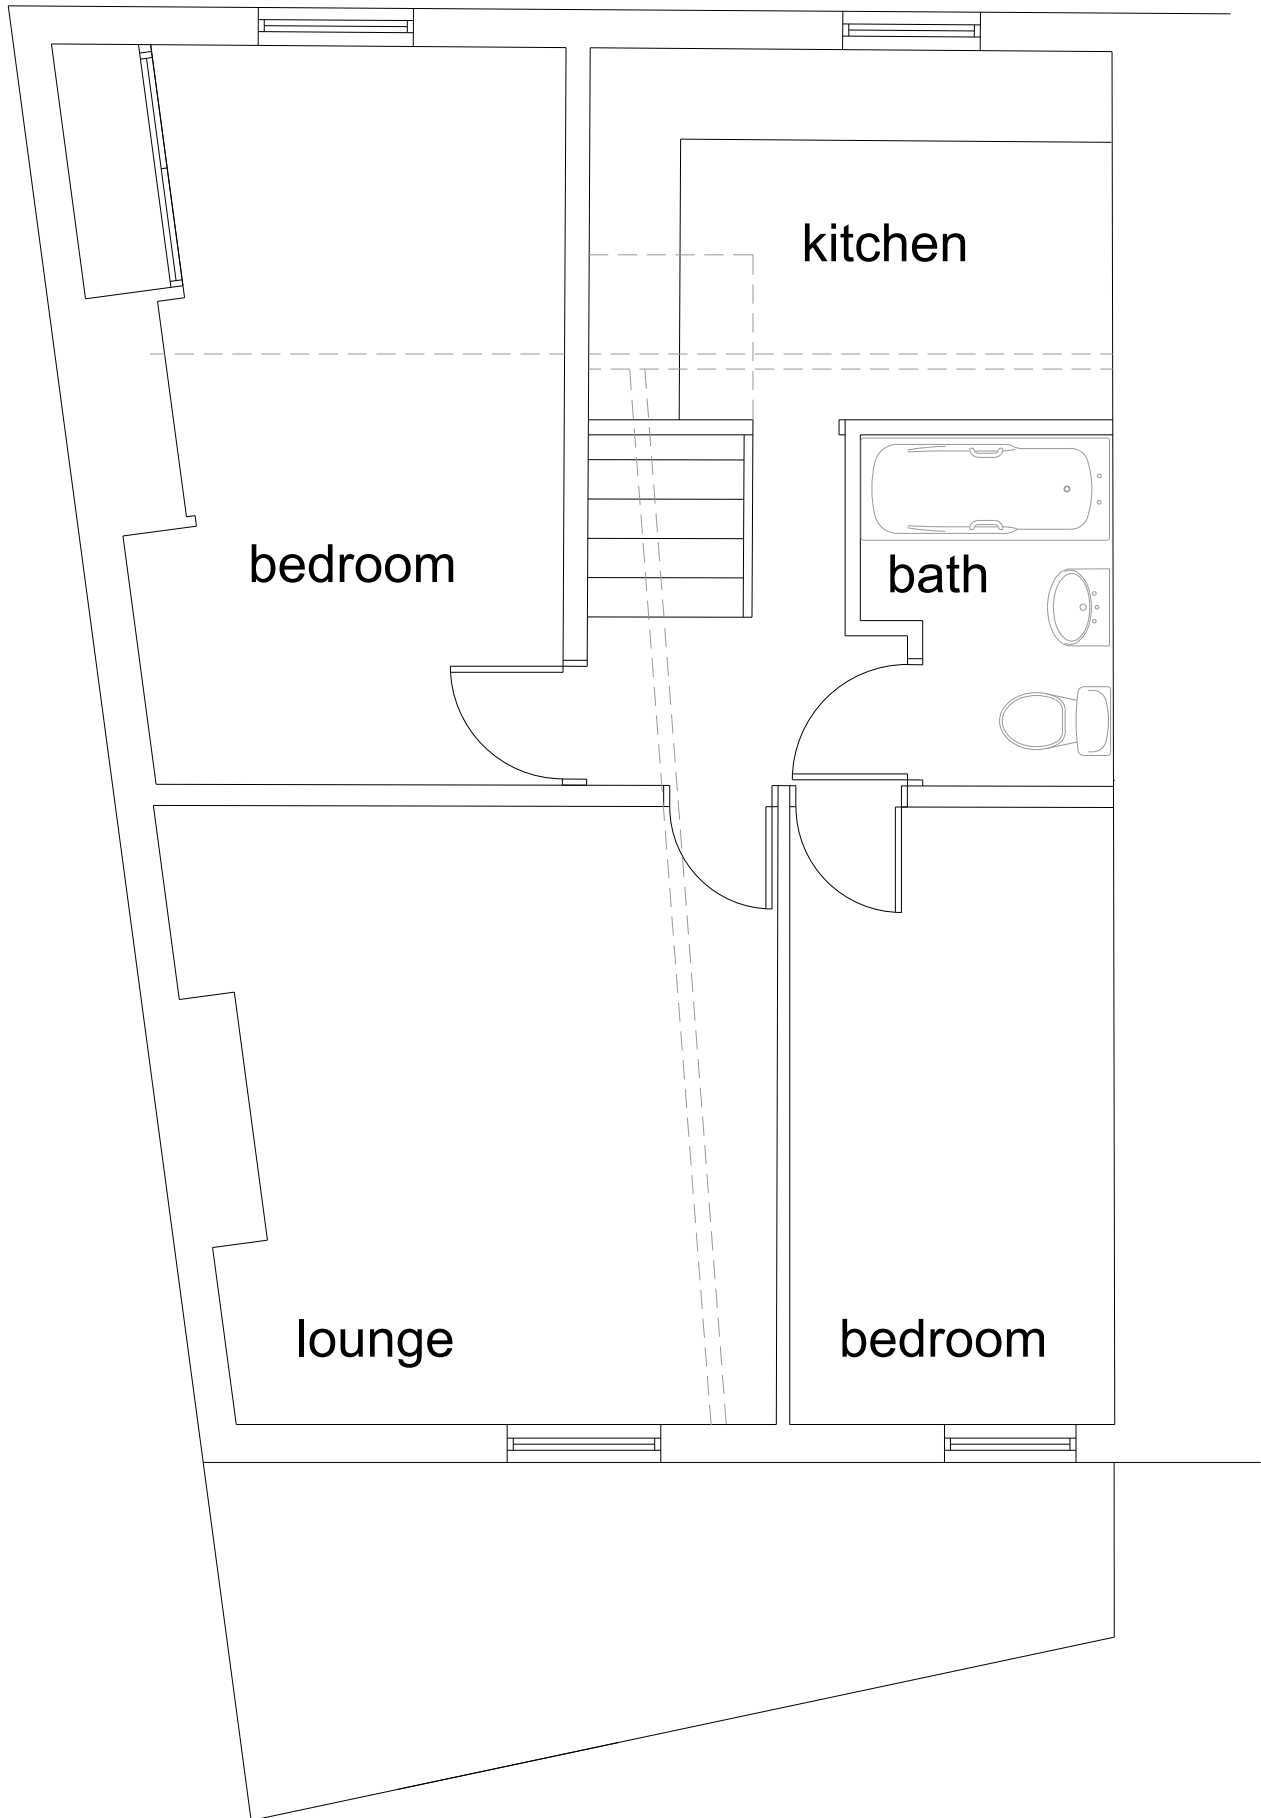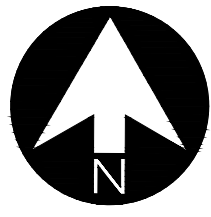

FIRST FLOOR PLAN - Apartment



FRONT ELEVATION



AJ COCKER ASSOCIATES
CHARTERED BUILDING SURVEYORS

New Century House
176 Drake Street
Rochdale
OL16 1UP
Tel: 01706 764880
Fax: 01706 764881
www.ajcockerassociates.co.uk
mail@ajcockerassociates.co.uk



Project:
744 Manchester Road
Castleton
Existing plans and elevations
Client: A.C.Holdings Limited

scale: 1:50
date: June 2024
drawn: NL
Dwg. Nr. A328-01

rev:	date:	description: