



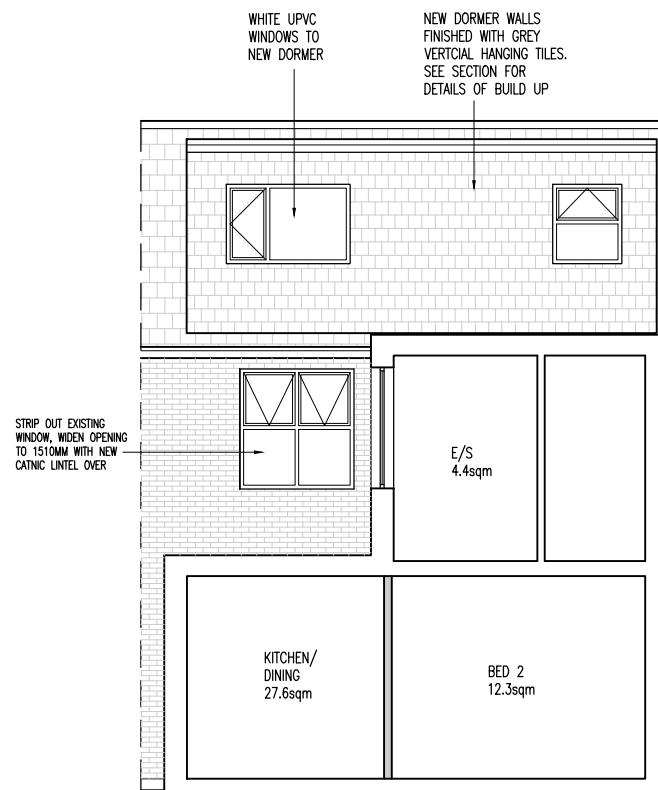

PROPOSED REAR ELEVATION OF HOST BUILDING (B-B)
1:100 @ A3

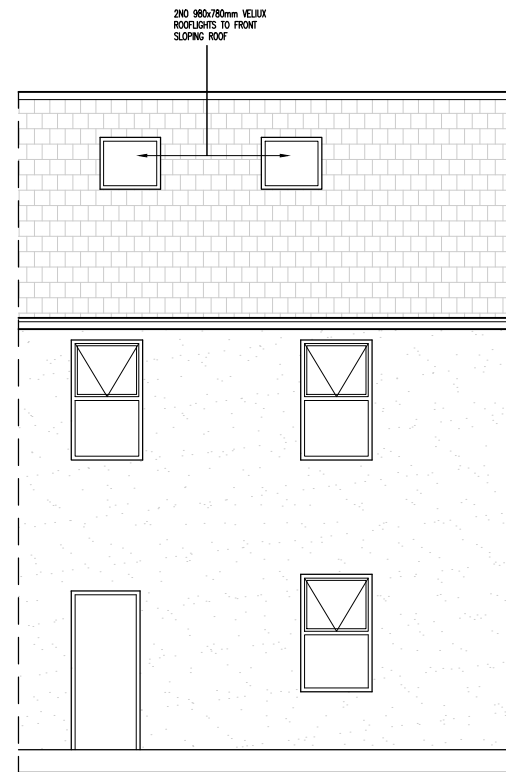


PROPOSED FRONT ELEVATION
1:100 @ A3




PROPOSED REAR ELEVATION
1:100 @ A3




PROPOSED REAR HOST ELEVATION OF REAR GROUND FLOOR (C-C)
1:100 @ A3

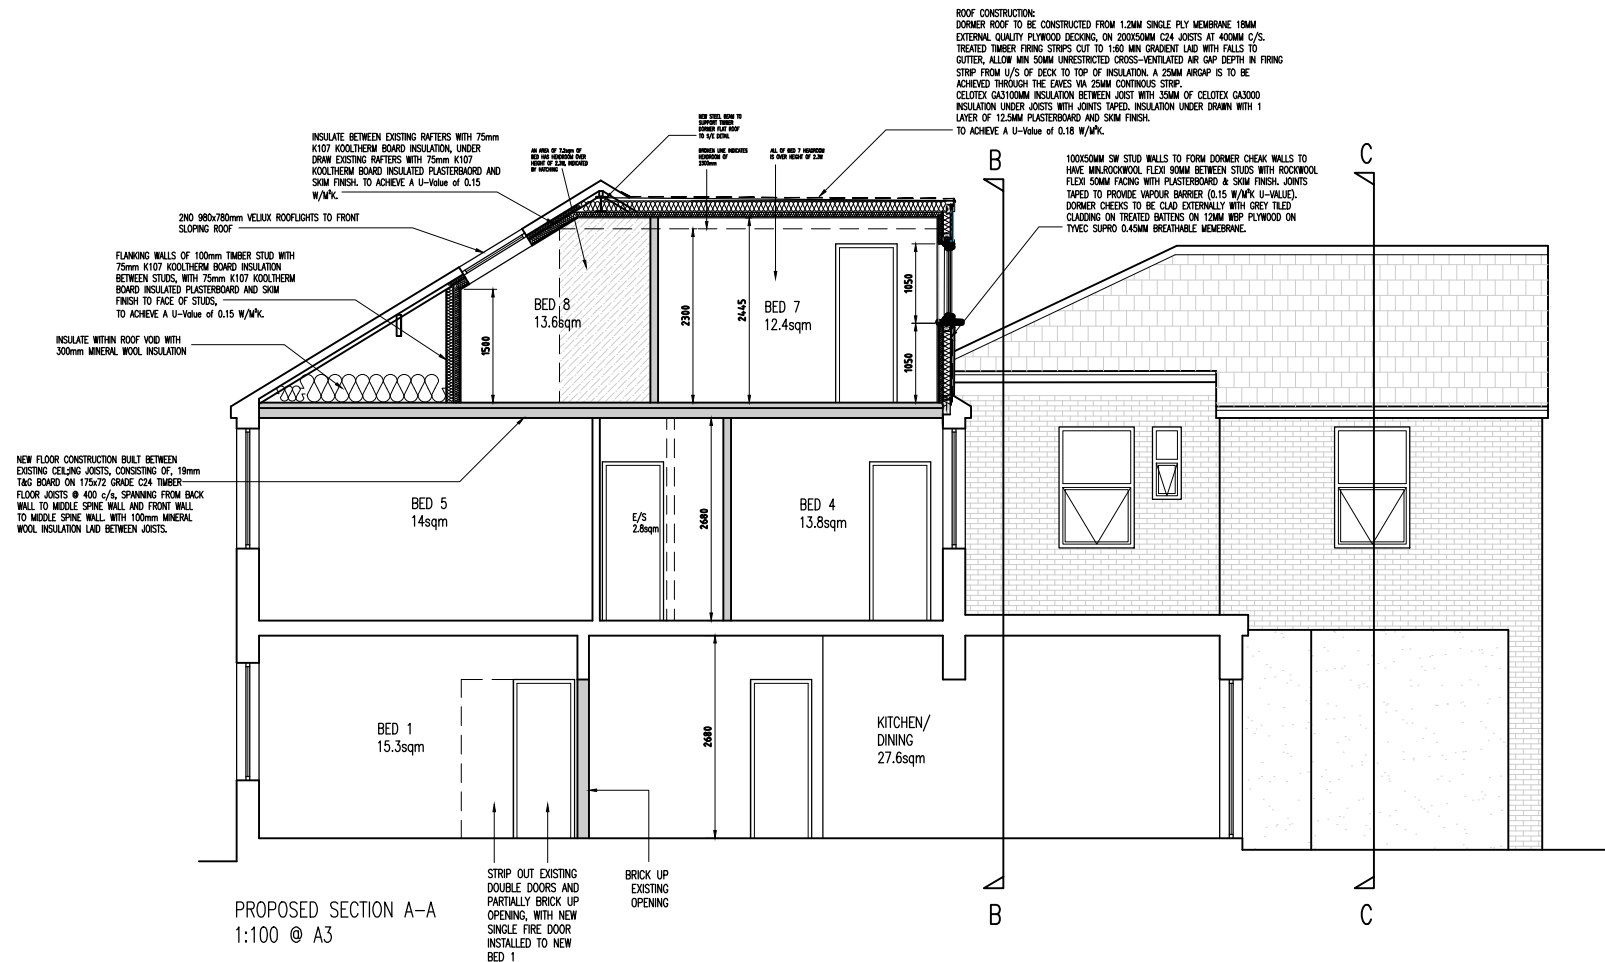

PROPOSED SECTION A-A
1:100 @ A3

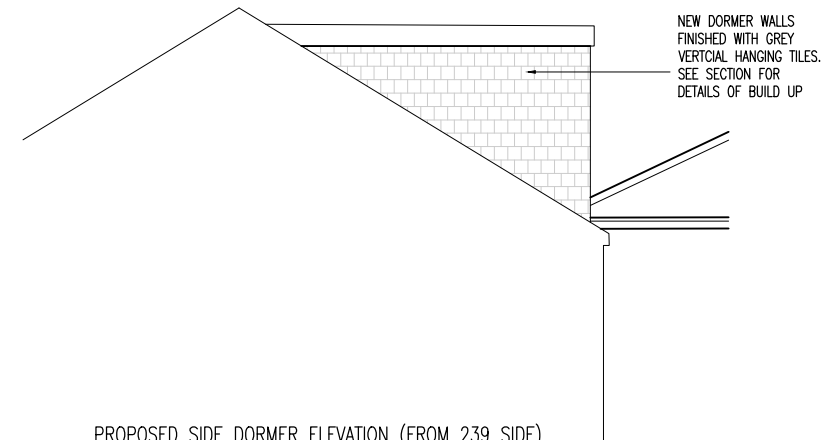

PROPOSED SIDE DORMER ELEVATION (FROM 239 SIDE)
1:100 @ A3

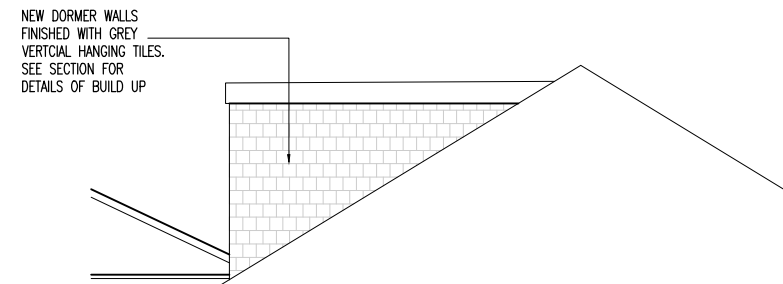

PROPOSED SIDE DORMER ELEVATION (FROM 2 BELFIELD LANE)
1:100 @ A3



Rev	Amendments	Date	Ints
Mark Gordon Design + Associates			
Project			
237 MILNROW ROAD, ROCHDALE, OL16 5AS			
Drawing Title			
PROPOSED ELEVATIONS AND SECTION			
Drawn	MG	Checked	—
Date	MAY 2024	Scale	A3 1 : 100
Drawing No.	237MR/304/PL	Rev.	