



DO NOT SCALE EXCEPT FOR PLANNING APPLICATION PURPOSES. USE FIGURED DIMENSIONS.  
ANY DISCREPANCIES ARE TO BE REPORTED TO THIS OFFICE PRIOR TO THE CONTINUANCE  
OF WORKS.  
THIS DRAWING IS THE COPYRIGHT OF MALCOLM B J PERCY, BUILDING DESIGN & PLANNING CONSULTANCY, &  
MUST NOT BE REPRODUCED IN ANY FORMAT WITHOUT THE PRIOR WRITTEN AGREEMENT OF THIS OFFICE.

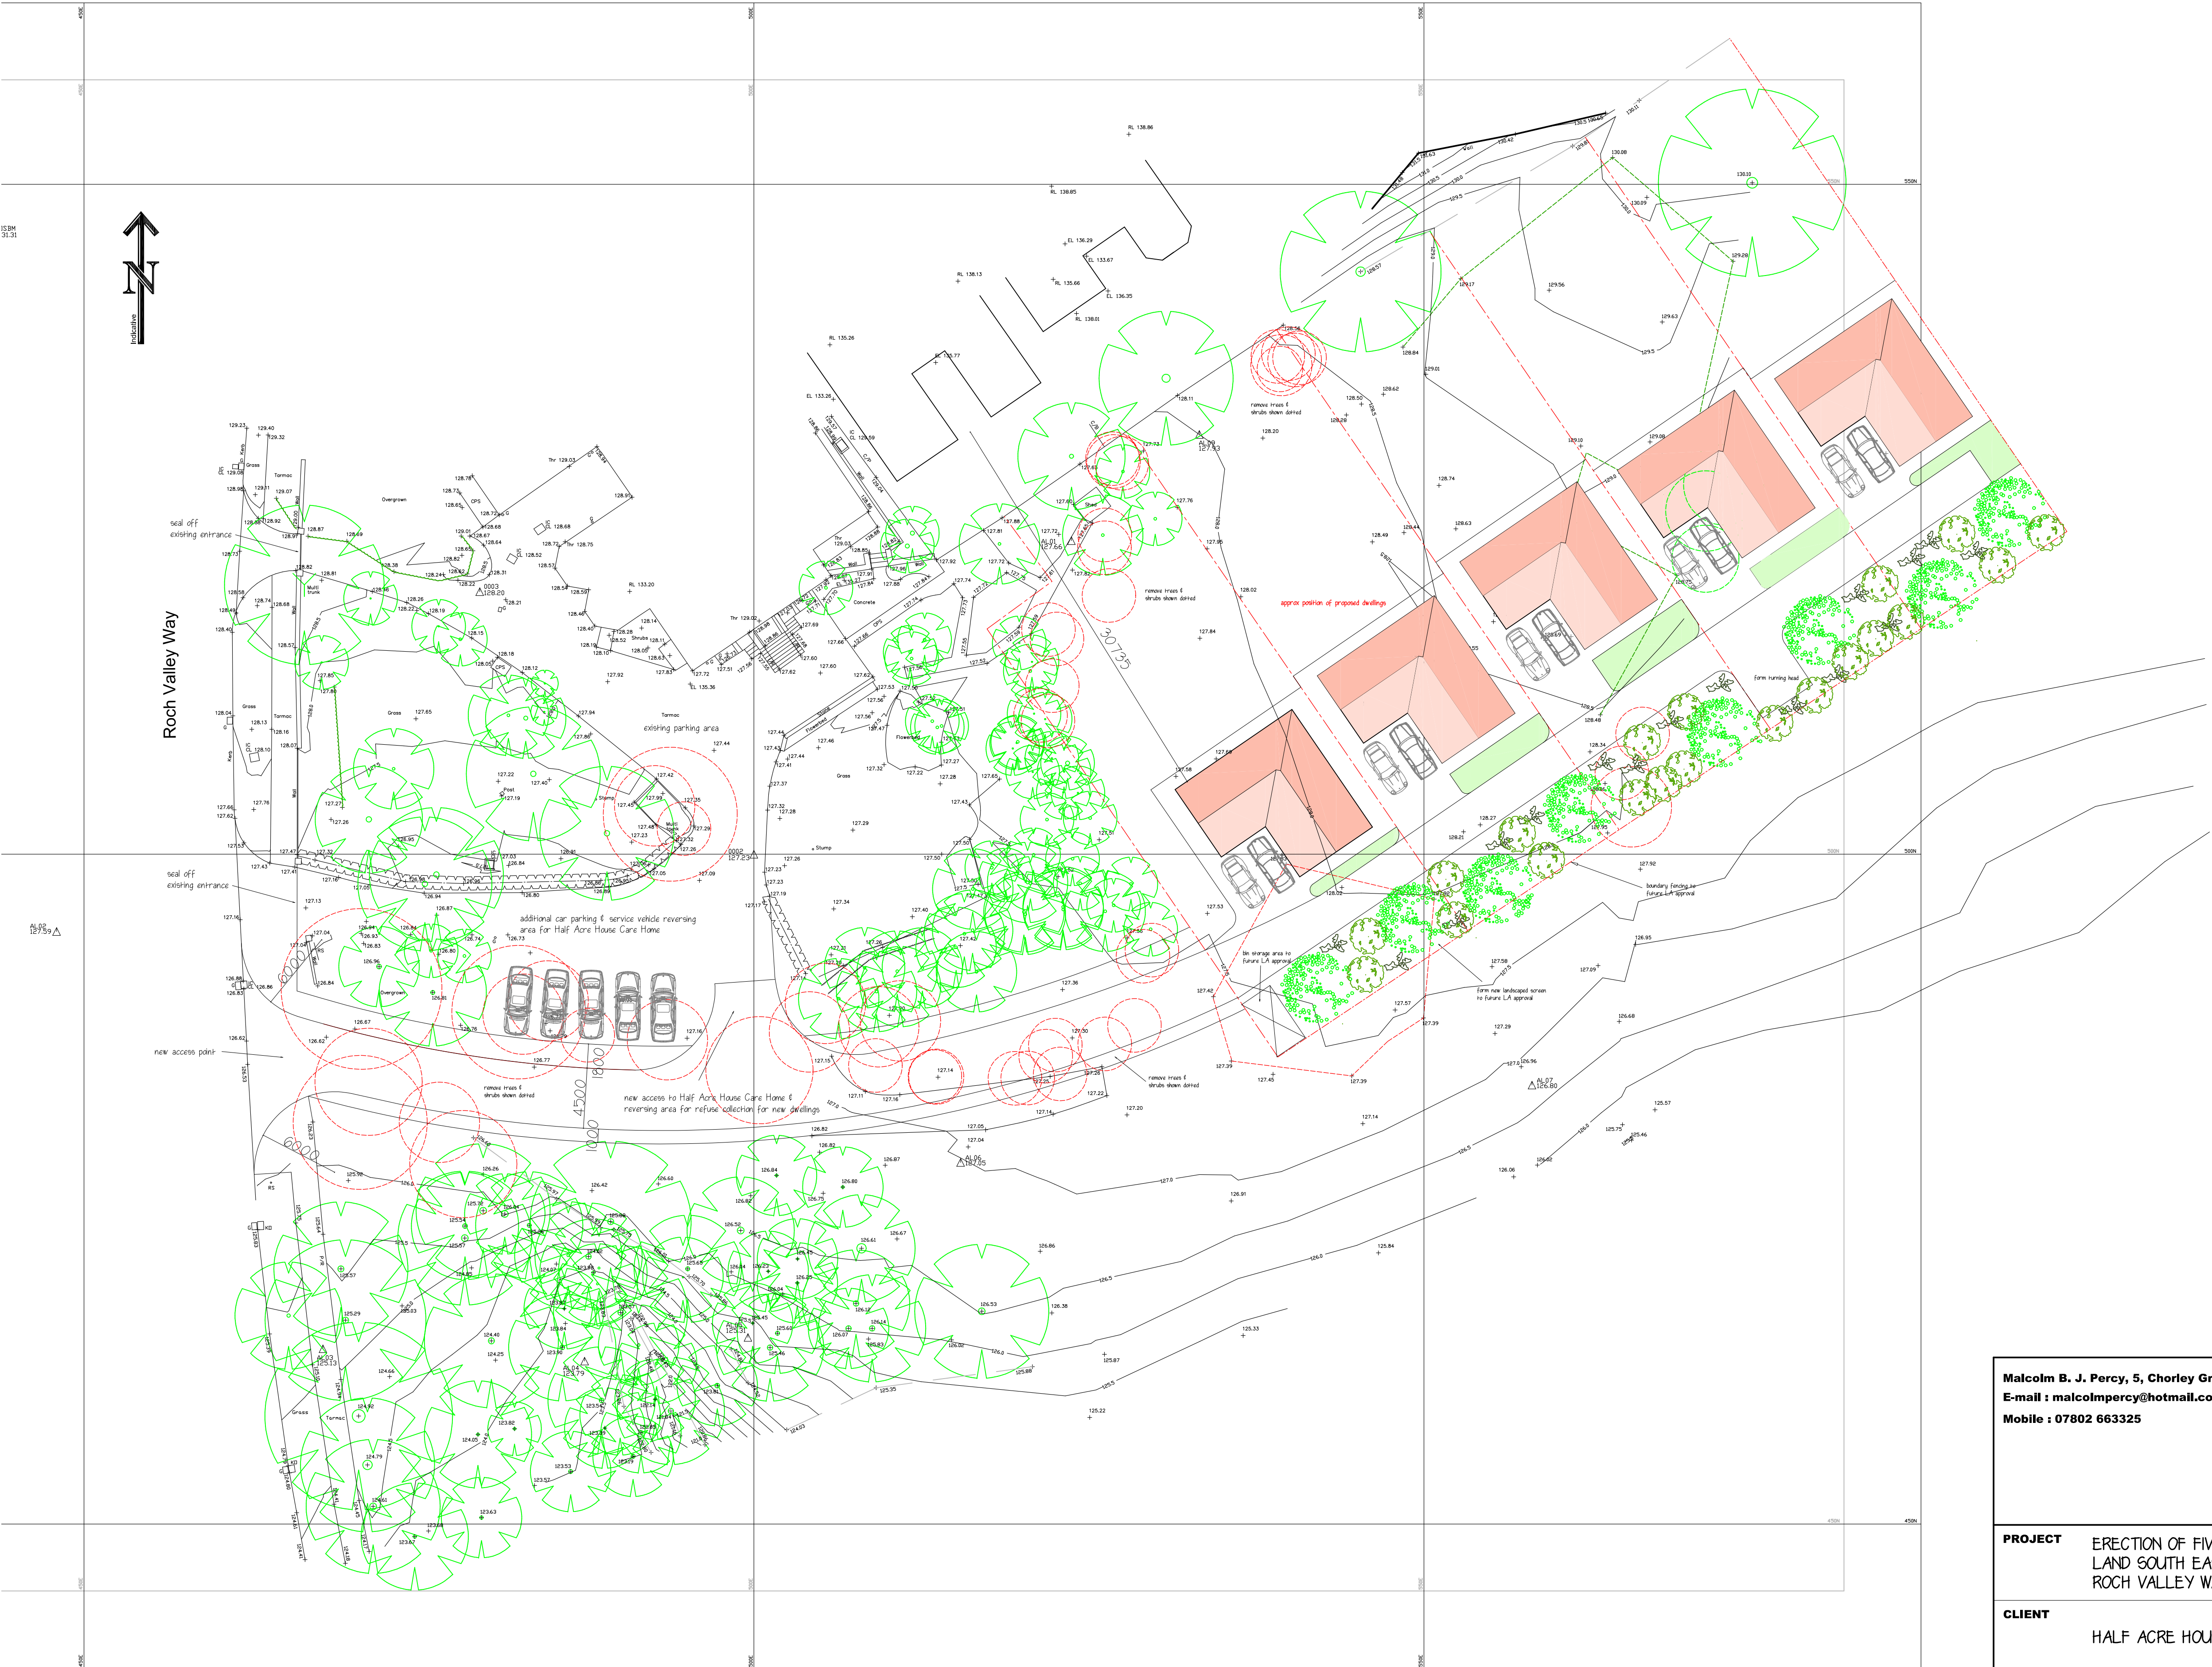

Malcolm B. J. Percy, 5, Chorley Green Farm Barns, Nantwich Road, Chorley, Cheshire, CW5 8JR.  
E-mail : malcolmpercy@hotmail.com  
Mobile : 07802 663325

BUILDING DESIGN  
AND PLANNING

Consultancy

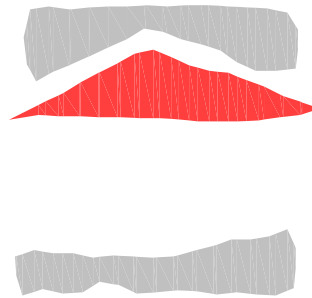

**PROJECT** ERECTION OF FIVE DETACHED DWELLINGS,  
LAND SOUTH EAST OF HALF ACRE HOUSE CARE HOME,  
ROCH VALLEY WAY, ROCHDALE, OL11 4DB.

**CLIENT** HALF ACRE HOUSE RESIDENTIAL HOME.

**TITLE** PROPOSED SITE PLAN.

|               |              |                 |                    |                 |
|---------------|--------------|-----------------|--------------------|-----------------|
| <b>DATE</b>   | <b>SCALE</b> | <b>DRAWN BY</b> | <b>DRAWING NO.</b> | <b>REVISION</b> |
| February 2019 | 1: 250 @ A1  | mbjp            | 1311.15            | D               |

