



general notes:
copyright reserved to mck associates ltd. and this drawing may not be used
or reproduced without prior written consent.

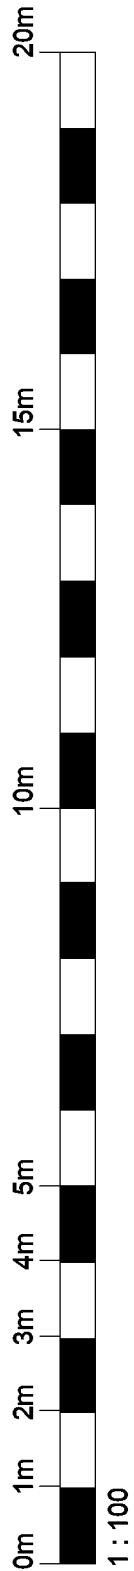


FRONT ELEVATION

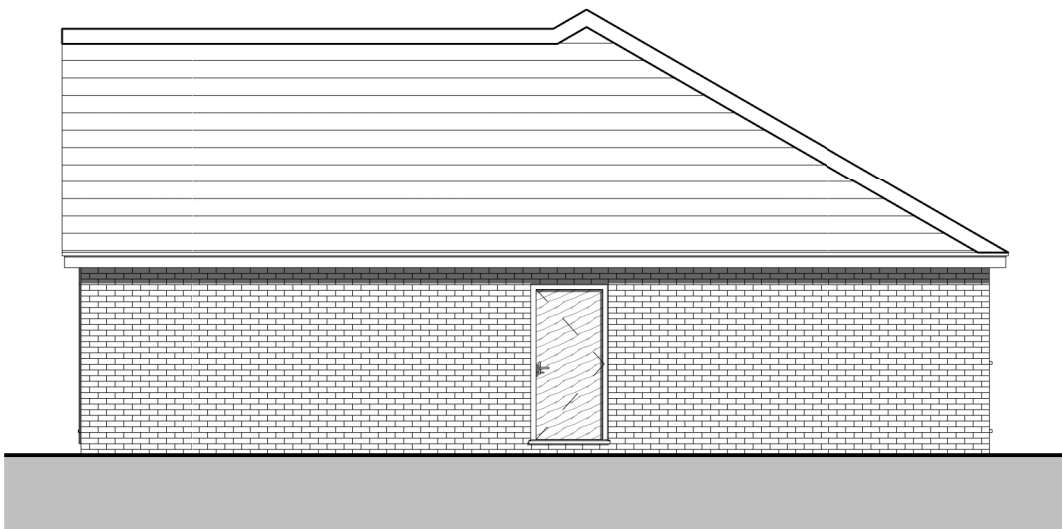

SIDE ELEVATION



REAR ELEVATION

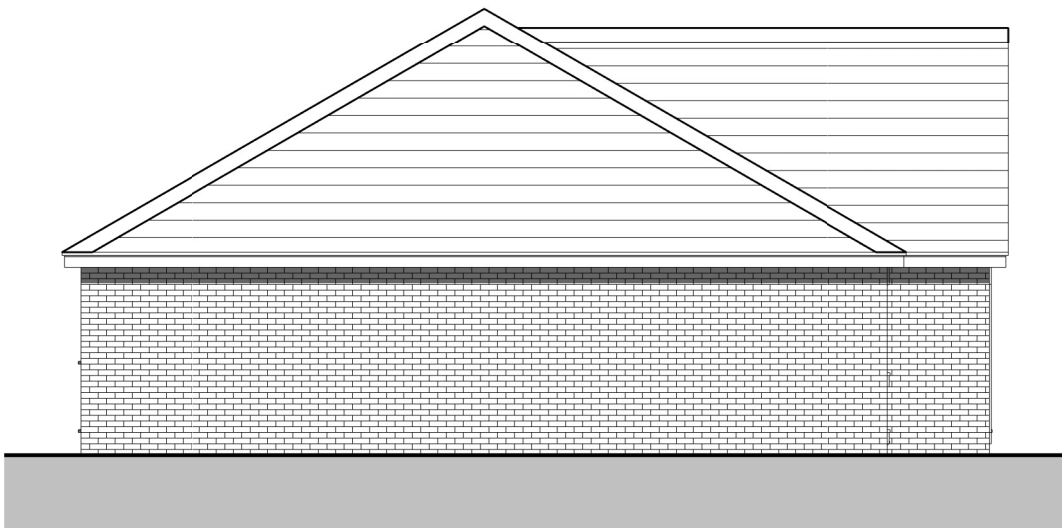

SIDE ELEVATION

Rev. Date by Description

PLANNING

Client:
ECCLESTON HOMES

Project:
RE-ELEVATED HOUSE TYPES
NEW 3 BED BUNGALOW (HIPPED)

Drawing Title:
PROPOSED ELEVATIONS
1295 Sq.Ft.

Drawn:
ELC

Checked:
PGM

Scale @ A3:
1 : 100

Date:
07/06/2023

Job No:

Drawing No:
3BB-EL

Rev:



architecture | building surveying | urban design

burnaby villa ■ 48 watling street road ■ fulwood ■ preston ■ pr2 8bp
tel: 01772 774510 fax: 01772 774511 email mck@mckassociates.co.uk