


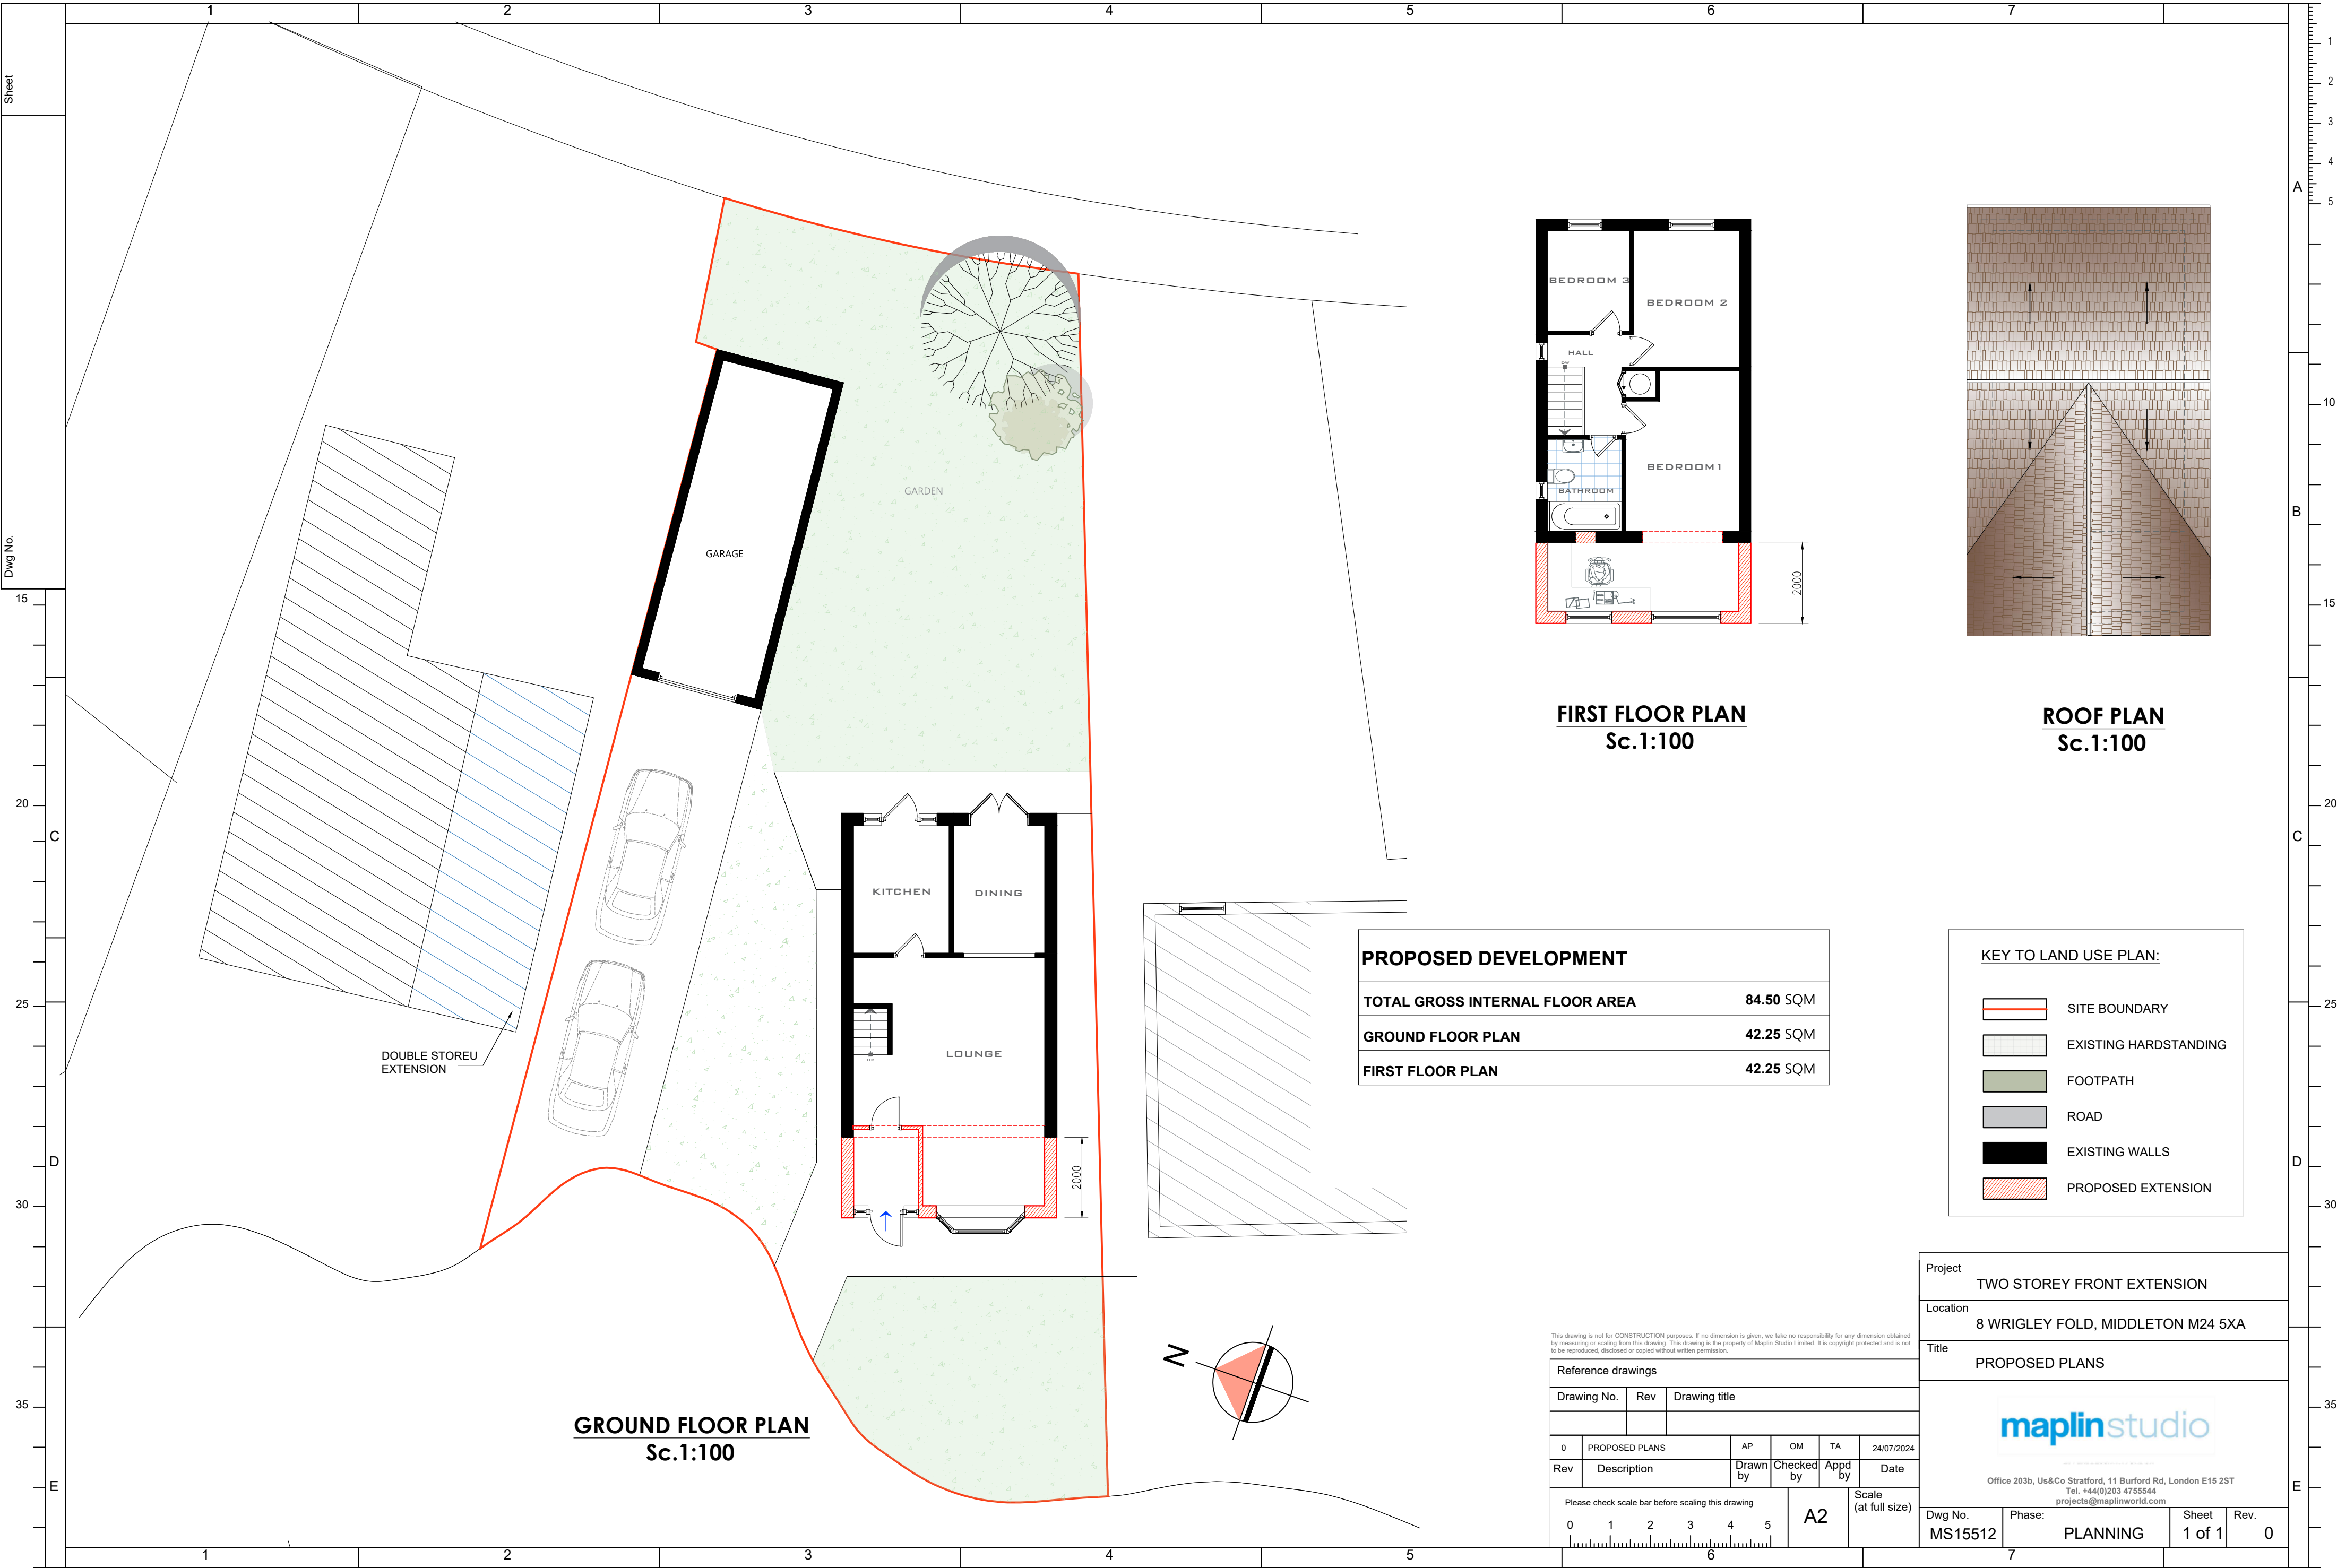

PROPOSED DEVELOPMENT	
TOTAL GROSS INTERNAL FLOOR AREA	84.50 SQM
GROUND FLOOR PLAN	42.25 SQM
FIRST FLOOR PLAN	42.25 SQM

FIRST FLOOR PLAN
Sc.1:100

ROOF PLAN
Sc.1:100

KEY TO LAND USE PLAN:	
	SITE BOUNDARY
	EXISTING HARDSTANDING
	FOOTPATH
	ROAD
	EXISTING WALLS
	PROPOSED EXTENSION

This drawing is not for CONSTRUCTION purposes. If no dimension is given, we take no responsibility for any dimension obtained by measuring or scaling from this drawing. This drawing is the property of Maplin Studio Limited. It is copyright protected and is not to be reproduced, disclosed or copied without written permission.

Reference drawings						
Drawing No.	Rev	Drawing title				
0	PROPOSED PLANS	AP	OM	TA	24/07/2024	
Rev	Description	Drawn by	Checked by	Appd by	Date	
Please check scale bar before scaling this drawing				A2	Scale (at full size)	
0	1	2	3	4	5	

Project	TWO STOREY FRONT EXTENSION				
Location	8 WRIGLEY FOLD, MIDDLETON M24 5XA				
Title	PROPOSED PLANS				
 Office 203b, Us&Co Stratford, 11 Burford Rd, London E15 2ST Tel. +44(0)203 4755544 projects@maplinworld.com					
Dwg No.	Phase:	Sheet	Rev.		
MS15512	PLANNING	1 of 1	0		