



| REVISIONS |                                                  | Enquiry Number | Serial Number |         |  |
|-----------|--------------------------------------------------|----------------|---------------|---------|--|
|           |                                                  | E47340         |               |         |  |
| Rev       | Details of Amendment                             | Date           | Name          | Checked |  |
| P01       | FIRST ISSUE                                      | 14.12.2023     | PN            |         |  |
| P02       | REVISED INLINE WITH DAR DATED 05.02.24           | 05.02.24       | PN            |         |  |
| P03       | REVISED INLINE WITH CLIENTS EMAIL DATED 05.02.24 | 06.02.24       | PN            |         |  |
| P04       | REVISED INLINE WITH CLIENTS EMAIL DATED 07.02.24 | 08.02.24       | PN            |         |  |


SPECIFICATION

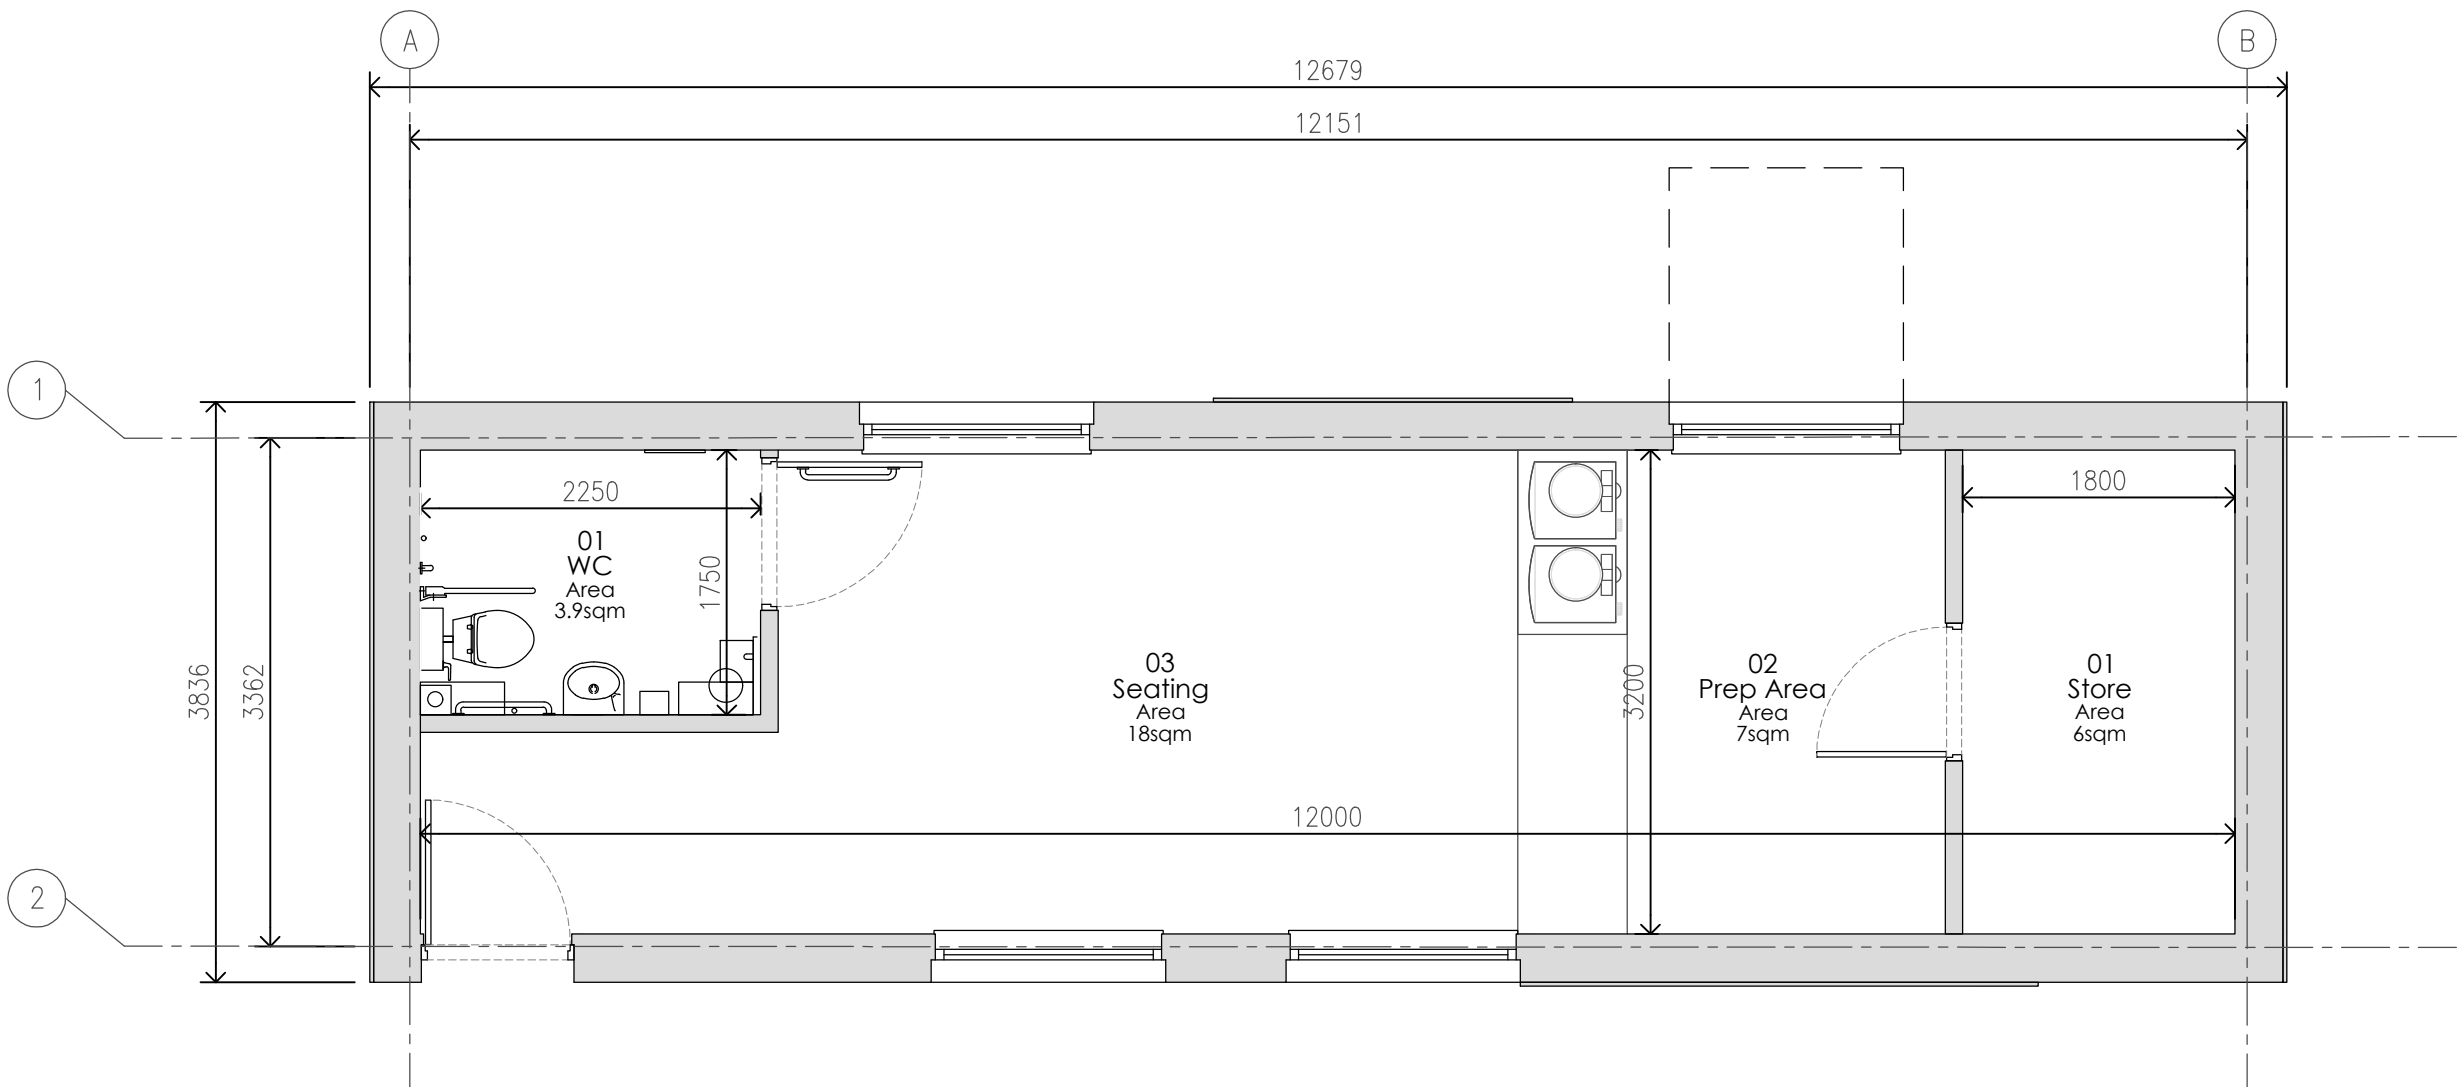


01 Proposed GA Plan  
Scale 1:50

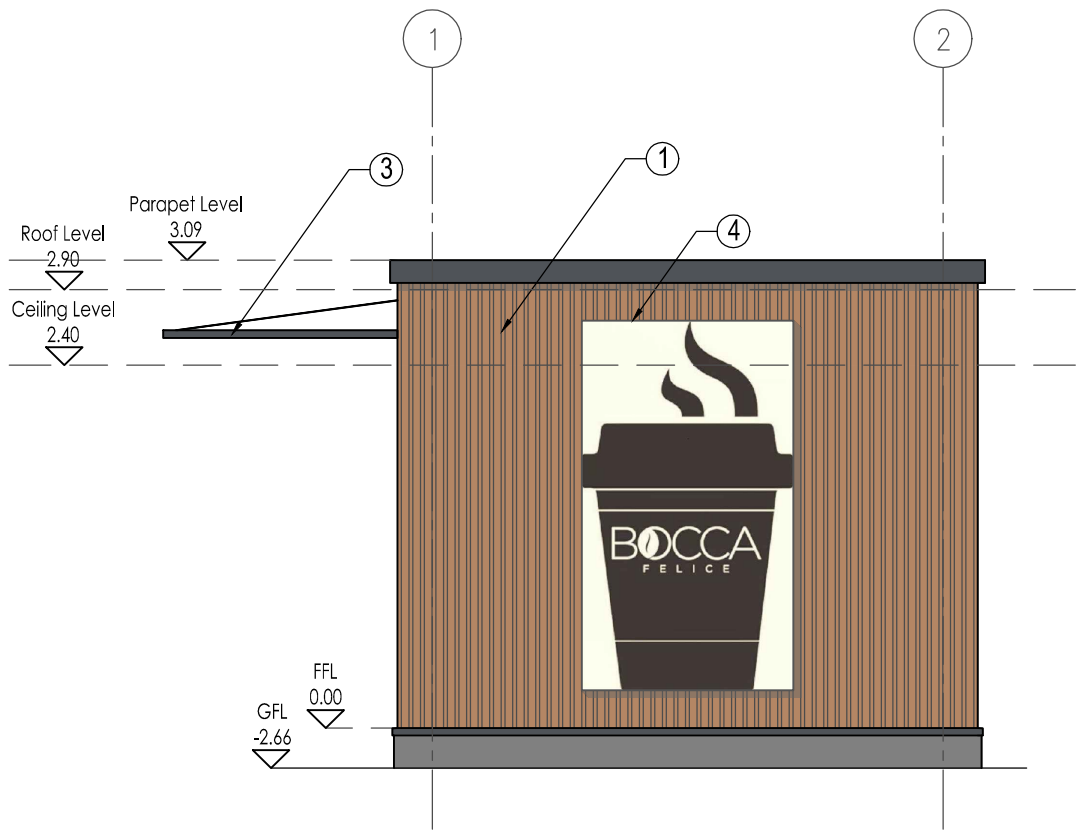


02 Proposed West Elevation  
Scale 1:50

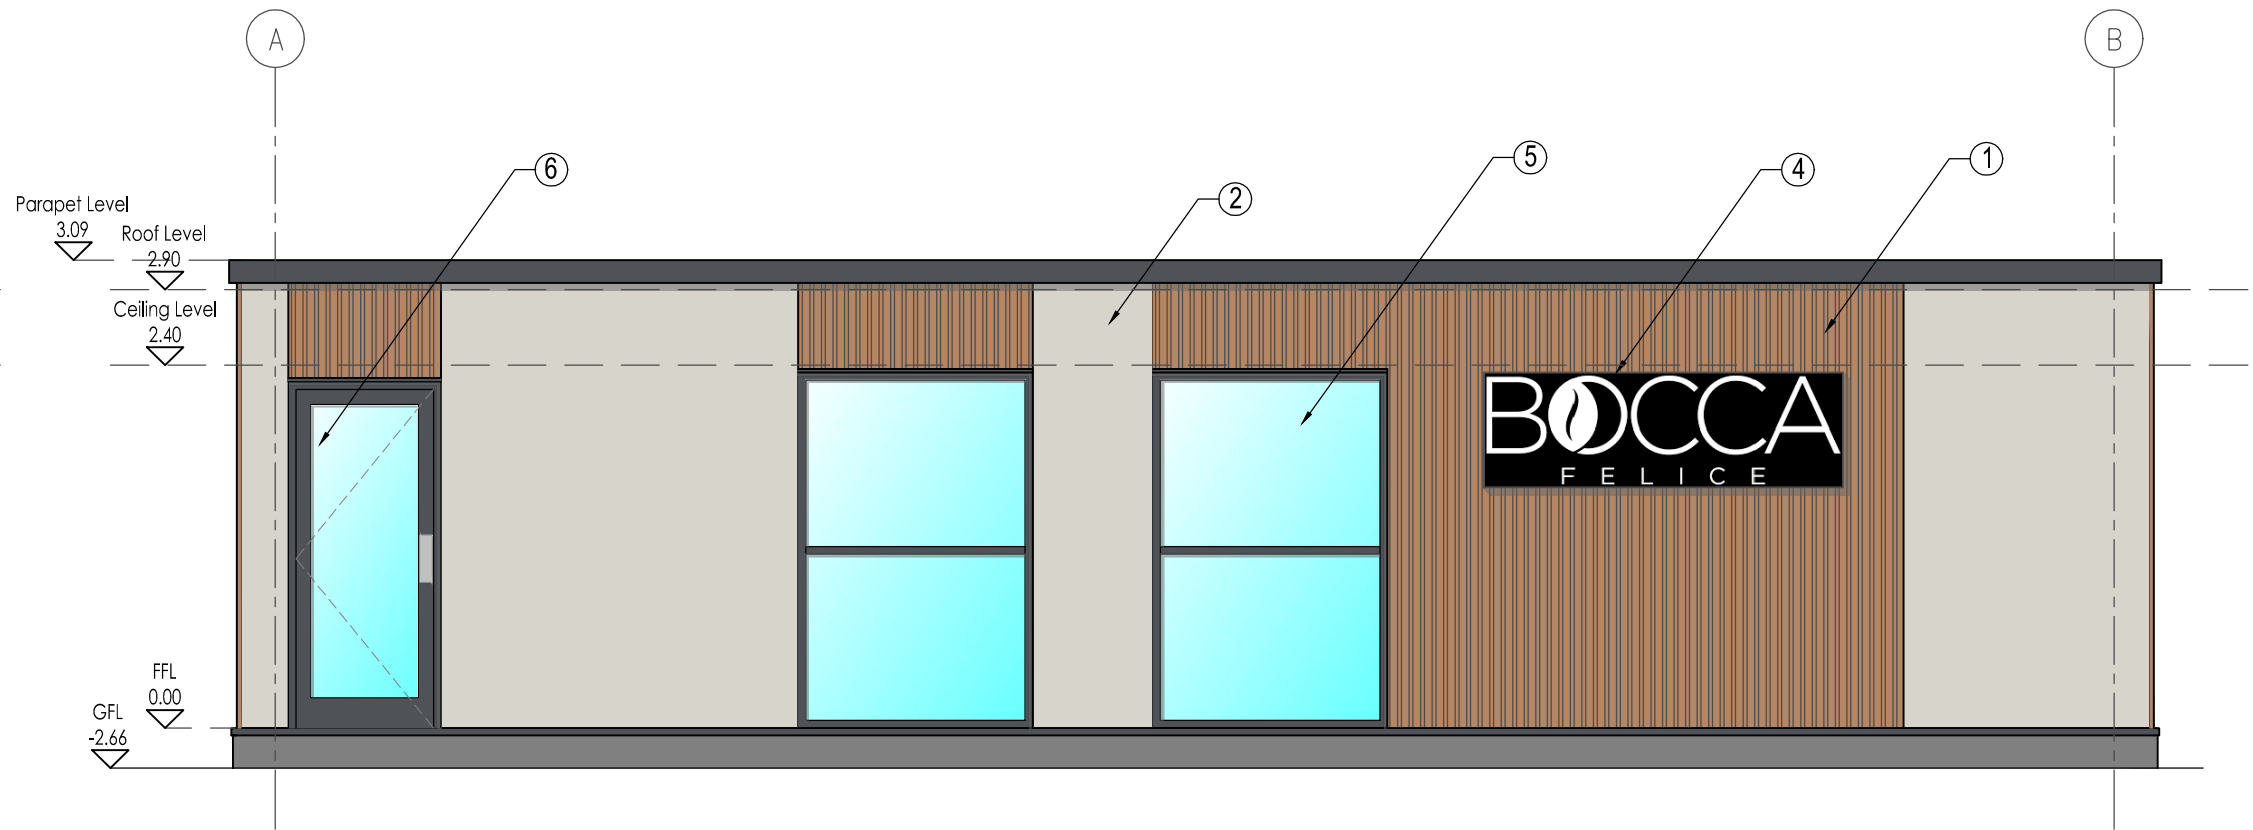

03 Proposed North Elevation  
Scale 1:50

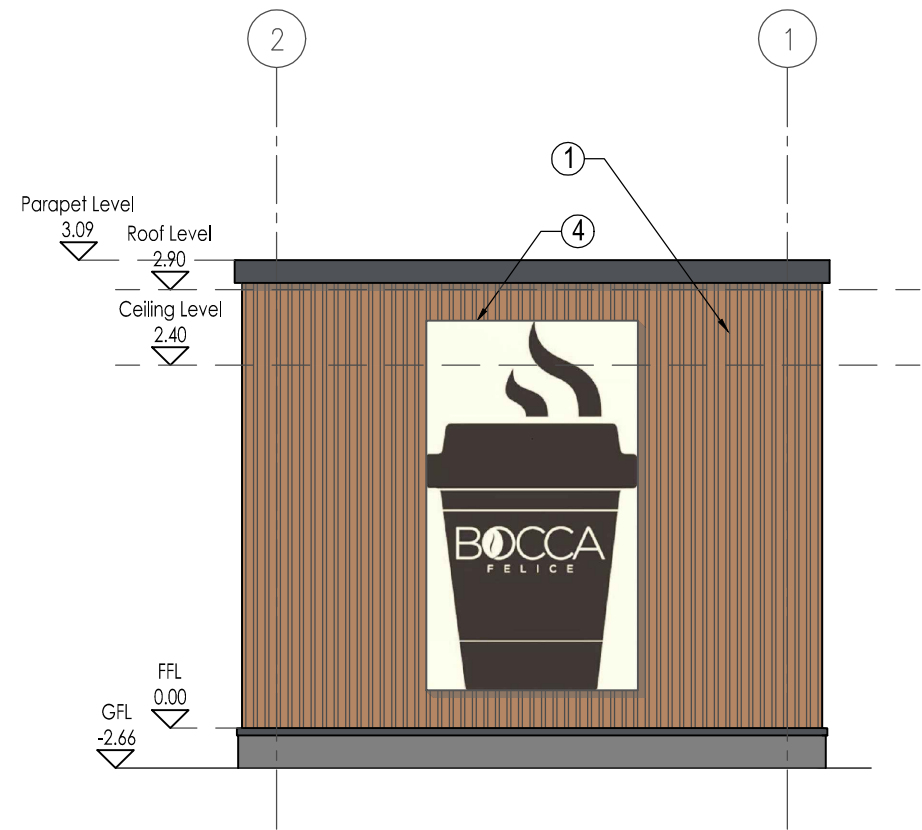

04 Proposed East Elevation  
Scale 1:50

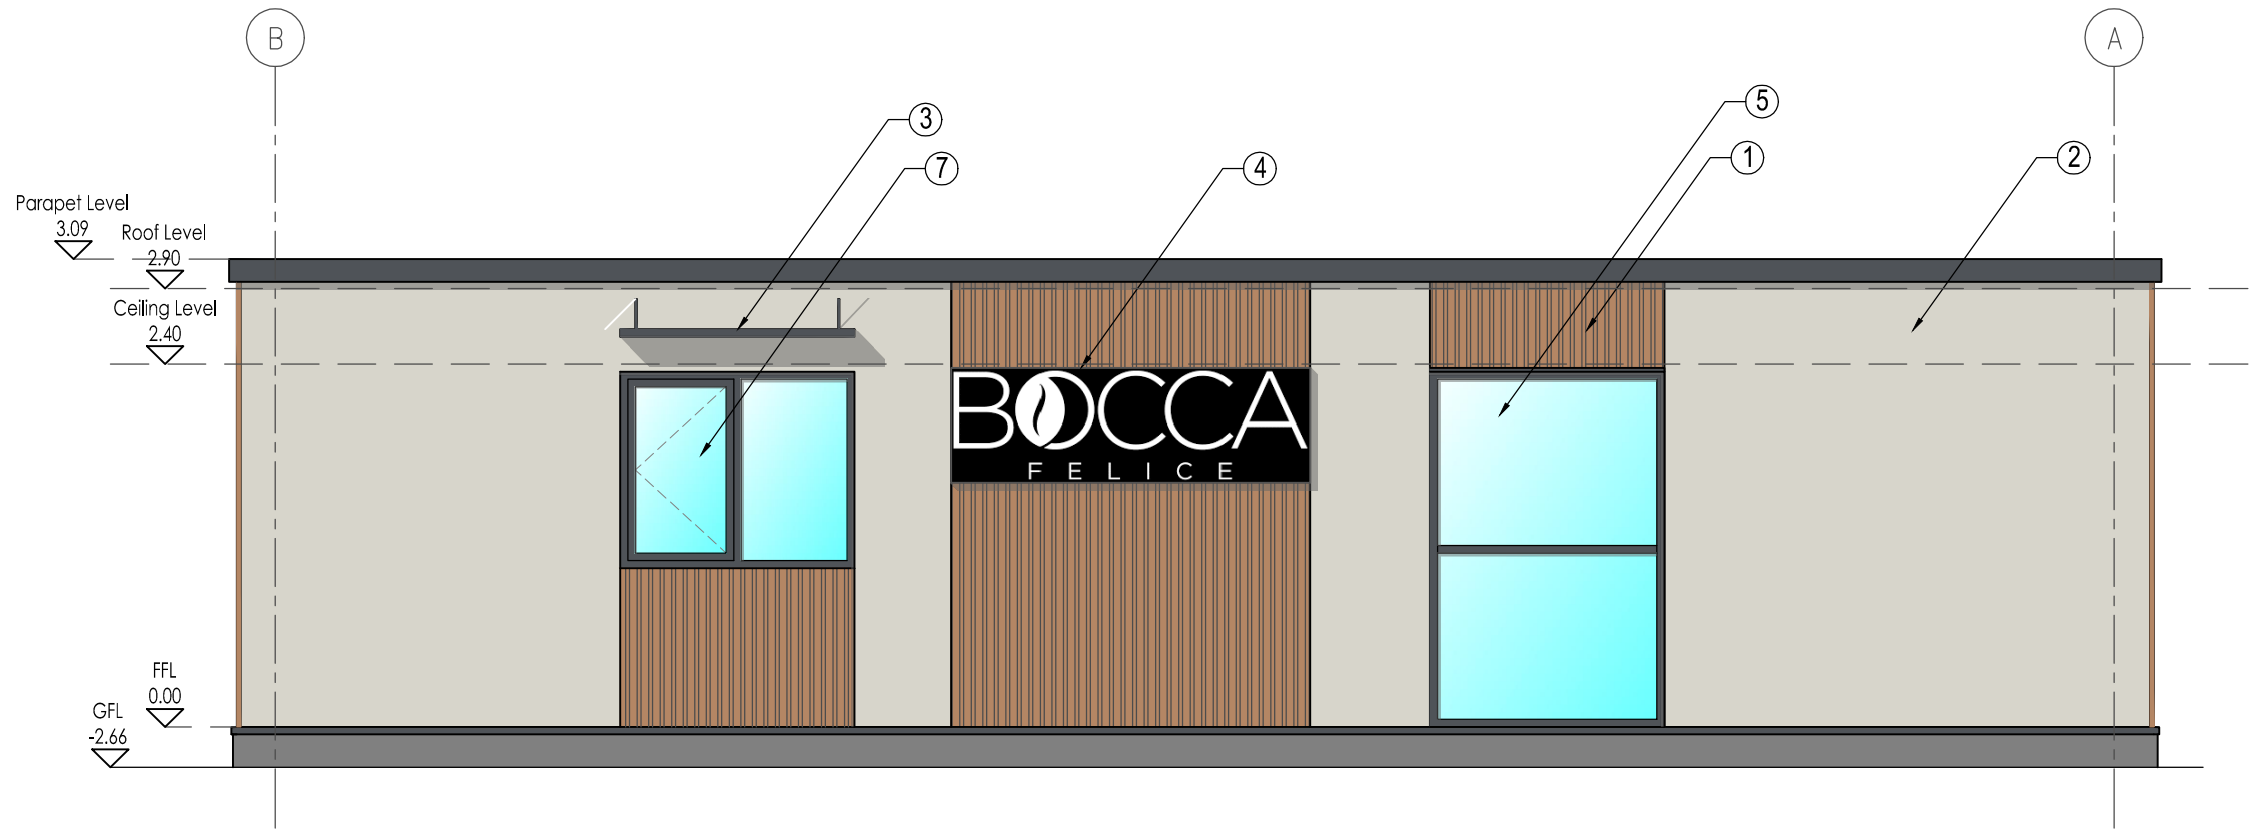

05 Proposed South Elevation  
Scale 1:50

SPECIFICATION

- EXTERNAL VERTICAL TIMBER CLADDING
- CLADDING PANELS
- STEEL CANOPY
- SIGNAGE
- POWDER COATED ALUMINIUM WINDOWS
- ALUMINIUM ENTRANCE DOOR
- POWDER COATED ALUMINIUM SLIDING SERVING HATCH

THIS DRAWING IS THE PROPERTY OF  
**MODULIZE DESIGNER**  
IT MUST NOT BE COPIED OR  
REPRODUCED IN ANY WAY WITHOUT  
THE PRIOR PERMISSION OF THE  
OWNERS OR THEIR DULY  
AUTHORISED REPRESENTATIVE

APPROVED FOR  
CONSTRUCTION

SIGNED.....  
DATE.....

PLEASE SIGN AND RETURN

|                                          |            |
|------------------------------------------|------------|
| CLIENT                                   |            |
| PROJECT                                  |            |
| BOCCA FELICE COFFEE POD                  |            |
| TITLE                                    |            |
| GENERAL ARRANGEMENT PLAN<br>& ELEVATIONS |            |
| DATE                                     | 14.12.2023 |
| SCALES                                   | 1:50 • A1  |
| DRAWING NUMBER                           | QS030089   |
| REVISION                                 | P04        |
| DRAWN                                    | PN         |
| CHECKED                                  | -          |
| APPROVED                                 |            |