

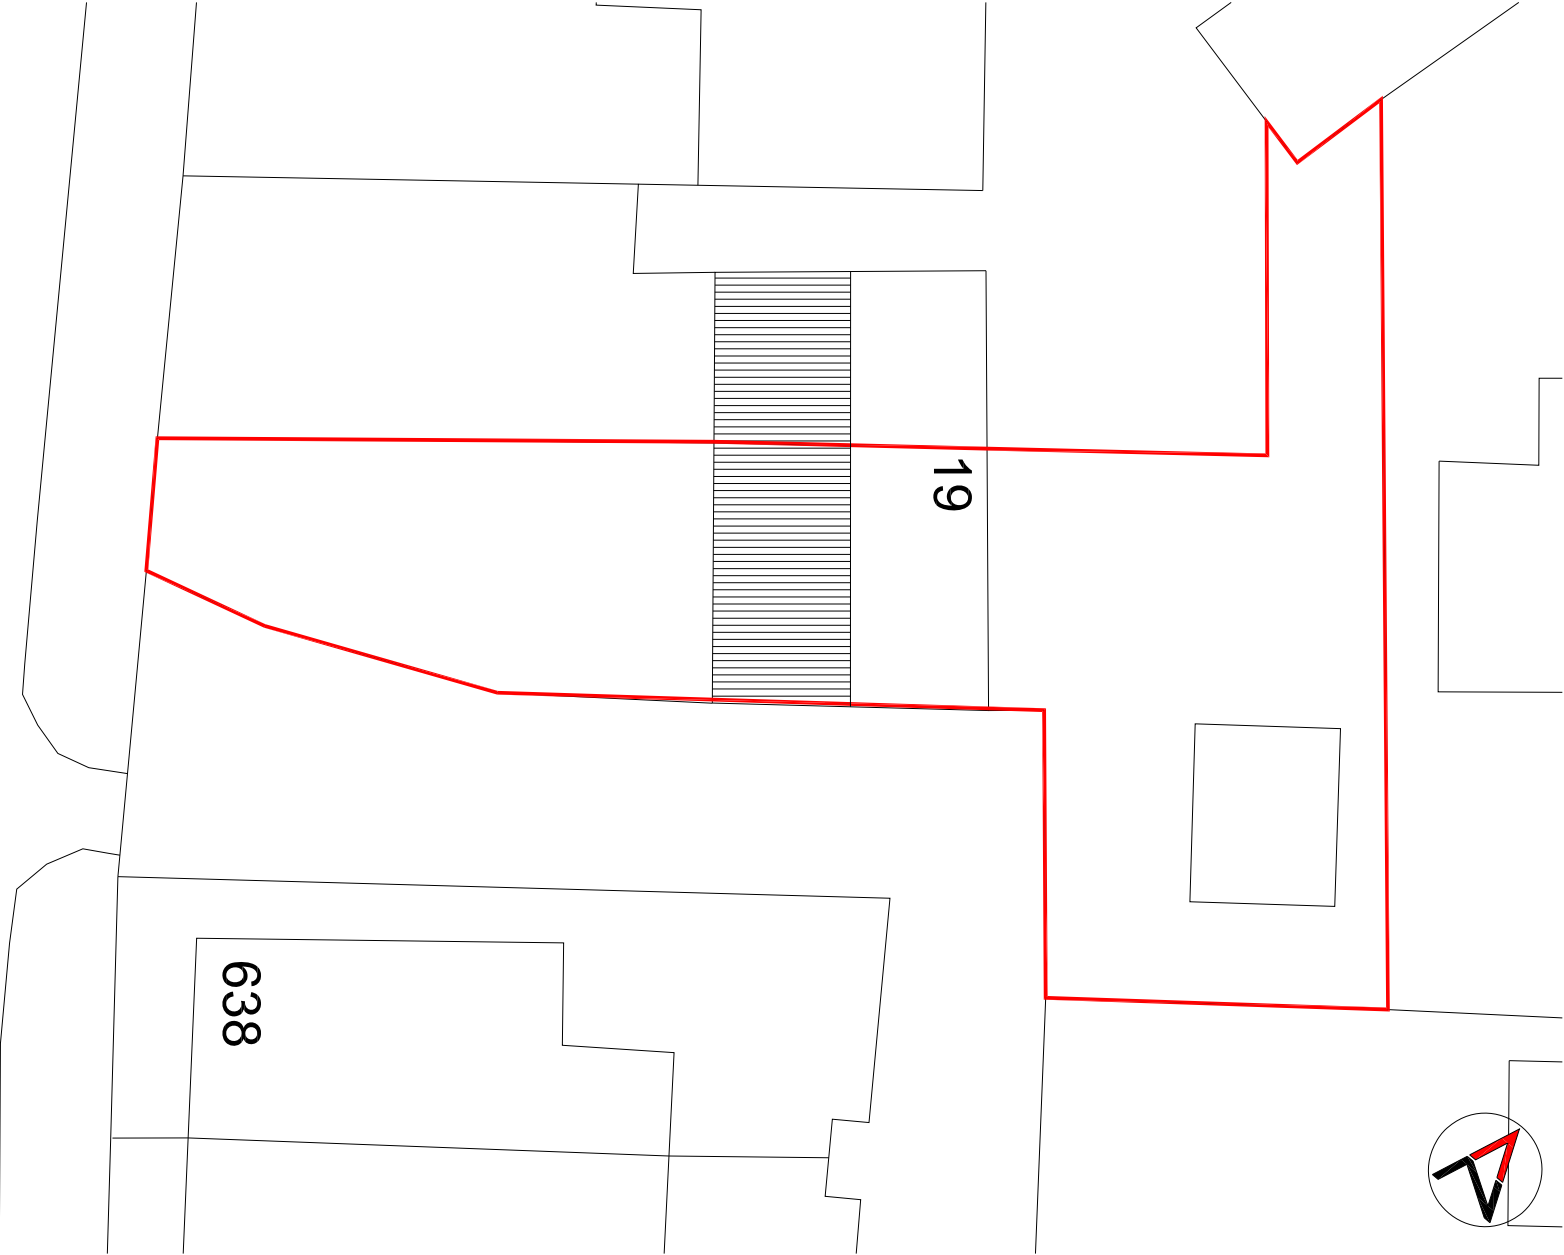


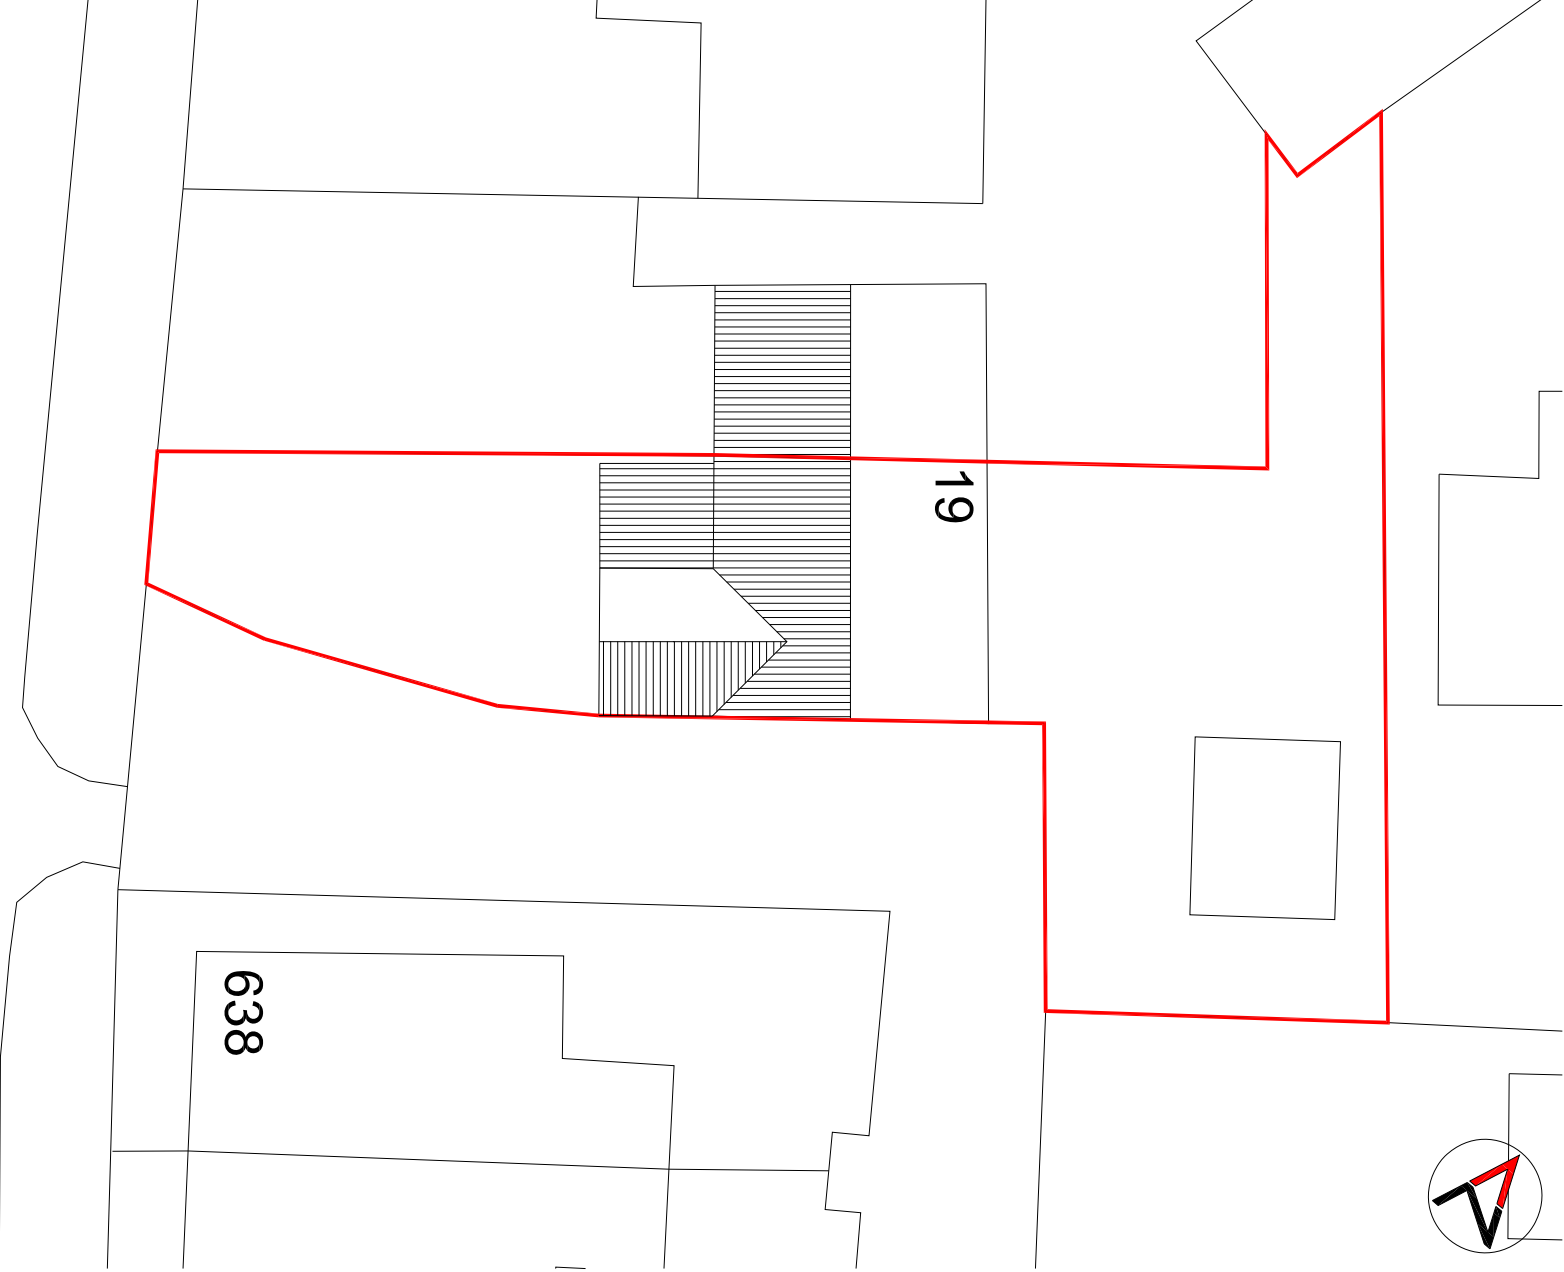

Existing Site plan 1:200

 

Proposed Site plan 1:200

| revision                                                    |
|-------------------------------------------------------------|
| drawing status                                              |
| PLANNING                                                    |
| date                                                        |
| Mr & Mrs Dowling<br>19 Spoddock Ave,<br>Norden.<br>OL12 7QA |

cd3

concept design architects ltd

5 Sandby Close, Biltonia, Boscup, Luncodille, OL13 9TP  
Tel: 01274 744111  
E: mail@conceptdesignarchitects.co.uk

| project                                |
|----------------------------------------|
| Proposed House Alterations & Extension |
| drawing title                          |
| Existing & Proposed Block Plans        |
| date                                   |
| DEC 2023                               |
| scale                                  |
| 1:200                                  |
| drawn                                  |
| MH                                     |
| checked                                |
|                                        |
| drawing number                         |
| 230108/AS/1.002                        |