



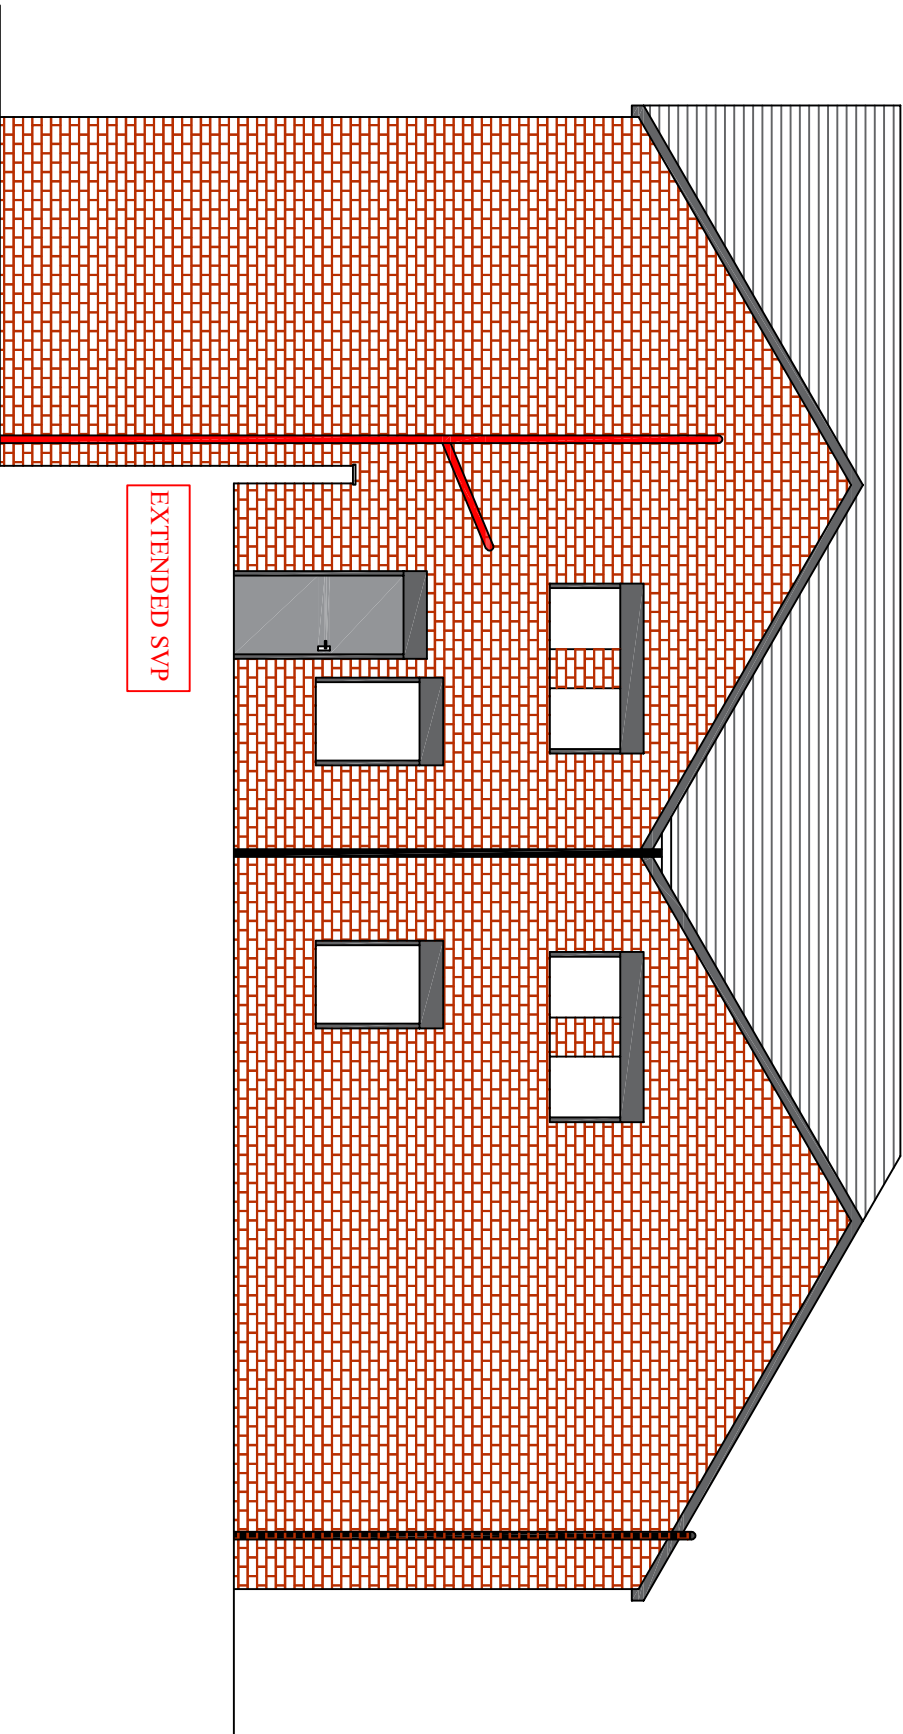

ALL DIMENSIONS TO BE CHECKED PRIOR
COMMENCING ON SITE AND ANY DISCREPANCIES TO BE
REPORTED TO THE DESIGNER. Do not scale drawings

 

SCALE BAR 1:100

58B LONG STREET, MIDDLETON, M24 6UQ

PROPOSED REAR ELEVATION

SCALE 1:100

DRG.NO.

DATE JULY 24

012024/6