


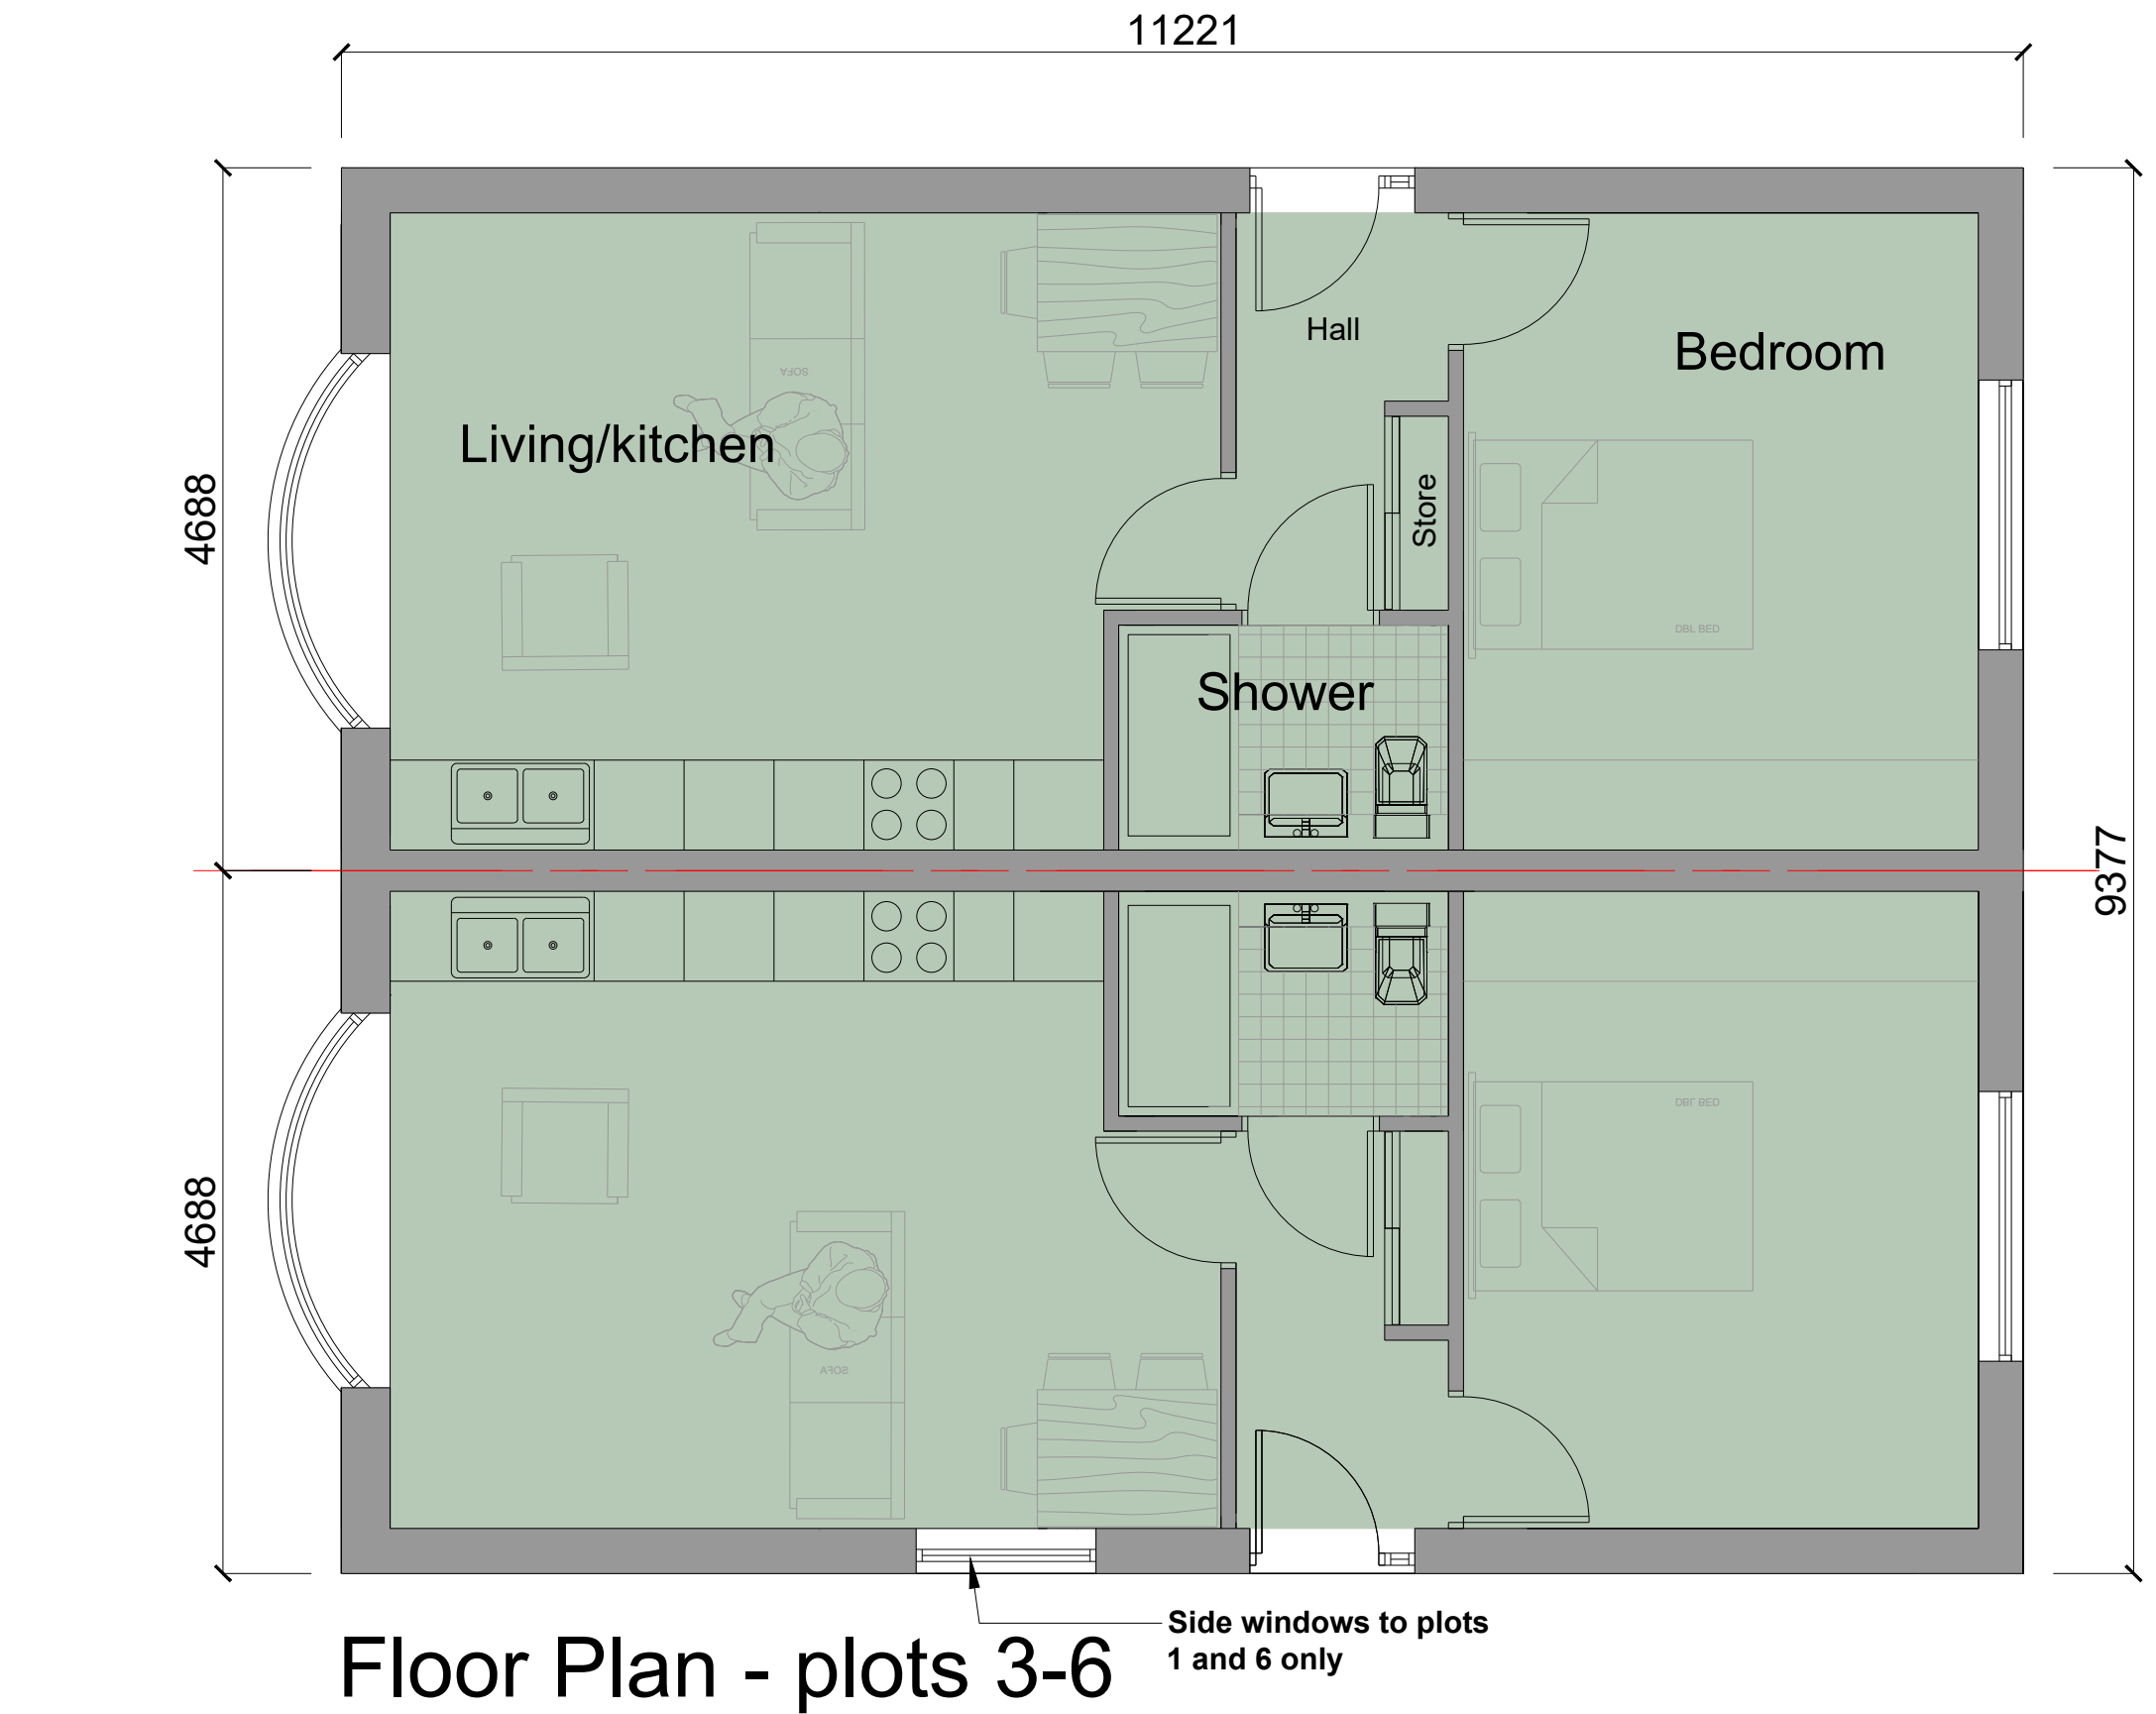

- General Notes;**
- Facing brickwork to outer walls to L.A. approval.
 - Concrete interlocking roofing tiles to L.A. approval
 - Contrasting colour brick heads and sills to openings where shown.
 - Black finish UPVC double glazed windows.
 - Insulated composite doors with double glazed panels.
 - Anthracite gray UPVC fascia's soffits and barge boards.
 - Black plastic gutters and downpipes.
 - Permeable tarmac surface to access drive - subject to site conditions and engineers recommendations.

C 20-7-23 Revised proposals - semi detached 1 bed bungalows
B 16-6-23 Site layout amended now based on topographical survey received 15-6-23
A 15-2-23 Road amended and bin store shown
rev: date: description

ajc
AJ COCKER ASSOCIATES
CHARTERED BUILDING SURVEYORS

New Century House
176 Drake Street
Rochdale
OL16 1UP
Tel: 01706 764880
Fax: 01706 764881
www.ajcockerassociates.co.uk
mail@ajcockerassociates.co.uk

RICS
the mark of
property
professionalism
worldwide

Project:
Proposed development on land
at rear of Willows Lane, Milnrow
Proposals-Site Plan and Plots 3-6

Client: Mr. J.R.Grieves

scale: 1:100/1:50
date: Sept. 2022
drawn: NL

Dwg. Nr. H473-01-C