
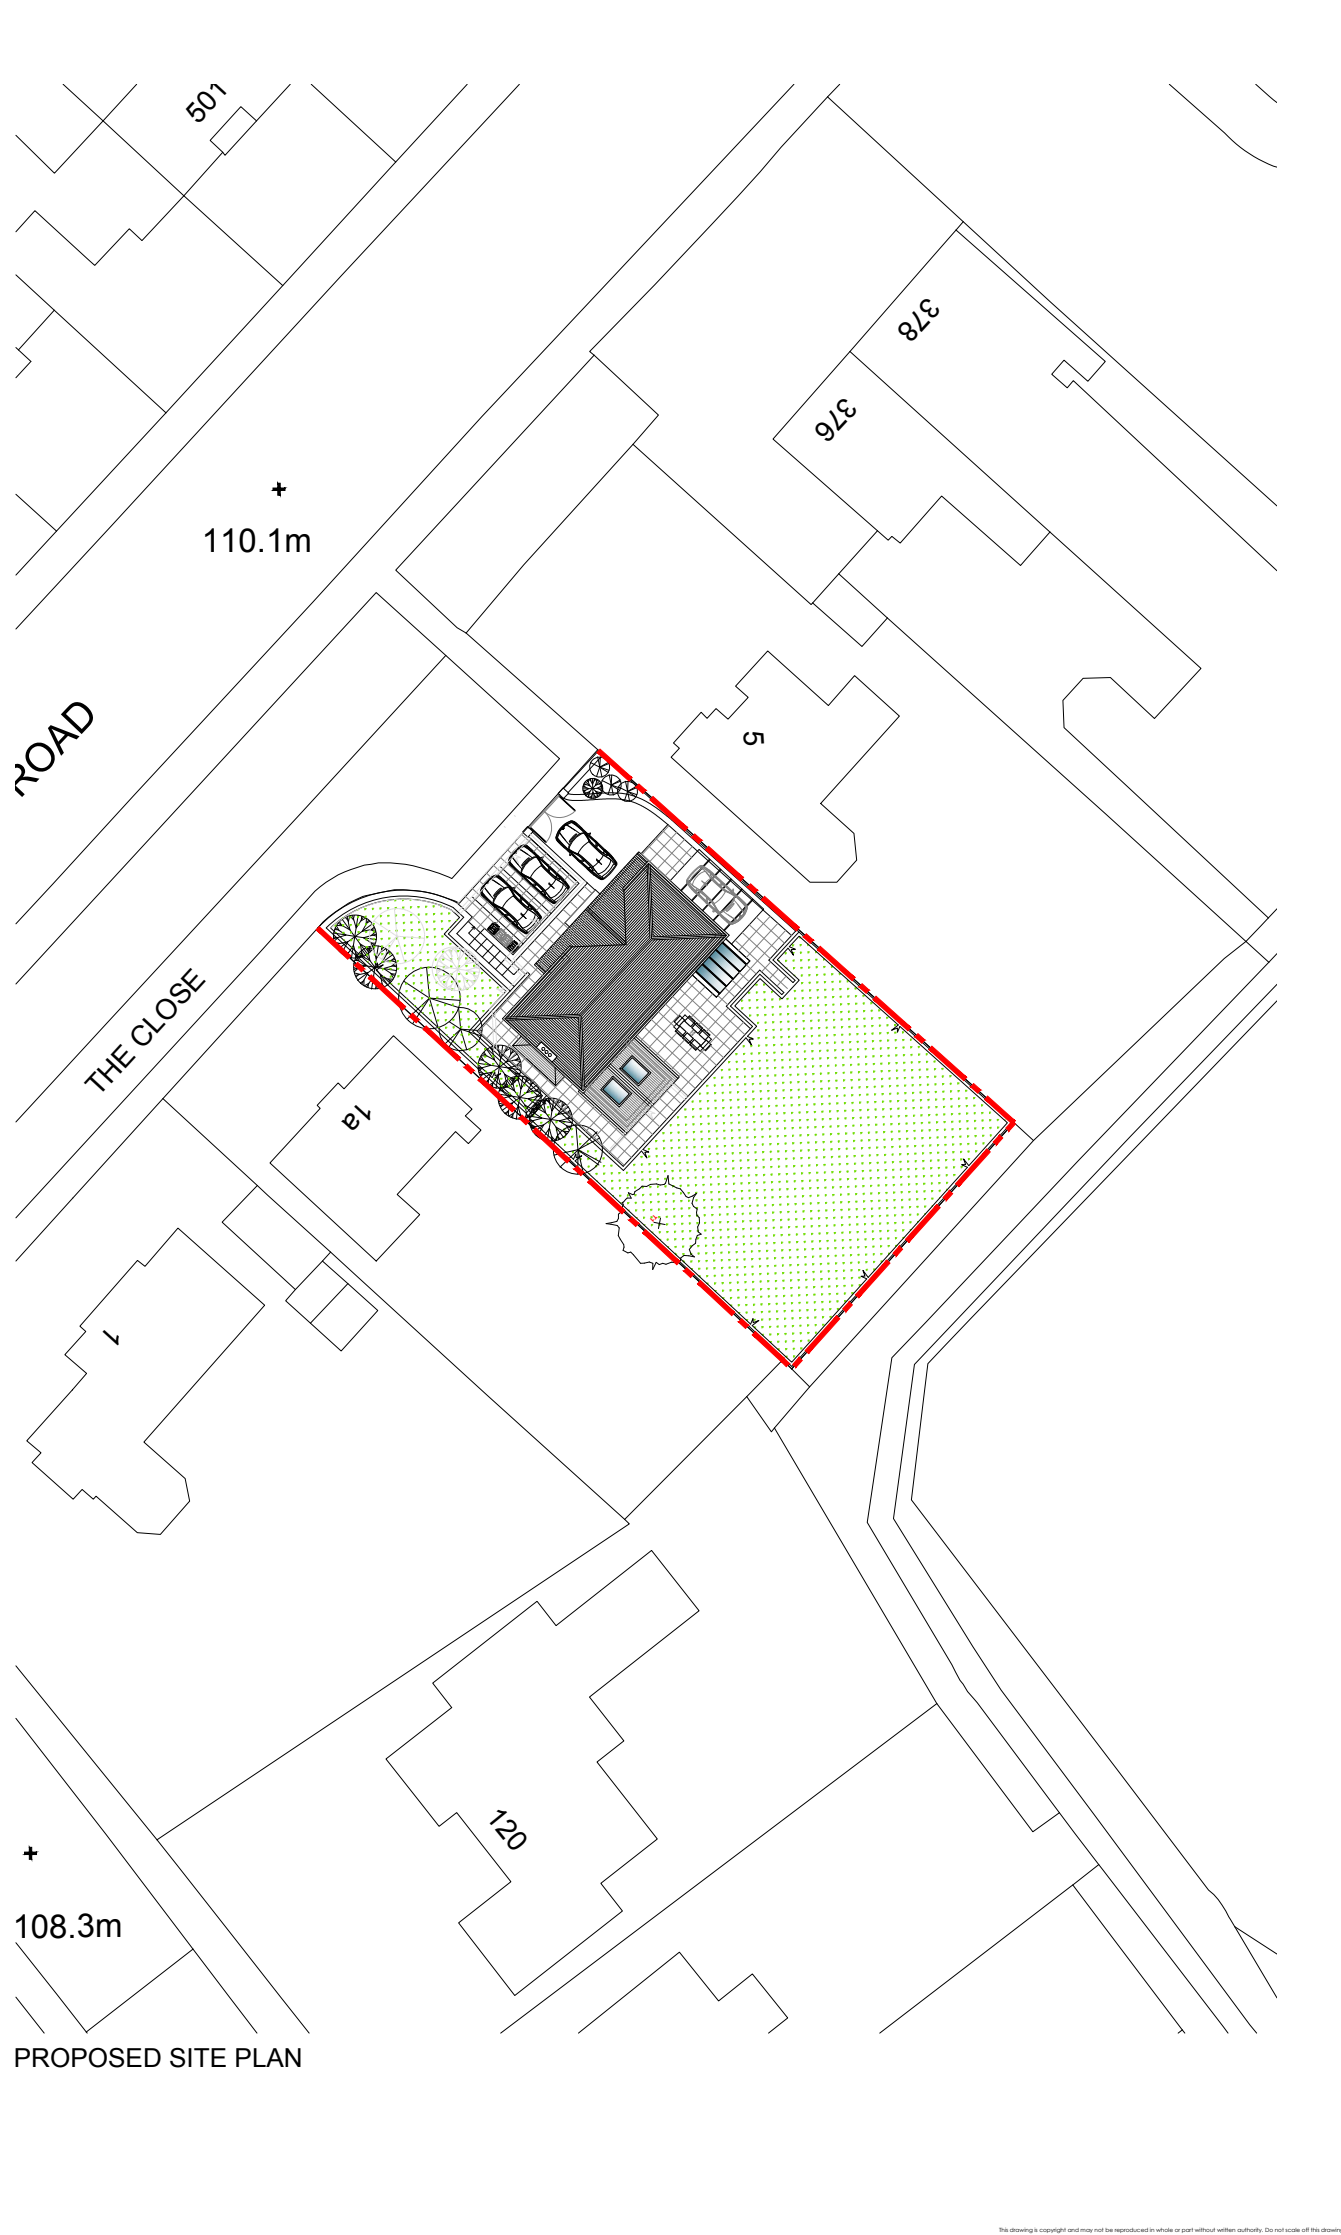


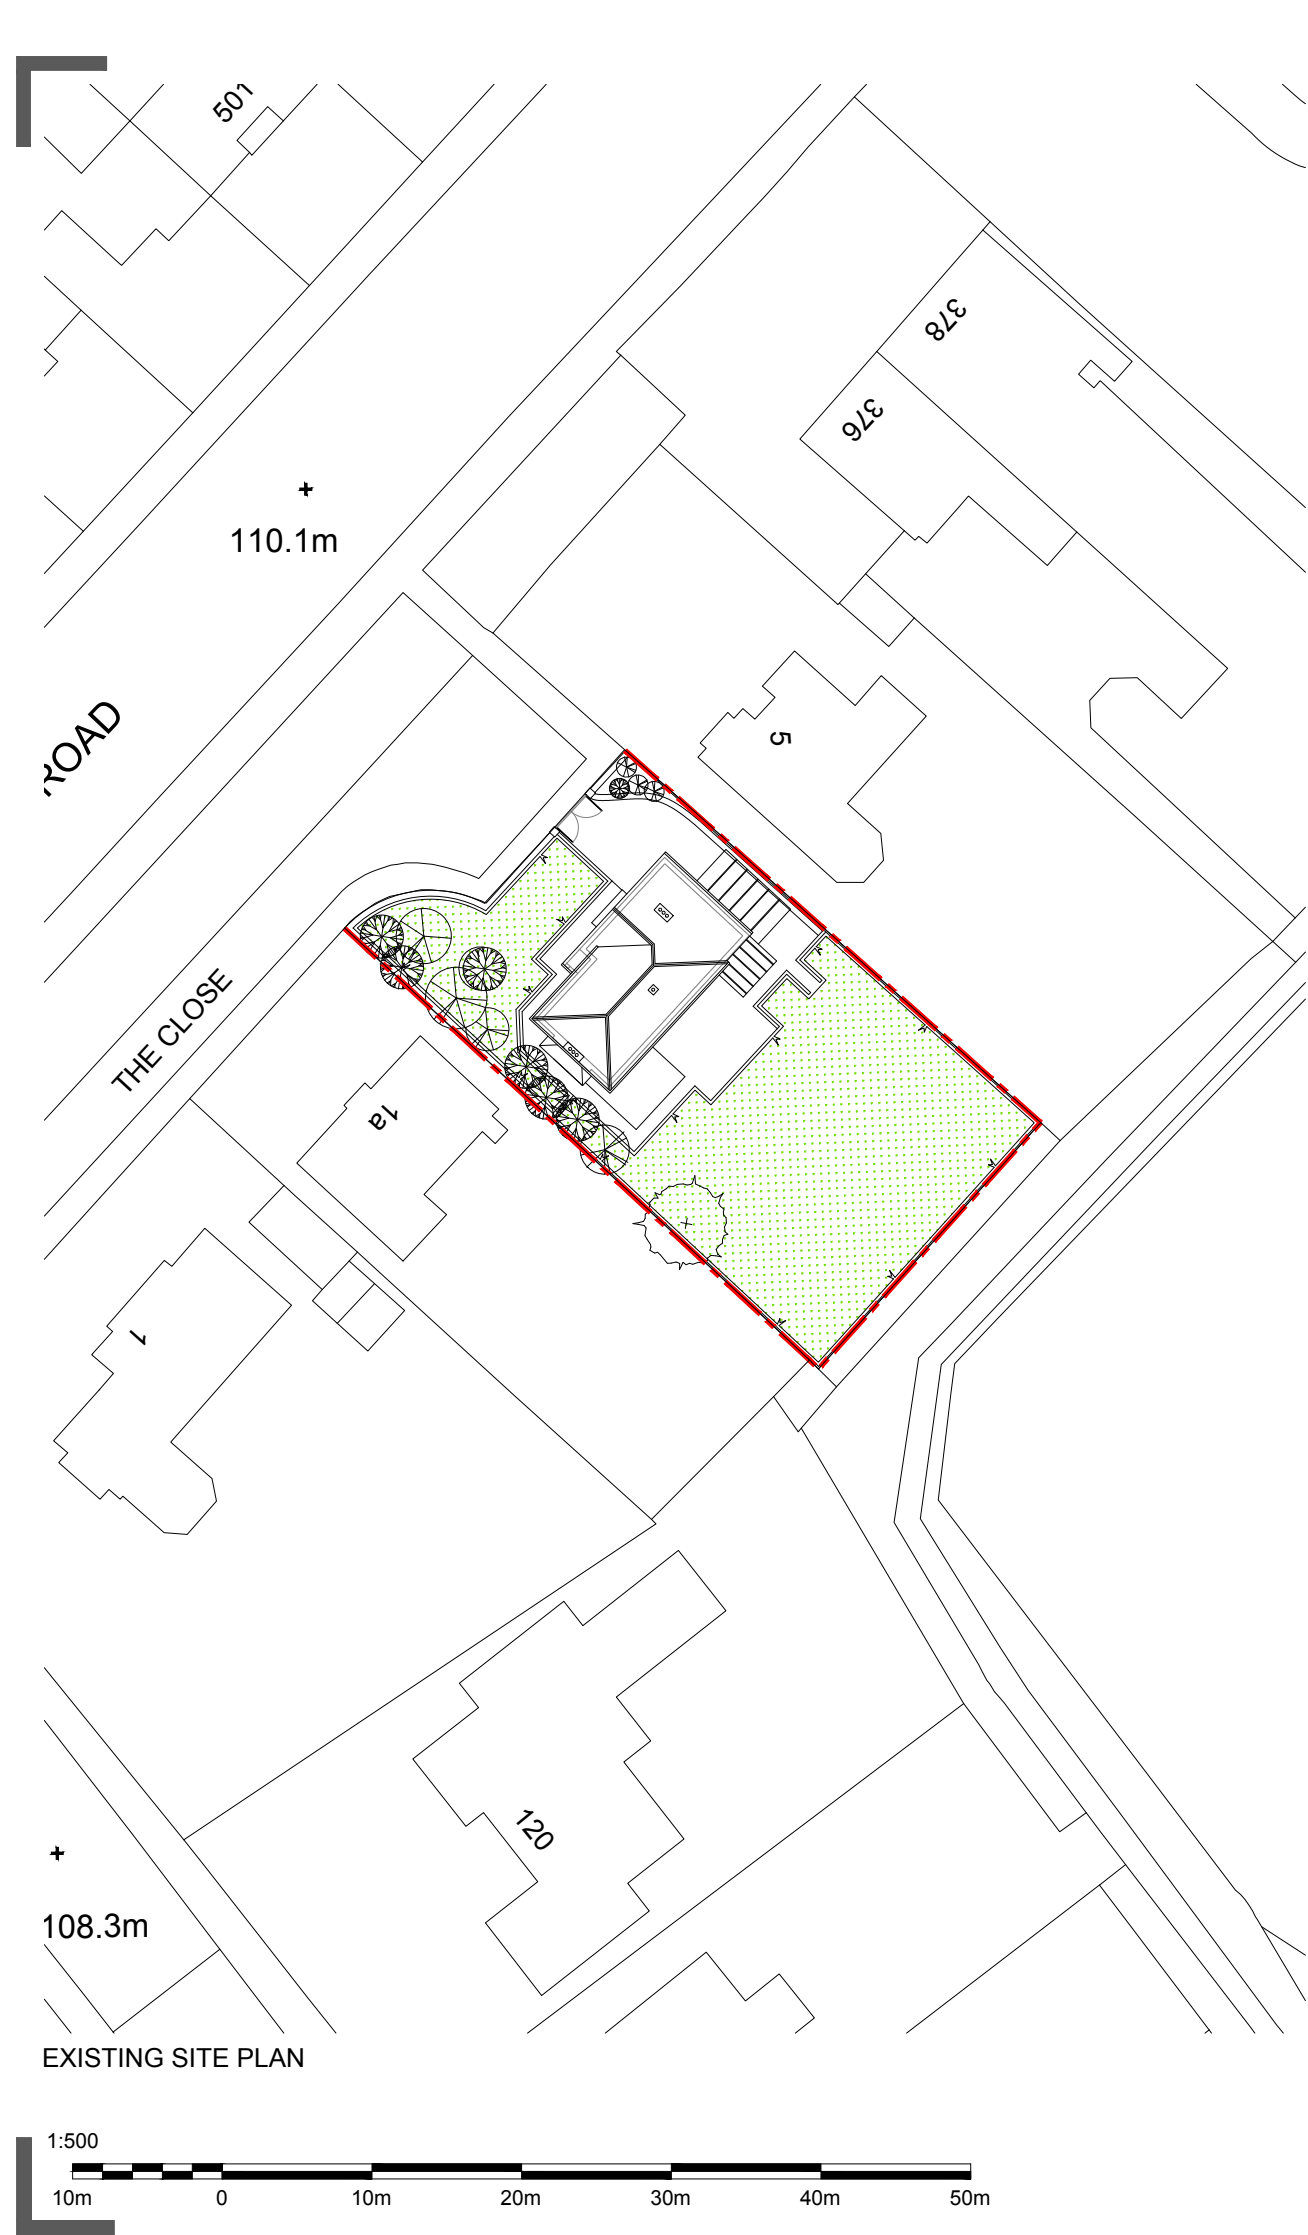

X	XX	XX		XX	XX	
Rev	Date	Description			Rev By	Chkd By
Project Title		HOME REMODEL & EXTENSION				
		3 THE CLOSE MIDDLETON ROCHDALE M24 2QN				
Client		MR HAMPSON				
Status		PLANNNG				
Scale		1:500		Drawing Size	A3	
Drawn By	SFW	Checked By	PDP	Date	12/23	
Drawing Title		SITE & ROOF PLANS				
Job-Dwg No		538ROC-101.1				
ABODE MANCHESTER 0161 711 0858 No.1 Spinningfields, WeWork (Abode) Quay Street, Manchester, M3 3JE LONDON 020 3053 8255 1 Knightsbridge Green, 7th Floor, Office 7.02 London, SW1X 7NE info@abode-architecture.co.uk www.abode-architecture.co.uk						