




PLANNING DRAWING

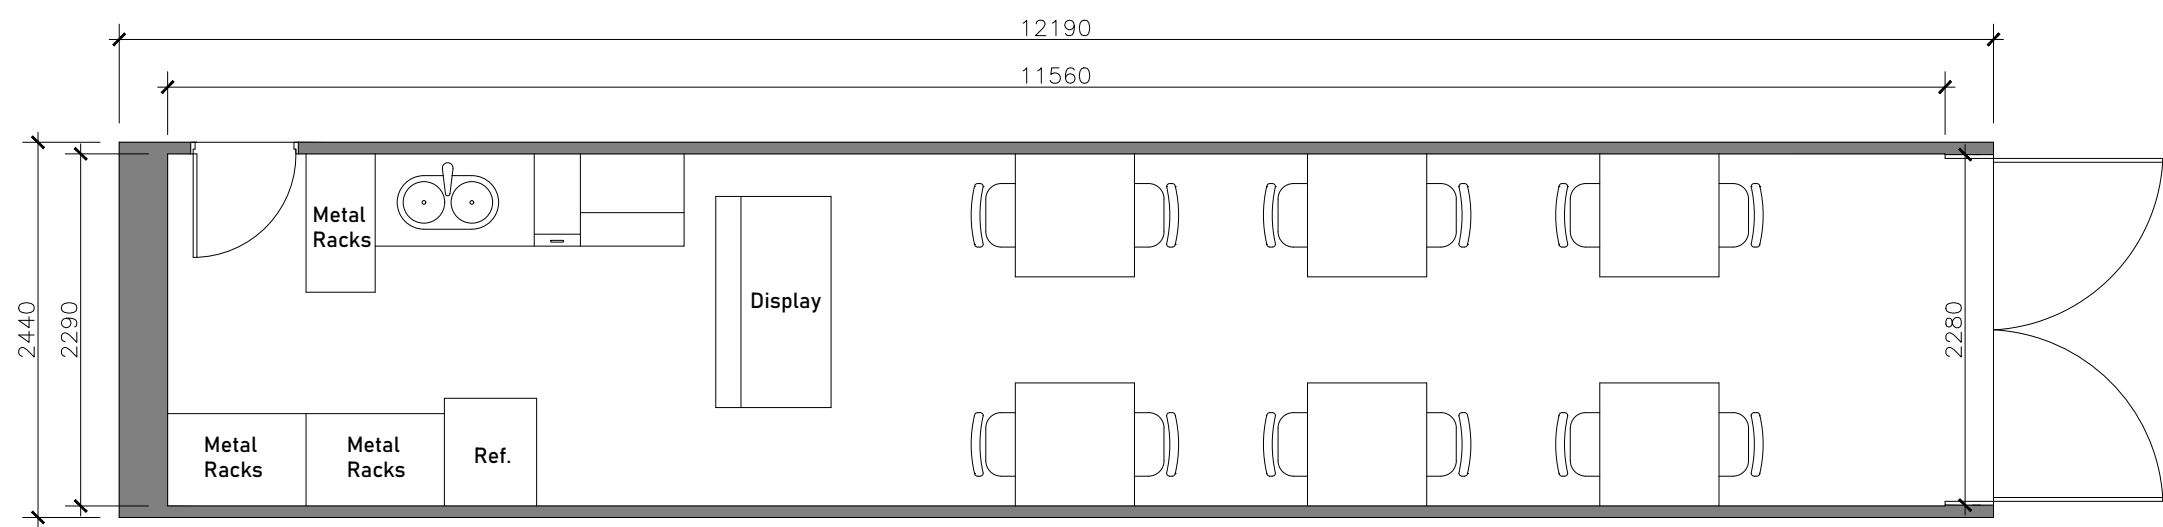


FLOOR PLAN
1:50

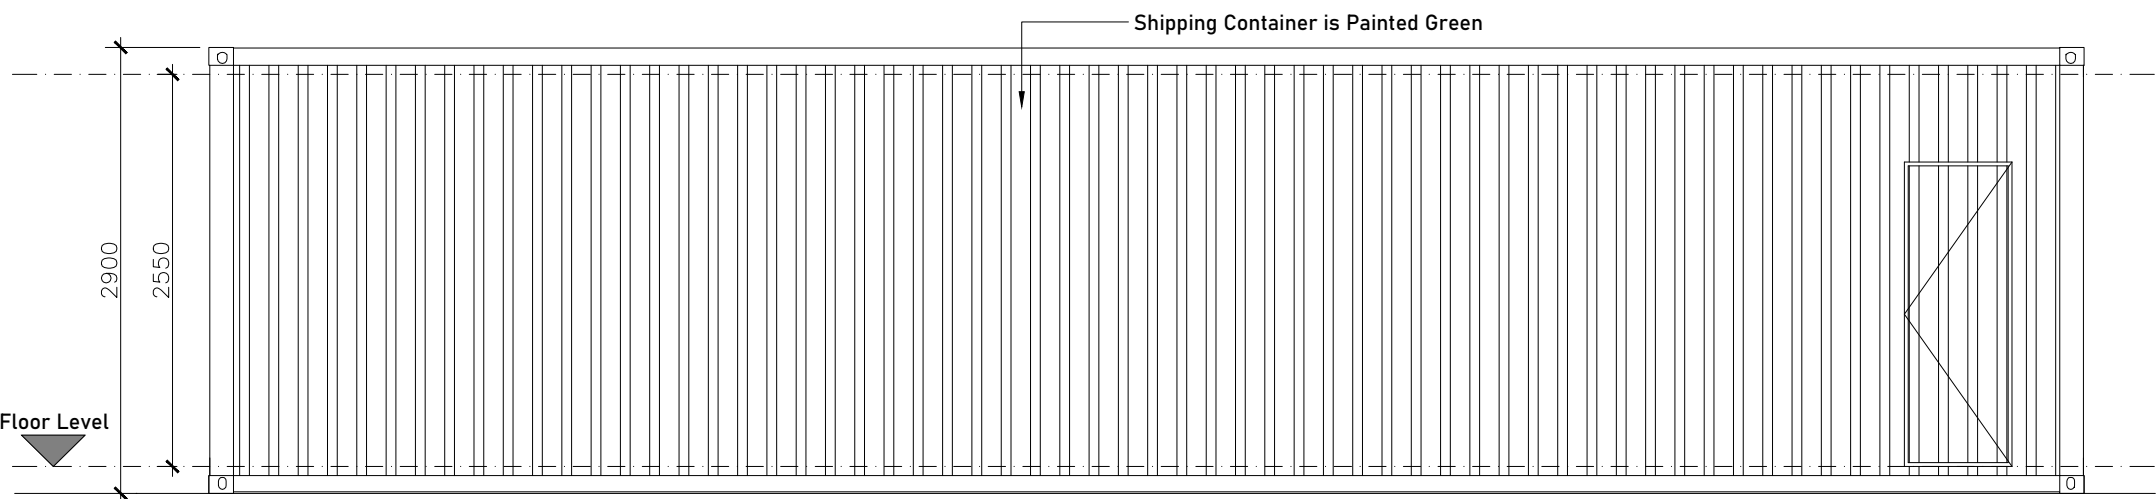


FRONT ELEVATION
1:50

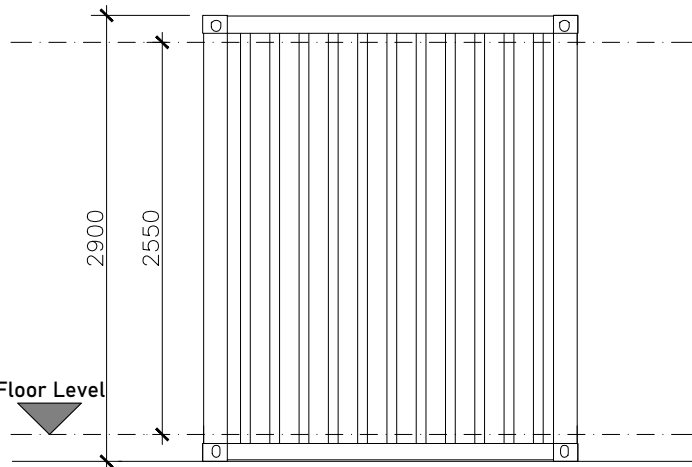


LEFT ELEVATION
1:50

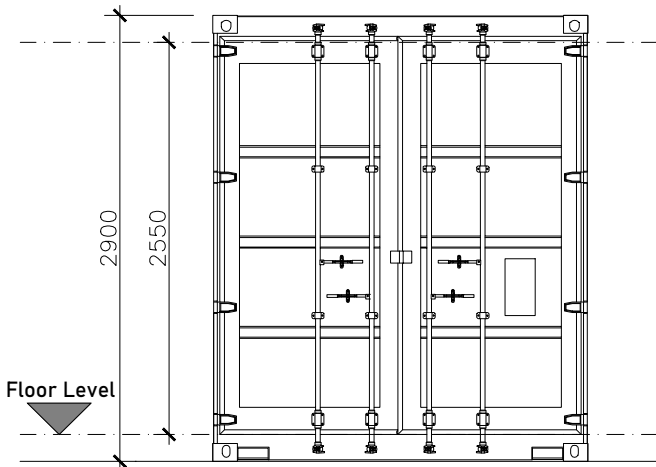


RIGHT ELEVATION
1:50

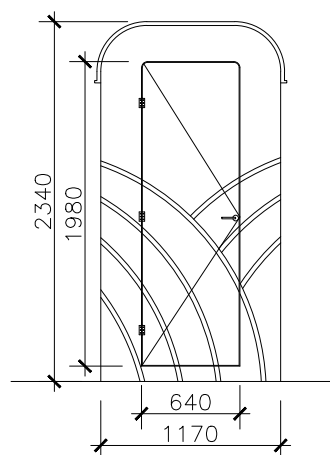


FRONT ELEVATION
1:50

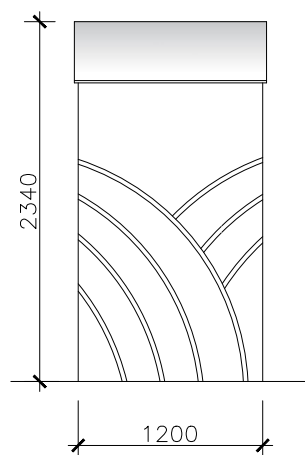


LEFT ELEVATION
1:50

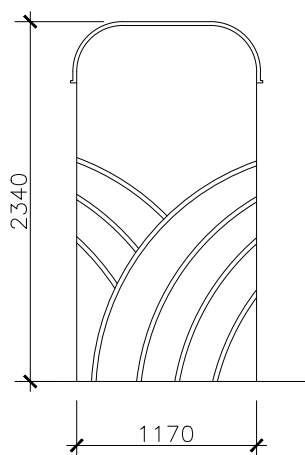


REAR ELEVATION
1:50

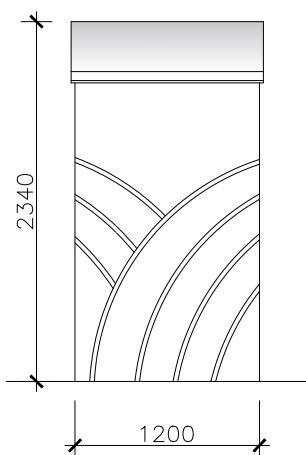


RIGHT ELEVATION
1:50

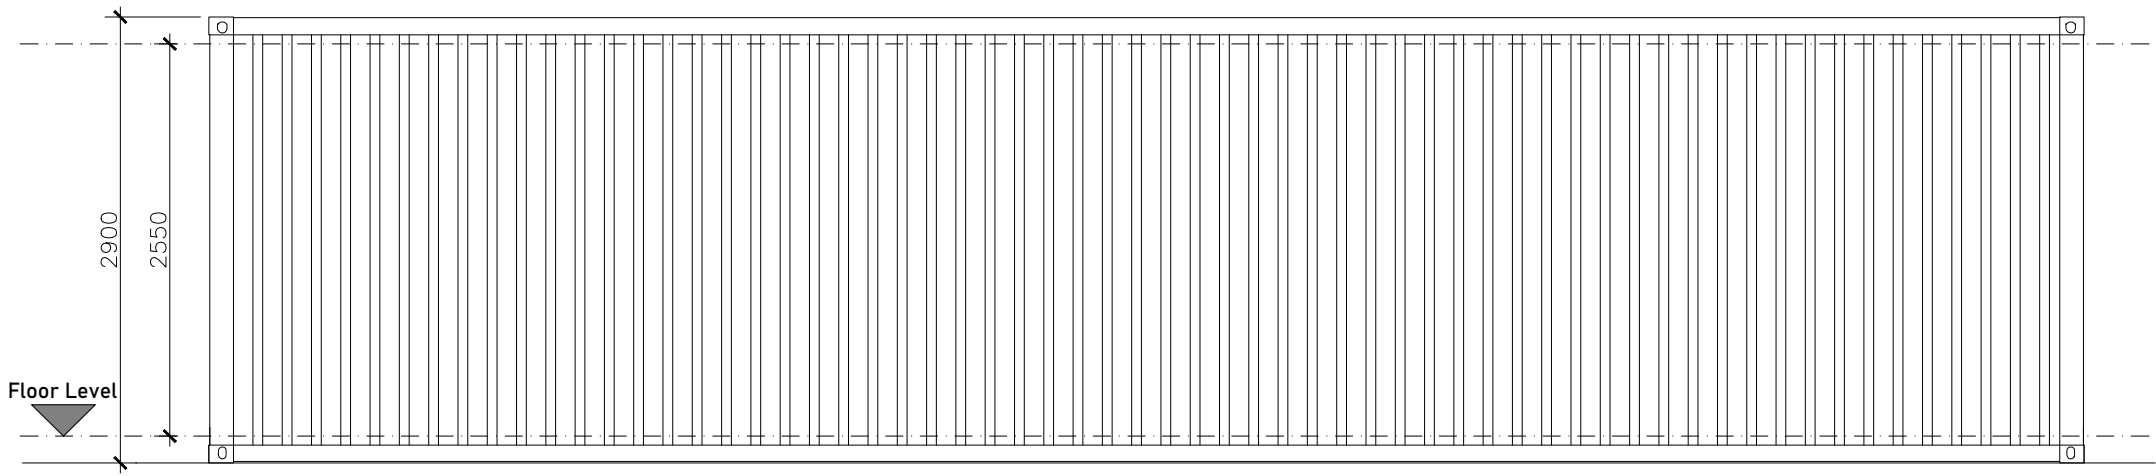


REAR ELEVATION
1:50

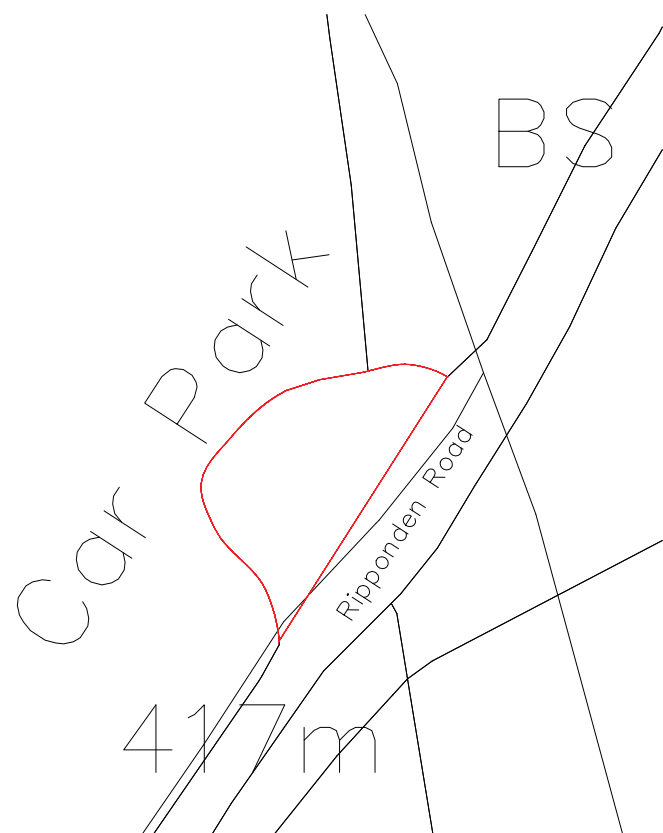

LOCATION PLAN
1:1250

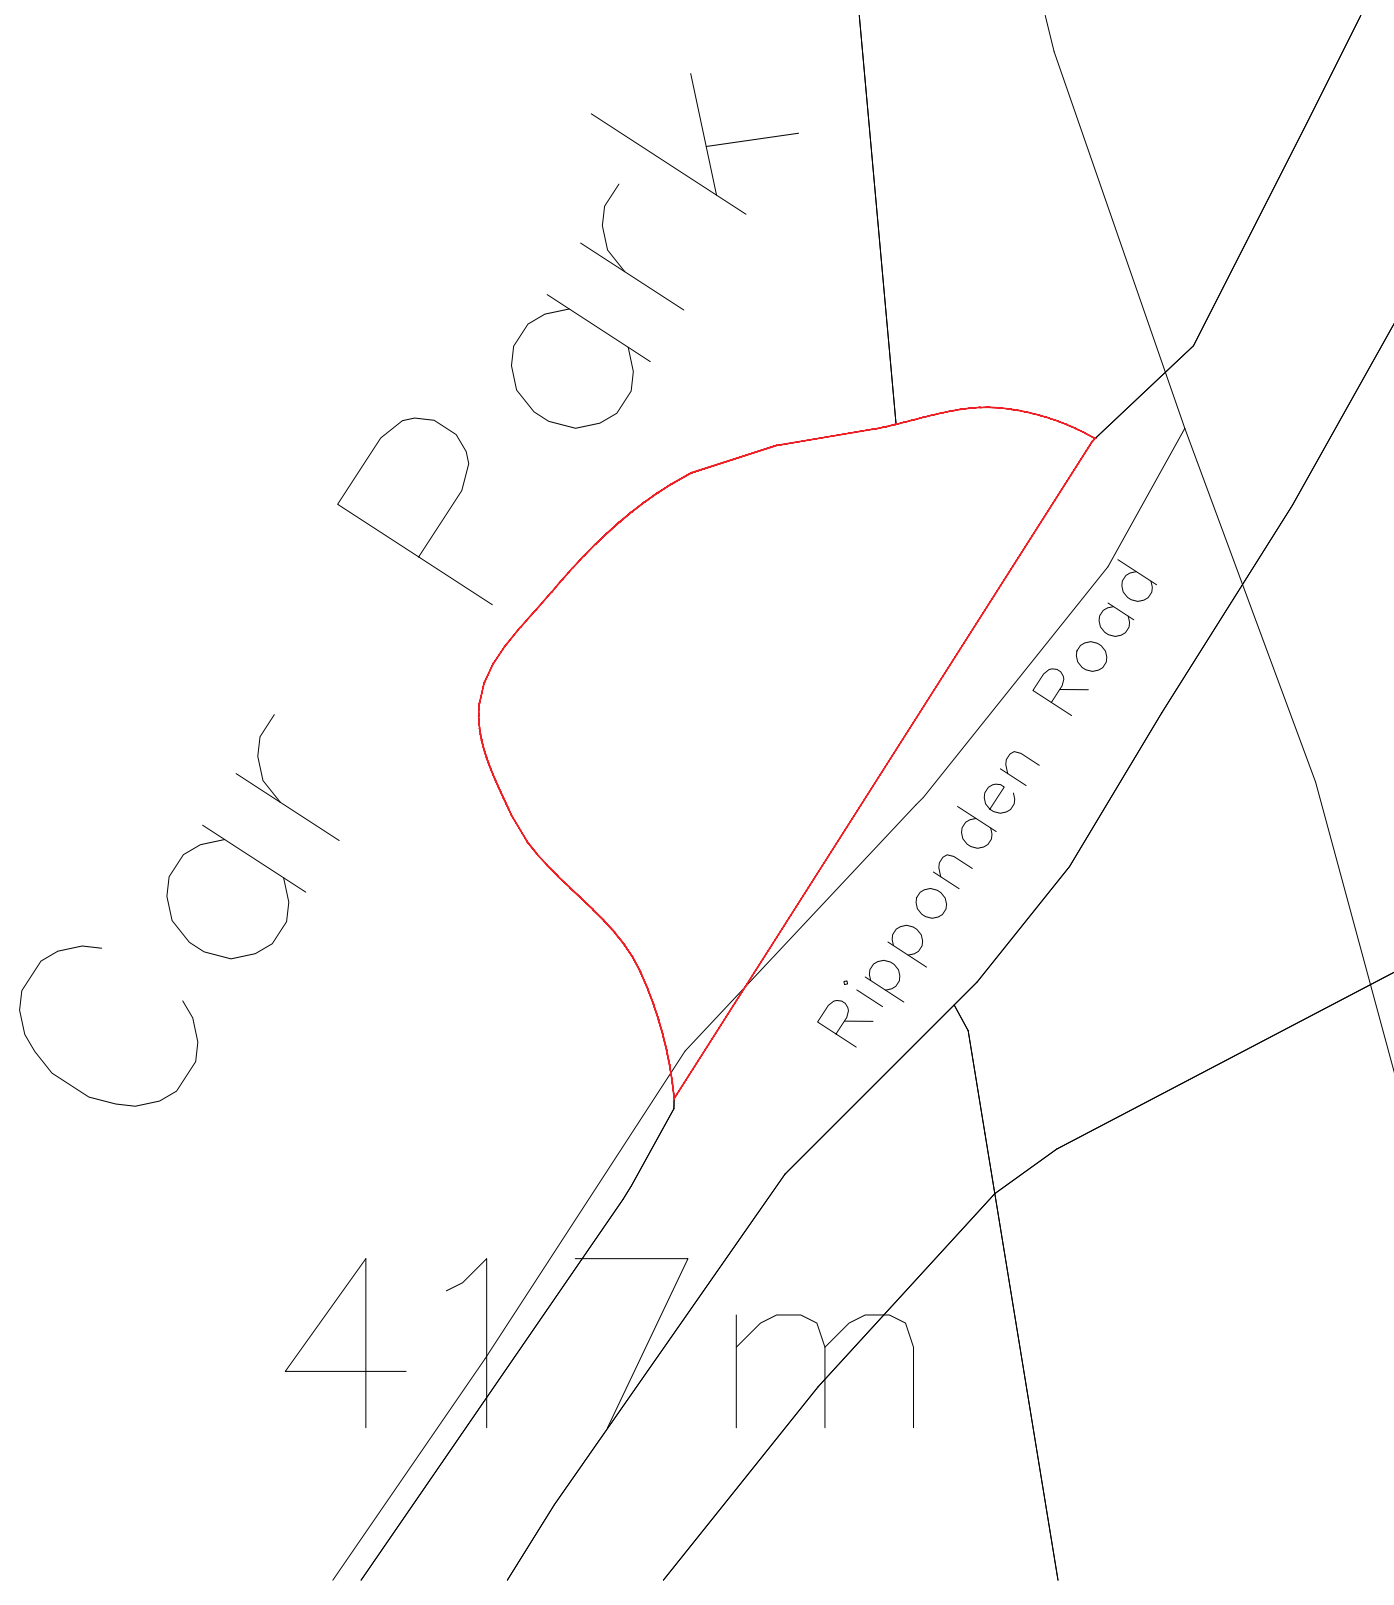

EXISTING SITE PLAN
1:500

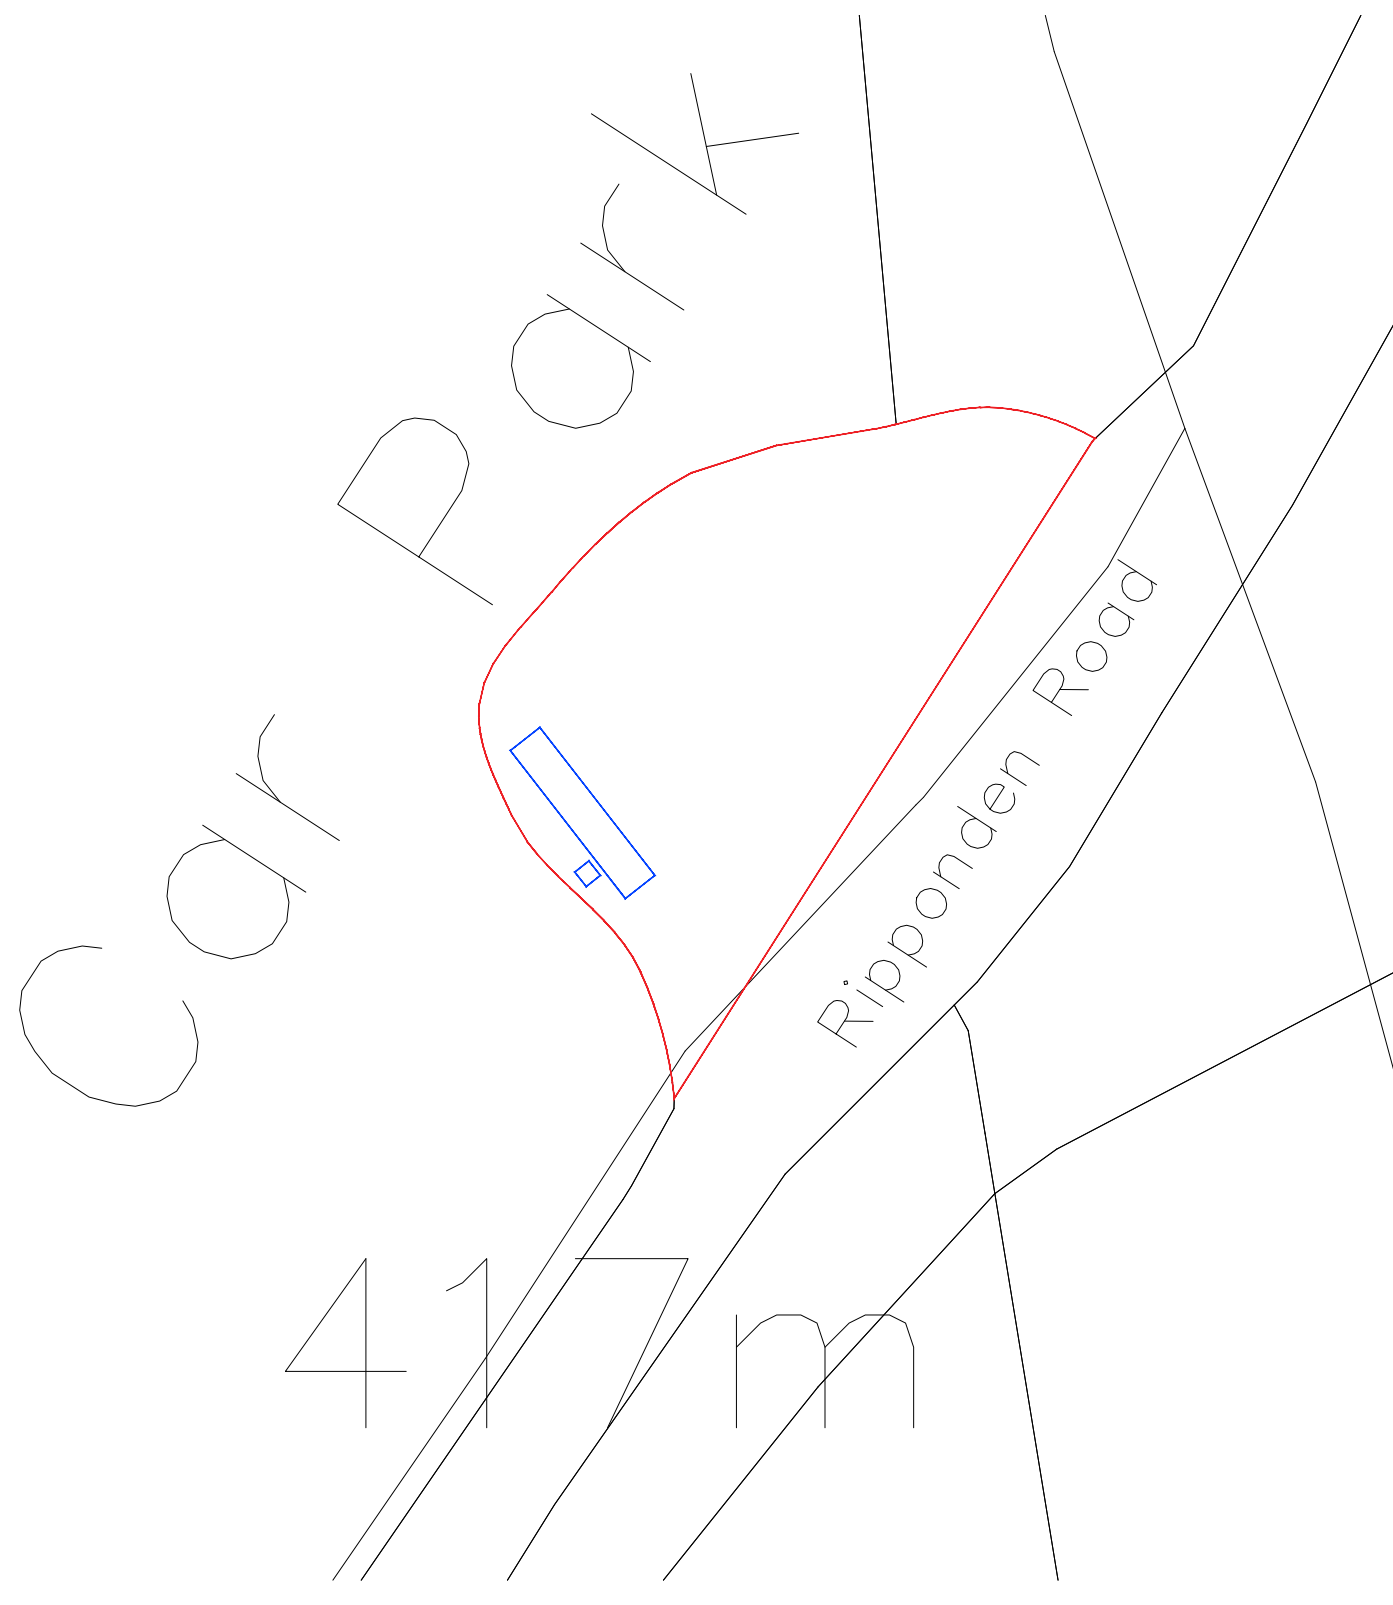

PROPOSED SITE PLAN
1:500

CLIENT	-
ADDRESS	Nicky's Cafe, Ripponden Road, Delph, Littleborough, Sowerby Bridge, OL3 5UN
TITLE	PLANNING DRAWINGS
PROJECT STATUS	-
DATE	DEC 2022
REVISION	
SCALE	As Indicated
SHEET No.	PL001
REFERENCE	0010/20/FA
DRAWN BY	