



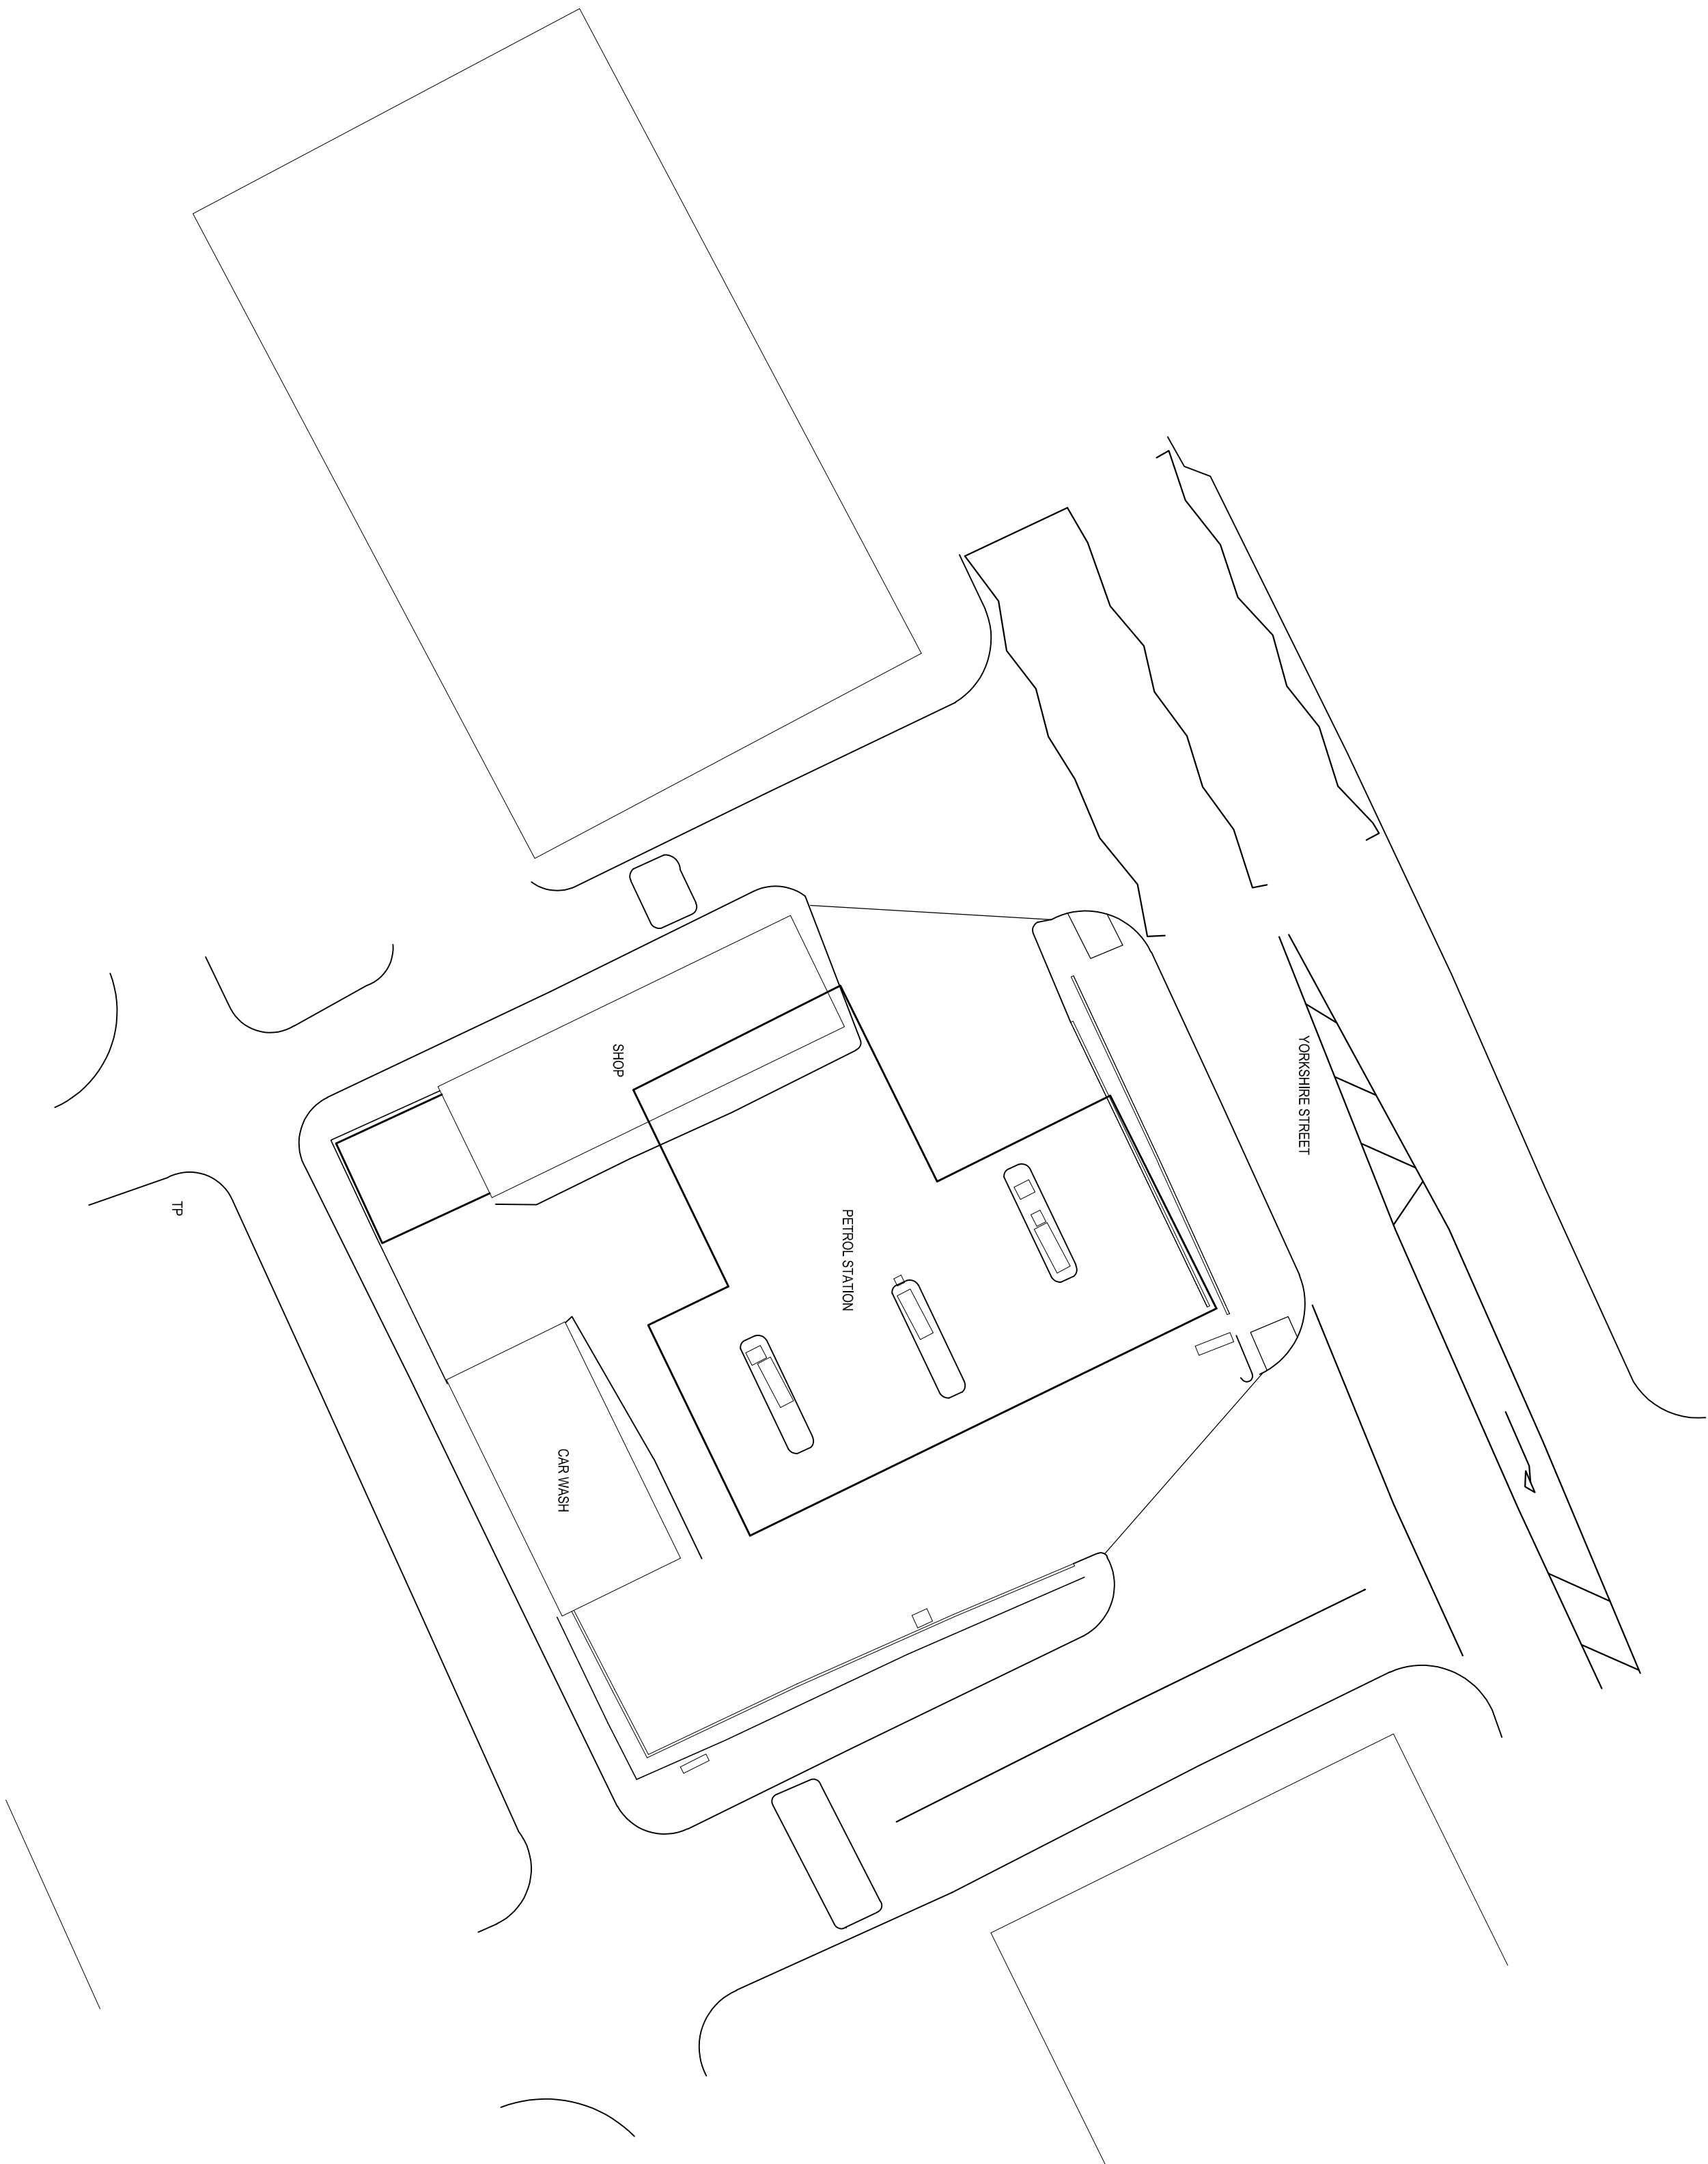

Rev B	30.01.23	Existing site plan scaled changed to 1:200 to meet local authority local list information. Topo levels removed.	.
Rev A	10.01.23	Existing finished floor levels removed	.

Amendments

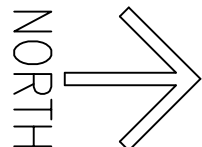

Ian Pearson Ltd, 26 Essex Street, Barnsley, Yorkshire, S10 3ST
Tel: 01222 814148
Email: info@ianpearson.com
www.ianpearson.com
Technologist & Building Consultant

Client:

A Y & Y PATEL

Project:

SHELL SERVICE STATION
YORKSHIRE STREET, ROCHDALE OL16 2DR
SITE PLAN AS EXISTING

Scale.	1:200 @ A1	Drawing No.	Am.
By:			
Date:	AUG 2022	2	B
Job No.	2722 /		