



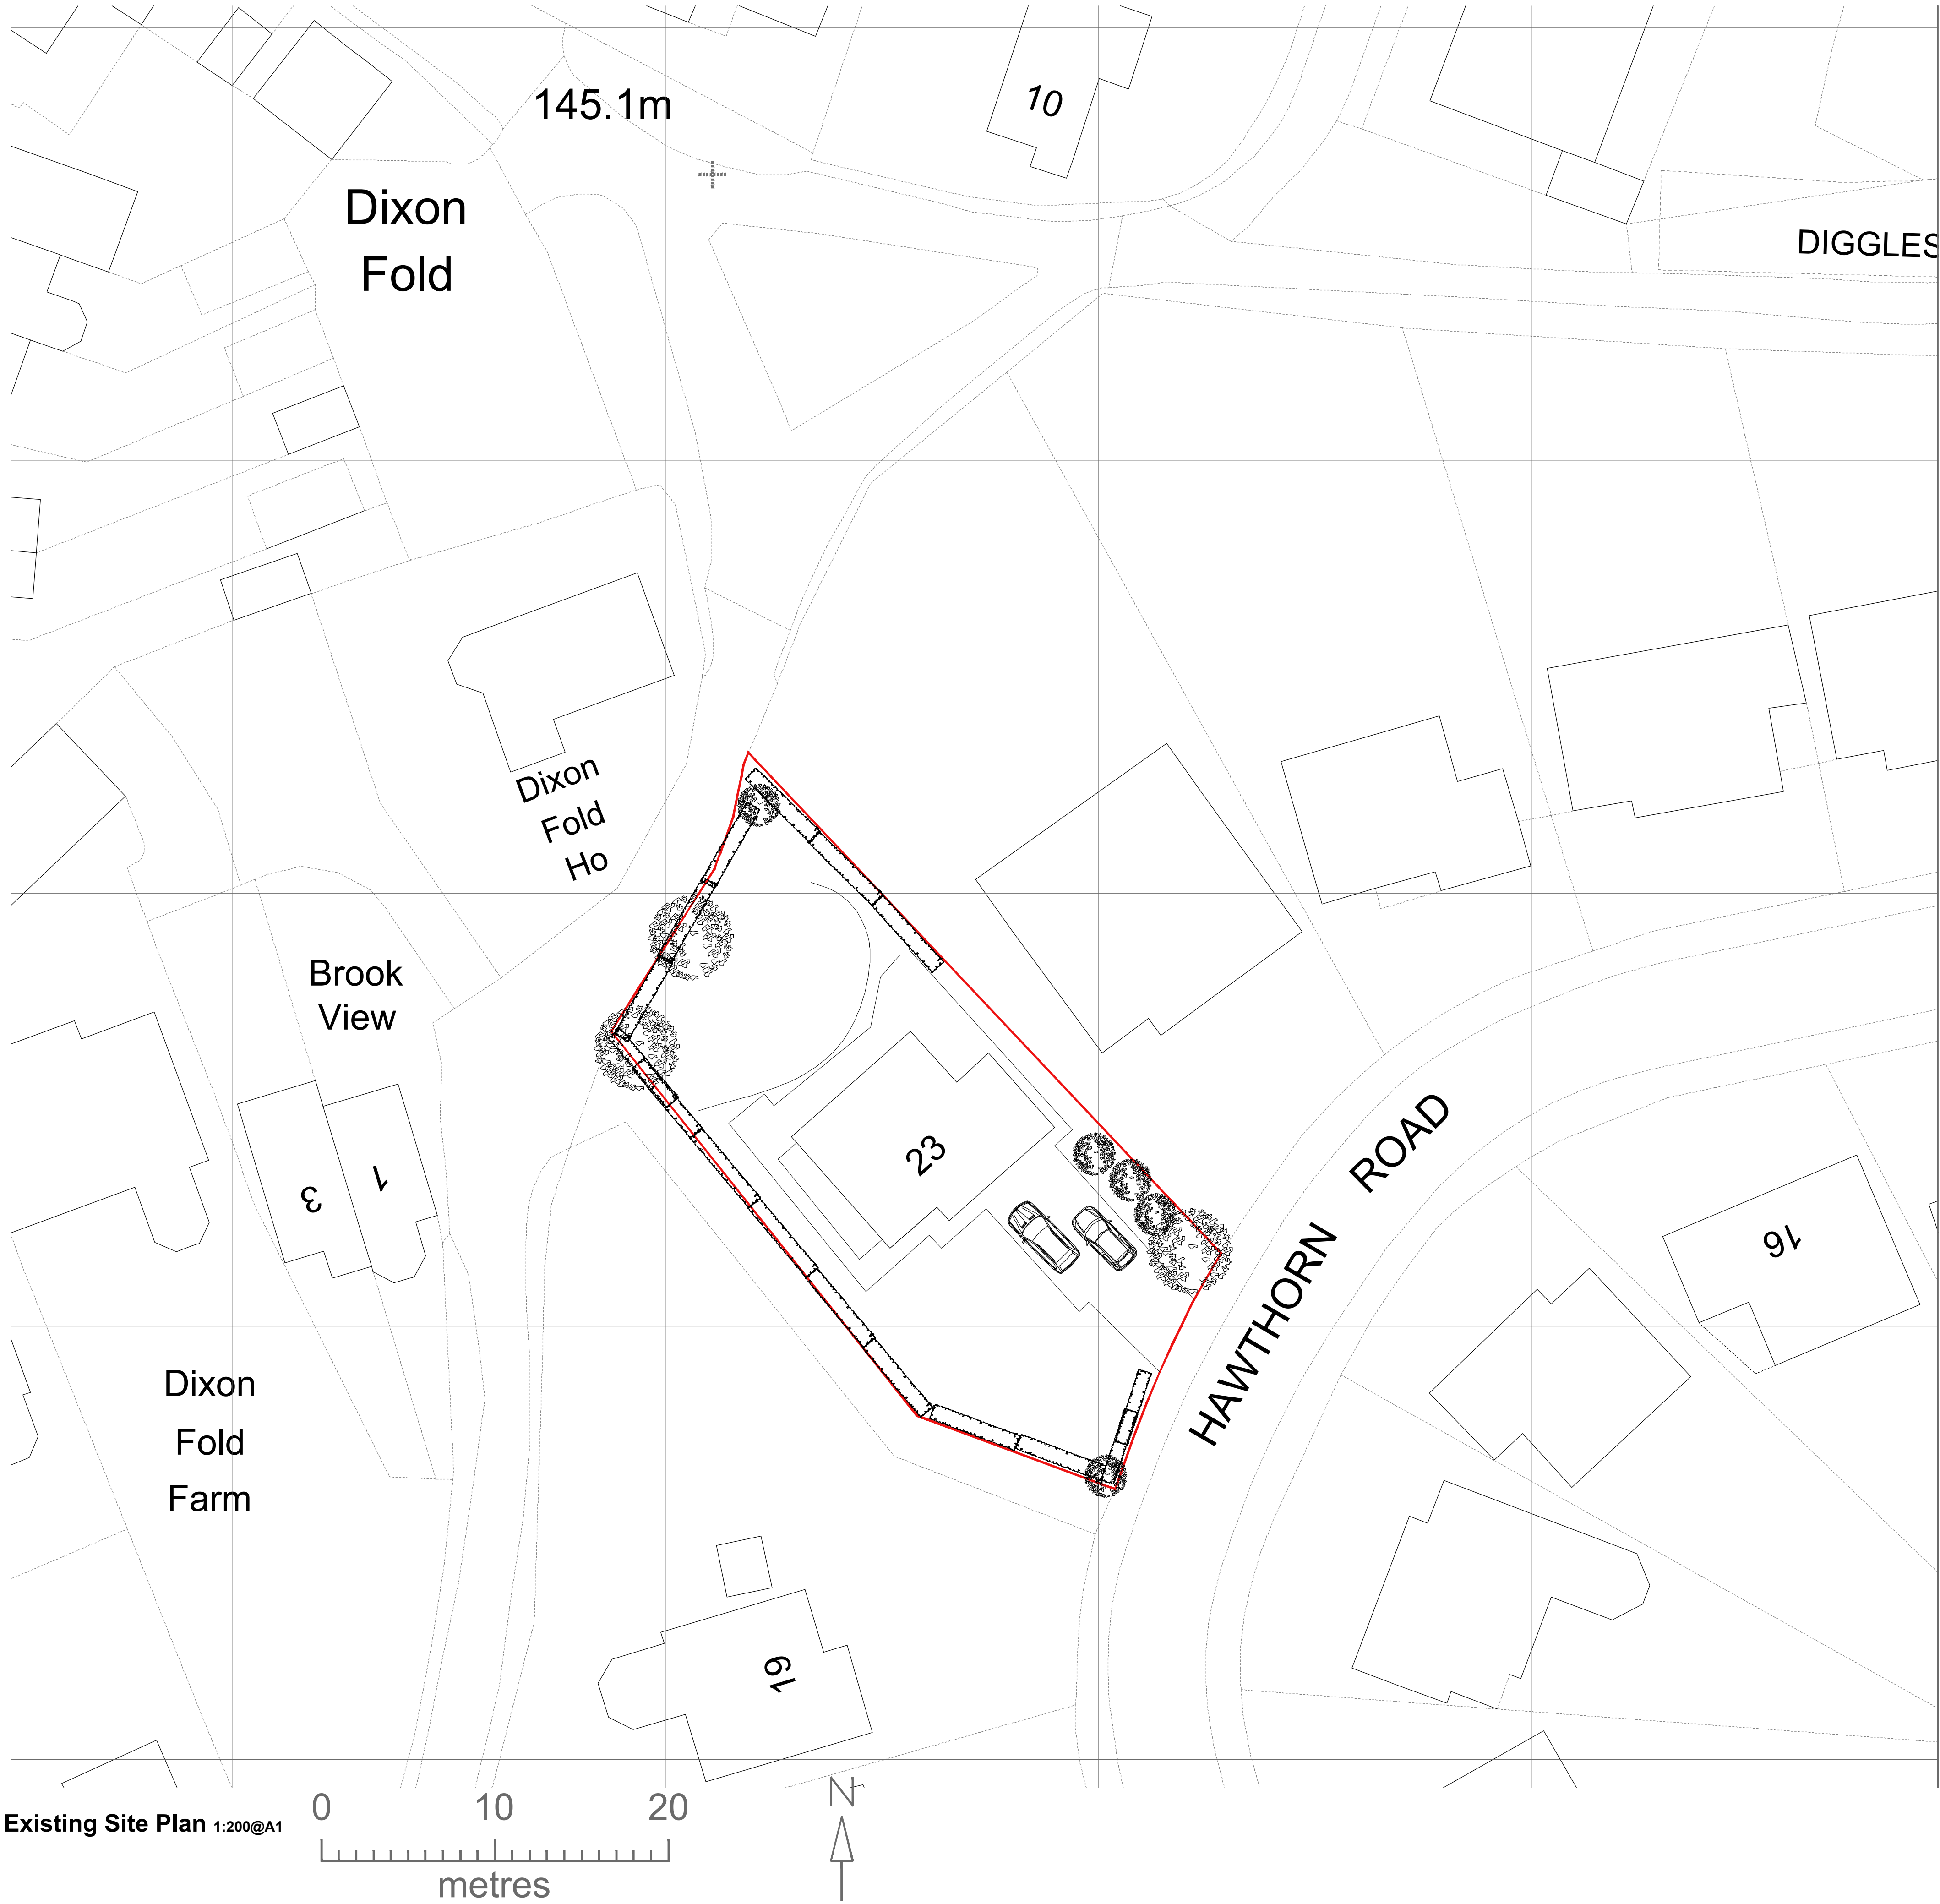

Existing Site Plan 1:200@A1

Do not scale this drawing.
Dimensions to be checked on site.
Drawing to be read in conjunction with all other relevant material.
Structural Engineers drawings to override structural dimensions shown.
This drawing is the copyright of Urban Colour Architects. ©2019.
Architect to be notified of discrepancies.
Contactor to check dimensions on site before commencing works.

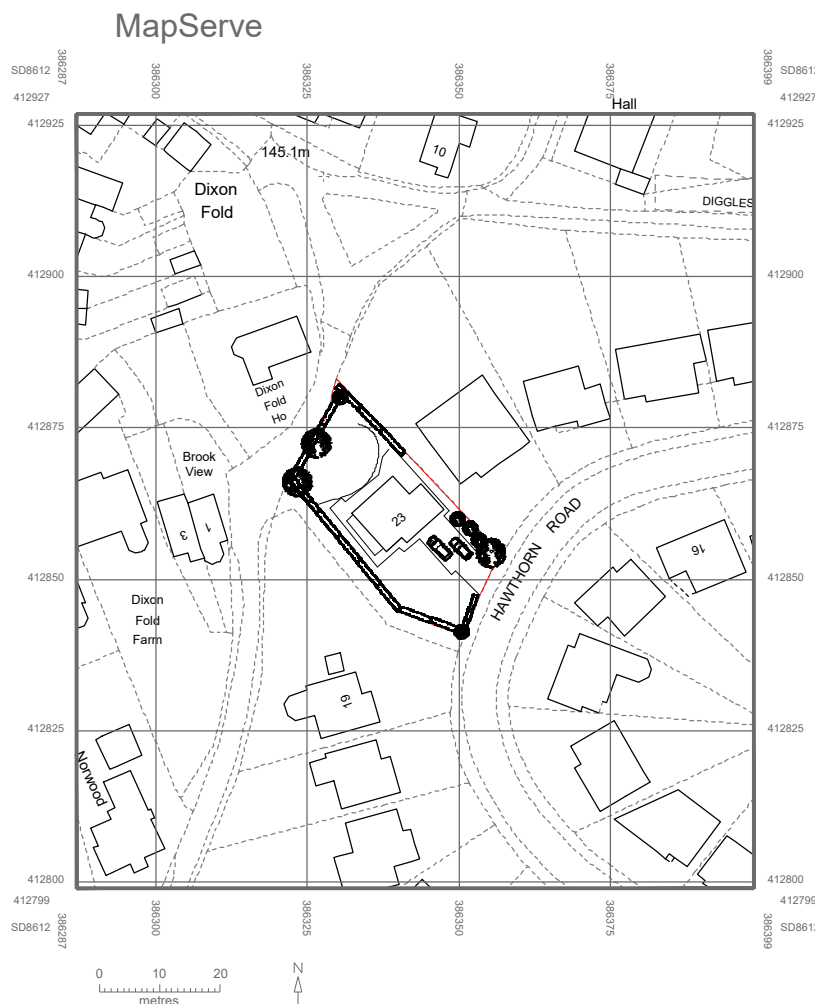

Site Location Plan 1:1250@A1

PROJECT
23 Hawthorn Road, Rochdale
TITLE
Existing Site Plan
STATUS
Planning
CLIENT
Mr Khan
DRAWN BY
J.B
CHECKED BY
J.B
DATE
09.06.20
REV
-
DRAWING NUMBER
A-001
SCALE (@ A1)
1:200/1250@A1
PROJECT NUMBER
UCA-058

