



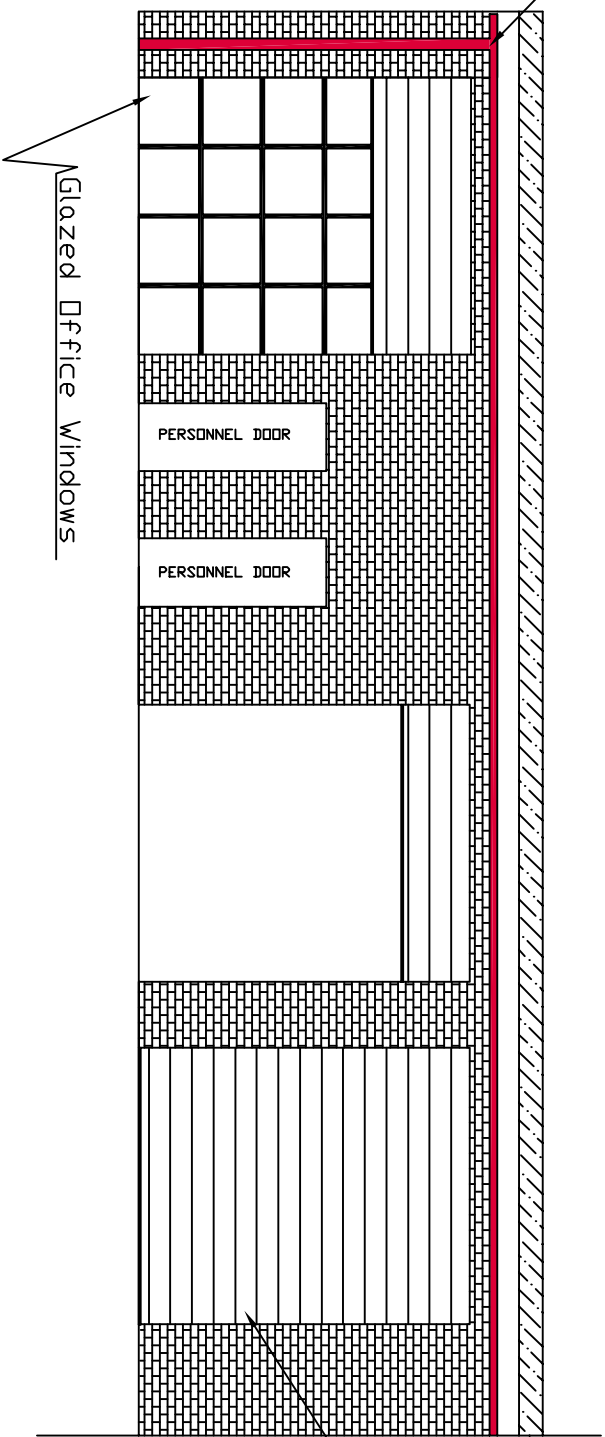

FRONT ELEVATION

BRIDGEFIELD STREET ELEVATION

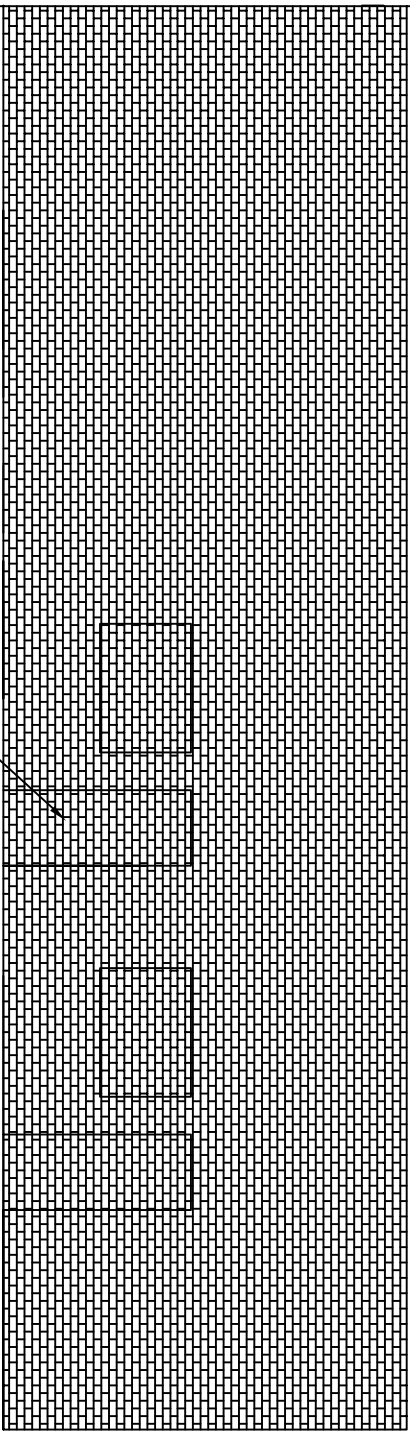

Bricked Up Door & Windows

2	Amended. Officer Email	26/01/2024	A.H.
1	First Issue	05/01/2024	A.H.
Rev Revision note Date By			
GARAGE EQUIPMENT TECHNOLOGY			
PO Box 203			
Leeds			
West Yorkshire			
LS27 1BN			
Telephone: 0844 8009785			
Fax/mile: 0560 1139017			
Email: sales@getech.org.uk			
Web: getech.org.uk			
CO REG No: OC329191			
Building Elevations		Ref	Planning Application
Current & Proposed		Class	-
North West Engines		By	A.J.H.
Customer		Signed	
Dane Mill,		Date	05/01/2024
Bridgefield Street,		Scale	1:100 (A3)
Rochdale,		Sheet	
OL11 4EY		1/1	2
-		Site	DWG No. NWE-BE