




Rev A2 - 07/23 - Rooflights added

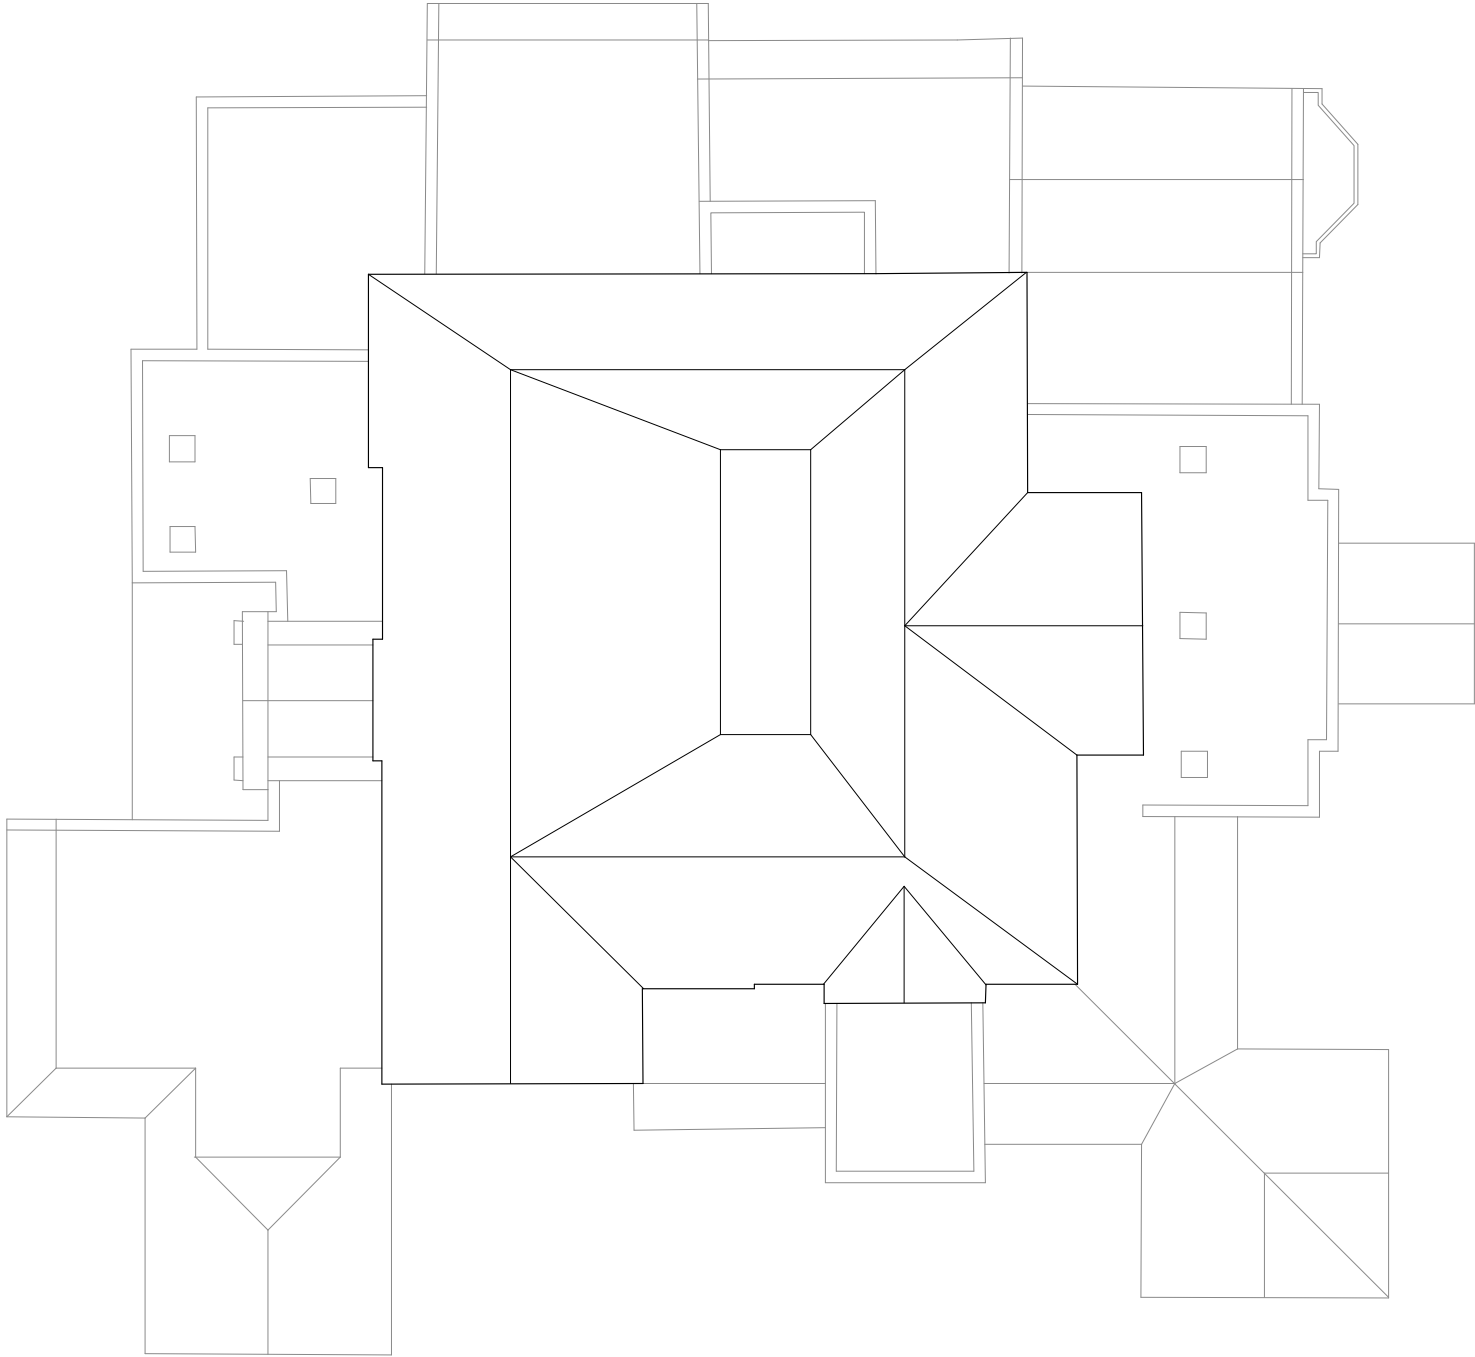

Jonathan Davidson Architects

Architecture & Industrial Design
47 Hilton Street
MANCHESTER
M1 2EF
t: 0161 711 0835
e: inbox@jdaidsonarchitects.com
w: www.jdaidsonarchitects.com

Client Elle R Leisure
Project **Proposed Albert's Restaurant**
Edenfield Rd, Norden
Scale 1:100 @ A1 / 1:200 @ A3
Date Feb 2022

Document **Planning Drawing**
Existing Roof Plan
Status For information

Doc Ref	366	PD	1007	A2
---------	-----	----	------	----