




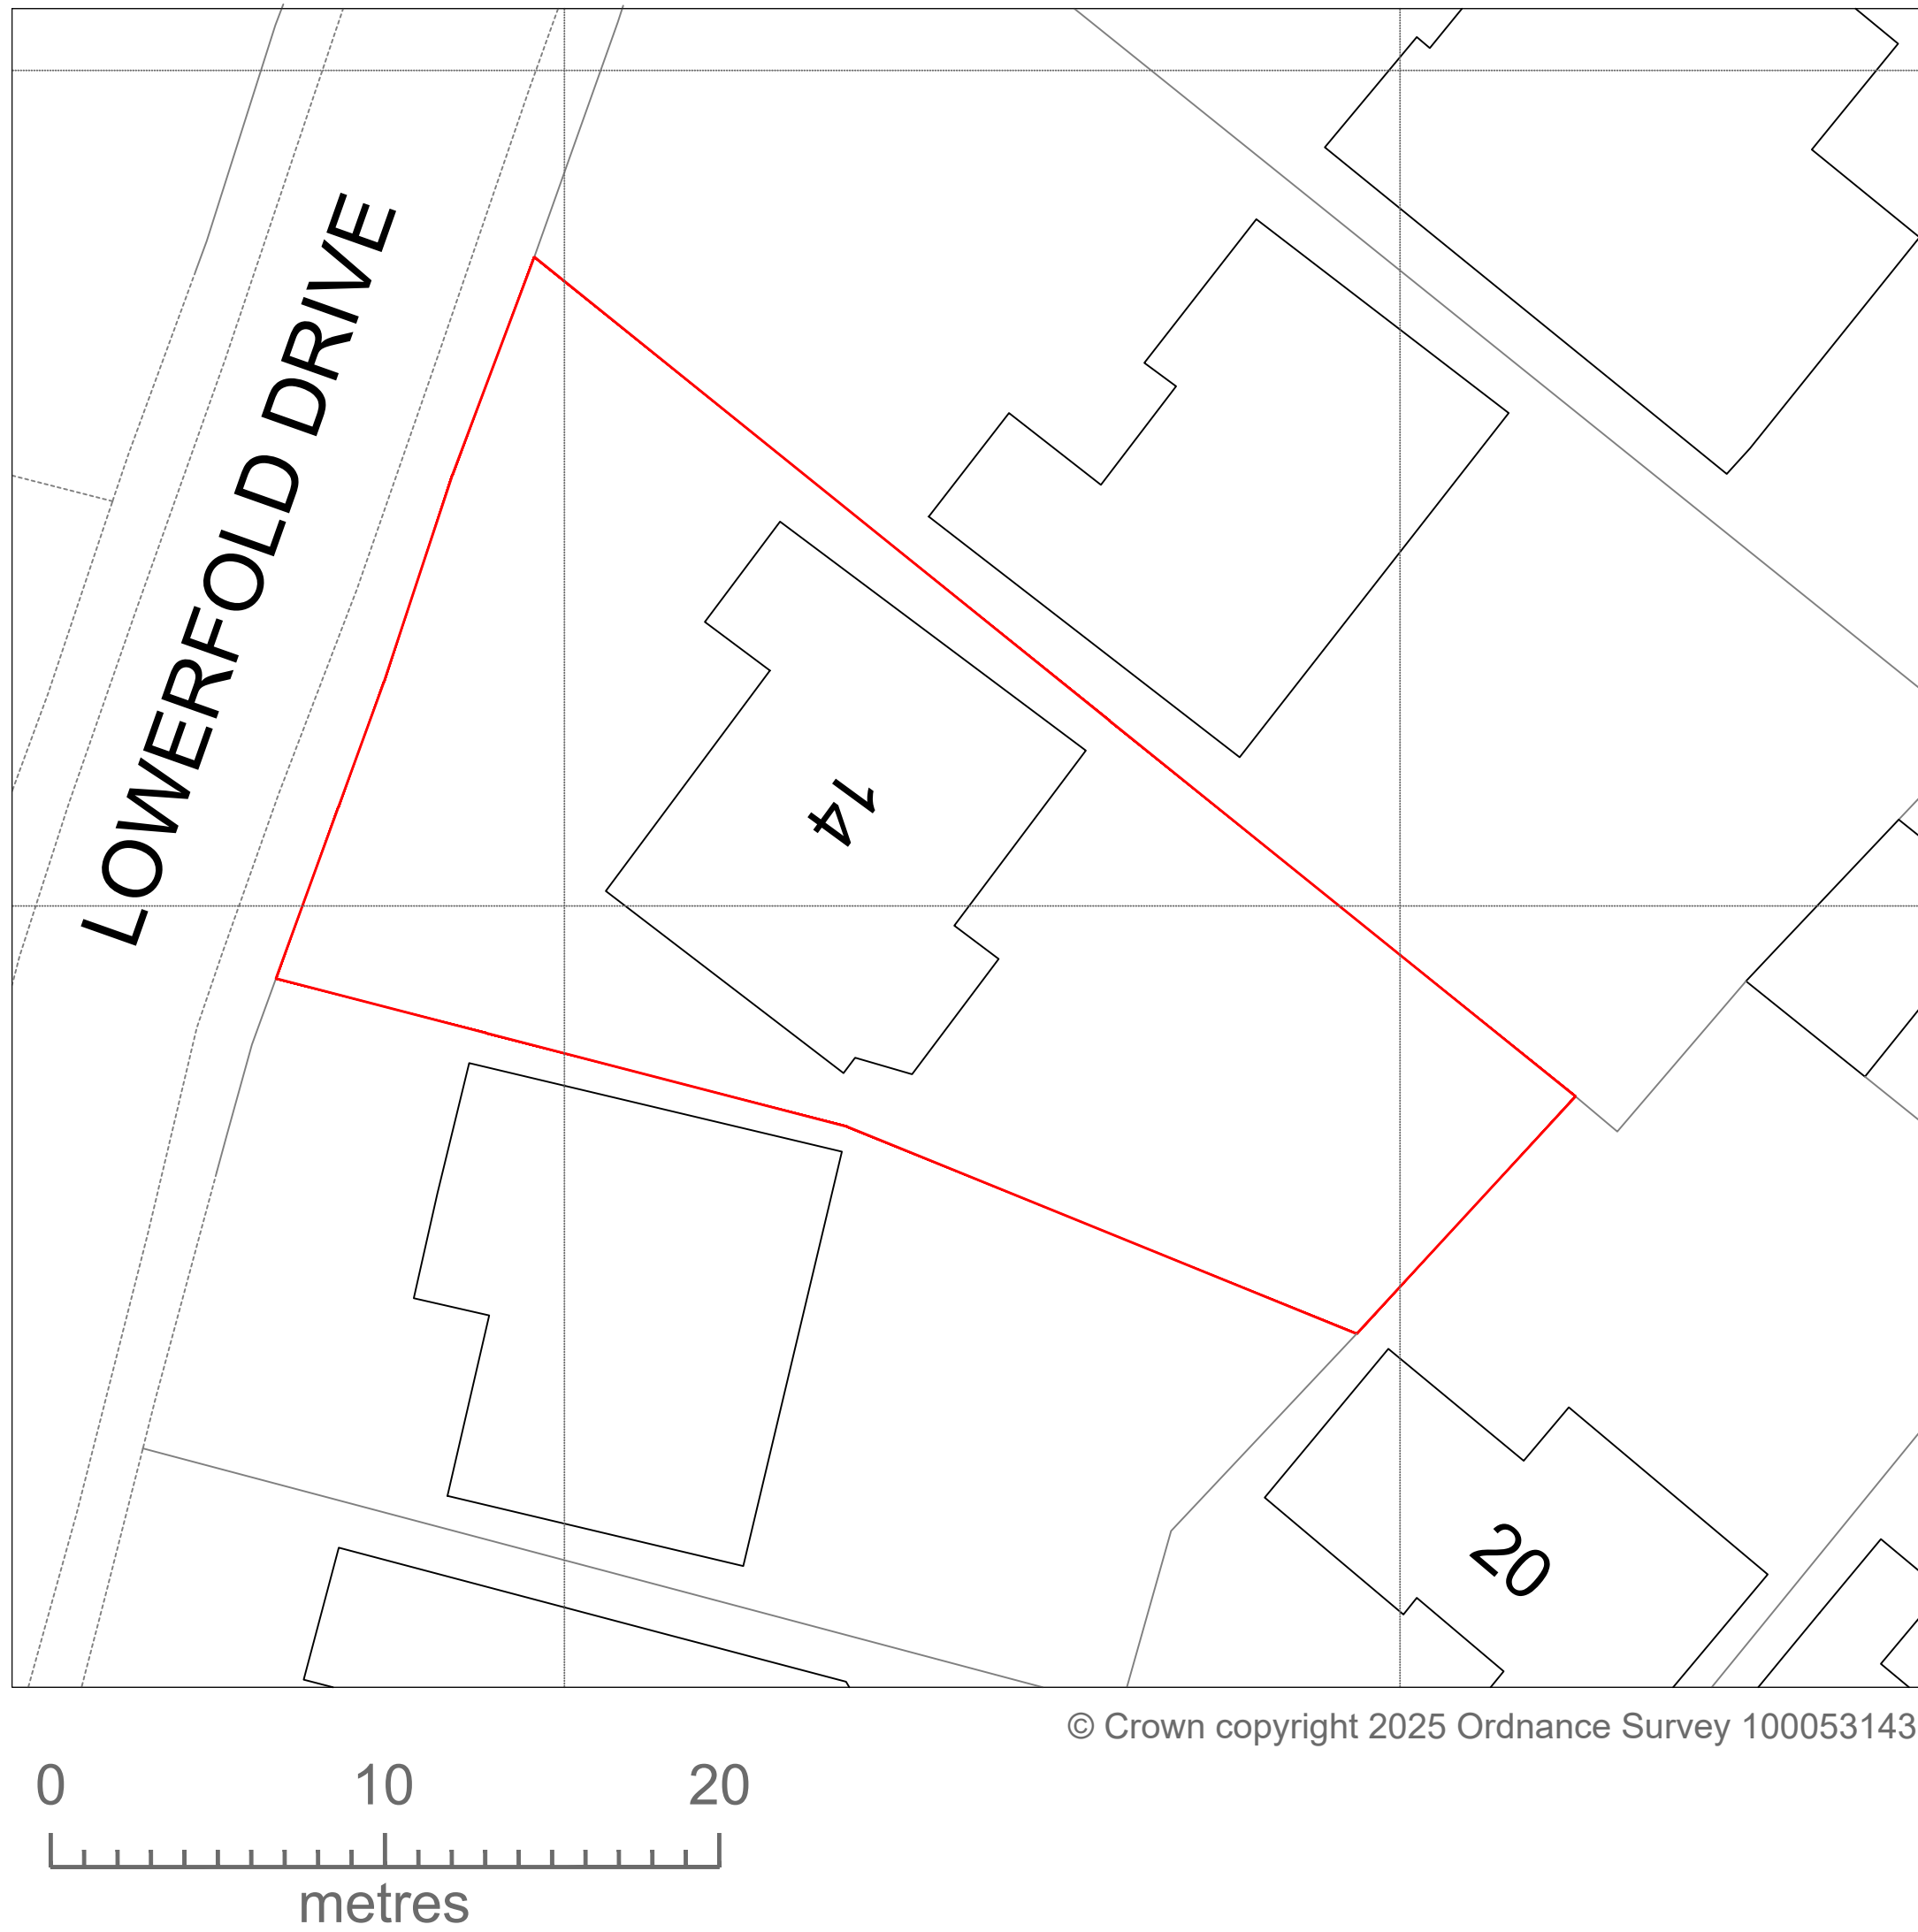


Existing Site Plan 1:200@A1

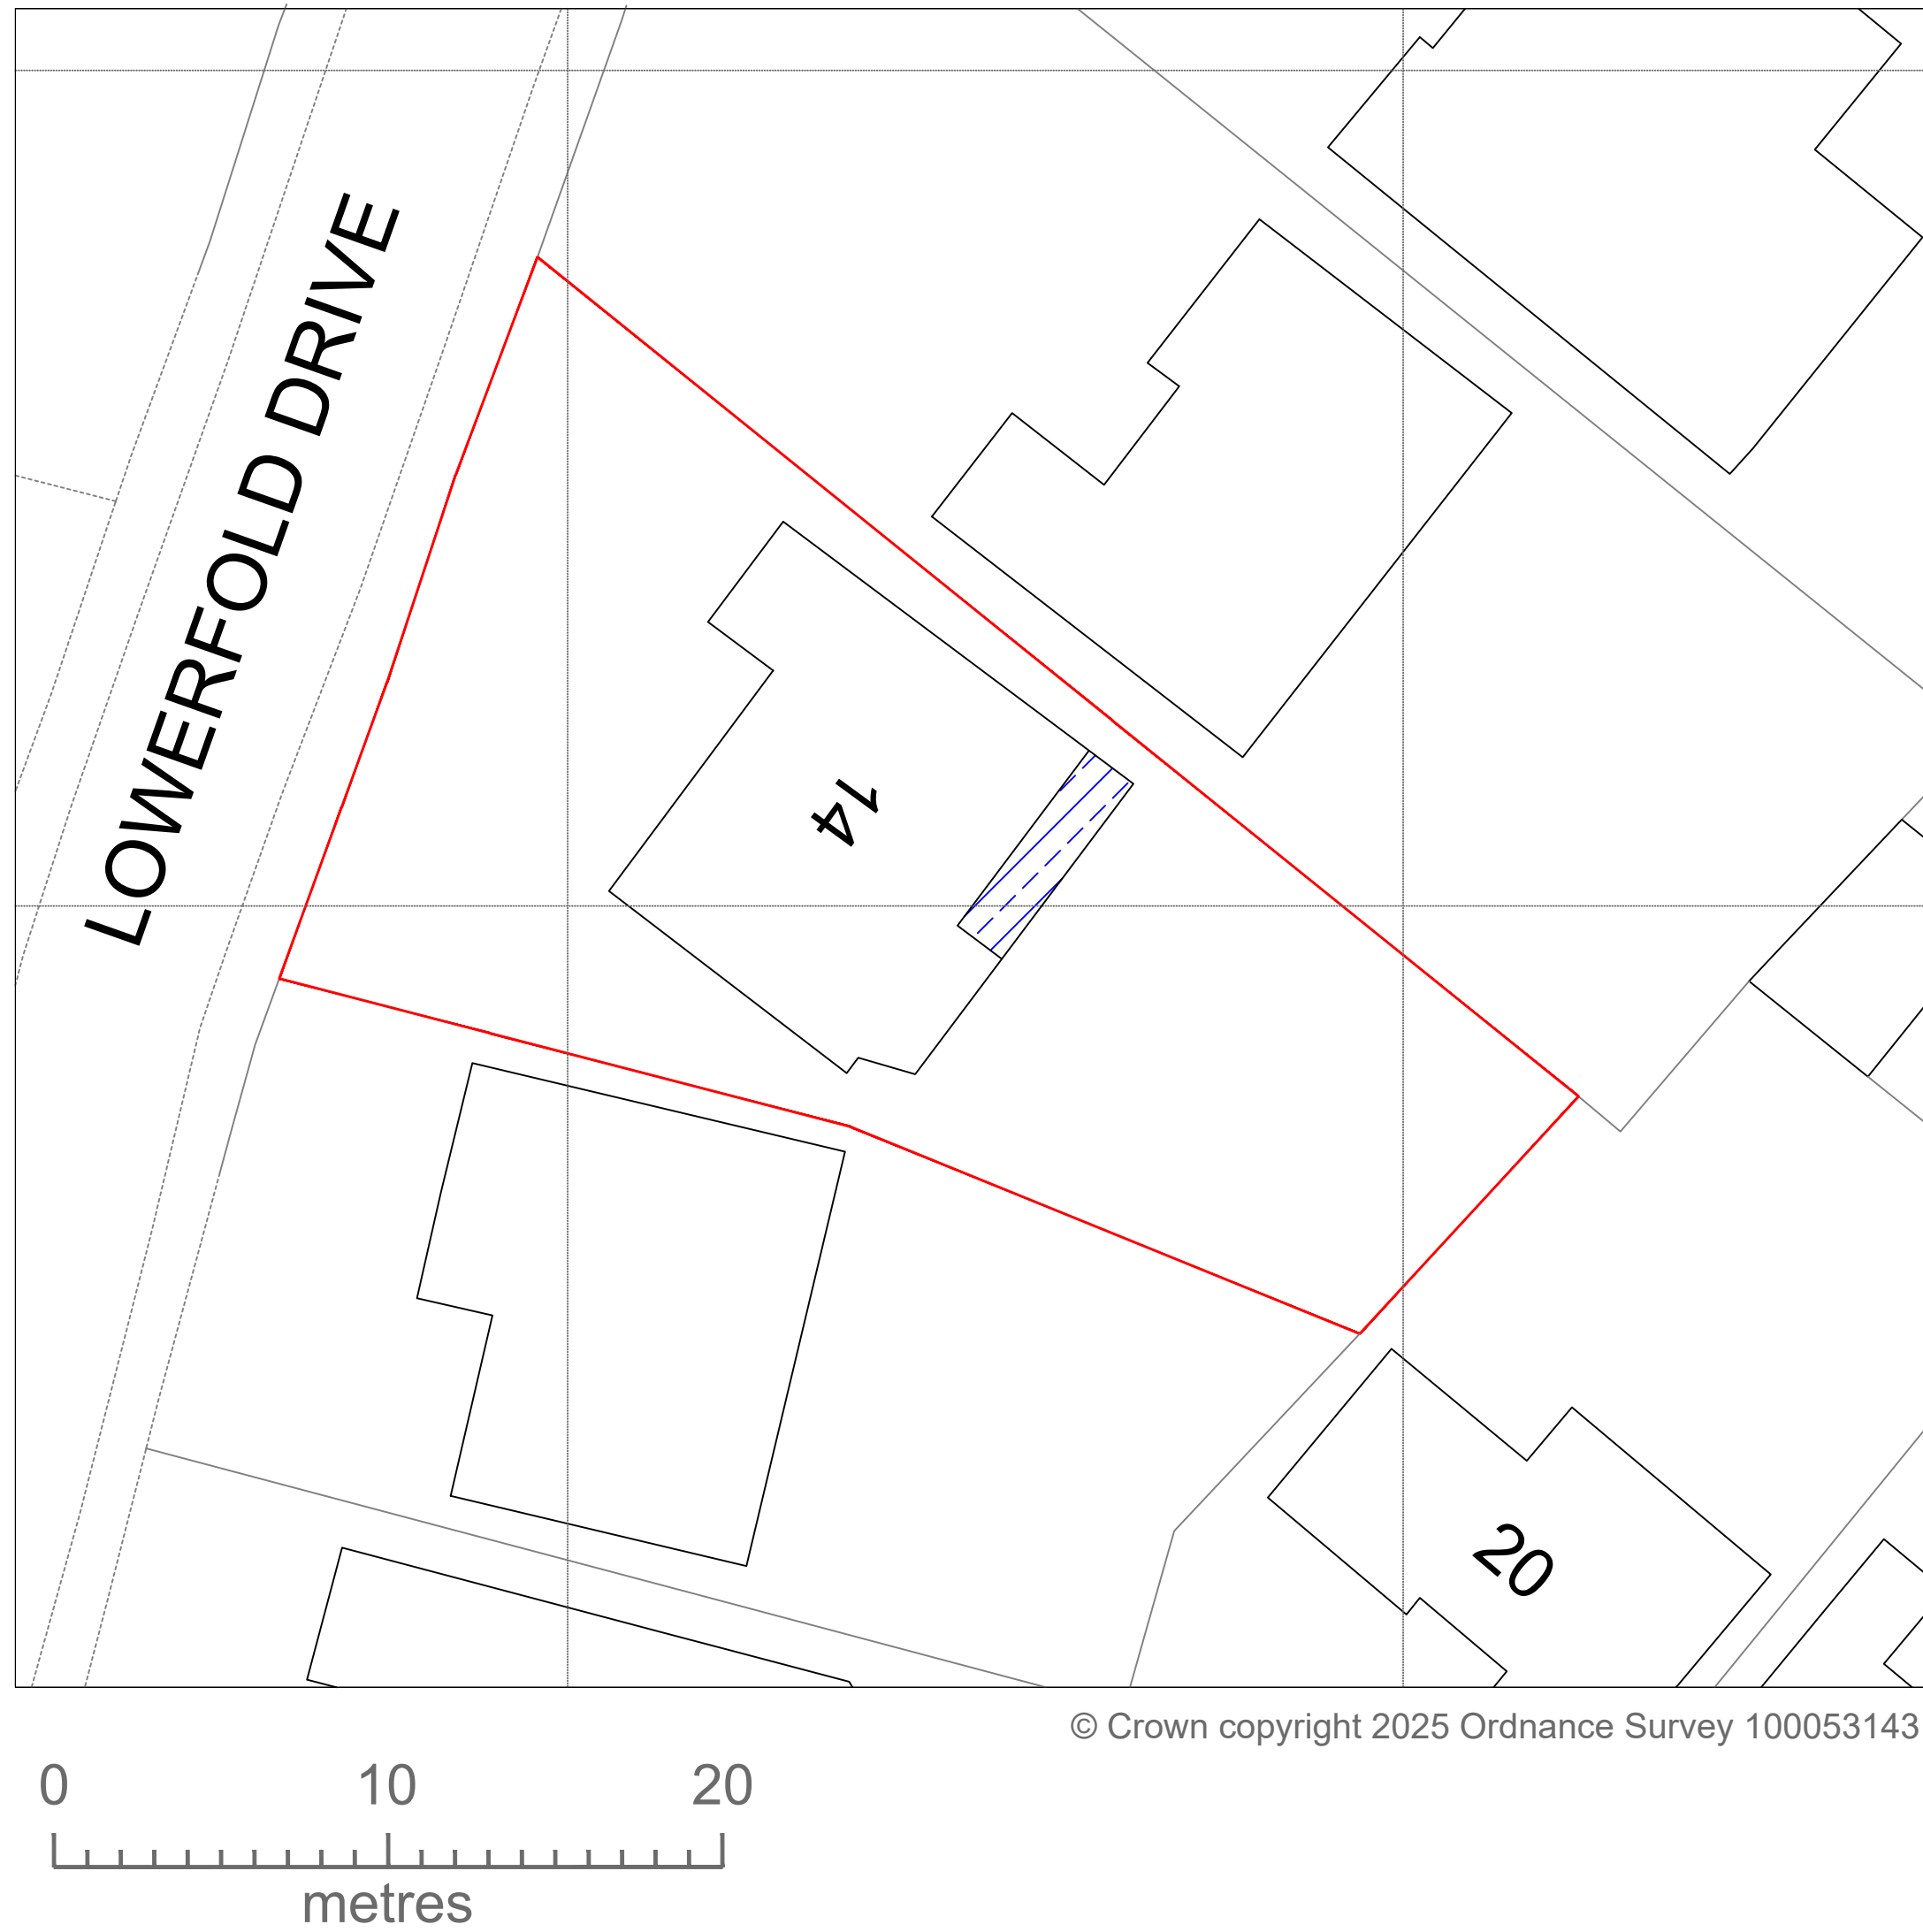

Proposed Site Plan 1:200@A1

Legend

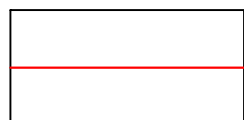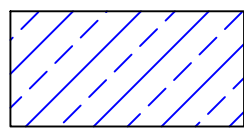-  Property Boundary
-  Proposed New Structure



Location Plan 1:1250@A1

Rev. No.	Revision note.	Date.
Title: Location Plan, Existing and Proposed Site Plans		
Project: 14 Lowerfold Drive, Shawclough, OL12 7JA.		
Client: Charles Richard 14 Lowerfold Drive, Shawclough, OL12 7JA.		
Scale: Indicated	Designed: AW	Drawn: JW
		Date: 31.01.2025
Drawing No. JCB-25-426 - 5. Rev00		
 J C Building Design Ltd Tel: 01706 599352 / 07824 871086 enquiries@jcbuildingdesign.co.uk		