




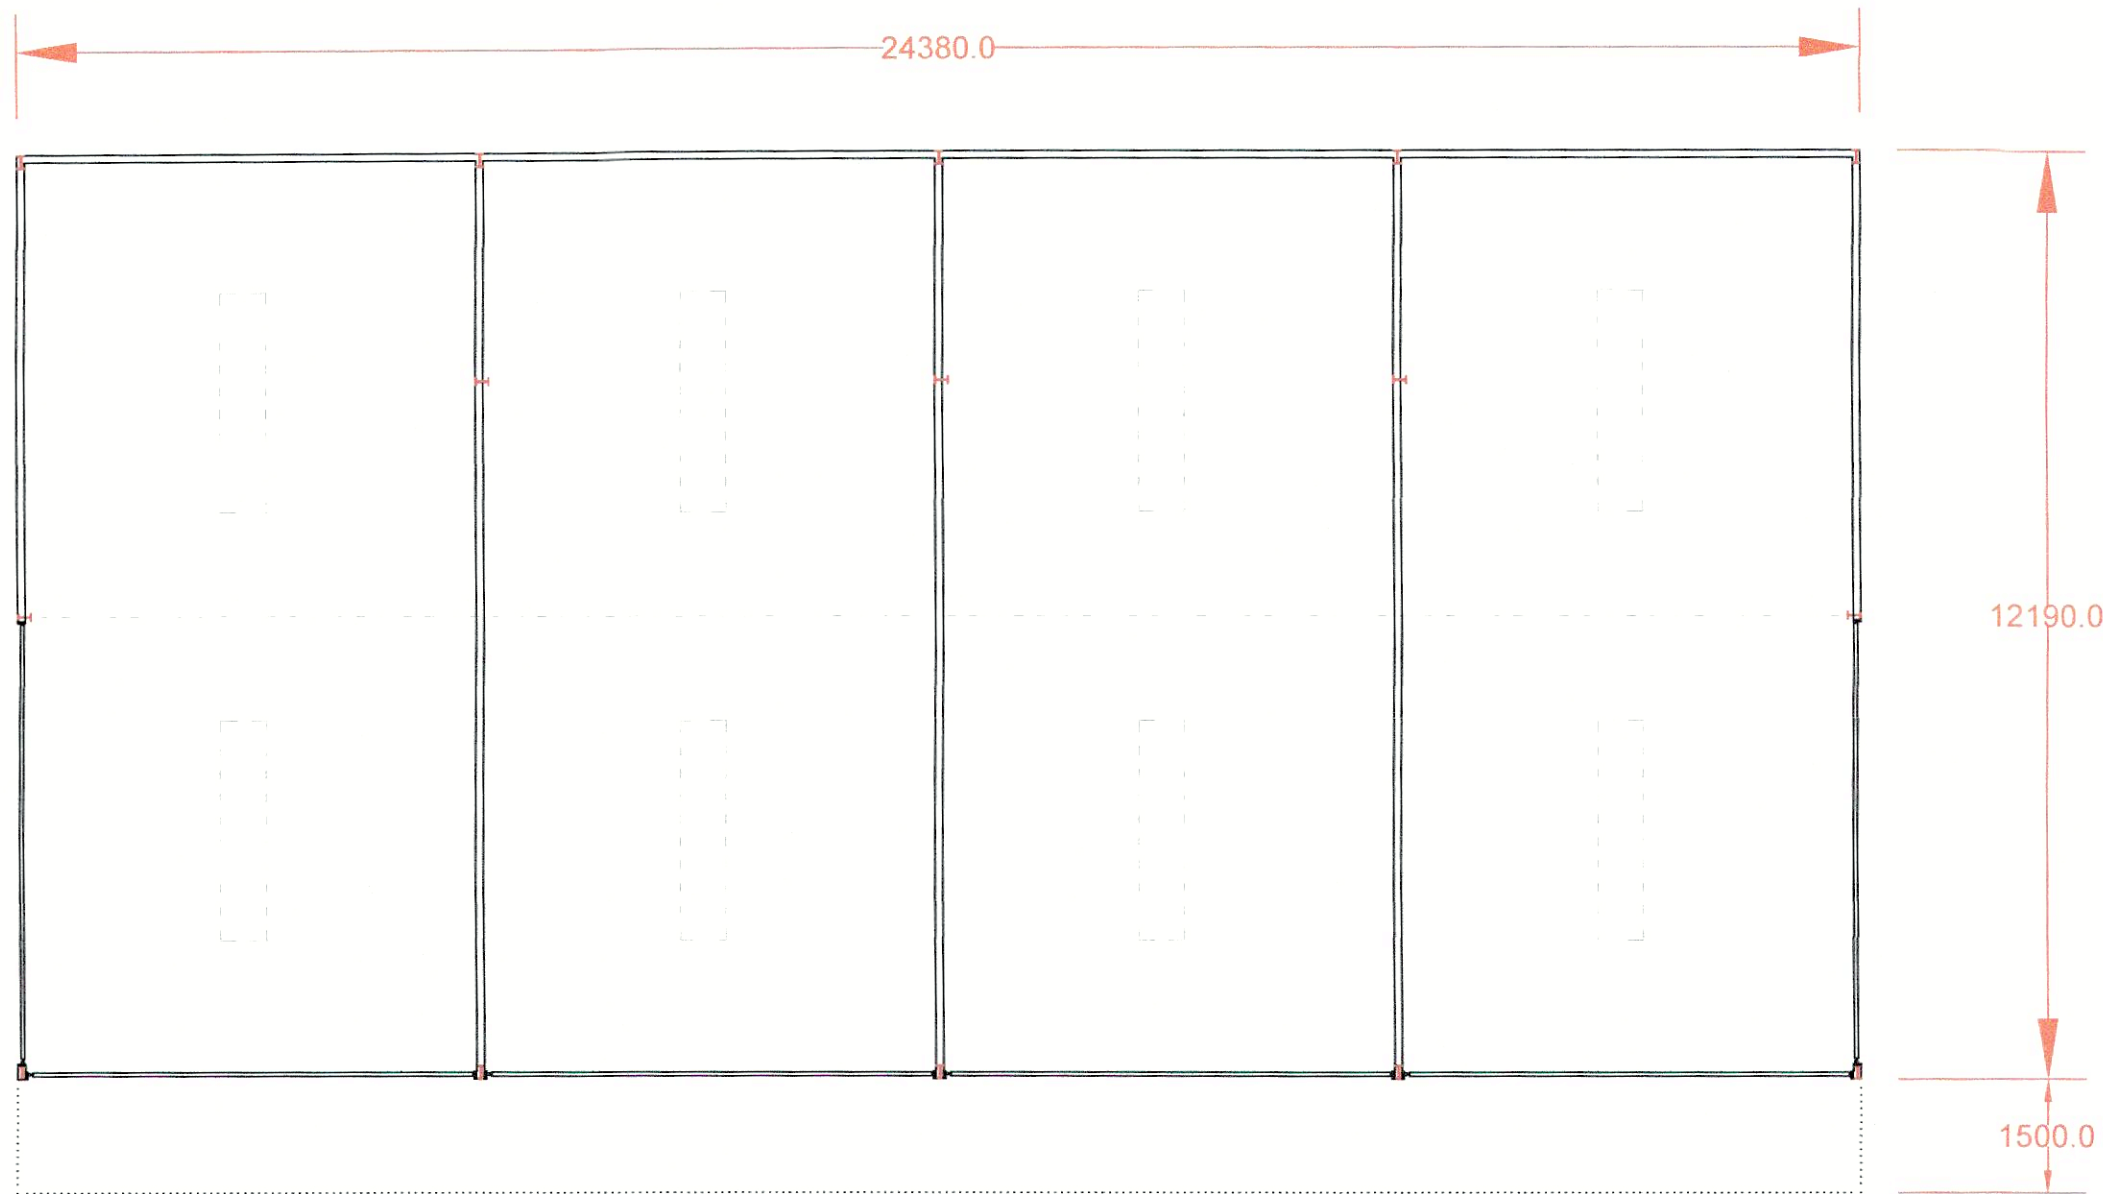


Proposed Floor Plan
Scale (1:100)

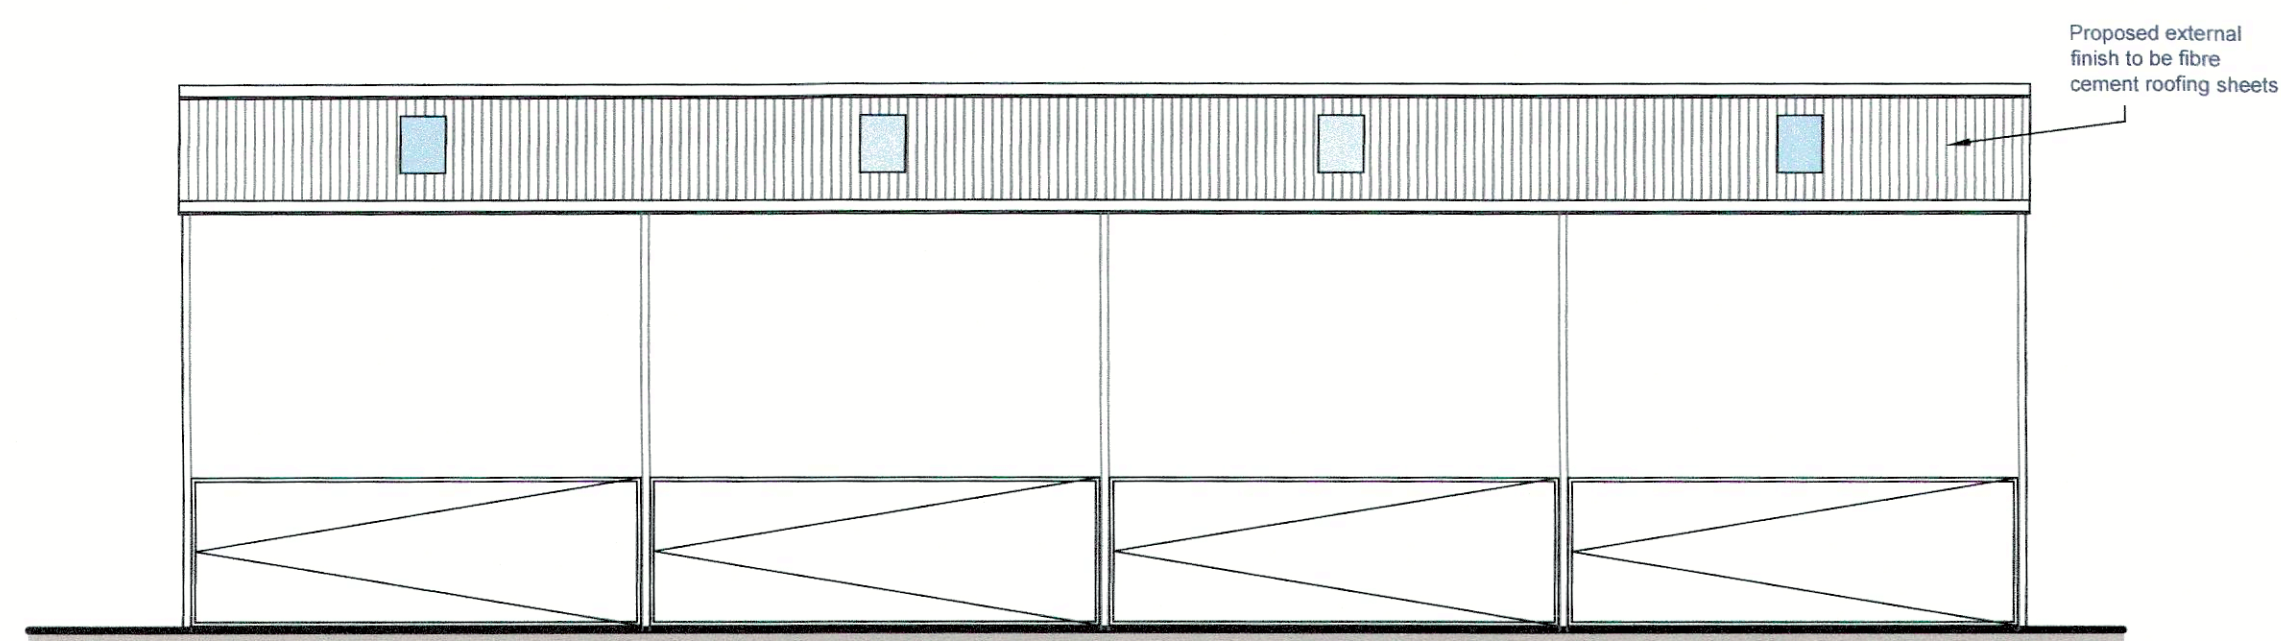


Proposed Front Elevation
Scale (1:100)

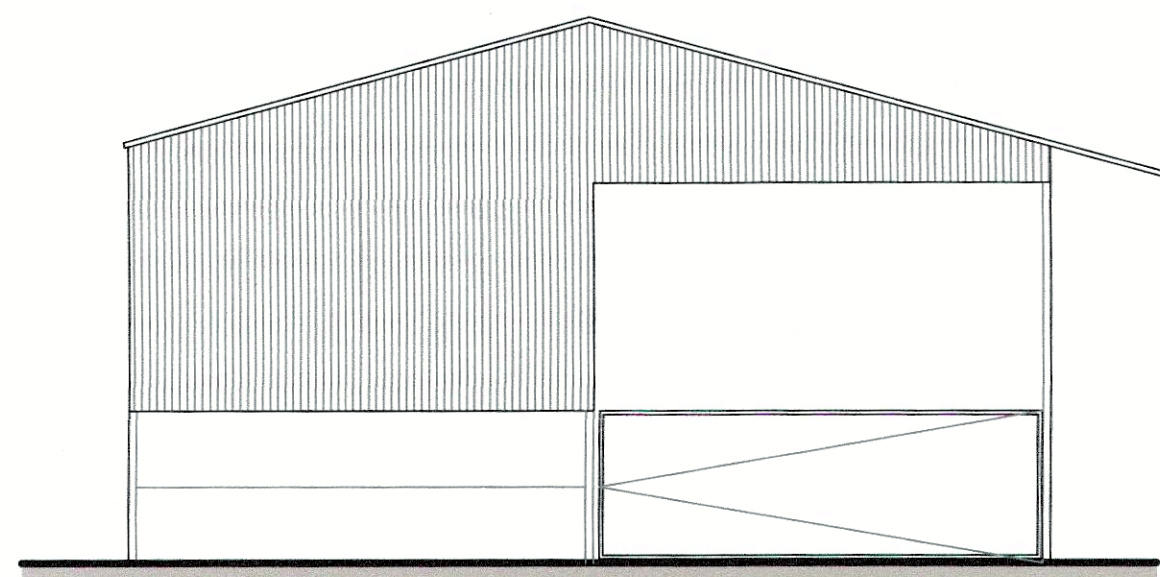

Proposed East Elevation
Scale (1:100)

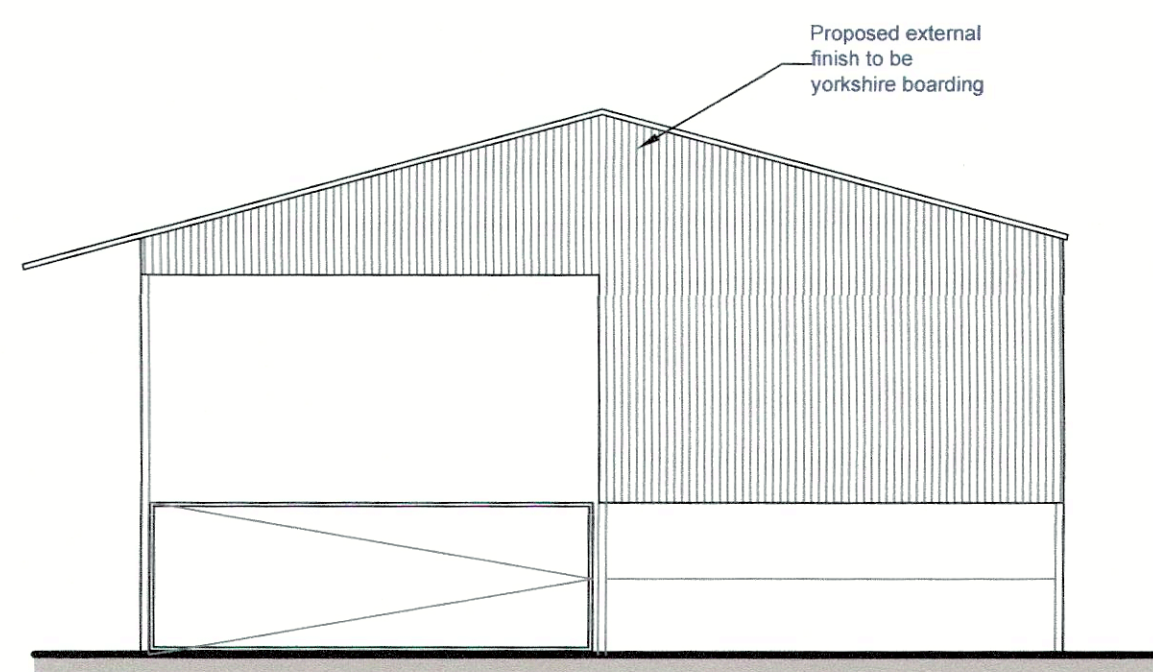


Proposed West Elevation
Scale (1:100)

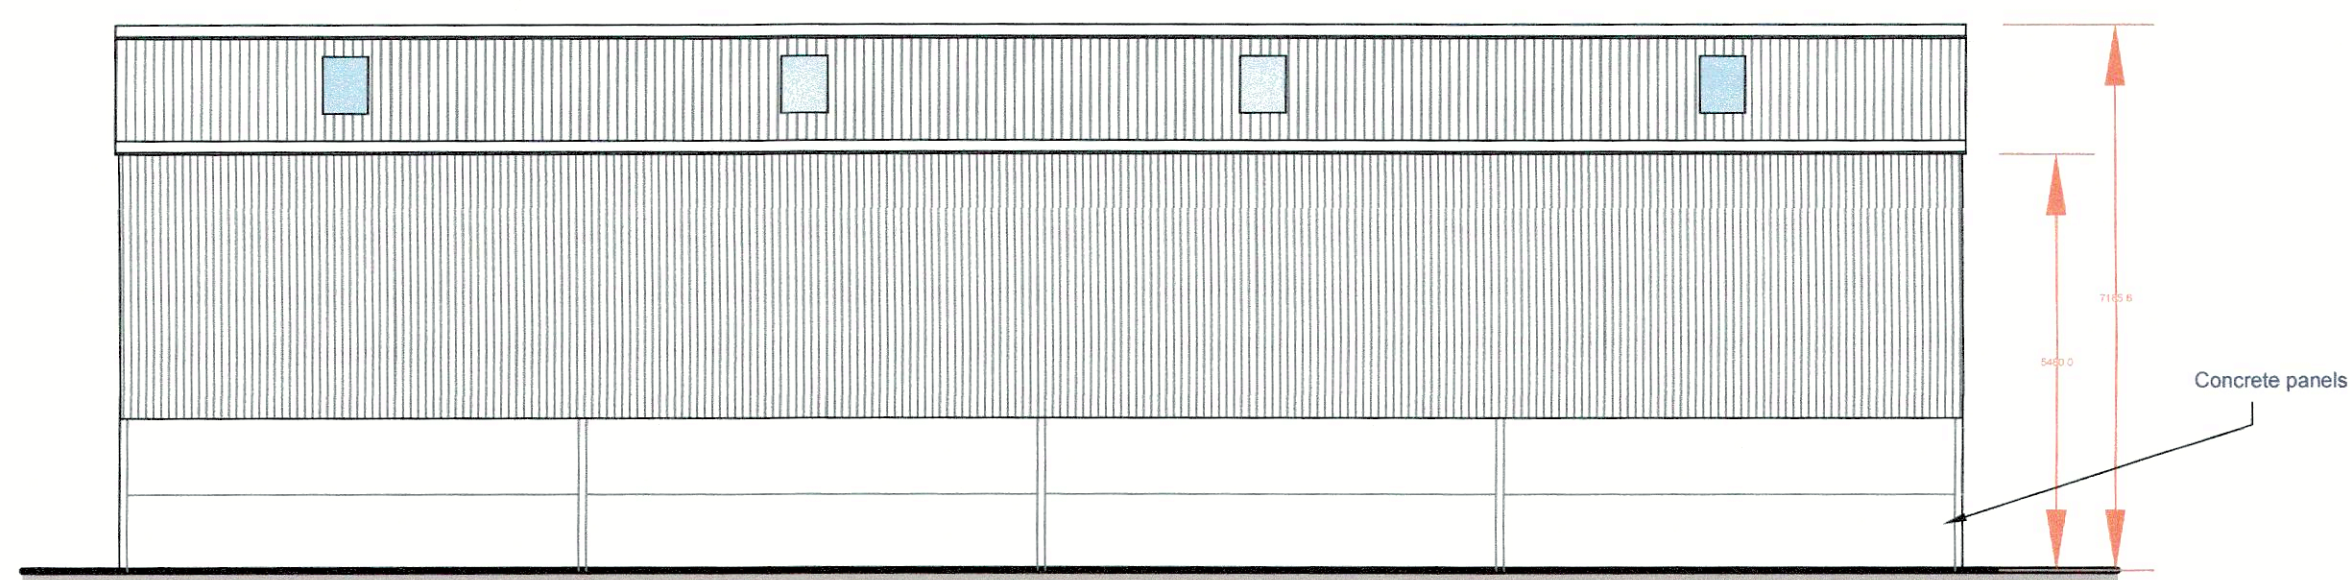


Proposed South Elevation
Scale (1:100)

Location Plan
Scale (1:1250)
©Crown Copyright and database rights 2023 OS Licence No 100041041

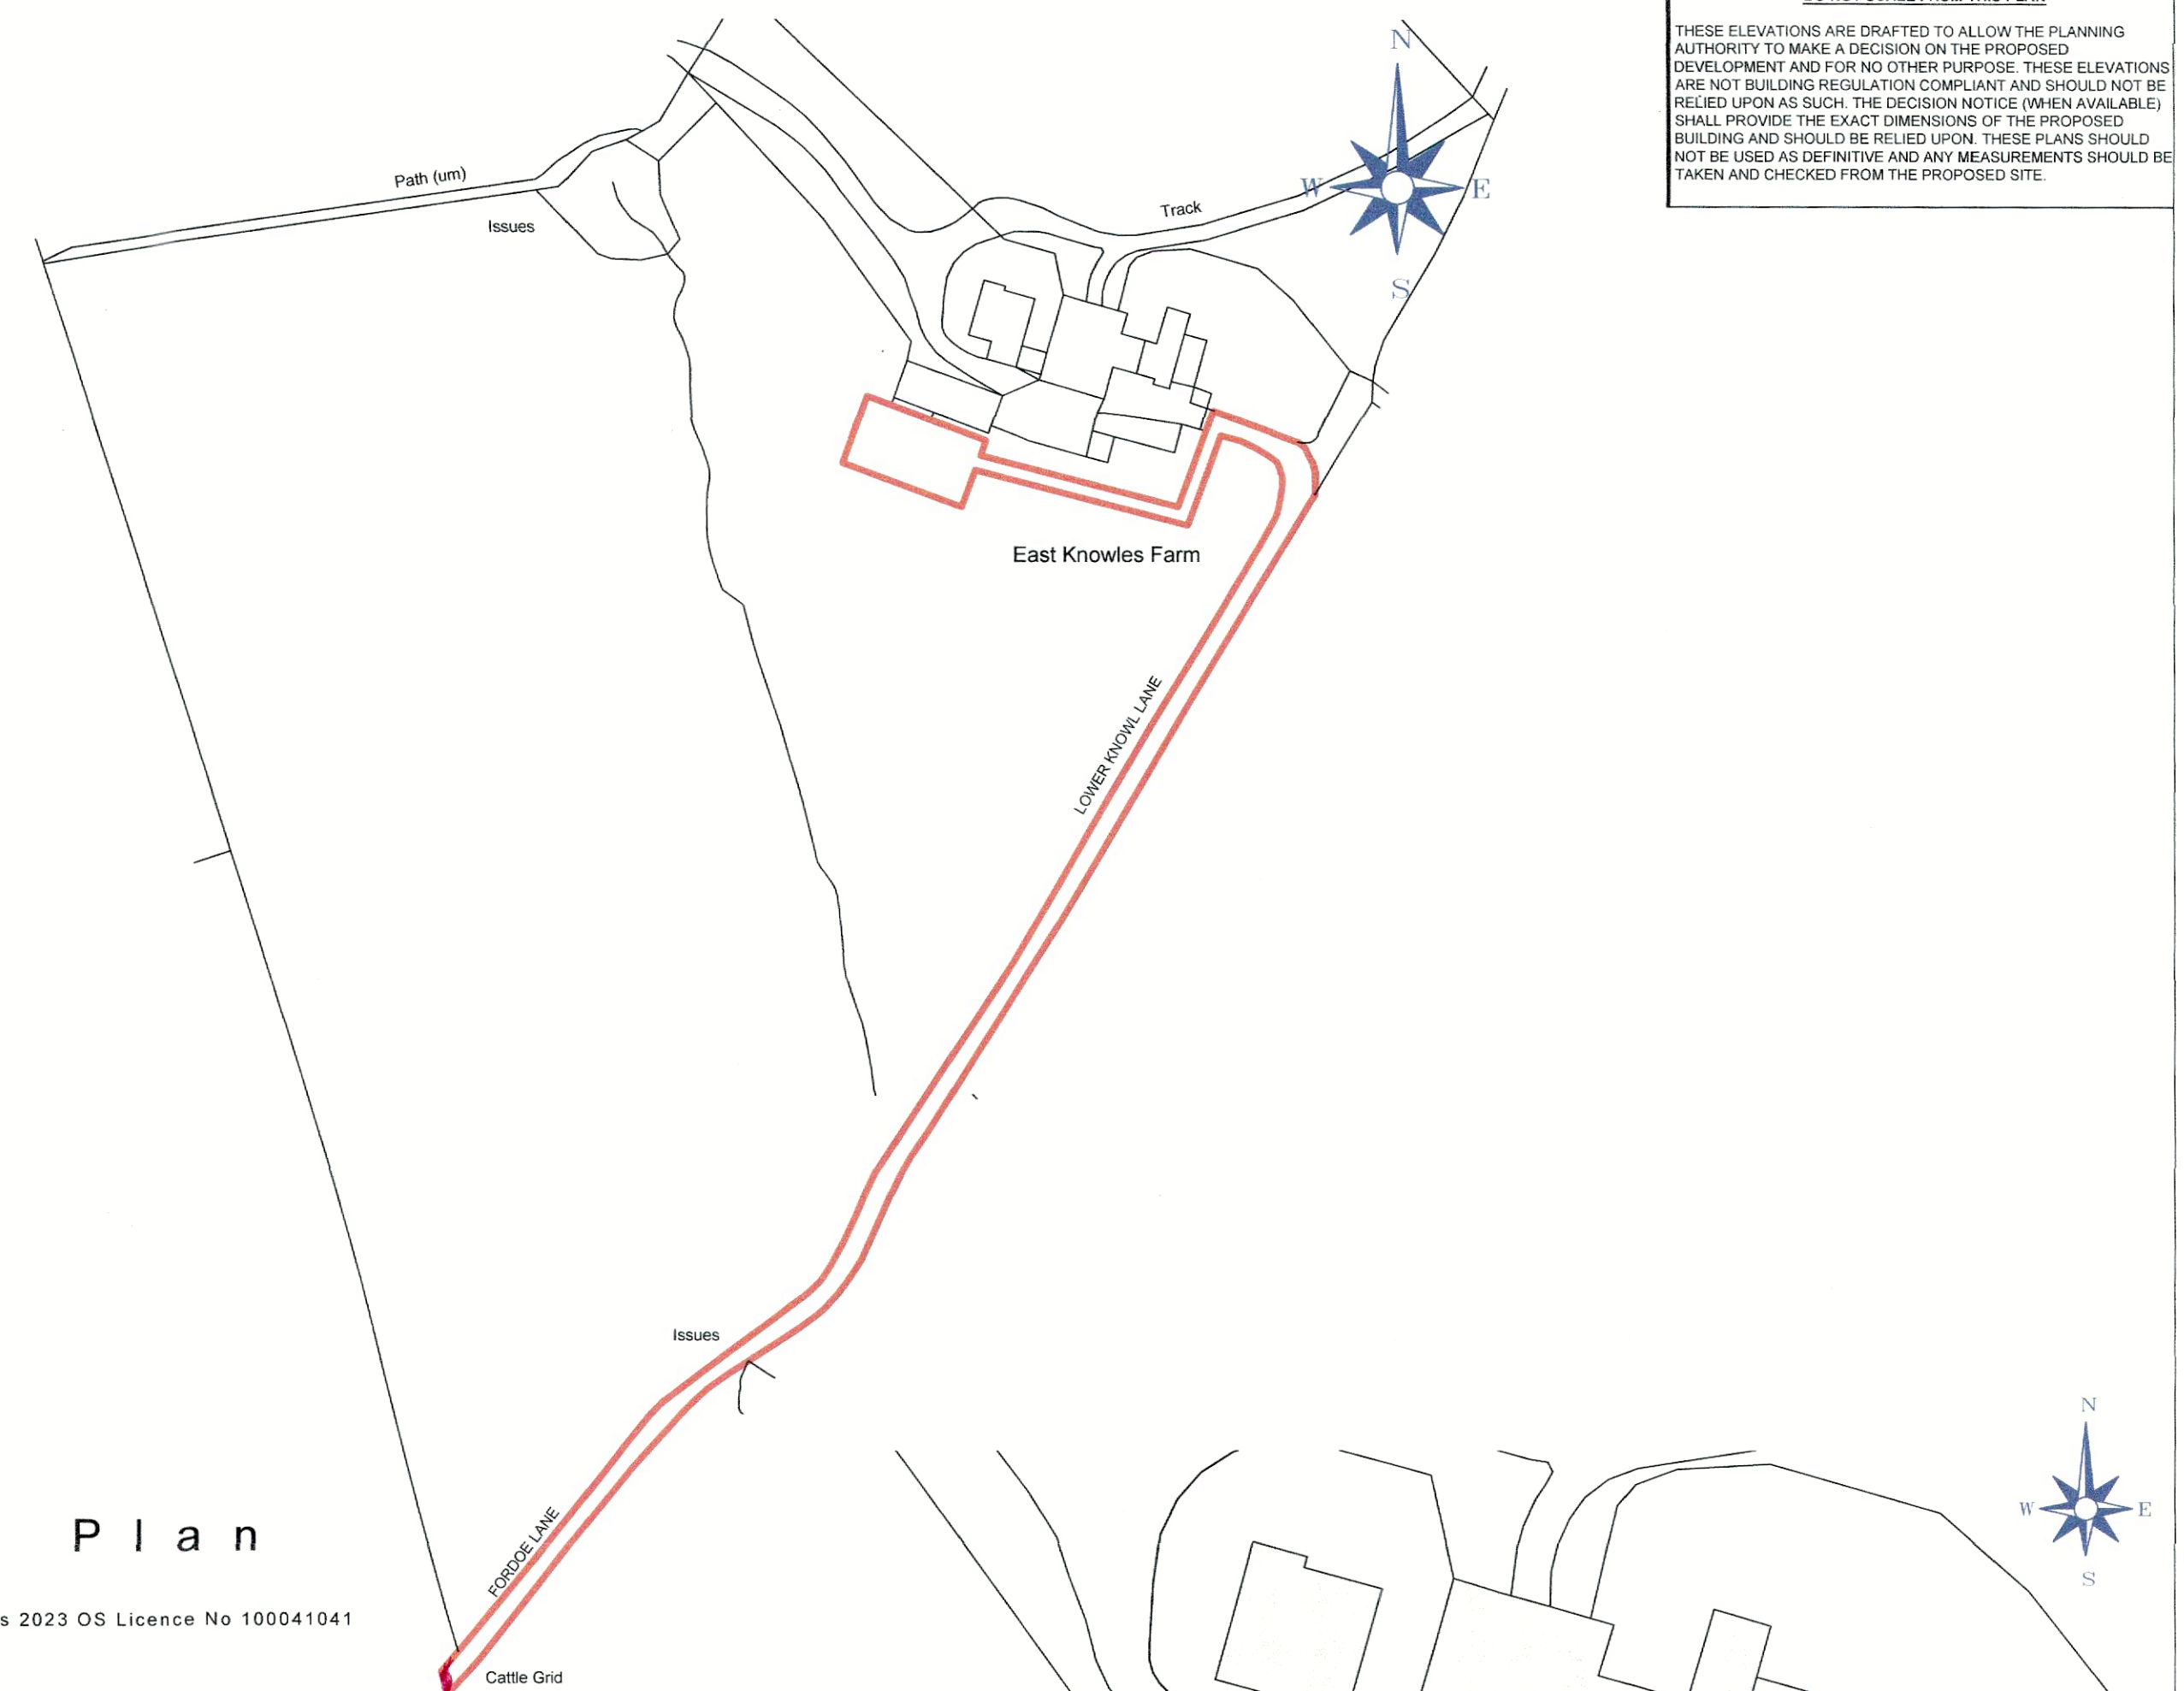

IMPORTANT NOTES
DO NOT SCALE FROM THIS PLAN
THESE ELEVATIONS ARE DRAFTED TO ALLOW THE PLANNING AUTHORITY TO MAKE A DECISION ON THE PROPOSED DEVELOPMENT AND FOR NO OTHER PURPOSE. THESE ELEVATIONS ARE NOT BUILDING REGULATION COMPLIANT AND SHOULD NOT BE RELIED UPON AS SUCH. THE DECISION NOTICE (WHEN AVAILABLE) SHALL PROVIDE THE EXACT DIMENSIONS OF THE PROPOSED BUILDING AND SHOULD BE RELIED UPON. THESE PLANS SHOULD NOT BE USED AS DEFINITIVE AND ANY MEASUREMENTS SHOULD BE TAKEN AND CHECKED FROM THE PROPOSED SITE.

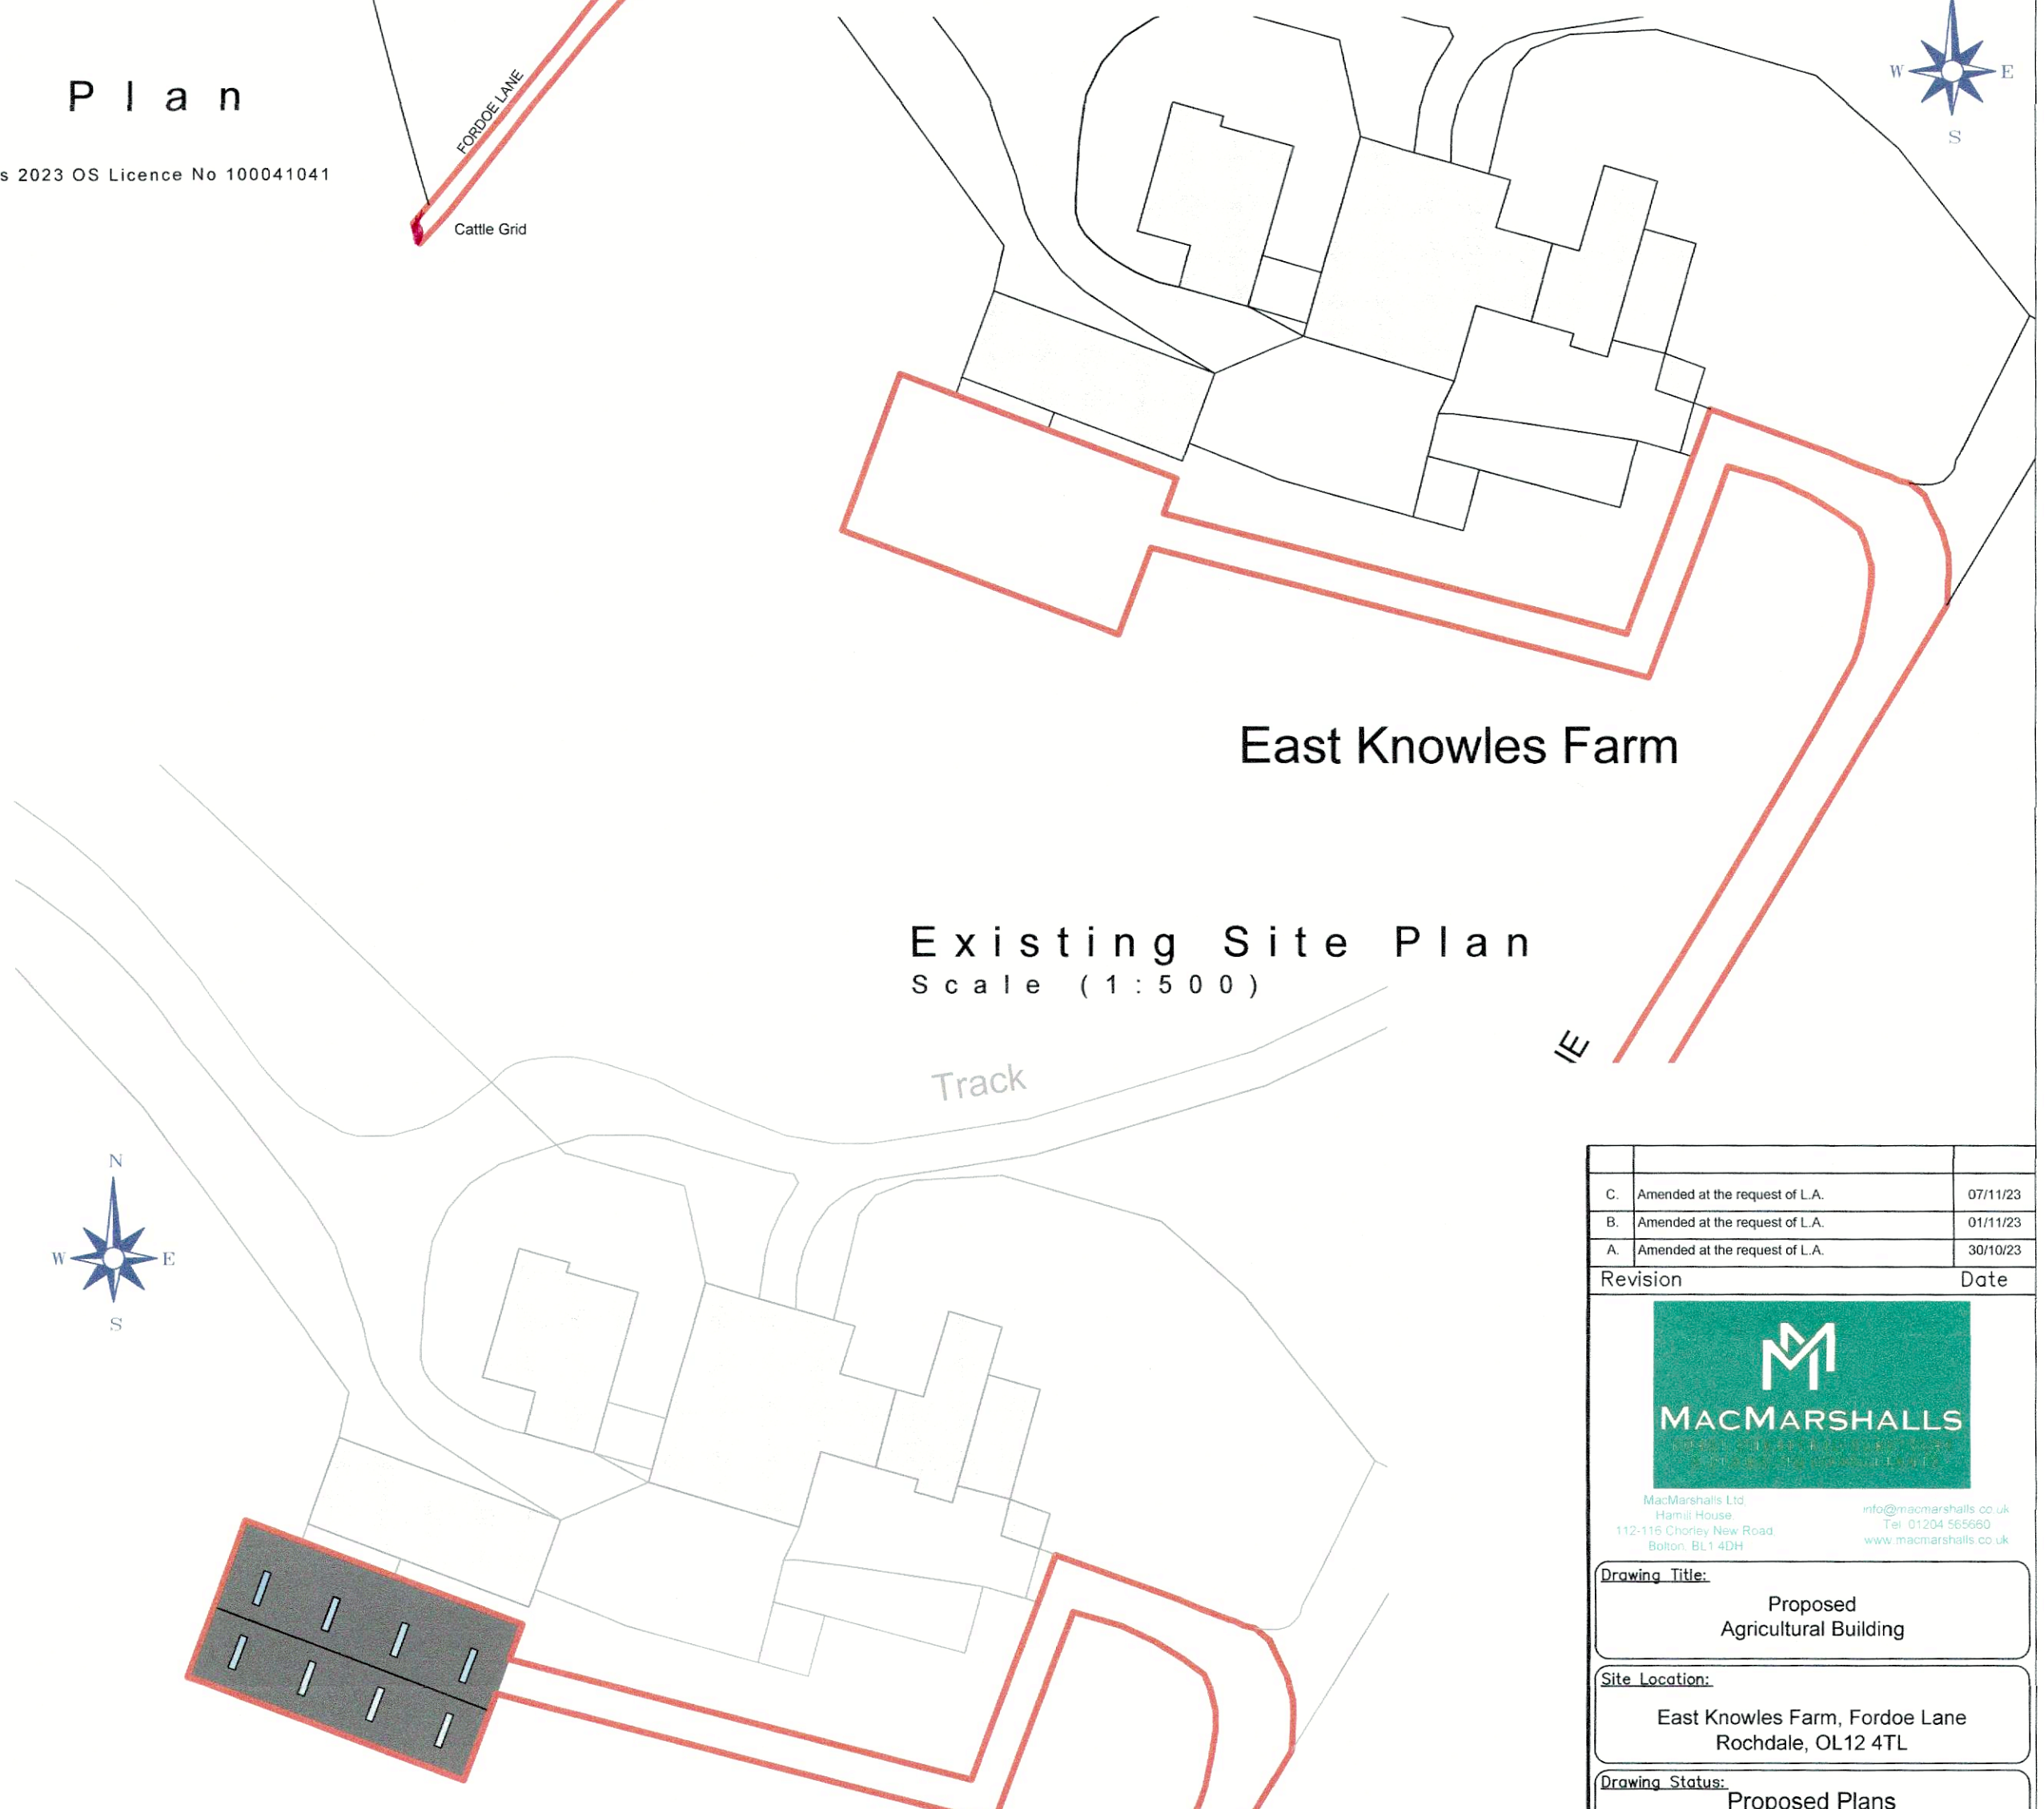

Proposed Site Plan East Knowles Farm
Scale (1:500)

Metres 1:100 0 1 2 3 4 5 6 7 8 9 10

C.	Amended at the request of L.A.	07/11/23
B.	Amended at the request of L.A.	01/11/23
A.	Amended at the request of L.A.	30/10/23
Revision		Date
 MACMARSHALLS DESIGN & BUILD CONSTRUCTION Macmarshalls Ltd Farm House 112-116 Cromley New Road Barton, BL7 4JH info@macmarshalls.co.uk Tel: 01294 565560 www.macmarshalls.co.uk		
Drawing Title: Proposed Agricultural Building		
Site Location: East Knowles Farm, Forder Lane Rochdale, OL12 4TL		
Drawing Status: Proposed Plans		
Date: 21/08/2023 Drawn by: JHolden		
Scale: As Stated @ A1 Ref: C 31 Revision: C.		
Client: Mr G Bretherton		