


- notes:
1. DO NOT SCALE FROM THIS DRAWING -
USE FIGURED DIMENSIONS ONLY.
 2. TO BE READ IN CONJUNCTION WITH
ALL OTHER CONSULTANTS'
SPECIALISTS DRAWINGS. REPORT ANY
DISCREPANCIES BEFORE AFFECTED
WORK COMMENCES.
 3. ALL SETTING OUT DIMENSIONS TO BE
CHECKED ON SITE BY CONTRACTOR
BEFORE WORK COMMENCES.

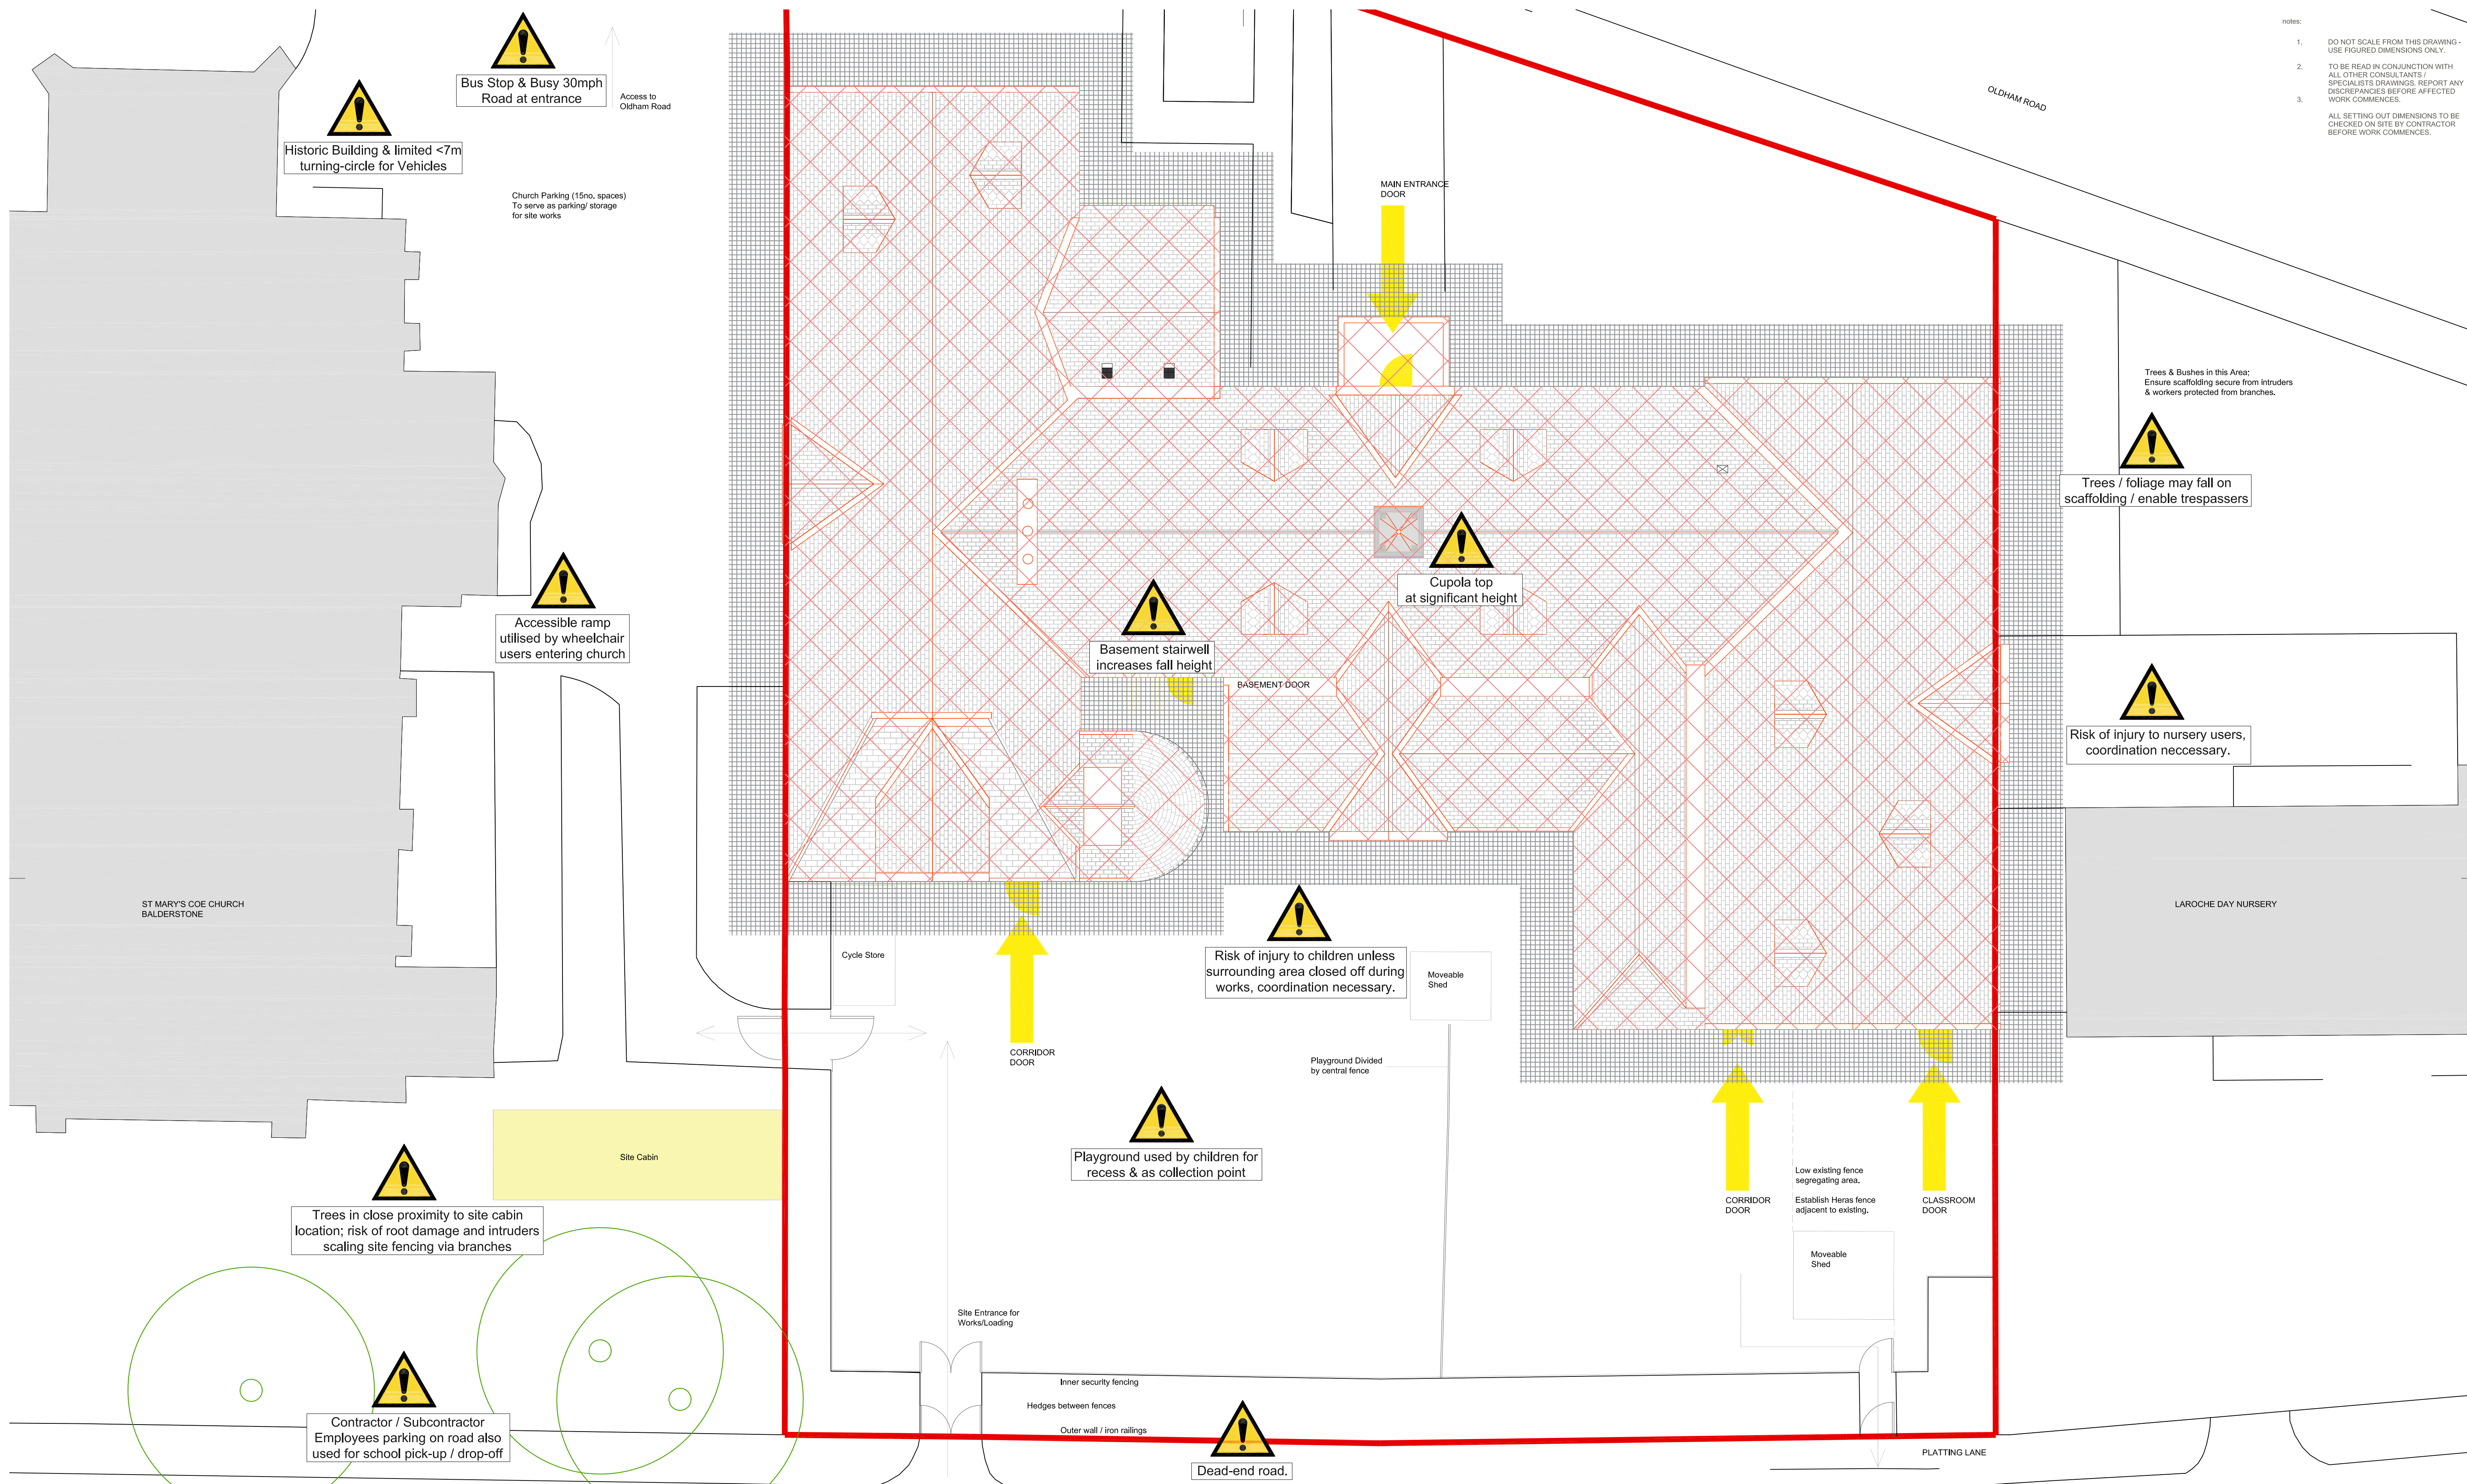

Key:

Scaffolding

- Must be inaccessible when site not in use (see Spec for details).
- Must provide protection to building users when oversailing doorways.

 Area of Roof Works

- Principal threat of falling tiles and fall risks to workers.
- Adequate precautions against falling tiles injuring people on the ground, and preventative measures to stop workers falling must be taken as imperative.

Site Cabins

- To include Site Welfare Facilities.
- Site Management & Sign-in located here.
- Must not be located close enough to scaffolding to provide climbing access to trespassers

 Risk Note

- Highlights specific risk

St Mary's CoE School Site

- New Heras fencing required during works.
- Segregates playground and denies access to site compound.

REVISIONS	P02	COMPOUND_AREA_AMENDED	10/11/23	SM	-
	P01	FIRST_ISSUE	20/10/23	SM	SGI

DATE: DRAWN: CHECK:

CLIENT	Rochdale Borough Council
PROJECT	SMP - St Mary's CE Primary School
TITLE	Site Plan - Risks
NUMBER	SMP-SEV-XX-R1-DR-A-01102
REVISION	P02
STATUS	Planning
SCALE	1:50 @A1
DATE	10/11/23
DRAWN BY	SM
CHECKED BY	SGi

seven.

SEVENARCHITECTURE.CO.UK

Studios at :

Unit 1.3, Waulk Mill, 51 Bengal Street,
MANCHESTER, M4 6LN
t : 0161 236 5655

Clarendon House, Victoria Avenue,
HARROGATE, HG1 1DY
t : 01423 709 807

24 Greville Street,
LONDON, EC1N 8SS
t : 0203 036 0691

