




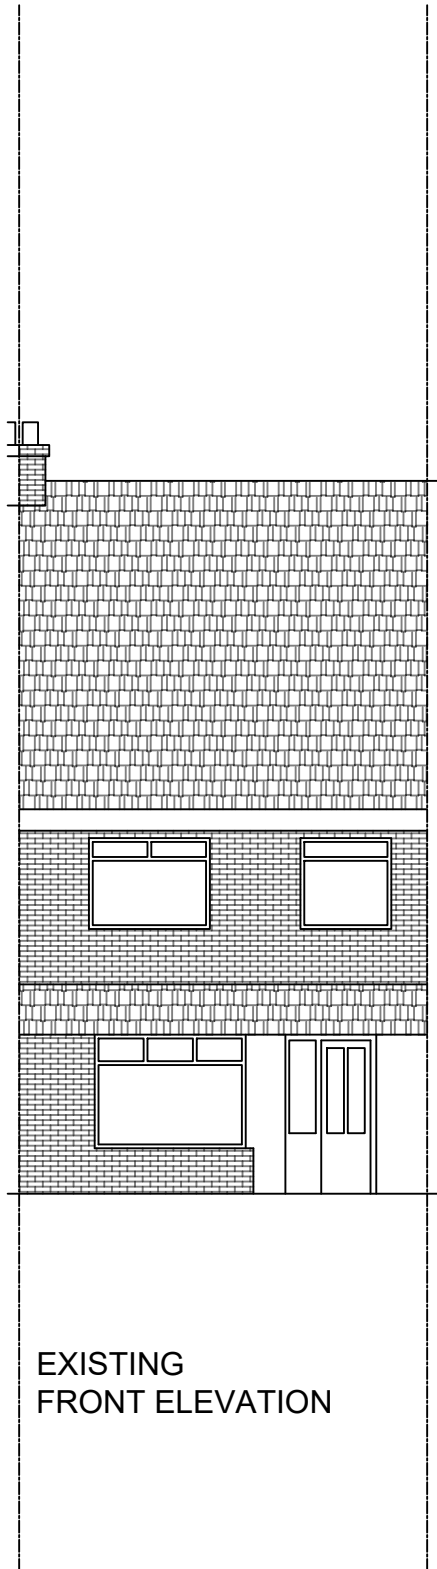

EXISTING
FRONT ELEVATION

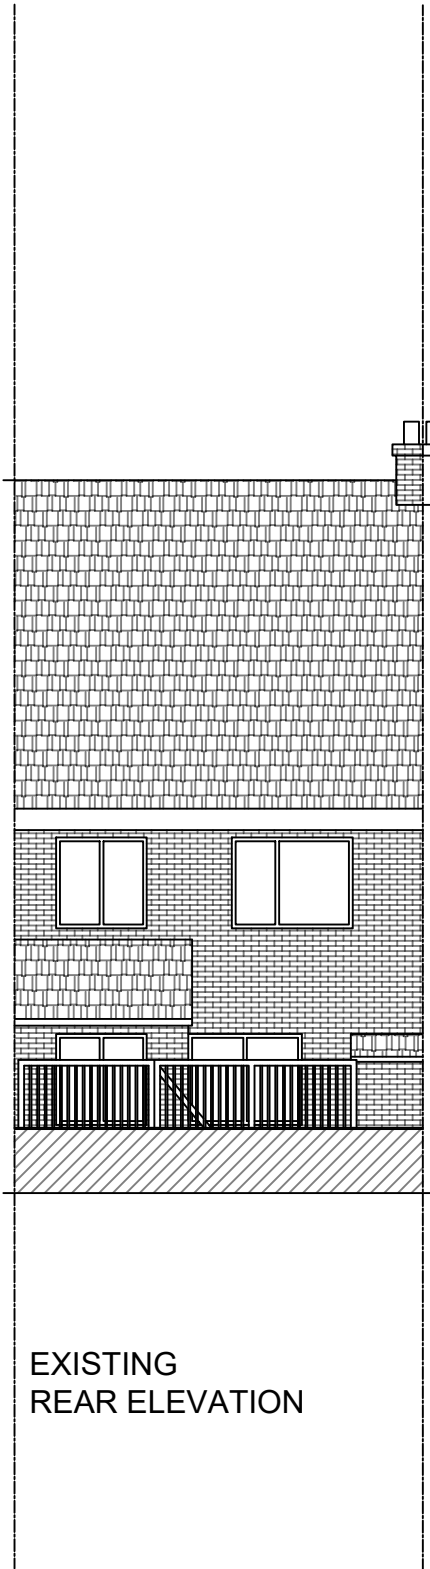

EXISTING
REAR ELEVATION

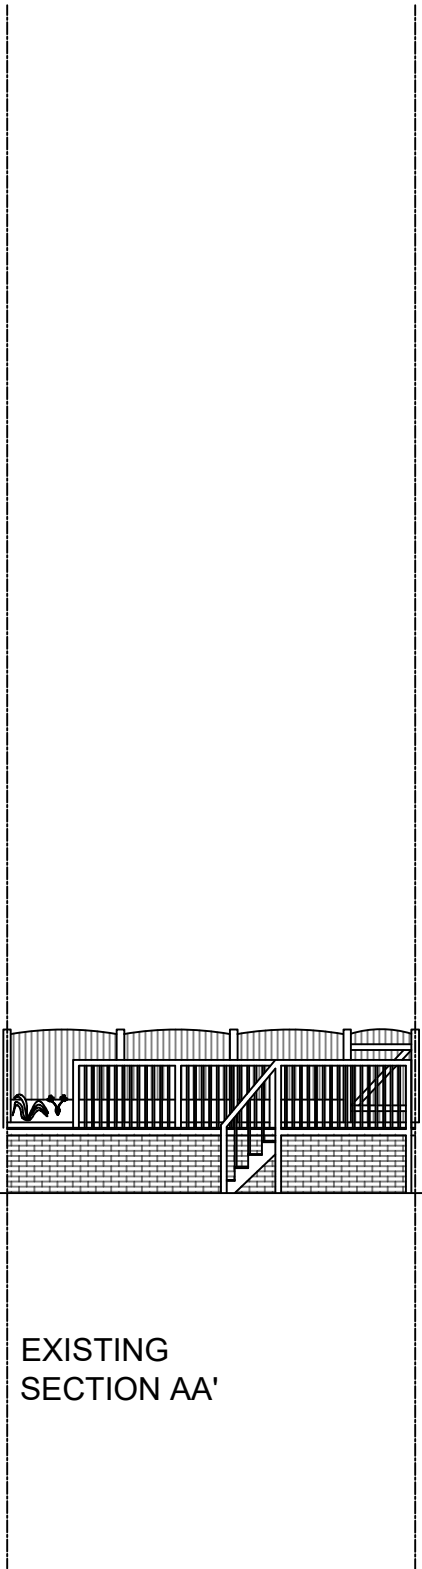

EXISTING
SECTION AA'

CLIENT Akbar Sarwar	
PROJECT Lawful Development Certificate	
SITE ADDRESS 3 Melton Close, Heywood, OL10 3DS	
DRAWING Existing Elevations	
Project No 1549	DATE 29/01/2025
DRAWN BY AN	CHECKED BY SS
Drawing No 3-M-CI-OL10-Elevations_1.1	
SCALE 1:100@A3	
	

