


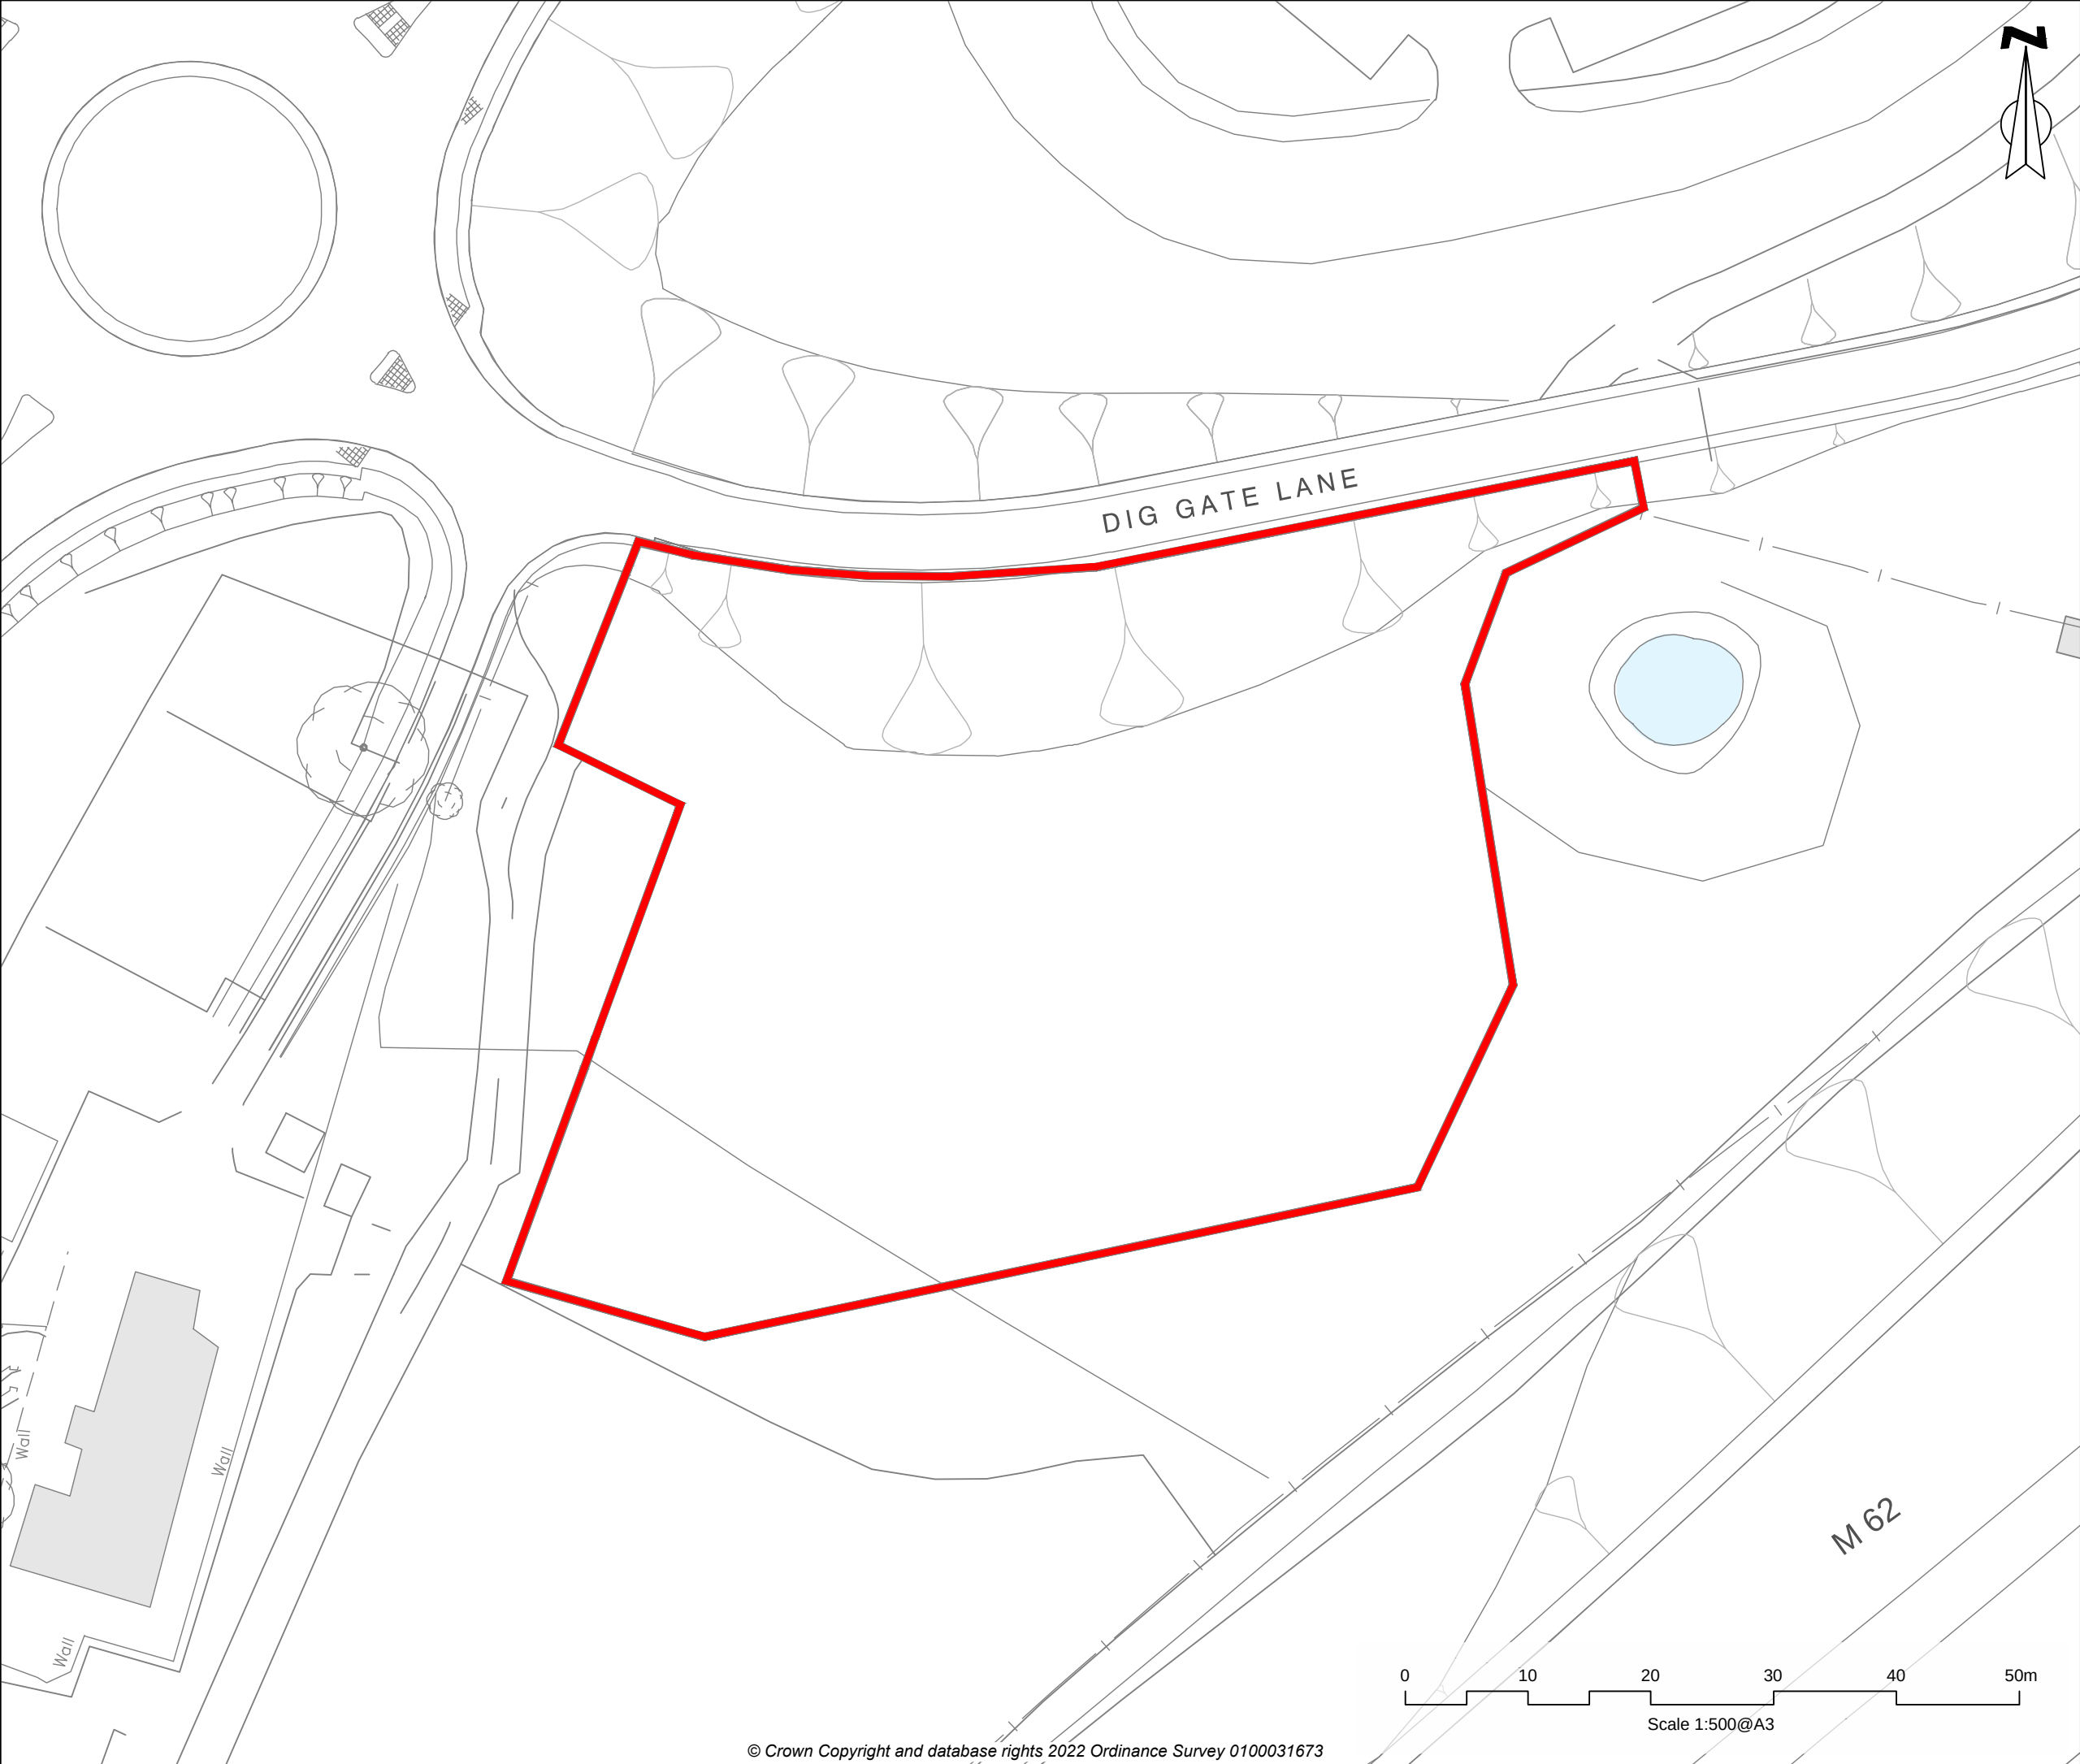

Key

Site Boundary

Notes:

- Do not scale for construction purposes.
- All dimensions are in meters unless stated otherwise.
- This drawing is to be read in conjunction with all relevant drawings and documents associated with this project.
- All existing and proposed dimensions, levels and locations to be checked and verified by the main contractor on site prior to the commencement of the works and any anomalies reported to the engineer.

enzygo

environmental consultants

Samuel House, 5 Fox Valley Way, Stocksbridge, Sheffield, S36 2AA

CLIENT:

Rochdale Power Ltd

SCALE:

1:500@A3

PROJECT REF:

SHF.3050.001

DRAWN:

MG

CHECKED:

RG

DATE:

Nov 2022

PROJECT:

Dig Gate Lane, Rochdale

TITLE:

Existing Site Plan

FIGURE NO:

SHF.3050.001.PL.D.002