

[illegible]

1. ALL DIMENSIONS IN MM UNLESS OTHERWISE NOTED.

A	Issued for Planning	JS	GBC	25.01.23

REV	MODIFICATION	BY	CH	DATE
-----	--------------	----	----	------

Green Park,
450 Longwater Avenue,
Reading,
RG30 3UR

Design Consultant & Principal Contractor:



Site Name:

KILWORTH STREET

3UK Nominal ID:

ROD21980

Address:

KILWORTH STREET
SUDDEN
CASTLETON
ROCHDALE
OL11 3PJ

Title:

001 DRAWING REGISTER

Project:

UNILATERAL SW

Purpose of Issue:

PLANNING

MBNL/TM/H3G Cell ID:

ROD187/95393/OL0437


Drawing No:

ROD21980_ROD187_95393_OL0437_GA_REV_A

le:


A

SITE LOCATION

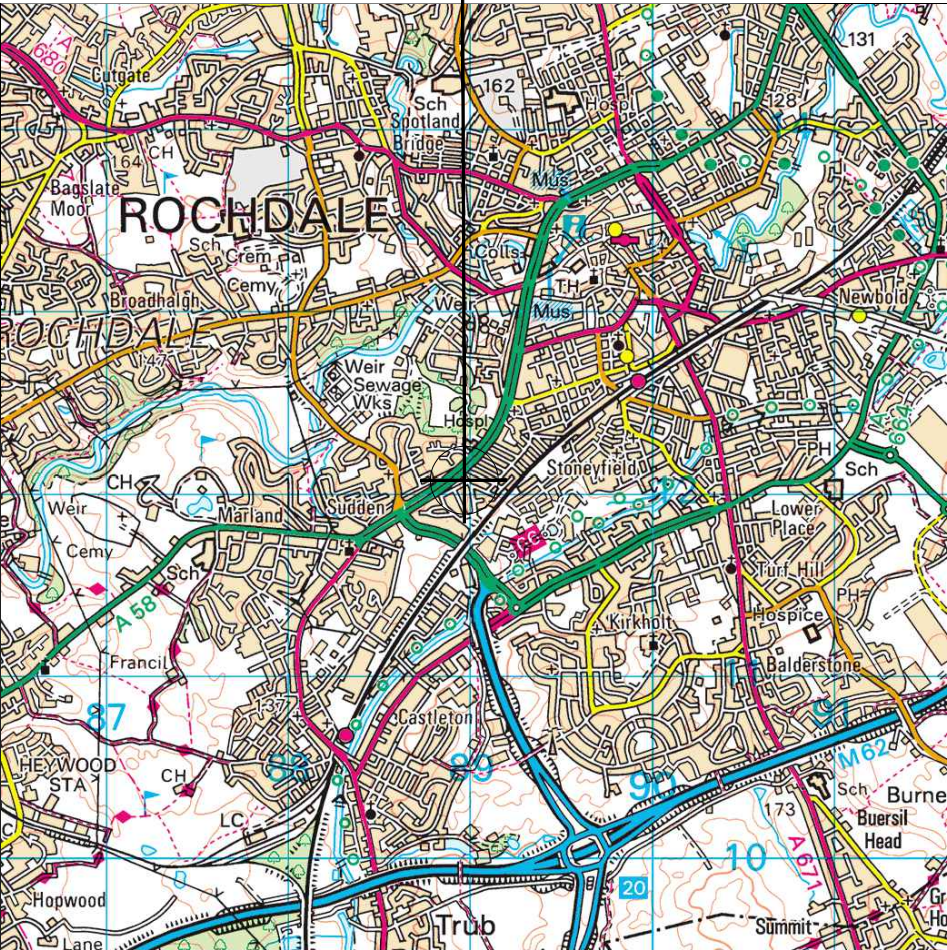

Reproduced by permission of Ordnance Survey on behalf of the Controller of Her Majesty's Stationary Office
All rights reserved. © Crown Copyright licence no. 100022432


SITE AREA PLAN

 

SITE PHOTOGRAPH




SITE LOCATION

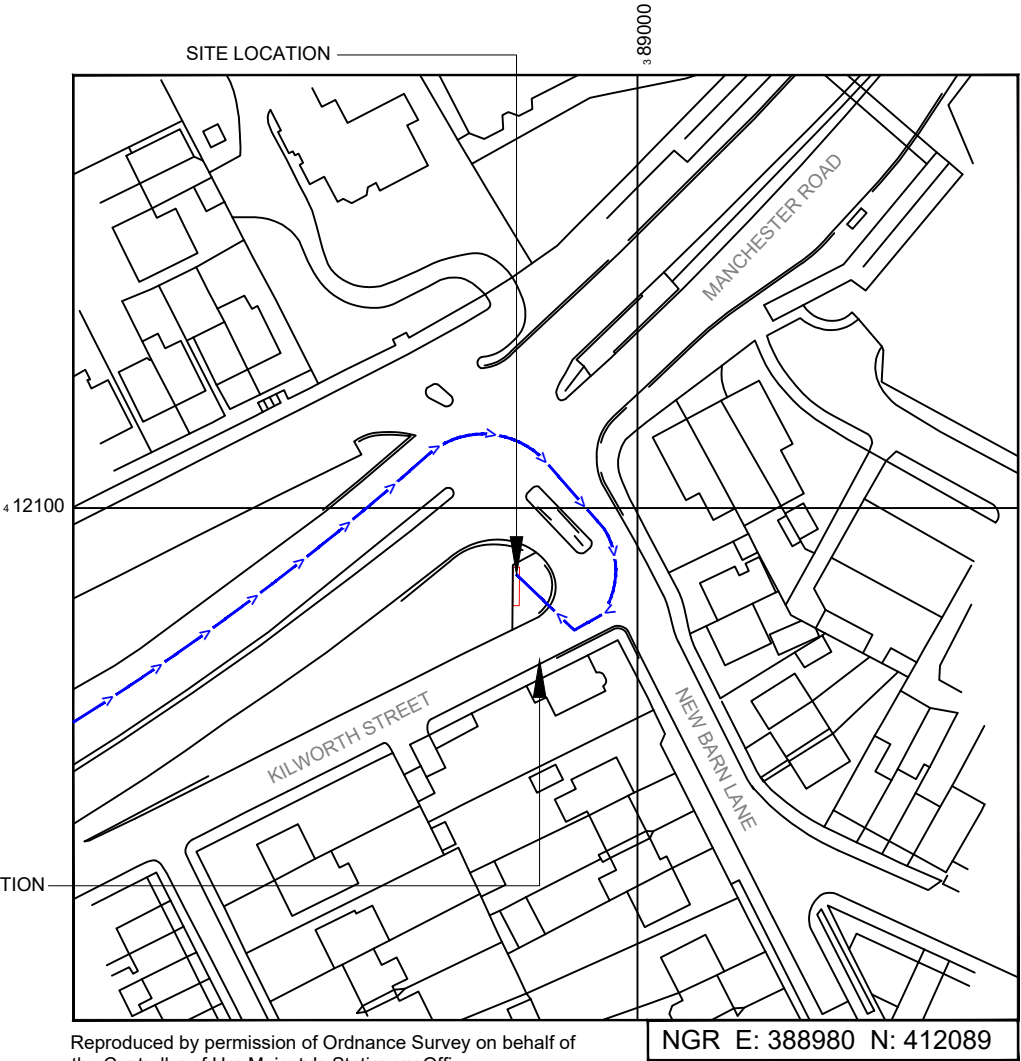

Reproduced by permission of Ordnance Survey on behalf of the Controller of Her Majesty's Stationary Office
All rights reserved. © Crown Copyright licence no. 100022432

SITE LOCATION PLAN

 

GOOGLE MAPS QR CODE

GOOGLE MAPS - <https://tinyurl.com/4xmnckr9>

STREETVIEW - <https://tinyurl.com/53tu7n6f>

NOTES:

1. ALL DIMENSIONS IN MM UNLESS OTHERWISE NOTED.

Access Route To Site:

Directions To Site: - M62 Head east 0.4 mi. At Thornham Interchange, take the 1st exit onto A627(M) heading to Rochdale 0.9 mi. Take the A664 exit towards Rochdale/A58 0.1 mi. Merge onto Edinburgh Way/Rochdale Bypass 0.3 mi. Turn right onto Manchester Rd/A58 0.3 mi. Turn right onto New Barn Ln 128 ft. Turn right onto Kilworth St. Destination will be on the right.

REV	MODIFICATION	BY	CH	DATE
A	Issued for Planning	JS	GBC	25.01.23

CK Hutchison
Networks (UK)
Limited

Green Park,
450 Longwater Avenue,
Reading,
RG30 3UR

Design Consultant & Principal Contractor:



Great British Communications
Lapwing House, Block 3 Forward Point,
Tan House Lane, Widnes, Cheshire, WAB 0SL
t. 44 (0)151 420 4128
www.gbcservices.co.uk

Site Name: KILWORTH STREET

3UK Nominal ID: ROD21980

Address: KILWORTH STREET
SUDDEN
CASTLETON
ROCHDALE
OL11 3PJ

Title: 002 SITE LOCATION PLAN


Project: UNILATERAL SW

Purpose of Issue: PLANNING


MBNL/TM/H3G Cell ID:
ROD187/95393/OL0437

Drawing No: ROD21980_ROD187_95393_OL0437_GA_REV_A

Issue: A

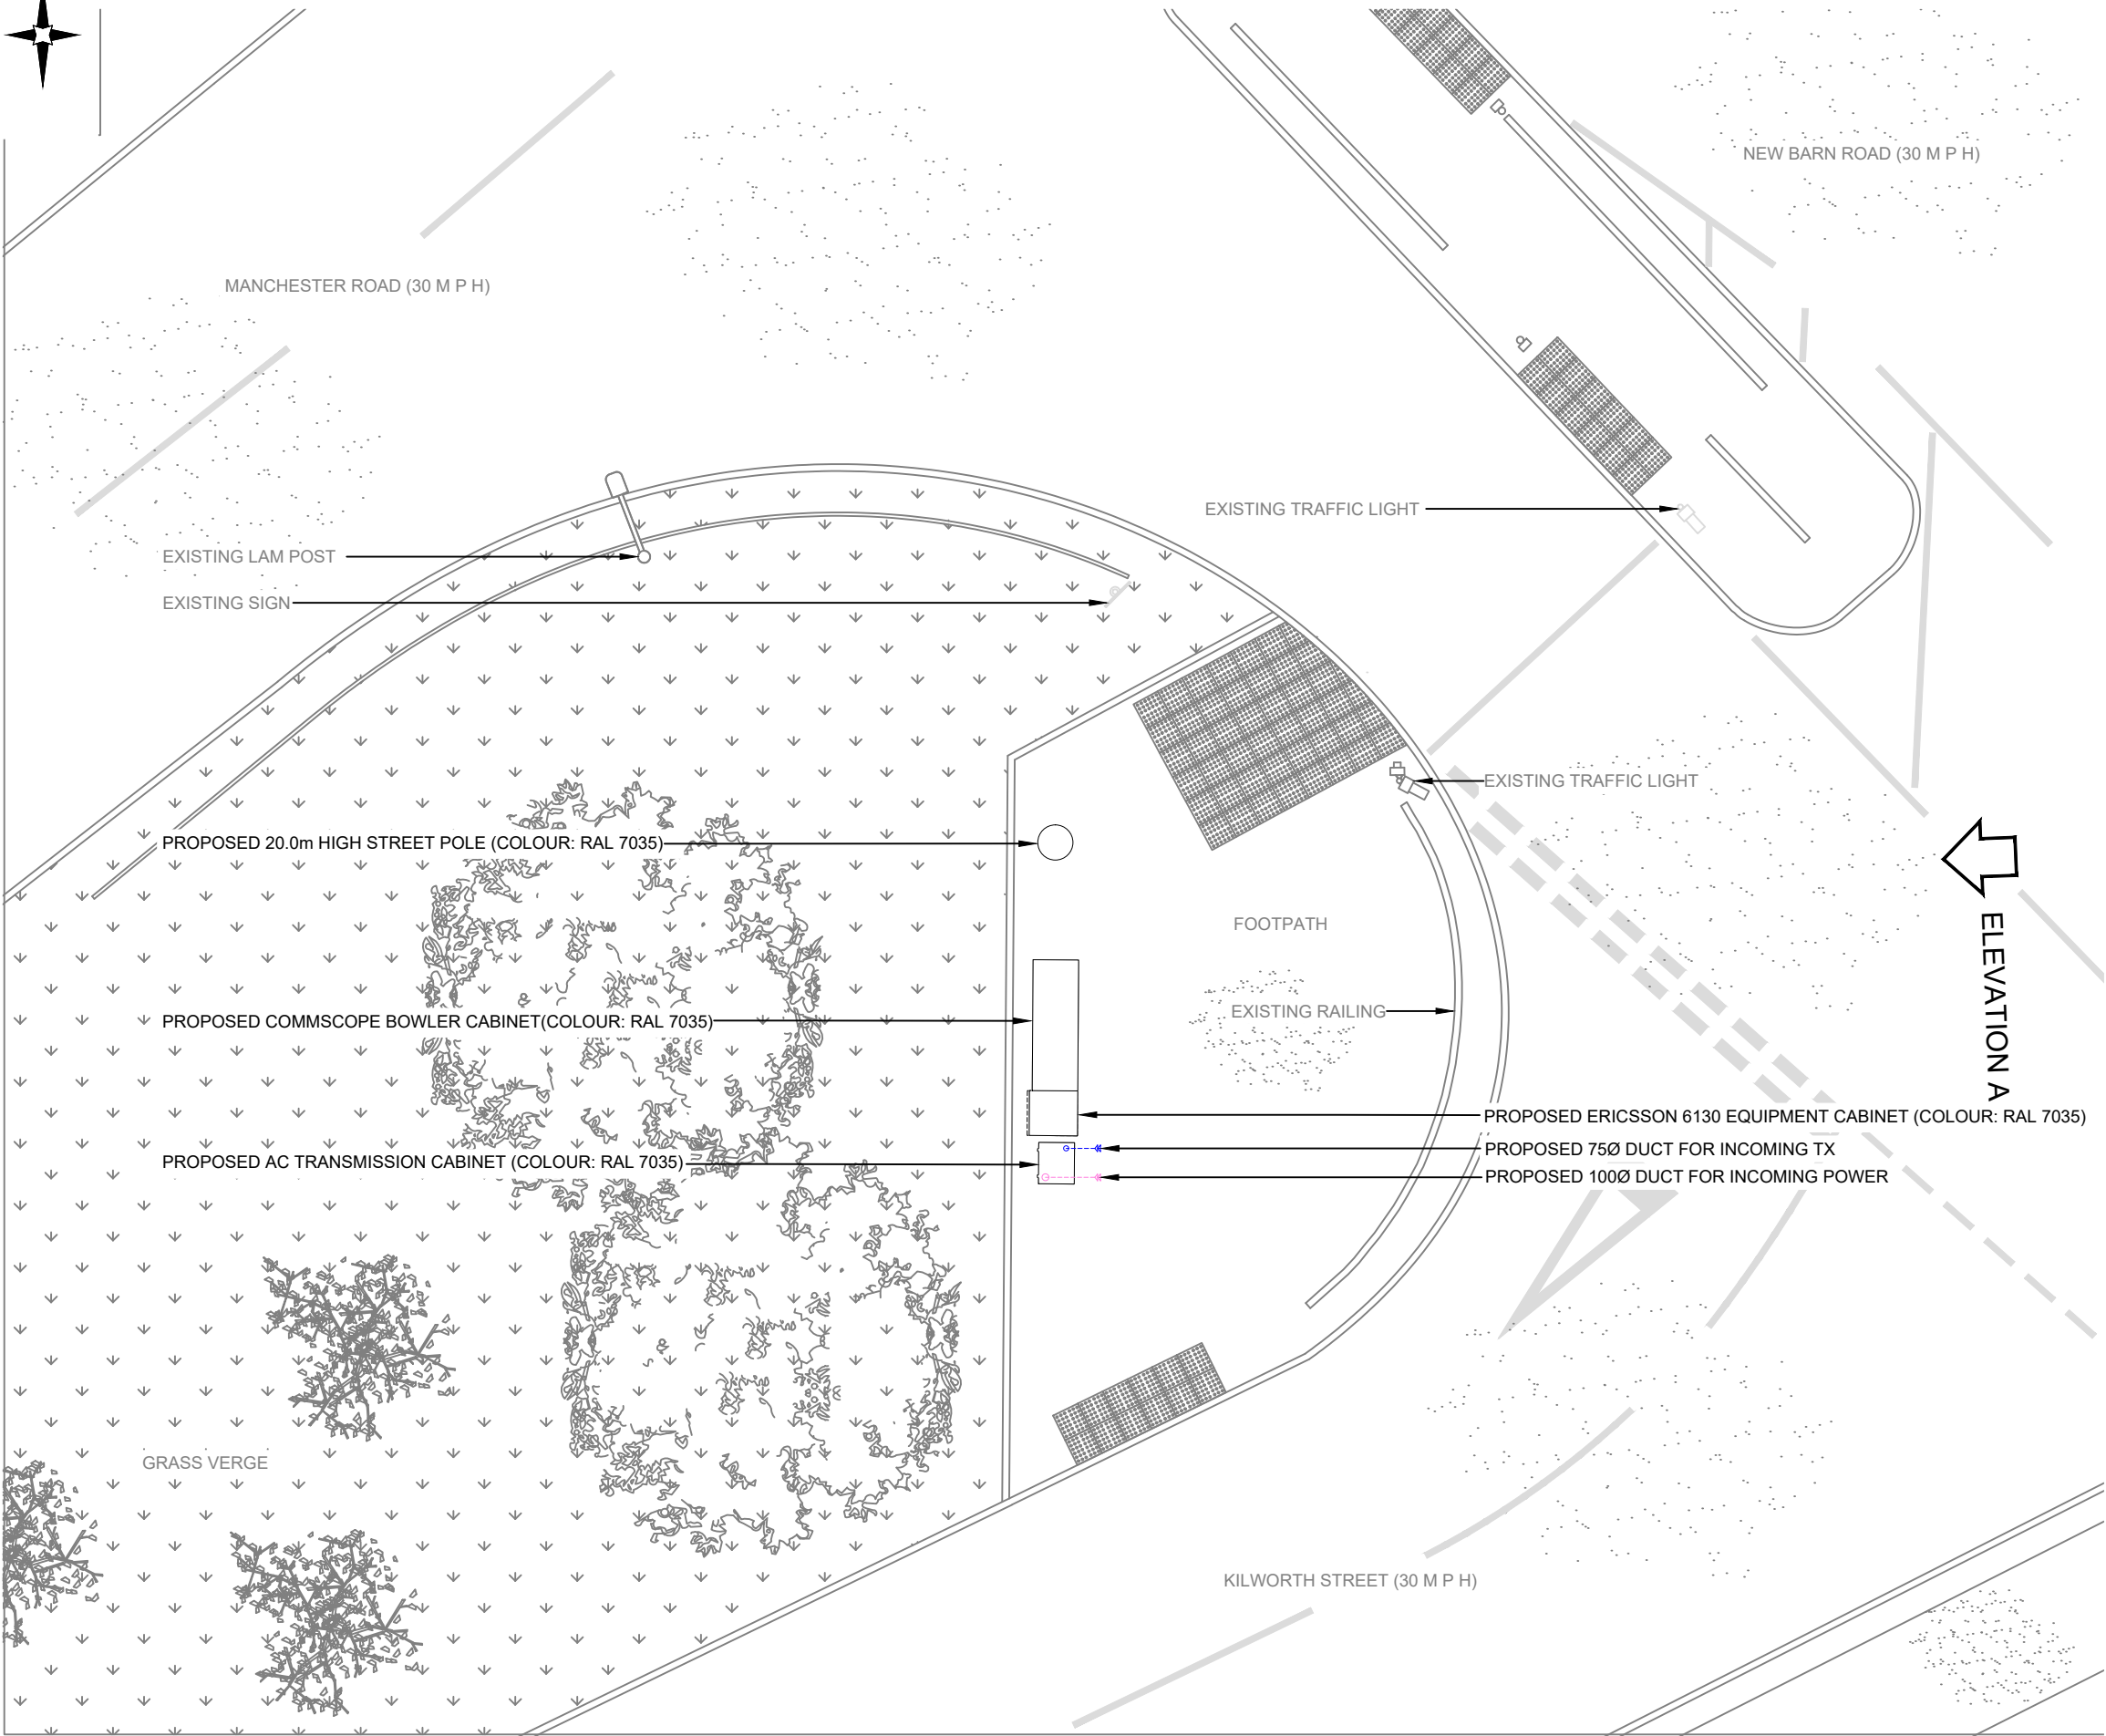

PROPOSED SITE PLAN

 

- NOTES:
- ALL DIMENSIONS IN MM UNLESS OTHERWISE NOTED.

A	Issued for Planning	JS	GBC	25.01.23
REV	MODIFICATION	BY	CH	DATE

**CK Hutchison
Networks (UK)
Limited**
Green Park,
450 Longwater Avenue,
Reading,
RG30 3UR

Design Consultant & Principal Contractor:



Site Name: **KILWORTH STREET**

3UK Nominal ID: **ROD21980**

Address: **KILWORTH STREET
SUDDEN
CASTLETON
ROCHDALE
OL11 3PJ**

Title: **215 PROPOSED SITE PLAN**


Project: **UNILATERAL SW**

Purpose of Issue: **PLANNING**

MBNL/TM/H3G Cell ID:
ROD187/95393/OL0437

Drawing No: **ROD21980_ROD187_95393_OL0437_GA_REV_A**

Issue: **A**

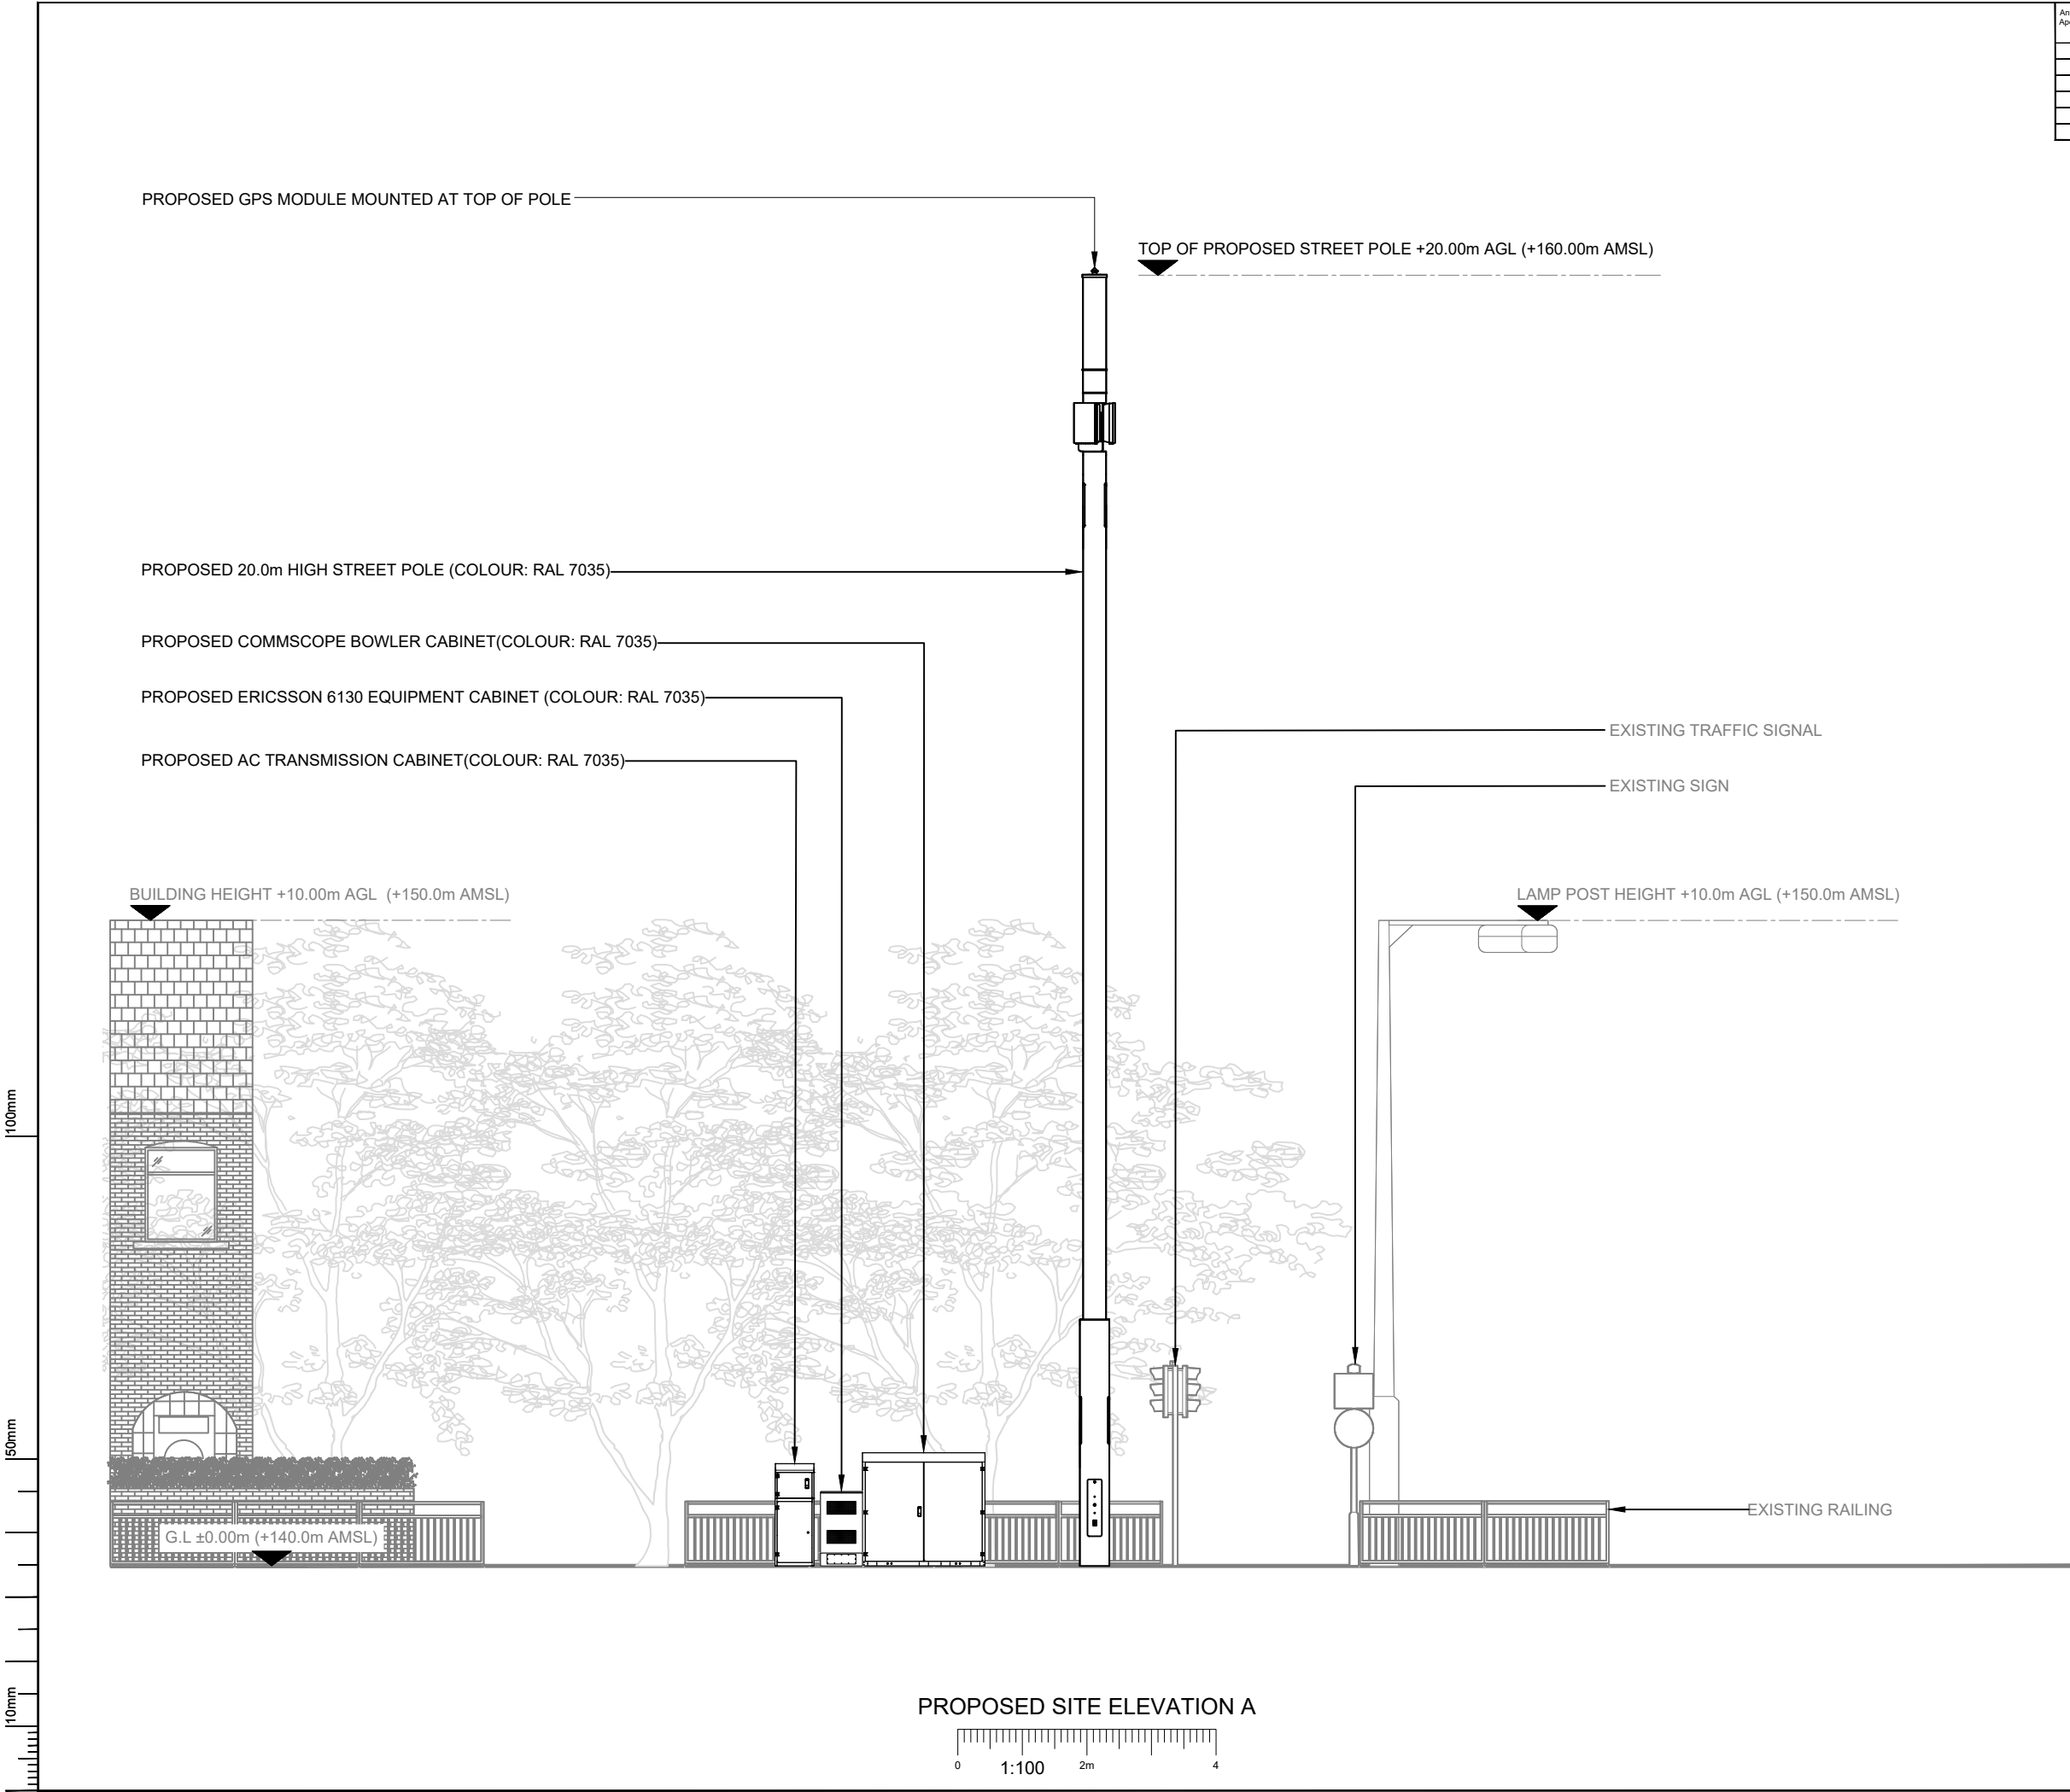

Antenna Aperture ID	Proposed 4G/5G Bearing
A1	60°
A2	60°
B1	180°
B2	180°
C1	300°
C2	300°

NOTES:

1. ALL DIMENSIONS IN MM UNLESS OTHERWISE NOTED.

A	Issued for Planning	JS	GBC	25.01.23
REV	MODIFICATION	BY	CH	DATE

CK Hutchison Networks (UK) Limited
Green Park,
450 Longwater Avenue,
Reading,
RG30 3UR

Design Consultant & Principal Contractor:

GBC
Great British Communications
Lapwing House, Block 3 Forward Point,
Ton House Lane, Widnes, Cheshire, WA8 0SL
t. 44 (0)151 420 4128
www.gbcservices.co.uk

Site Name:

KILWORTH STREET

3UK Nominal ID:

ROD21980

Address:

KILWORTH STREET
SUDDEN
CASTLETON
ROCHDALE
OL11 3PJ

Title:

265 PROPOSED SITE ELEVATION

Project:

UNILATERAL SW

Purpose of Issue:

PLANNING

MBNL/TM/H3G Cell ID:

ROD187/95393/OL0437

Drawing No:

ROD21980_ROD187_95393_OL0437_GA_REV_A

Issue:

A