
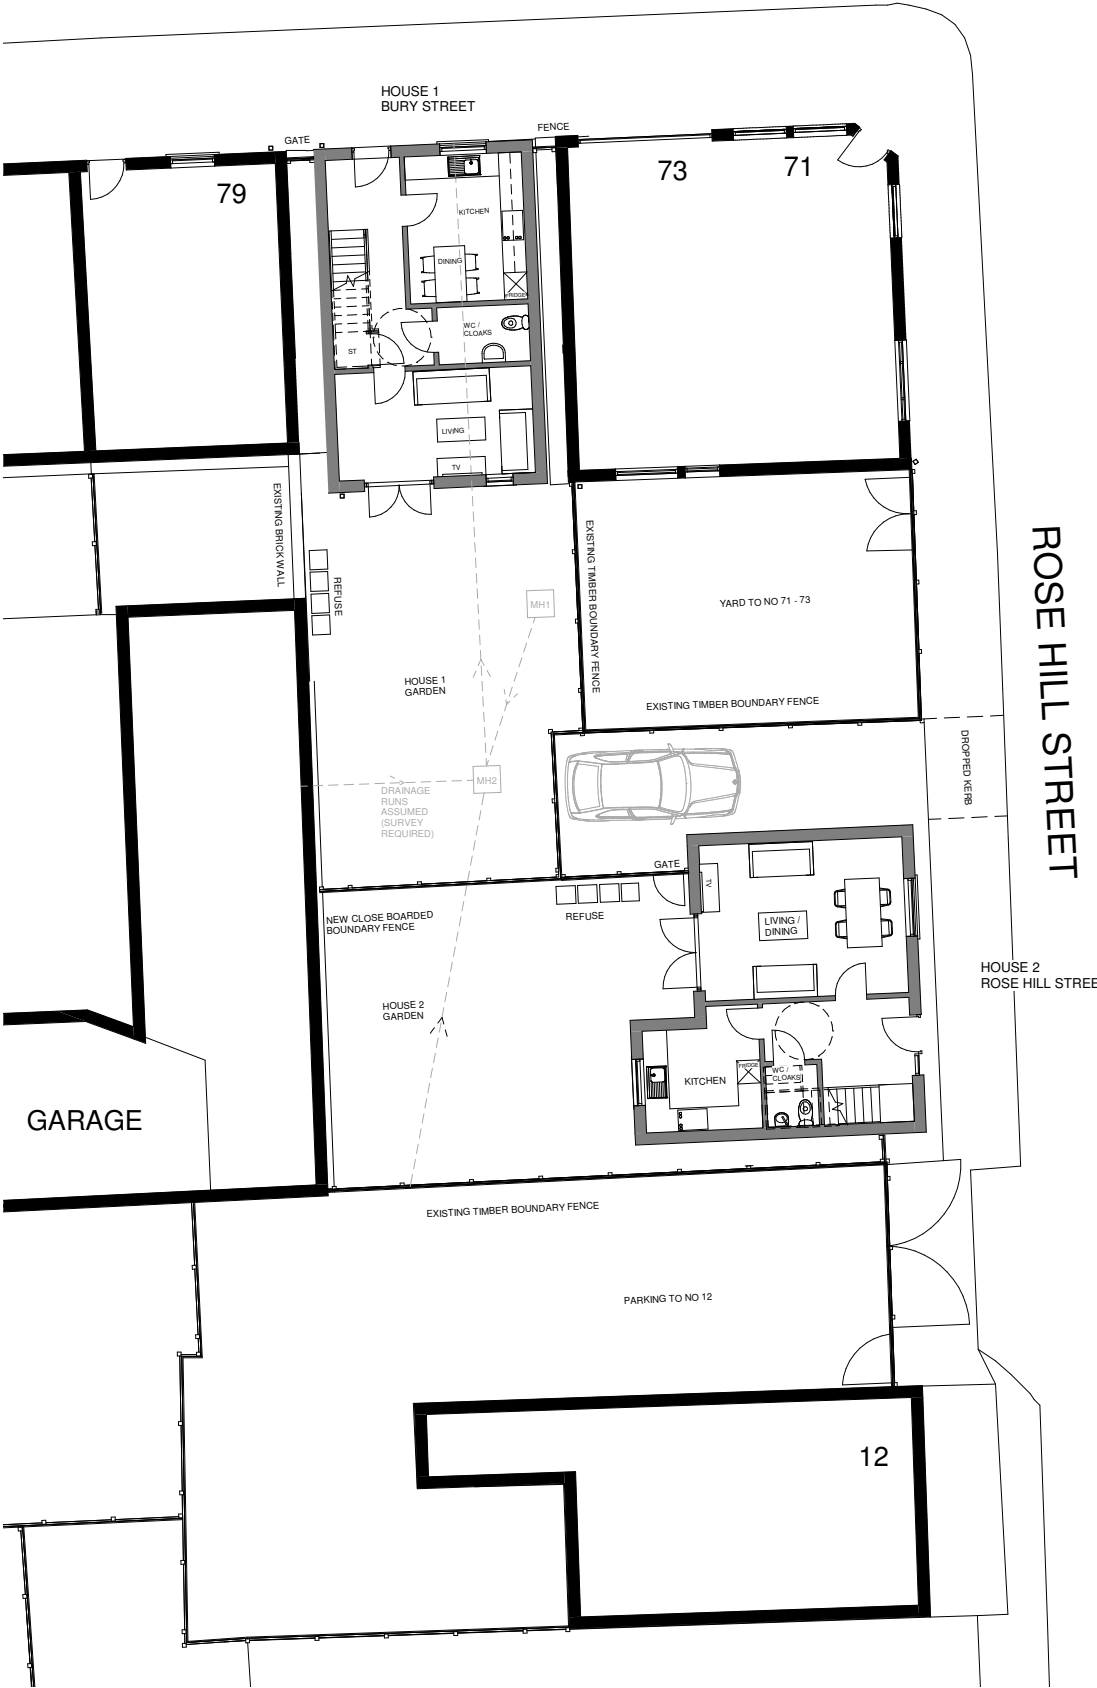



Dimensioning

Figured dimensions only to be taken from these designs and drawings. Work to annotated dimensions only. All dimensions to be checked on site. Architectural designers to be informed immediately of any discrepancies before work proceeds. Drawings are to be read in conjunction with relevant specifications, structural engineers and service engineers' drawings.

APPROVED GROUND FLOOR PLAN
1:200

 

APPROVED FIRST FLOOR PLAN
1:200

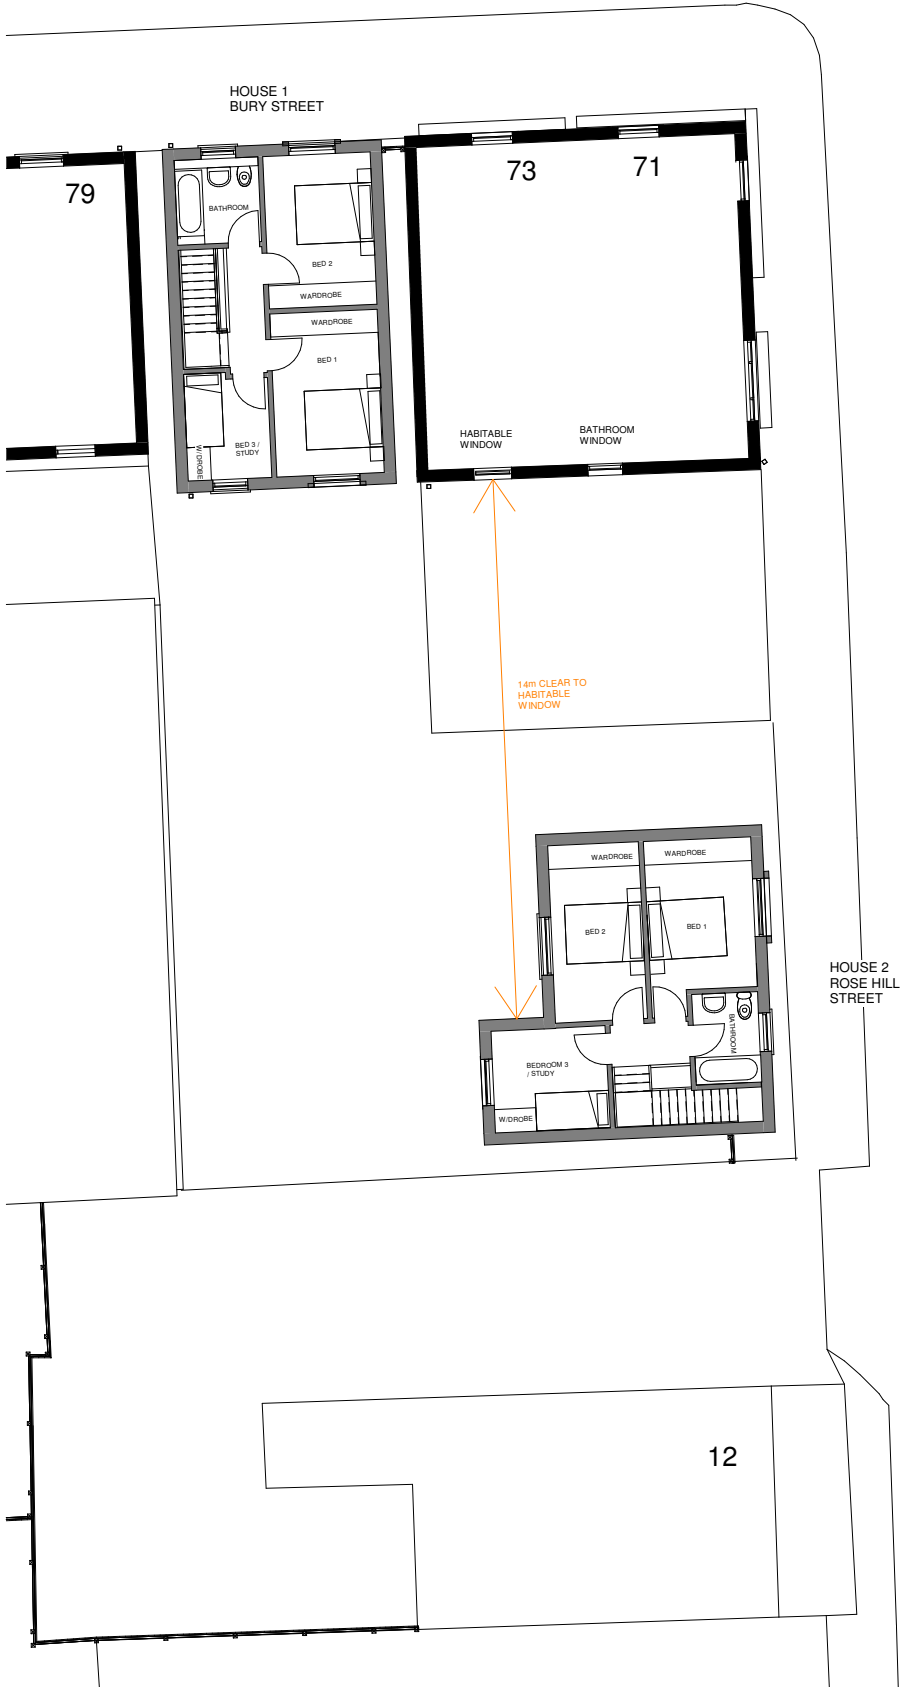

Rev	Description	Date
-	Issued to client for comments	24/12/22
A	Issued for Planning	31/12/22



PLANNING



SALEEM
ARCHITECTS

Client

Mr Rehan

Project

Land at Bury Street,
Heywood,
OL10 3HR

Title

Approved Plans

Scale

1:200@ A3

Drawing No. :

Sheet 2

Date

Dec 2022